

OLDHAM ROAD PHASE 2 - TRAFFIC MANAGEMENT PLAN


CLIENT
One Manchester

STRUCTURAL ENGINEER
Curtins Consulting

SERVICES ENGINEER
TBC

CONSULTANT
Wilkinson Cowan Partnership Ltd


KEY PLAN

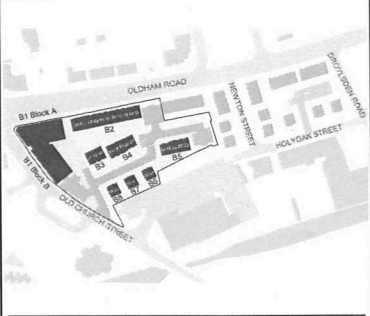

NOTES:
DO NOT SCALE. FIGURED DIMENSIONS ONLY TO BE TAKEN FROM THIS DRAWING. CHECK DIMENSIONS ON SITE AND REPORT DISCREPANCIES TO THE ARCHITECT.

THIS DRAWING IS PROTECTED BY COPYRIGHT.

ALL AREAS HAVE BEEN MEASURED FROM CURRENT DRAWINGS. THEY MAY VARY BECAUSE OF (EG) SURVEY, DESIGN DEVELOPMENT, CONSTRUCTION TOLERANCES, STATUTORY REQUIREMENTS OR RE-DEFINITION OF THE AREAS TO BE MEASURED.

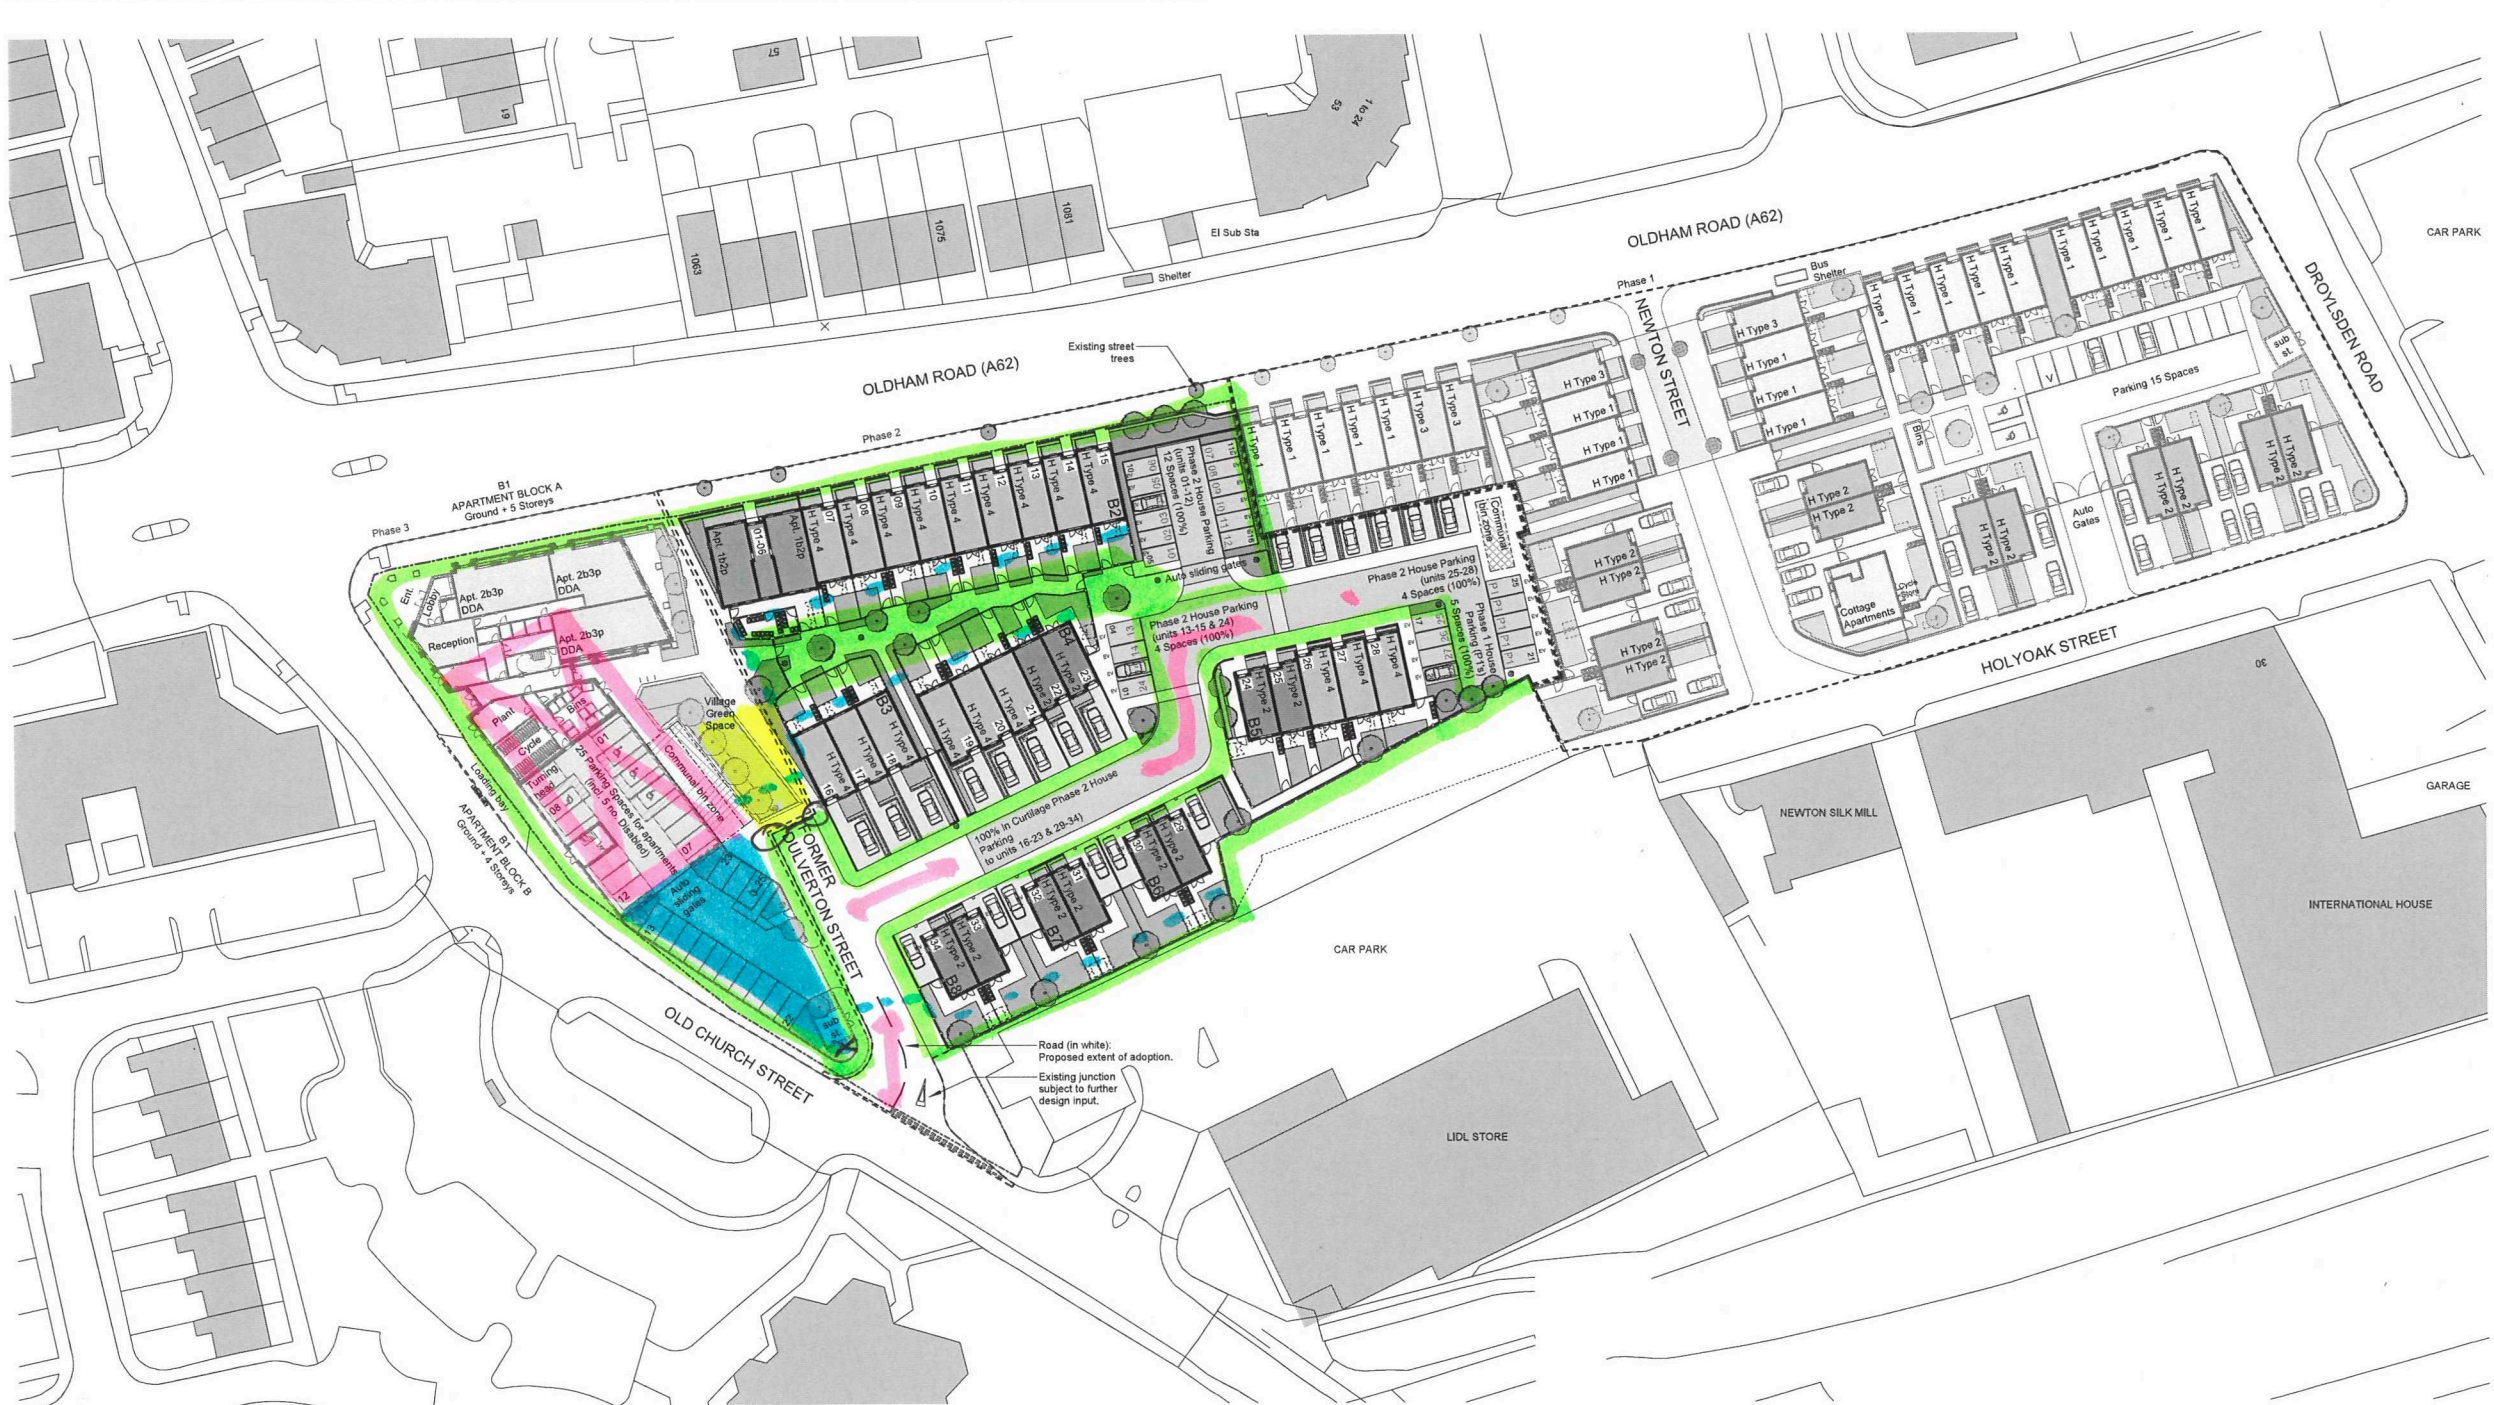

1 Proposed Site Plan
1:500

Type 1 3b4p - 2.5 Storey 95.1m ² (33.5m ² /floor + 15.3m ² /roof)	21 no.
Type 2 2b3p - 2 Storey 70 m ² (35m ² /floor)	22 no.
Type 3 3b5p - 3 Storey 106.9m ² (35.5m ² /floor)	04 no.
Type 4 3b4p - 2 Storey 87m ² (43.5m ² /floor)	18 no.
Cottage Apartments 2b3p 61.5m ² g / 63.5m ² ff	02 no.
Corner Plot Apartment 1b2p 50m ²	06 no.
Phase 3 Apartment 1b2p 50m ²	41 no.
Phase 3 Apartment 2b3p 61m ²	34 no.
Houses	65 no.
Apartments	83 no.
Total	148 no.

PHASING BREAKDOWN

PHASE 3 - 75 HOMES			
HOUSES	00		
APARTMENTS	75		
1B 2P	41	54.6%	
2B 3P	34	45.4%	
TOTAL	75	100%	


PHASE 2 - 34 HOMES			
HOUSES	28		
APARTMENTS	06		
TYPE 1	-		
TYPE 2	10		
TYPE 3	-		
TYPE 4	18		
Apt. 1B 2P	06		
TOTAL	34		

PHASE 1 - 39 HOMES			
HOUSES	37		
APARTMENTS	02		
TYPE 1	21		
TYPE 2	12		
TYPE 3	04		
TYPE 4	-		
Apt. 2B 3P	02		
TOTAL	39		

PHASE BREAKDOWN		OVERALL SPLIT	
HOUSES	65	1B 2P Apartment	47 31.7%
APARTMENTS	83	2B 3P Apartment	36 24.3%
PHASE 1	39	2B 3P House	22 14.9%
PHASE 2	34	3B 4P House	39 26.4%
PHASE 3	75	3B 5P House	04 2.7%
TOTAL	148		

PHASING KEY
Phase 1 (shown faded out)
Phase 2
Phase 3

- Driveway
- Soft landscape
- Low level planters
- Road
- EV 7.3kW Electric Vehicle Wall AC Charger

 

- SECURE BOUNDARY FENCING/POSTING
- WELFARE
- TEMP ELEC + WATER
- VEHICLE HOLDING AREA

- TRAFFIC ROUTE
- HAUL ROAD DURING BUILD
- PARKING AND STORAGE

- SITE GATES
- PEDESTRIAN ROUTES

Tender

tp bennett
architecture
interiors
planning

Royal Mills Unit 2B 17 Radcliffe Street Manchester M14 5BA | UK +44 (0) 161 694 7700
www.tp-bennett.com

Project
Residential Development
Phase 2 & 3
Newton Heath, Manchester

Drawing Title
Phase 2
Proposed Site Plan

Drawn	Date	Scale	Alt. Ref.
JHW	30/11/2023	1:500	

By Internal Project No.	Series	Zone	Drawing Number	Rev.
T8170	G	0	020	T1