
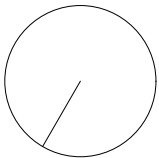


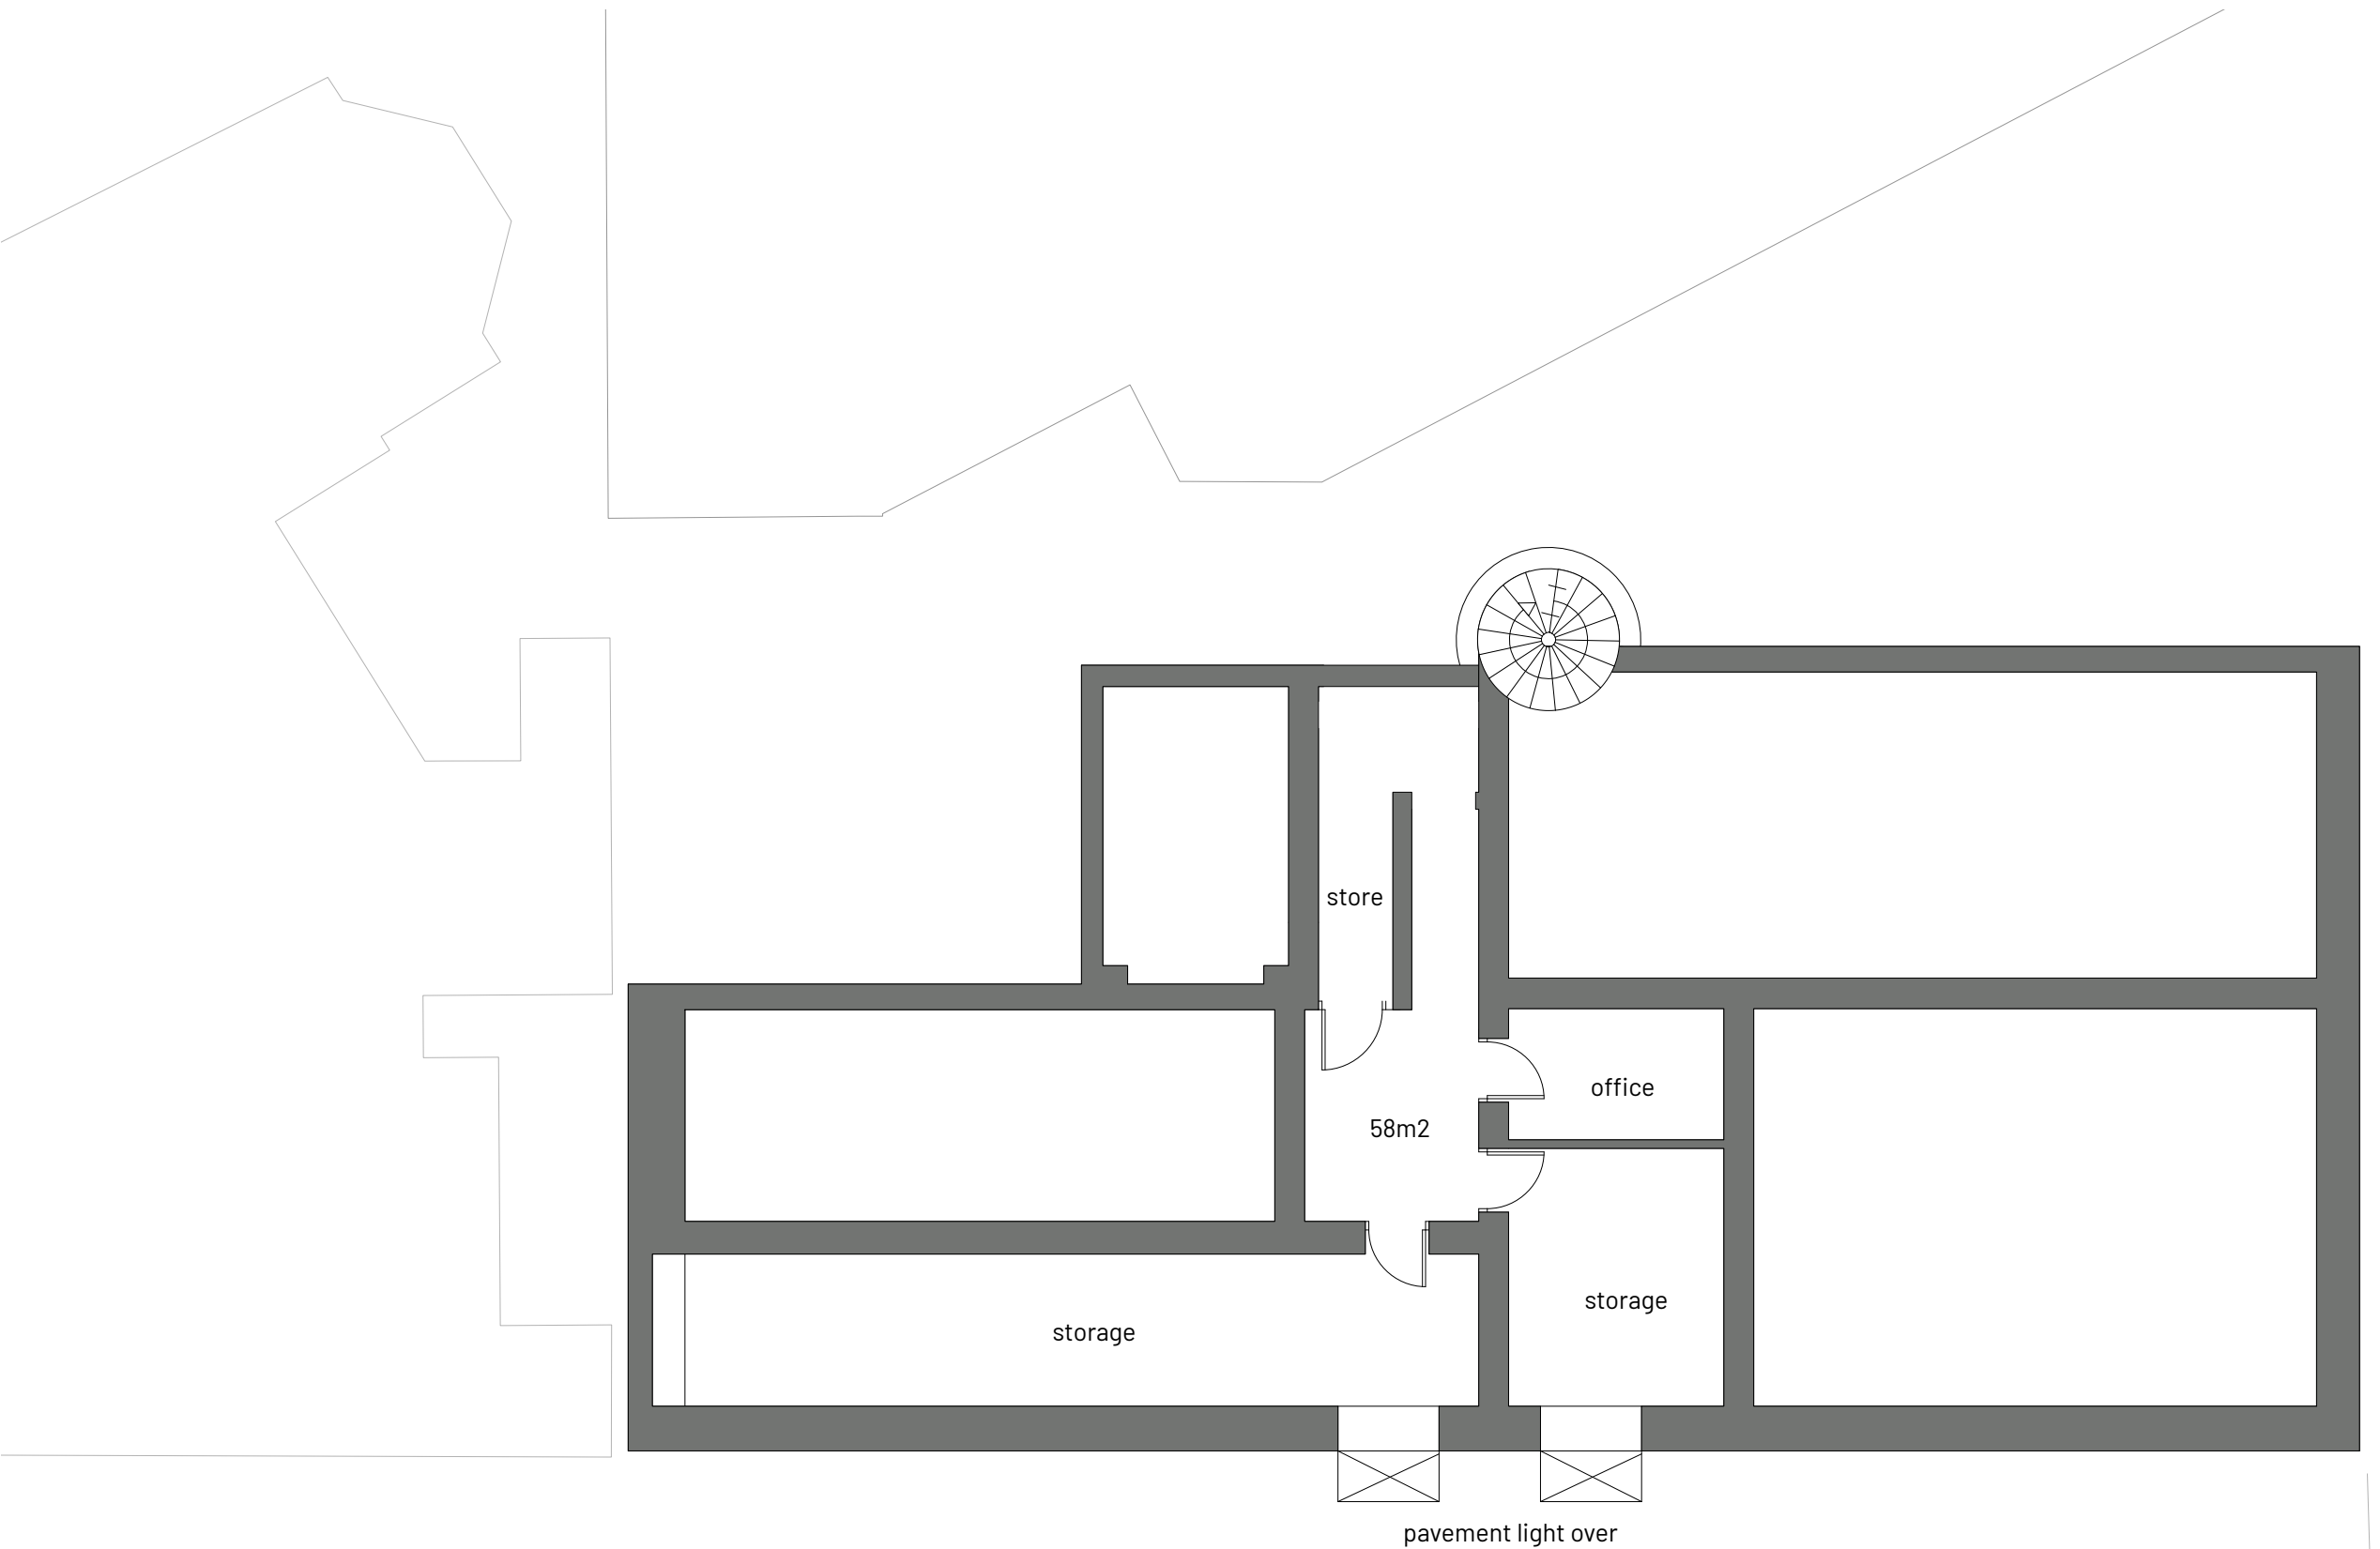

1 **Basment Plan**
Scale: 1:100

B	Annotation amended	RJD AB
21/11/2024		
A	Stair moved	RJD AB
13/11/2024		
REV	NOTE	DRN CHK

95 Lapwing Lane

**Proposed Basment
Floor Plan**

PROJECT REF.	2033
DRWG NO.	P(090)
REVISION	B
SCALE	1:100 @ A3
DATE 1st	Aug 24
DRAWN	RJD

SK sketch E existing P proposed T tender C construction FI final issue

+44 161 236 0051
ARCHITECT@ATELIERMB.CO.UK

ATELIER.MB