


Appendix B

Structural drawings

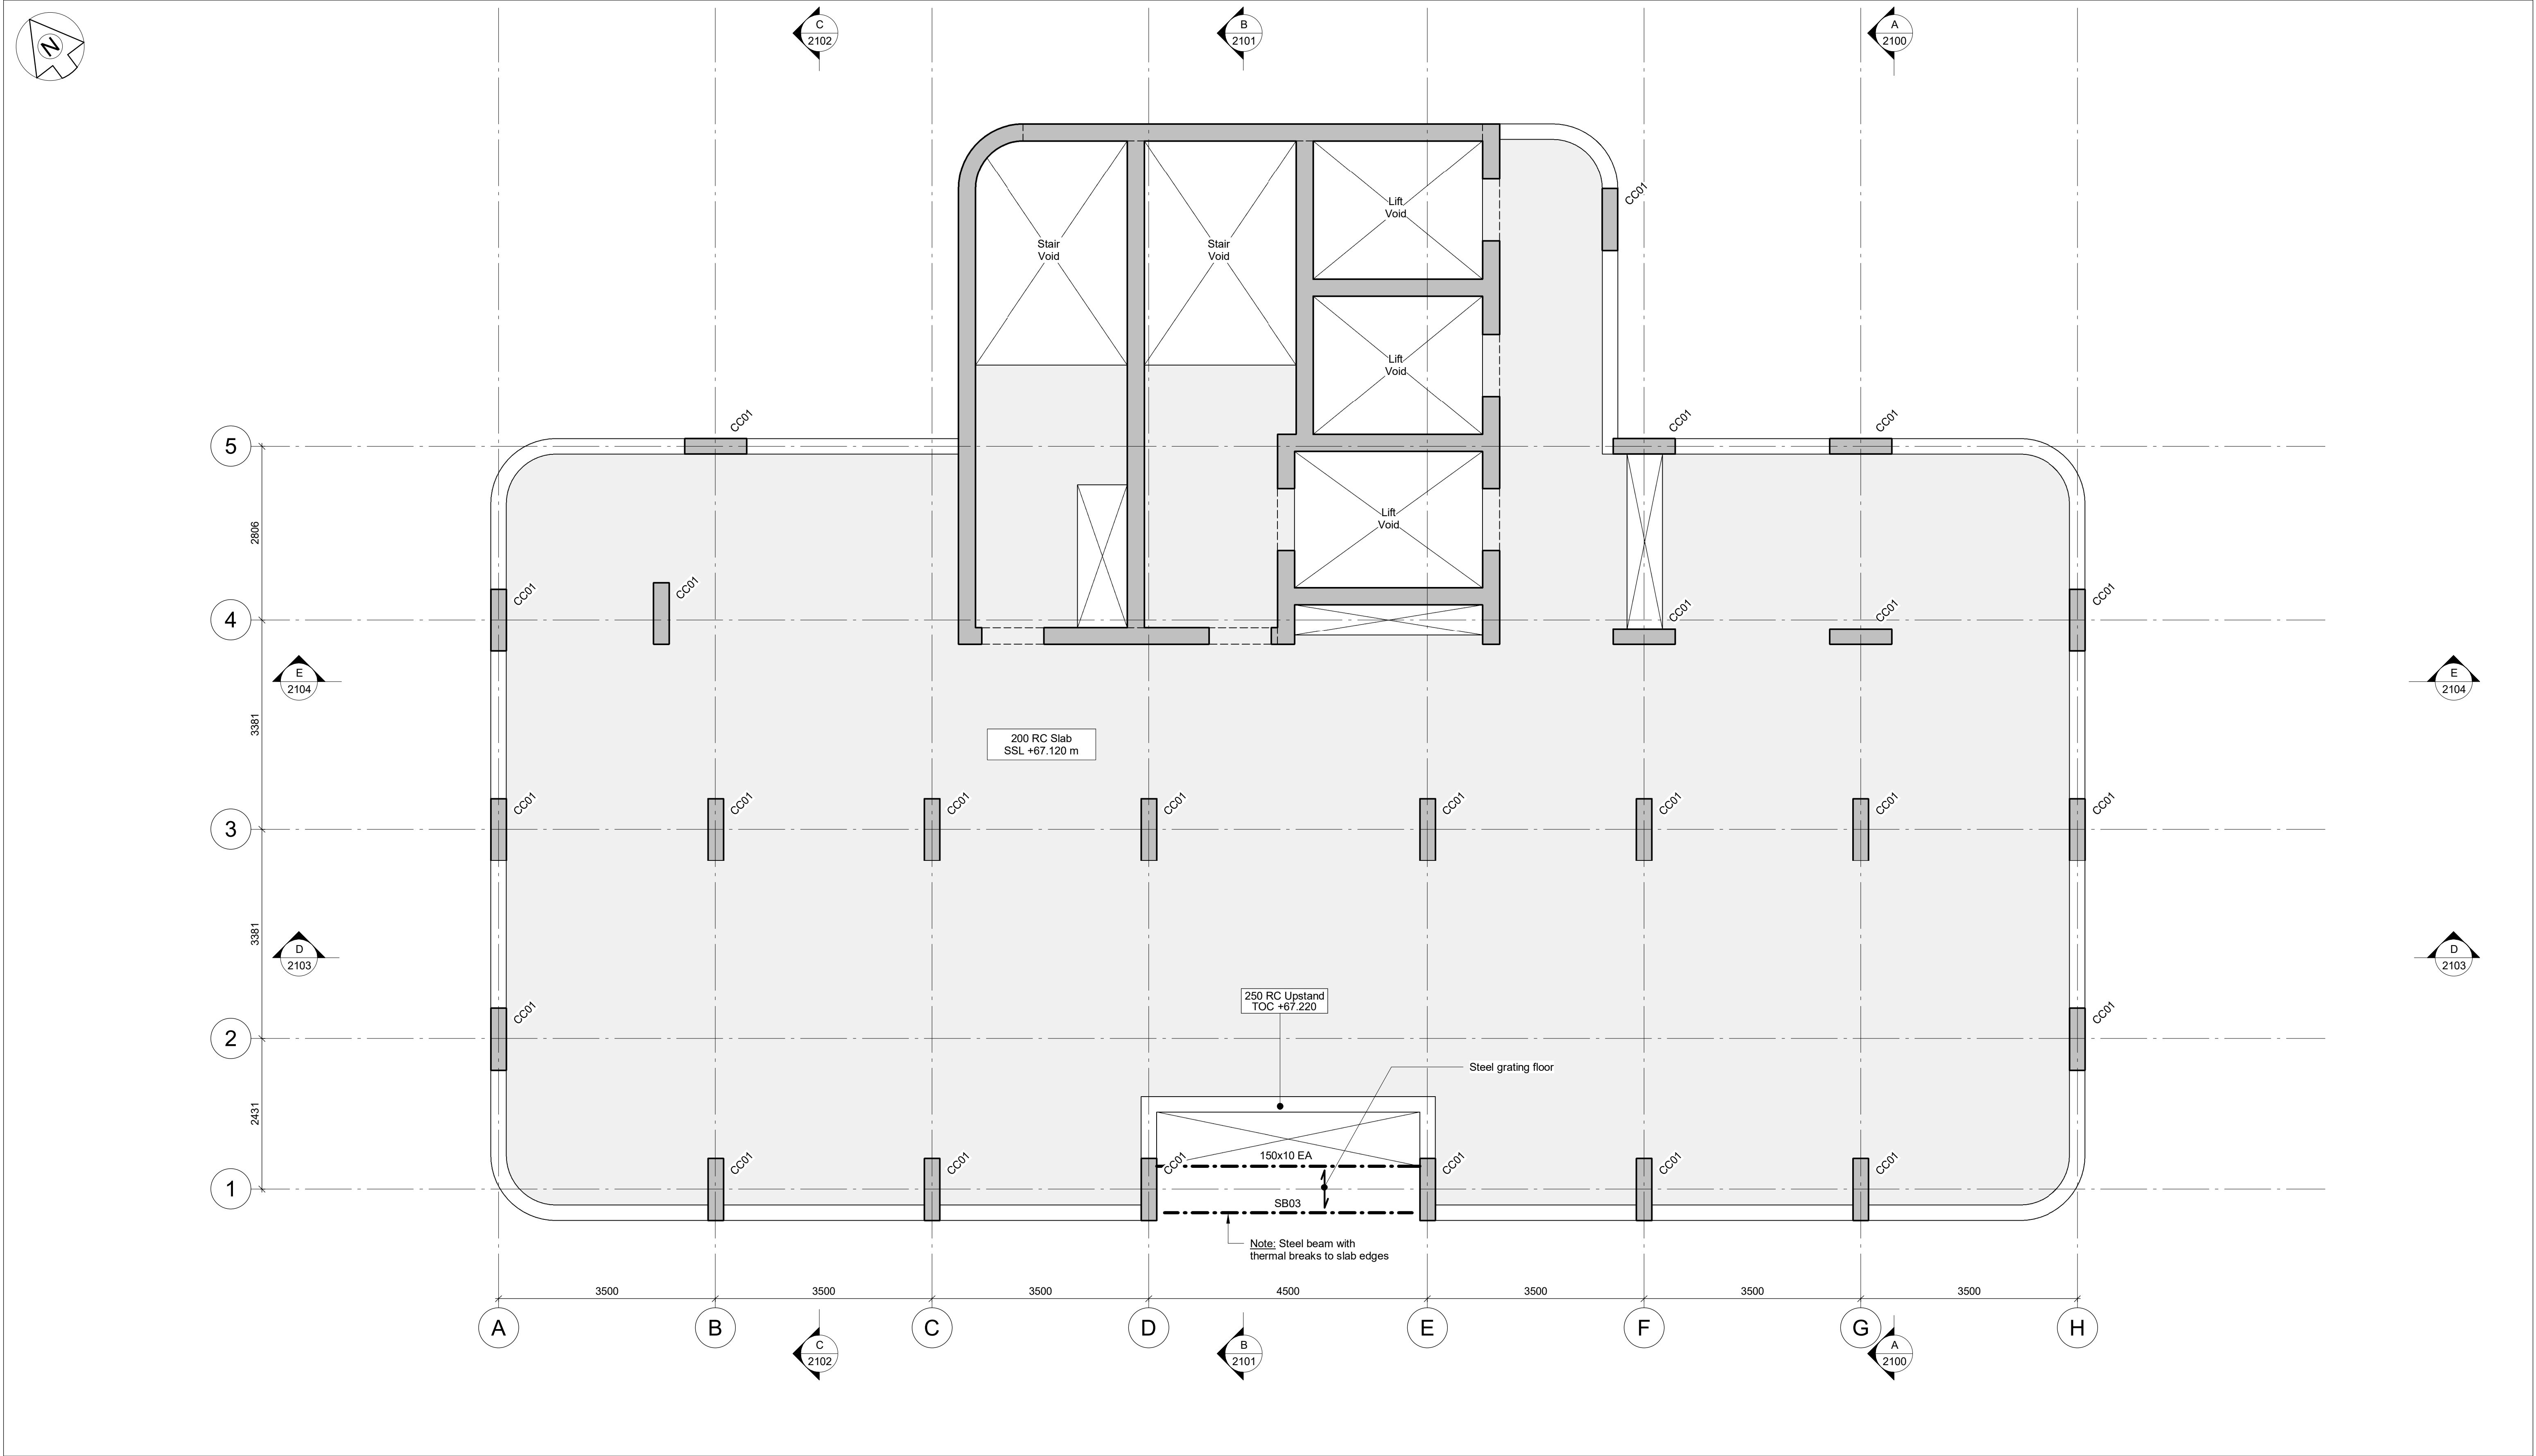

NOTES:-

- This drawing is to be read in conjunction with all relevant Architect's, Engineer's and specialists' drawings and specifications.
- Do not scale from this drawing in either paper or digital form. Use written dimensions only. All dimensions are in millimetres and levels in metres. To check that this drawing has been printed to the intended scale this bar should be 50mm long @A1 or 25mm long @ A3
- Health & Safety : All specific drawing notes are to be read in conjunction with the project "Information Pack" and "Site Rules".
- For general notes refer to Drawing No.30578-0001

TIMBER BEAM SCHEDULE	
Ref	Size
TB01	300x600dp. glulam beam
TB02	400x500dp. glulam beam
TB03	500x405dp. glulam beam

STEEL COLUMN SCHEDULE	
Ref	Size
SC01	254x254x89UC
SC02	203x203x60UC

STEEL BEAM SCHEDULE	
Ref	Size
SB01	305x305x118UC
SB02	254x254x89UC
SB03	203x203x46UC
SB04	203x203x60UC

All RC walls 275 thick U.N.O

CONCRETE COLUMN SCHEDULE	
Ref	Size
CC01	250x1000 RC Column
CC02	400x1600 RC Column
CC03	400x1300 RC Column
CC04	600dia. RC Column
CC05	300dia. RC Column
CC06	600x600 RC Column

CONCRETE BEAM SCHEDULE	
Ref	Size
CB01	300x300dp RC Beam
CB02	400x400dp. RC Beam
CB03	400x500dp. RC beam
CB04	1000x800dp. RC beam

P02	23.06.23	JM	AW	Stage 2 Issue.	
P01	02.06.23	SHM	HS	Issued for Information.	
Rev	Date	Drawn	Eng	Amendment	

ROOM2 HOMESTAY
MANCHESTER PICCADILY


SIXTH FLOOR PLAN

Status
STAGE 2
NOT FOR CONSTRUCTION

Drawn	K.Smythe	Eng	A.Cardoso
Scales	1:50 at A1	1:100 at A3	
Drawing No	30578/1160		Rev P02
Doc Ref.	HMP-PAM-XX-L06-DR-S-1160		

PRICE &
MYERS

Consulting Engineers
Chester House
21-27 George Street
Oxford OX1 2AY
01865 243598
oxford@pricemyers.com
www.pricemyers.com

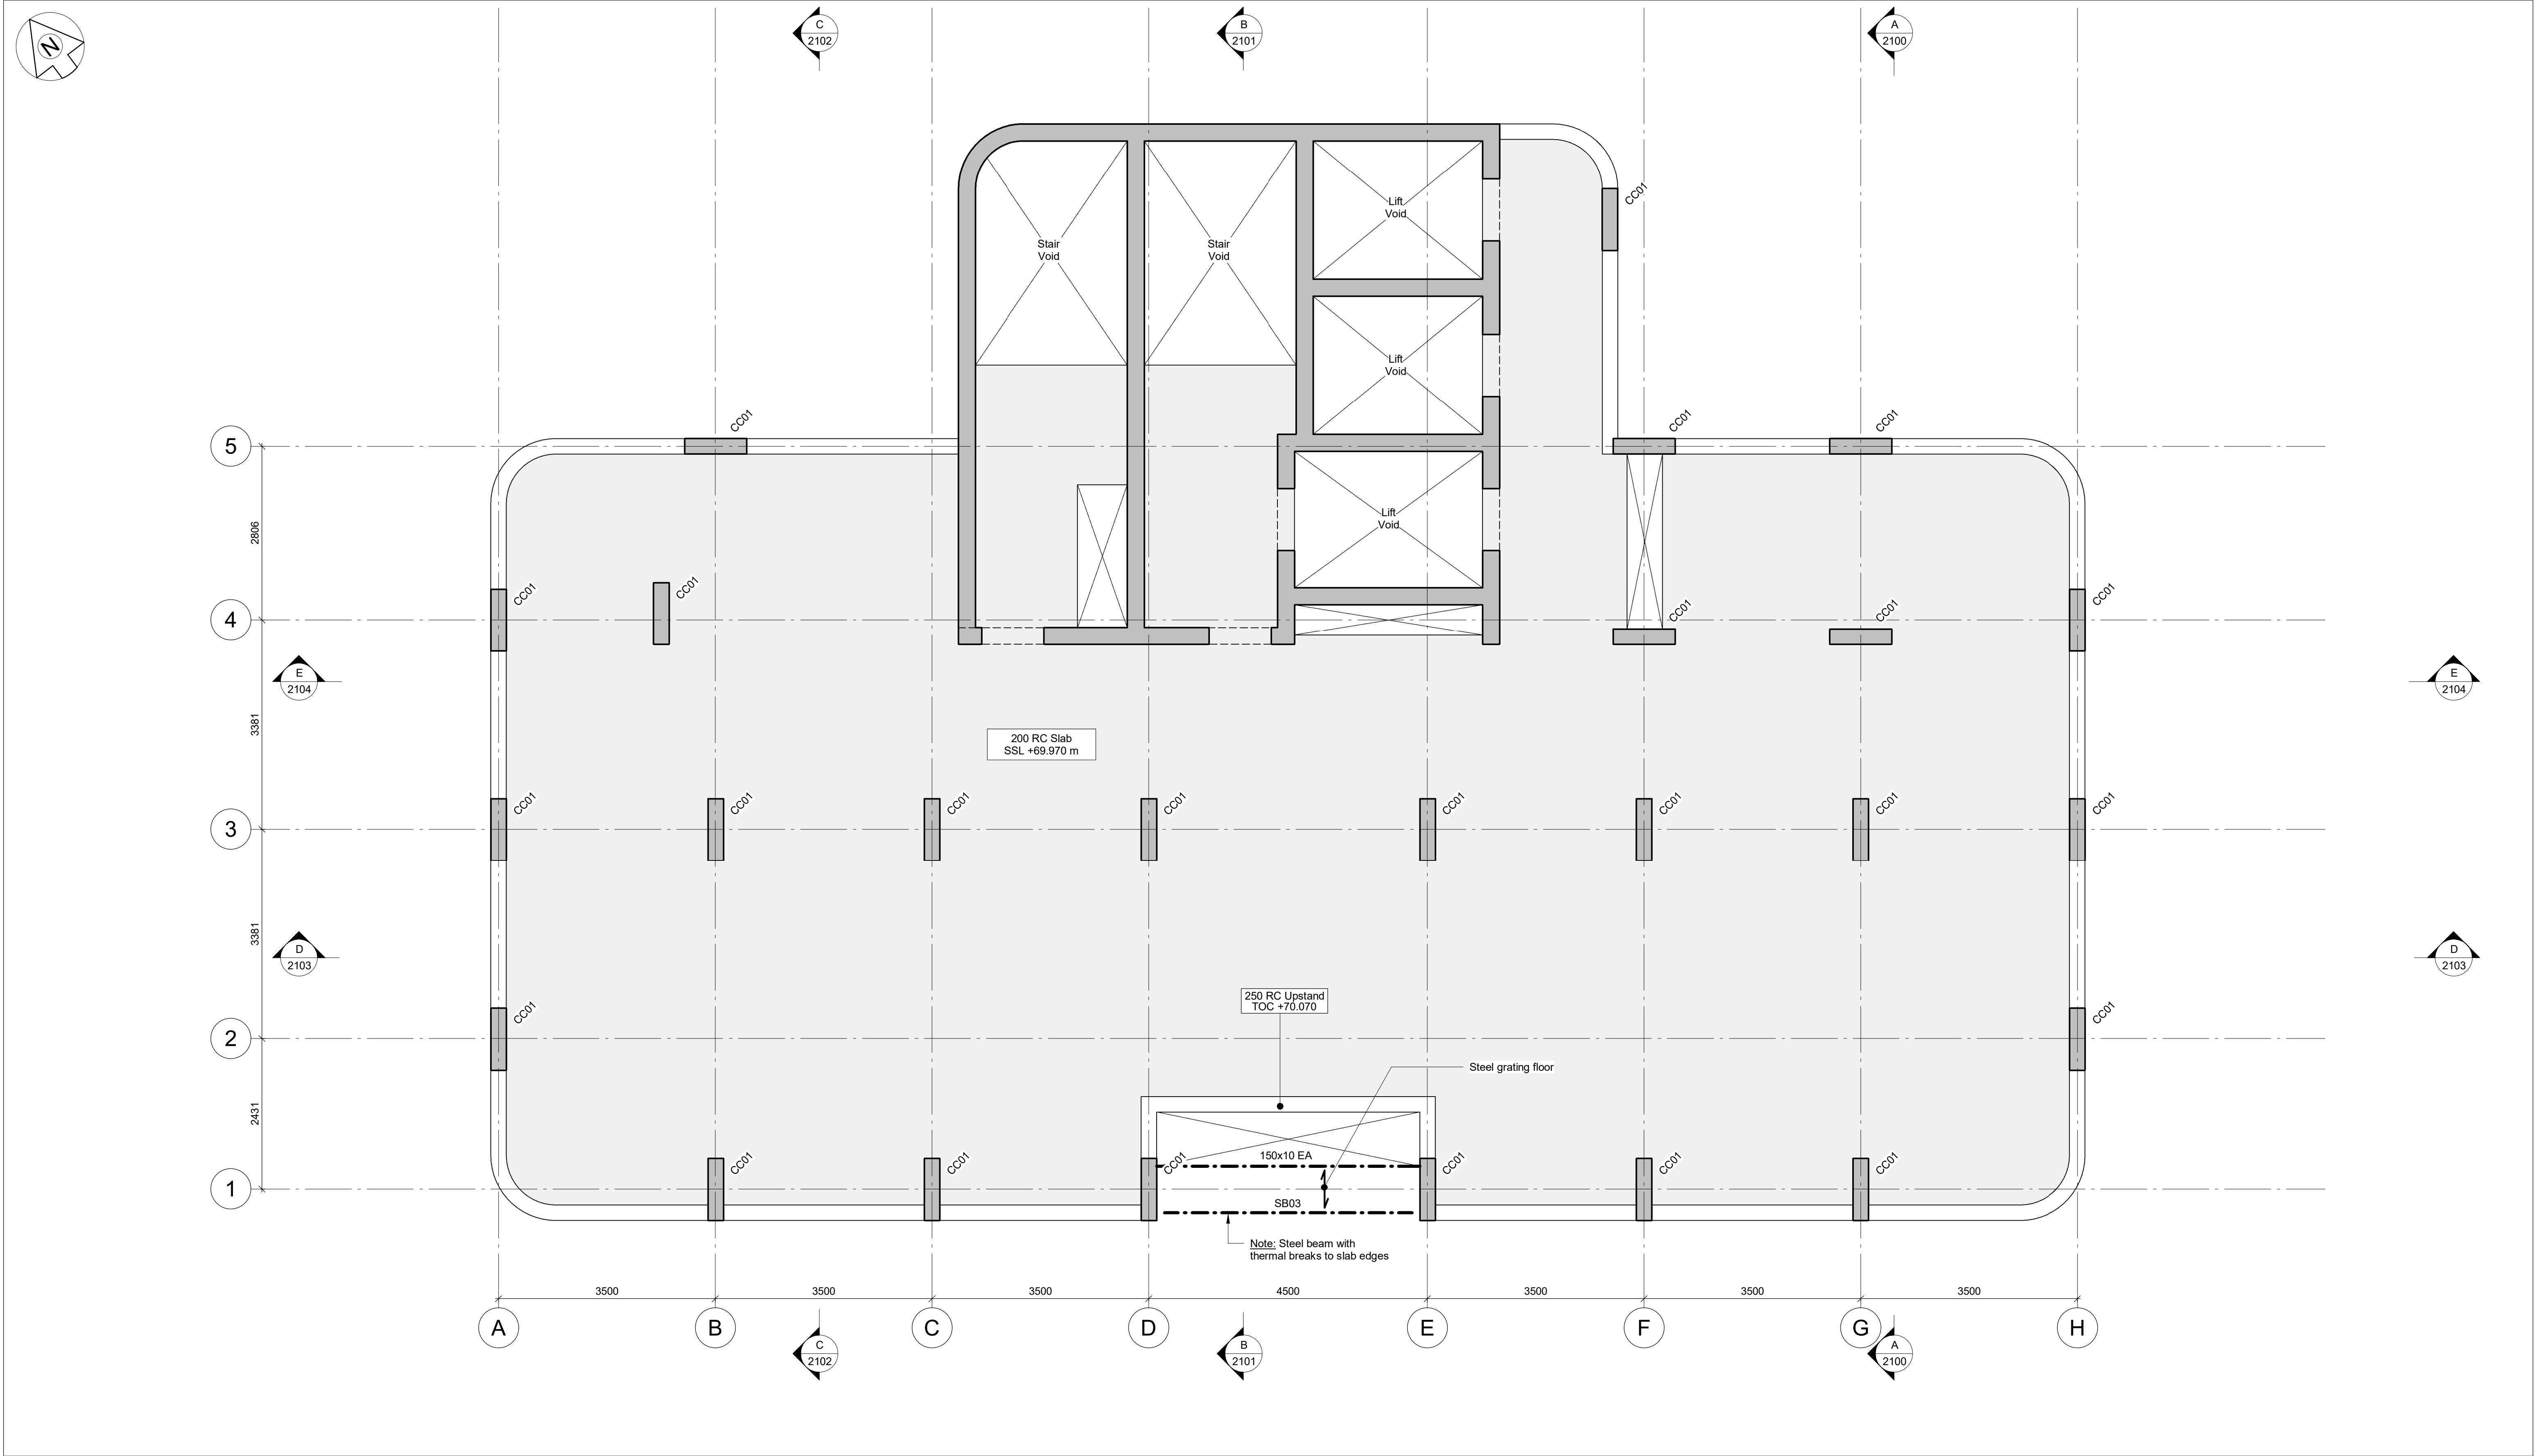

NOTES:-

- This drawing is to be read in conjunction with all relevant Architect's, Engineer's and specialists' drawings and specifications.
- Do not scale from this drawing in either paper or digital form. Use written dimensions only. All dimensions are in millimetres and levels in metres. To check that this drawing has been printed to the intended scale this bar should be 50mm long @A1 or 25mm long @ A3
- Health & Safety : All specific drawing notes are to be read in conjunction with the project "Information Pack" and "Site Rules".
- For general notes refer to Drawing No.30578-0001

TIMBER BEAM SCHEDULE	
Ref	Size
TB01	300x600dp. glulam beam
TB02	400x500dp. glulam beam
TB03	500x405dp. glulam beam

STEEL COLUMN SCHEDULE	
Ref	Size
SC01	254x254x89UC
SC02	203x203x60UC

STEEL BEAM SCHEDULE	
Ref	Size
SB01	305x305x118UC
SB02	254x254x89UC
SB03	203x203x46UC
SB04	203x203x60UC

All RC walls 275 thick U.N.O

CONCRETE COLUMN SCHEDULE	
Ref	Size
CC01	250x1000 RC Column
CC02	400x1600 RC Column
CC03	400x1300 RC Column
CC04	600dia. RC Column
CC05	300dia. RC Column
CC06	600x600 RC Column

CONCRETE BEAM SCHEDULE	
Ref	Size
CB01	300x300dp RC Beam
CB02	400x400dp. RC Beam
CB03	400x500dp. RC beam
CB04	1000x800dp. RC beam

Rev	Date	Drawn	Eng	Amendment	
P01	23.06.23	JM	AW	Stage 2 Issue.	

ROOM2 HOMETEL
MANCHESTER PICCADILY

SEVENTH FLOOR PLAN


Status
STAGE 2
NOT FOR CONSTRUCTION

Drawn	K.Smythe	Eng	A.Cardoso
Scales	1:50 at A1		1:100 at A3
Drawing No	30578/1170	Rev	P01
Doc Ref.	HMP-PAM-XX-L07-DR-S-1170		

PRICE & MYERS

Consulting Engineers
Chester House
21-27 George Street
Oxford OX1 2AY

01865 243598
oxford@pricemyers.com
www.pricemyers.com

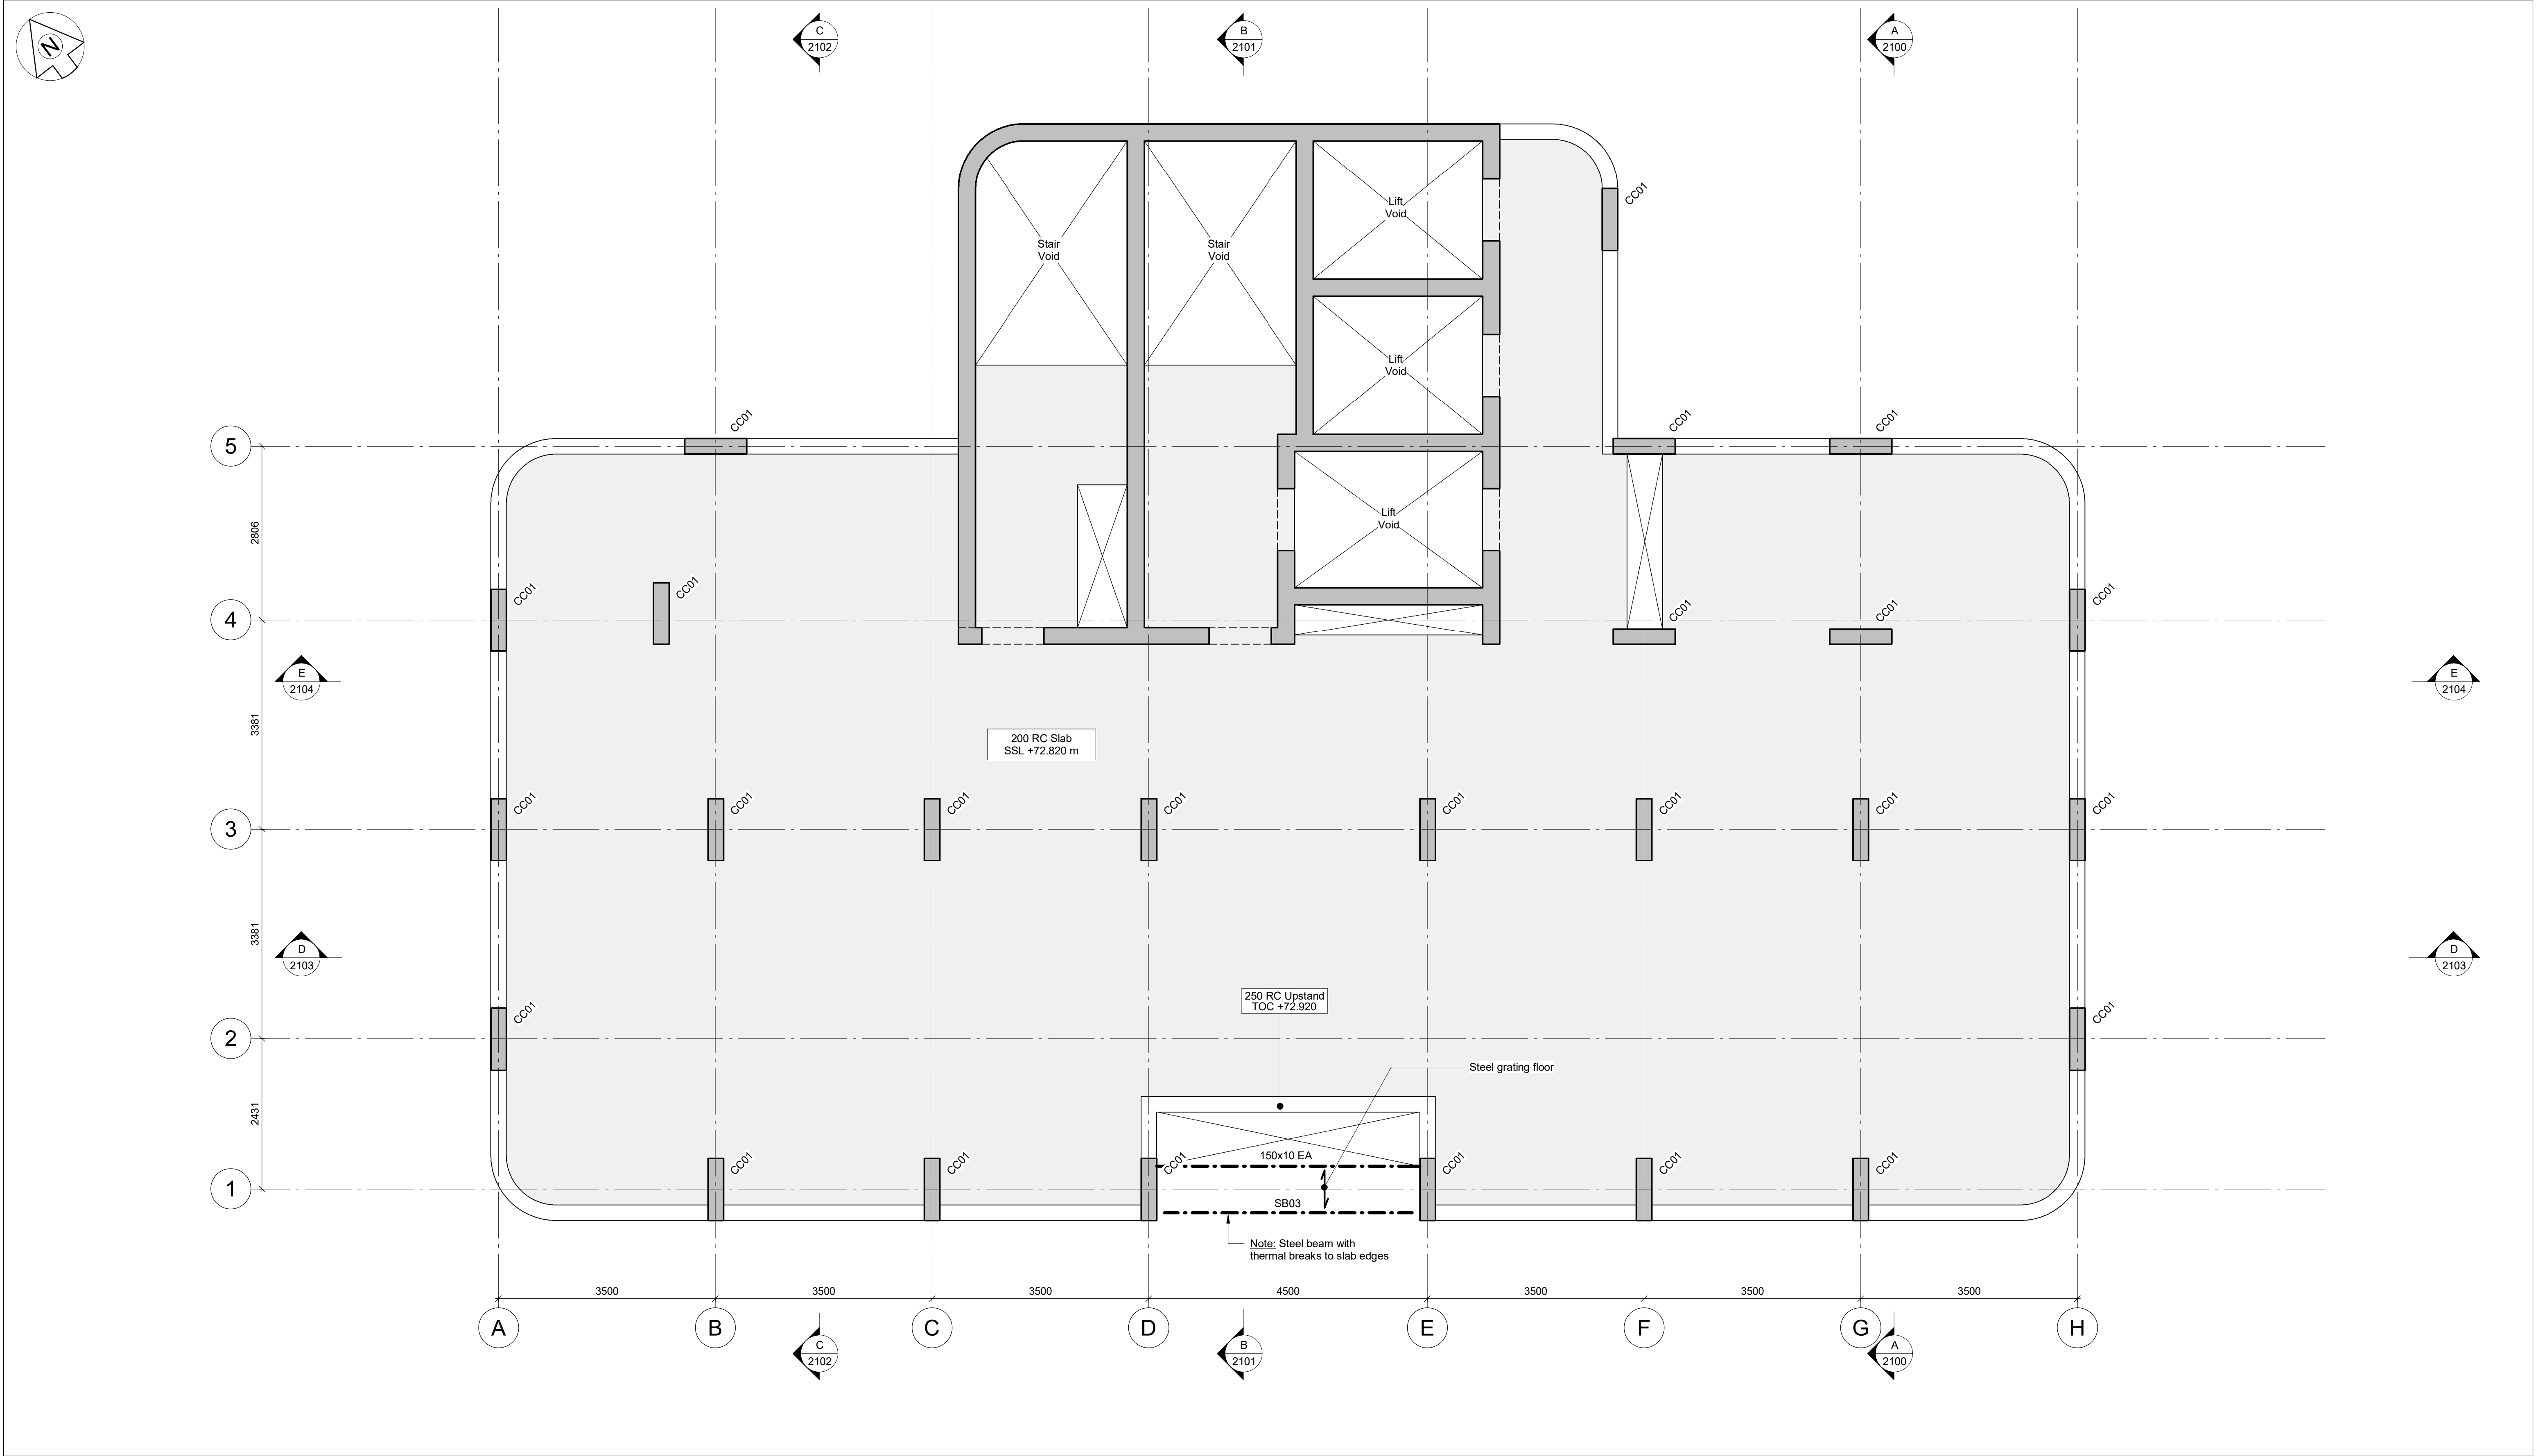

NOTES:-

- This drawing is to be read in conjunction with all relevant Architect's, Engineer's and specialists' drawings and specifications.
- Do not scale from this drawing in either paper or digital form. Use written dimensions only. All dimensions are in millimetres and levels in metres.
To check that this drawing has been printed to the intended scale this bar should be 50mm long @A1 or 25mm long @ A3
- Health & Safety :
All specific drawing notes are to be read in conjunction with the project "Information Pack" and "Site Rules".
- For general notes refer to Drawing No.30578-0001

TIMBER BEAM SCHEDULE	
Ref	Size
TB01	300x600dp. glulam beam
TB02	400x500dp. glulam beam
TB03	500x405dp. glulam beam

STEEL COLUMN SCHEDULE	
Ref	Size
SC01	254x254x89UC
SC02	203x203x60UC

STEEL BEAM SCHEDULE	
Ref	Size
SB01	305x305x118UC
SB02	254x254x89UC
SB03	203x203x46UC
SB04	203x203x60UC

All RC walls 275 thick U.N.O

CONCRETE COLUMN SCHEDULE	
Ref	Size
CC01	250x1000 RC Column
CC02	400x1600 RC Column
CC03	400x1300 RC Column
CC04	600dia. RC Column
CC05	300dia. RC Column
CC06	600x600 RC Column

CONCRETE BEAM SCHEDULE	
Ref	Size
CB01	300x300dp RC Beam
CB02	400x400dp. RC Beam
CB03	400x500dp. RC beam
CB04	1000x800dp. RC beam

P01	23.06.23	JM	AW	Stage 2 Issue.	
Rev	Date	Drawn	Eng	Amendment	

ROOM2 HOMETEL
MANCHESTER PICCADILY


EIGHTH FLOOR PLAN

Status
STAGE 2
NOT FOR CONSTRUCTION

Drawn	K.Smythe	Eng	A.Cardoso
Scales	1:50 at A1	1:100 at A3	
Drawing No	30578/1180		Rev P01
Doc Ref.	HMP-PAM-XX-L08-DR-S-1180		

PRICE &
MYERS

Consulting Engineers
Chester House
21-27 George Street
Oxford OX1 2AY
01865 243598
oxford@pricemyers.com
www.pricemyers.com

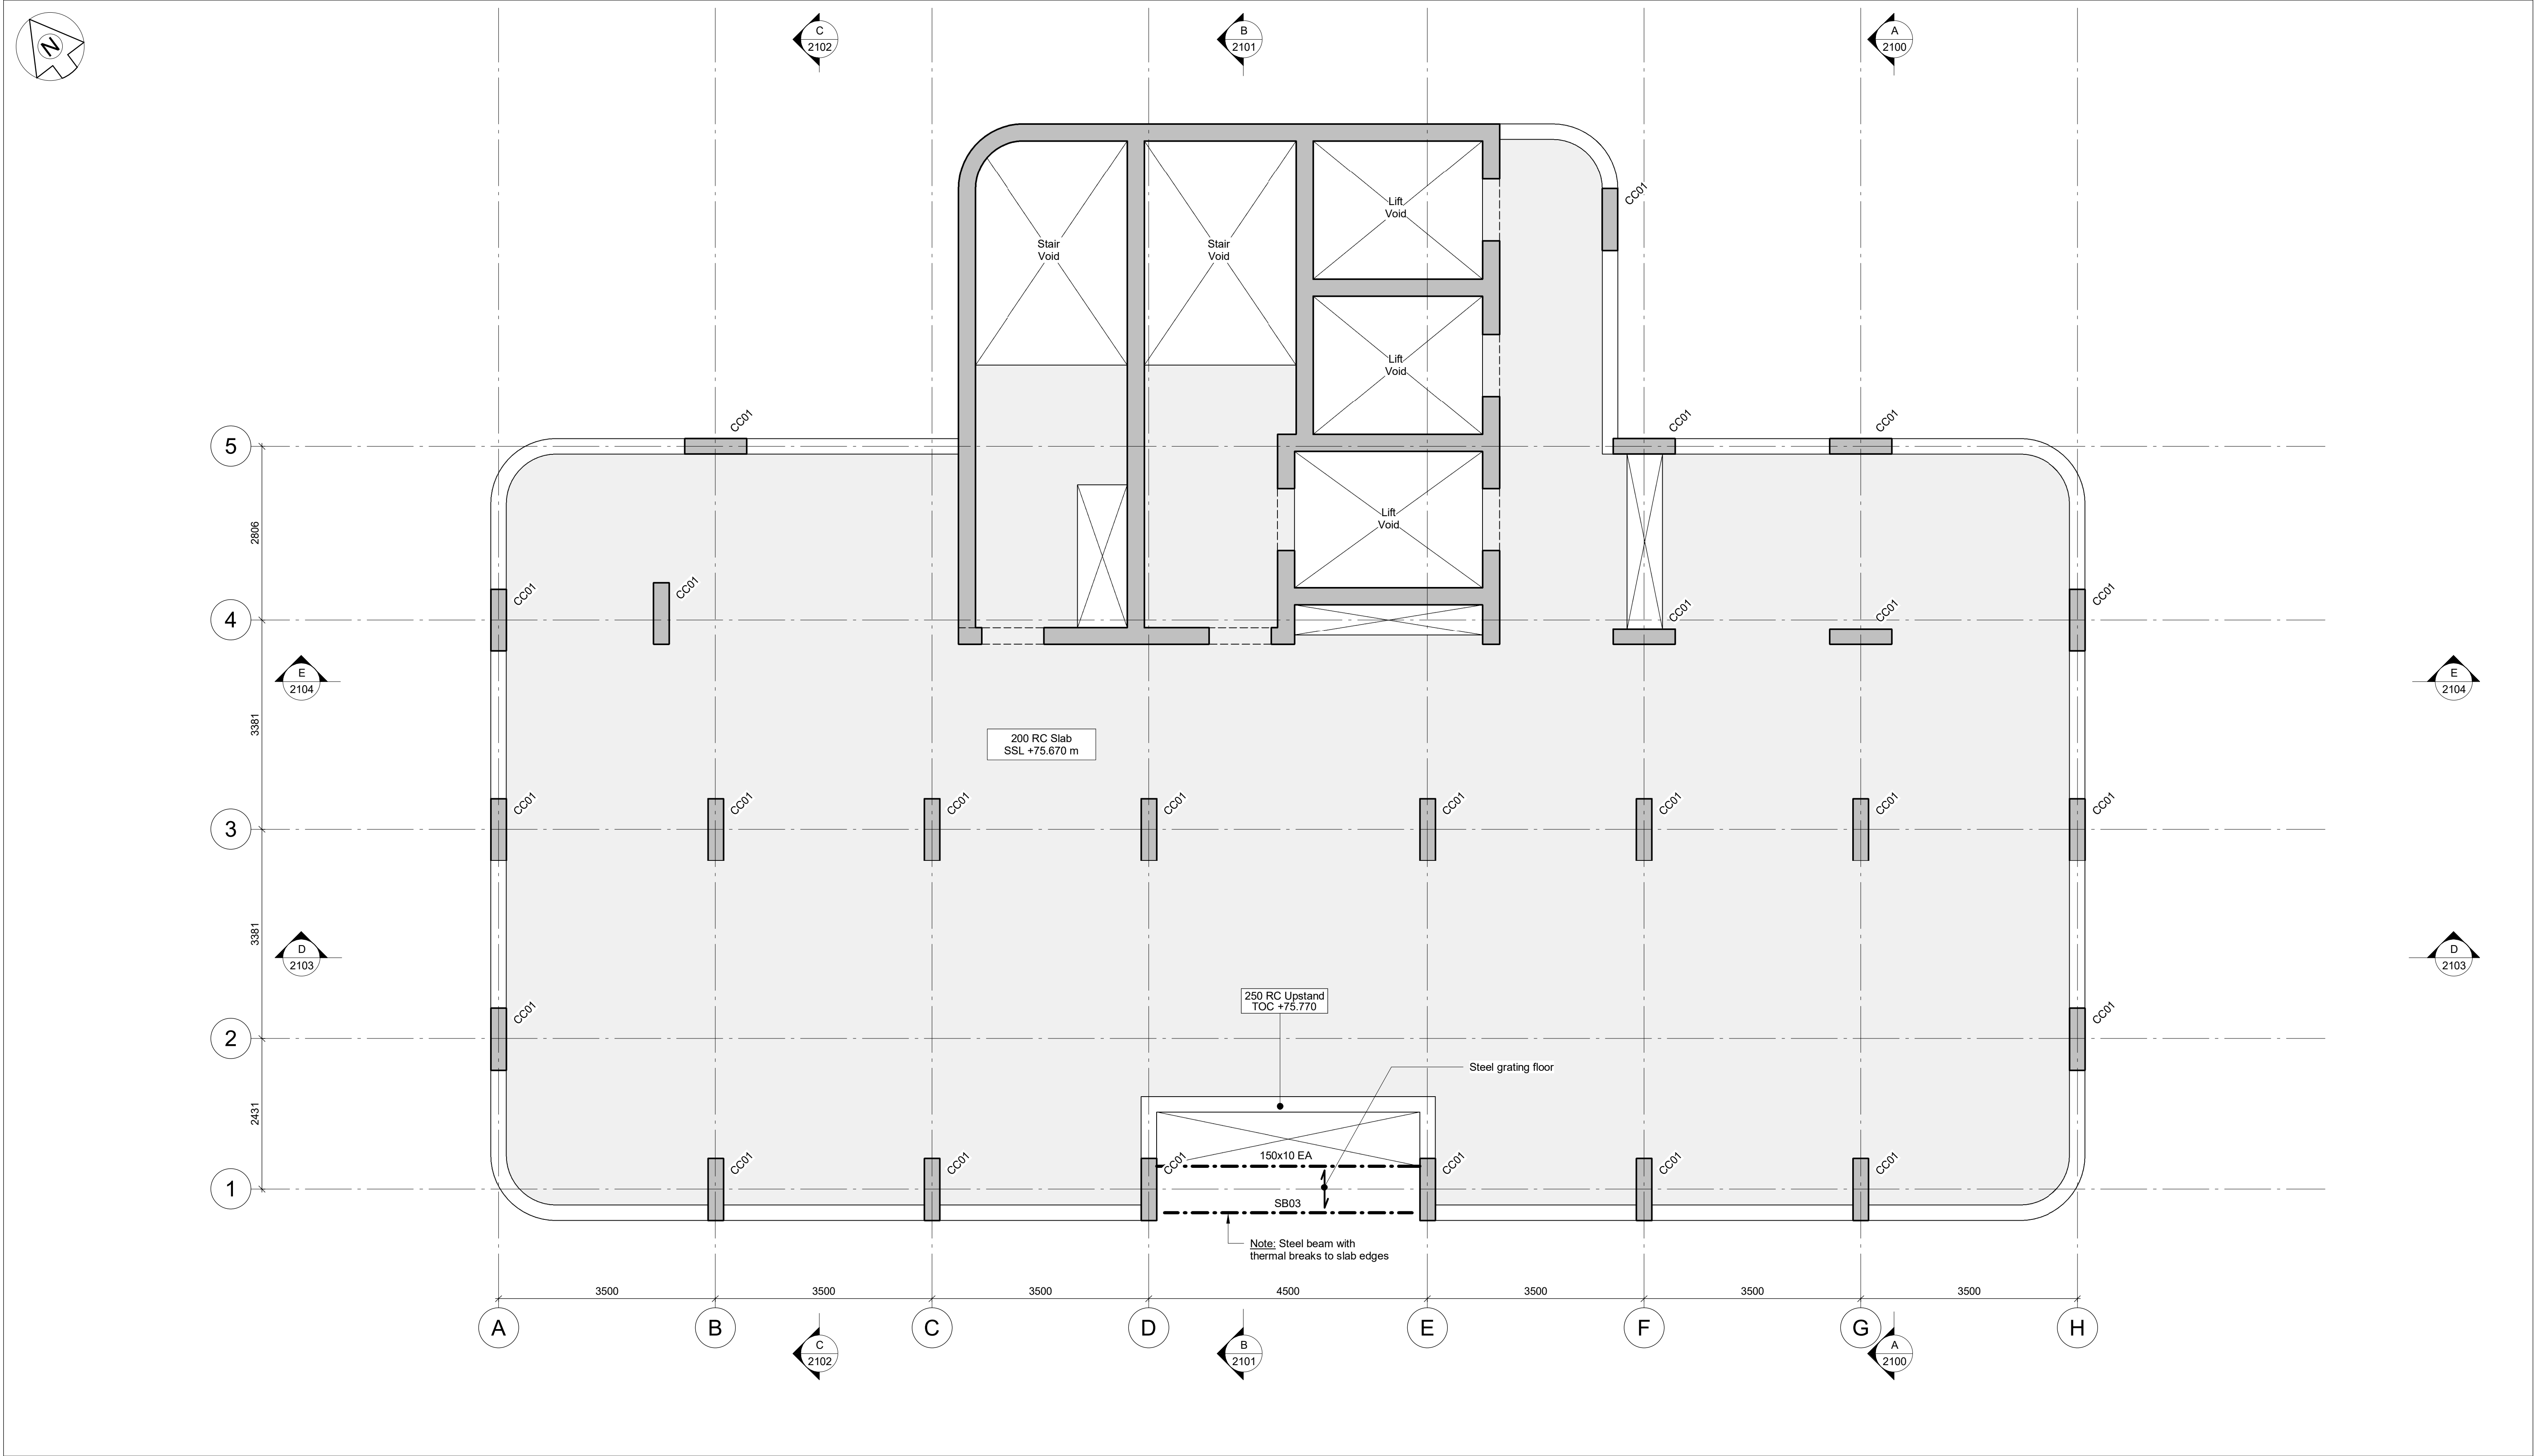

NOTES:-

- This drawing is to be read in conjunction with all relevant Architect's, Engineer's and specialists' drawings and specifications.
- Do not scale from this drawing in either paper or digital form. Use written dimensions only. All dimensions are in millimetres and levels in metres.
To check that this drawing has been printed to the intended scale this bar should be 50mm long @A1 or 25mm long @ A3
- Health & Safety :
All specific drawing notes are to be read in conjunction with the project "Information Pack" and "Site Rules".
- For general notes refer to Drawing No.30578-0001

TIMBER BEAM SCHEDULE	
Ref	Size
TB01	300x600dp. glulam beam
TB02	400x500dp. glulam beam
TB03	500x405dp. glulam beam

STEEL COLUMN SCHEDULE	
Ref	Size
SC01	254x254x89UC
SC02	203x203x60UC

STEEL BEAM SCHEDULE	
Ref	Size
SB01	305x305x118UC
SB02	254x254x89UC
SB03	203x203x46UC
SB04	203x203x60UC

All RC walls 275 thick U.N.O

CONCRETE COLUMN SCHEDULE	
Ref	Size
CC01	250x1000 RC Column
CC02	400x1600 RC Column
CC03	400x1300 RC Column
CC04	600dia. RC Column
CC05	300dia. RC Column
CC06	600x600 RC Column

CONCRETE BEAM SCHEDULE	
Ref	Size
CB01	300x300dp RC Beam
CB02	400x400dp. RC Beam
CB03	400x500dp. RC beam
CB04	1000x800dp. RC beam

P01	23.06.23	JM	AW	Stage 2 Issue.	
Rev	Date	Drawn	Eng	Amendment	

ROOM2 HOMETEL
MANCHESTER PICCADILY


NINTH FLOOR PLAN

Status
STAGE 2
NOT FOR CONSTRUCTION

Drawn	K.Smythe	Eng	A.Cardoso
Scales	1:50 at A1	1:100 at A3	
Drawing No	30578/1190		Rev P01
Doc Ref.	HMP-PAM-XX-L09-DR-S-1190		

PRICE &
MYERS

Consulting Engineers
Chester House
21-27 George Street
Oxford OX1 2AY
01865 243598
oxford@pricemyers.com
www.pricemyers.com

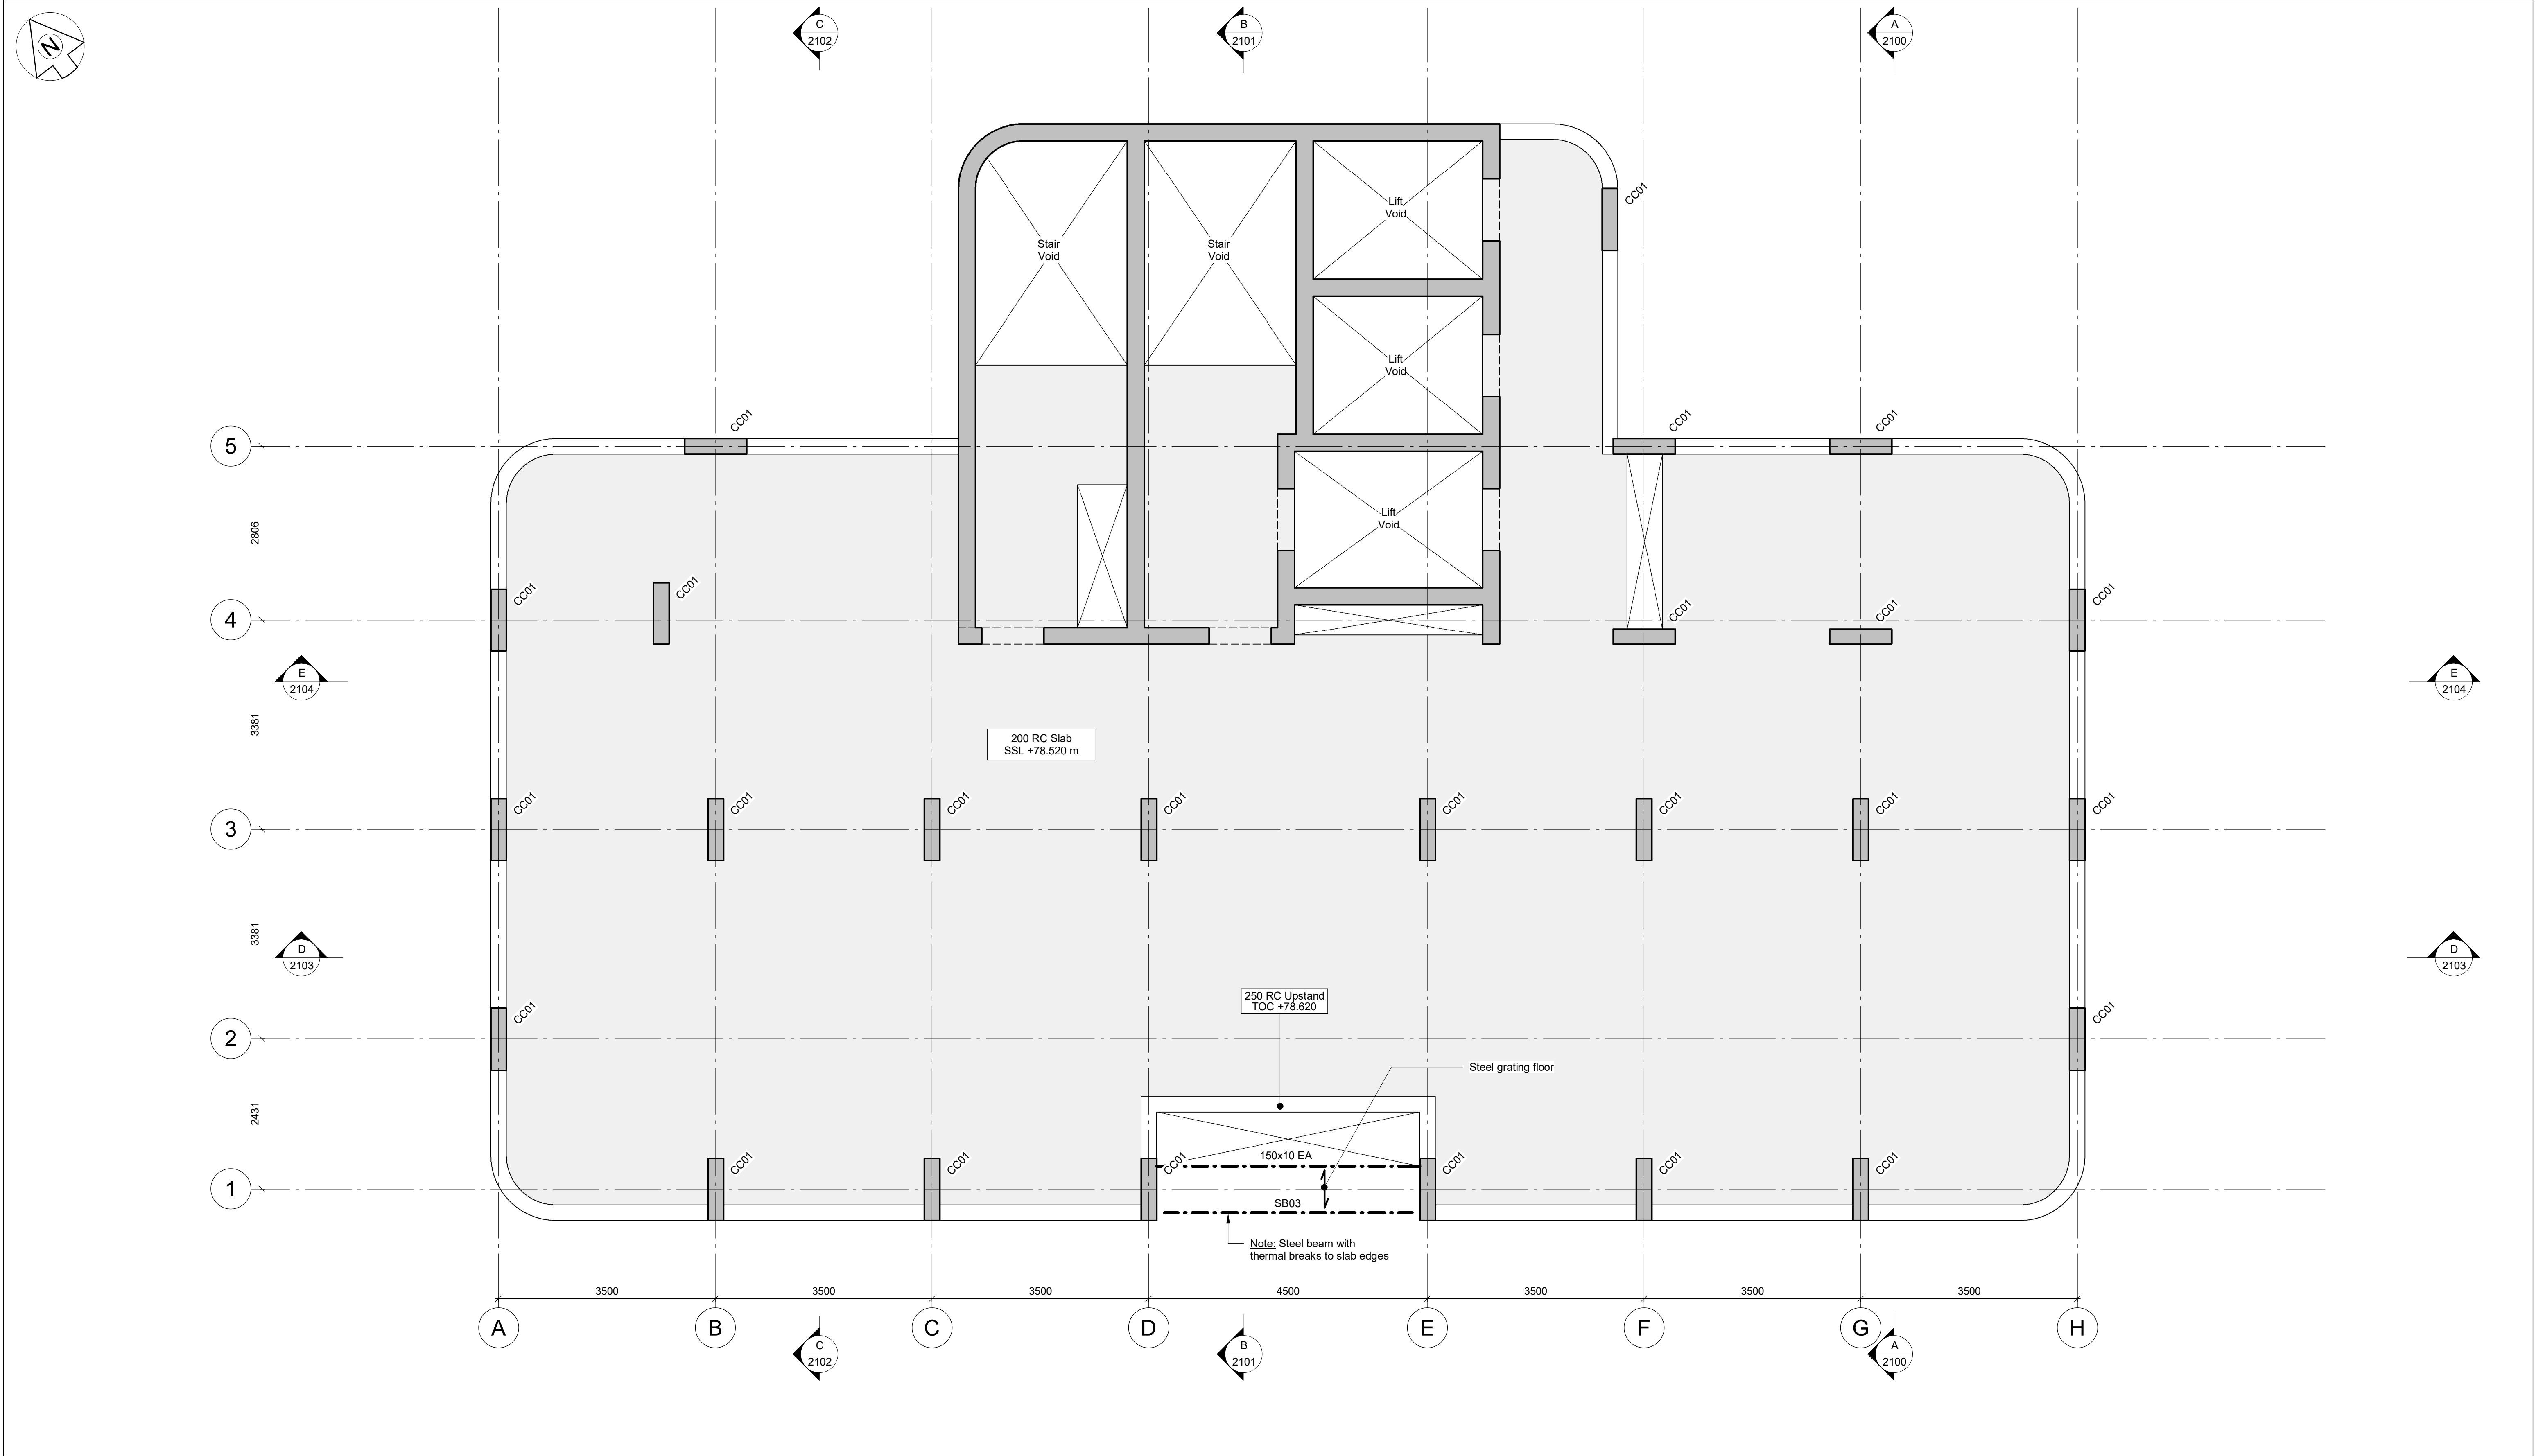

NOTES:-

- This drawing is to be read in conjunction with all relevant Architect's, Engineer's and specialists' drawings and specifications.
- Do not scale from this drawing in either paper or digital form. Use written dimensions only. All dimensions are in millimetres and levels in metres. To check that this drawing has been printed to the intended scale this bar should be 50mm long @A1 or 25mm long @ A3
- Health & Safety : All specific drawing notes are to be read in conjunction with the project "Information Pack" and "Site Rules".
- For general notes refer to Drawing No.30578-0001

TIMBER BEAM SCHEDULE	
Ref	Size
TB01	300x600dp. glulam beam
TB02	400x500dp. glulam beam
TB03	500x405dp. glulam beam

STEEL COLUMN SCHEDULE	
Ref	Size
SC01	254x254x89UC
SC02	203x203x60UC

STEEL BEAM SCHEDULE	
Ref	Size
SB01	305x305x118UC
SB02	254x254x89UC
SB03	203x203x46UC
SB04	203x203x60UC

All RC walls 275 thick U.N.O

CONCRETE COLUMN SCHEDULE	
Ref	Size
CC01	250x1000 RC Column
CC02	400x1600 RC Column
CC03	400x1300 RC Column
CC04	600dia. RC Column
CC05	300dia. RC Column
CC06	600x600 RC Column

CONCRETE BEAM SCHEDULE	
Ref	Size
CB01	300x300dp RC Beam
CB02	400x400dp. RC Beam
CB03	400x500dp. RC beam
CB04	1000x800dp. RC beam

Rev	Date	Drawn	Eng	Amendment	
P01	23.06.23	JM	AW	Stage 2 Issue.	

ROOM2 HOMESTAY
MANCHESTER PICCADILY

TENTH FLOOR PLAN


Status
STAGE 2
NOT FOR CONSTRUCTION

Drawn	K.Smythe	Eng	A.Cardoso
Scales	1:50 at A1		1:100 at A3
Drawing No	30578/1200	Rev	P01
Doc Ref.	HMP-PAM-XX-L10-DR-S-1200		

PRICE & MYERS

Consulting Engineers
Chester House
21-27 George Street
Oxford OX1 2AY

01865 243598
oxford@pricemyers.com
www.pricemyers.com

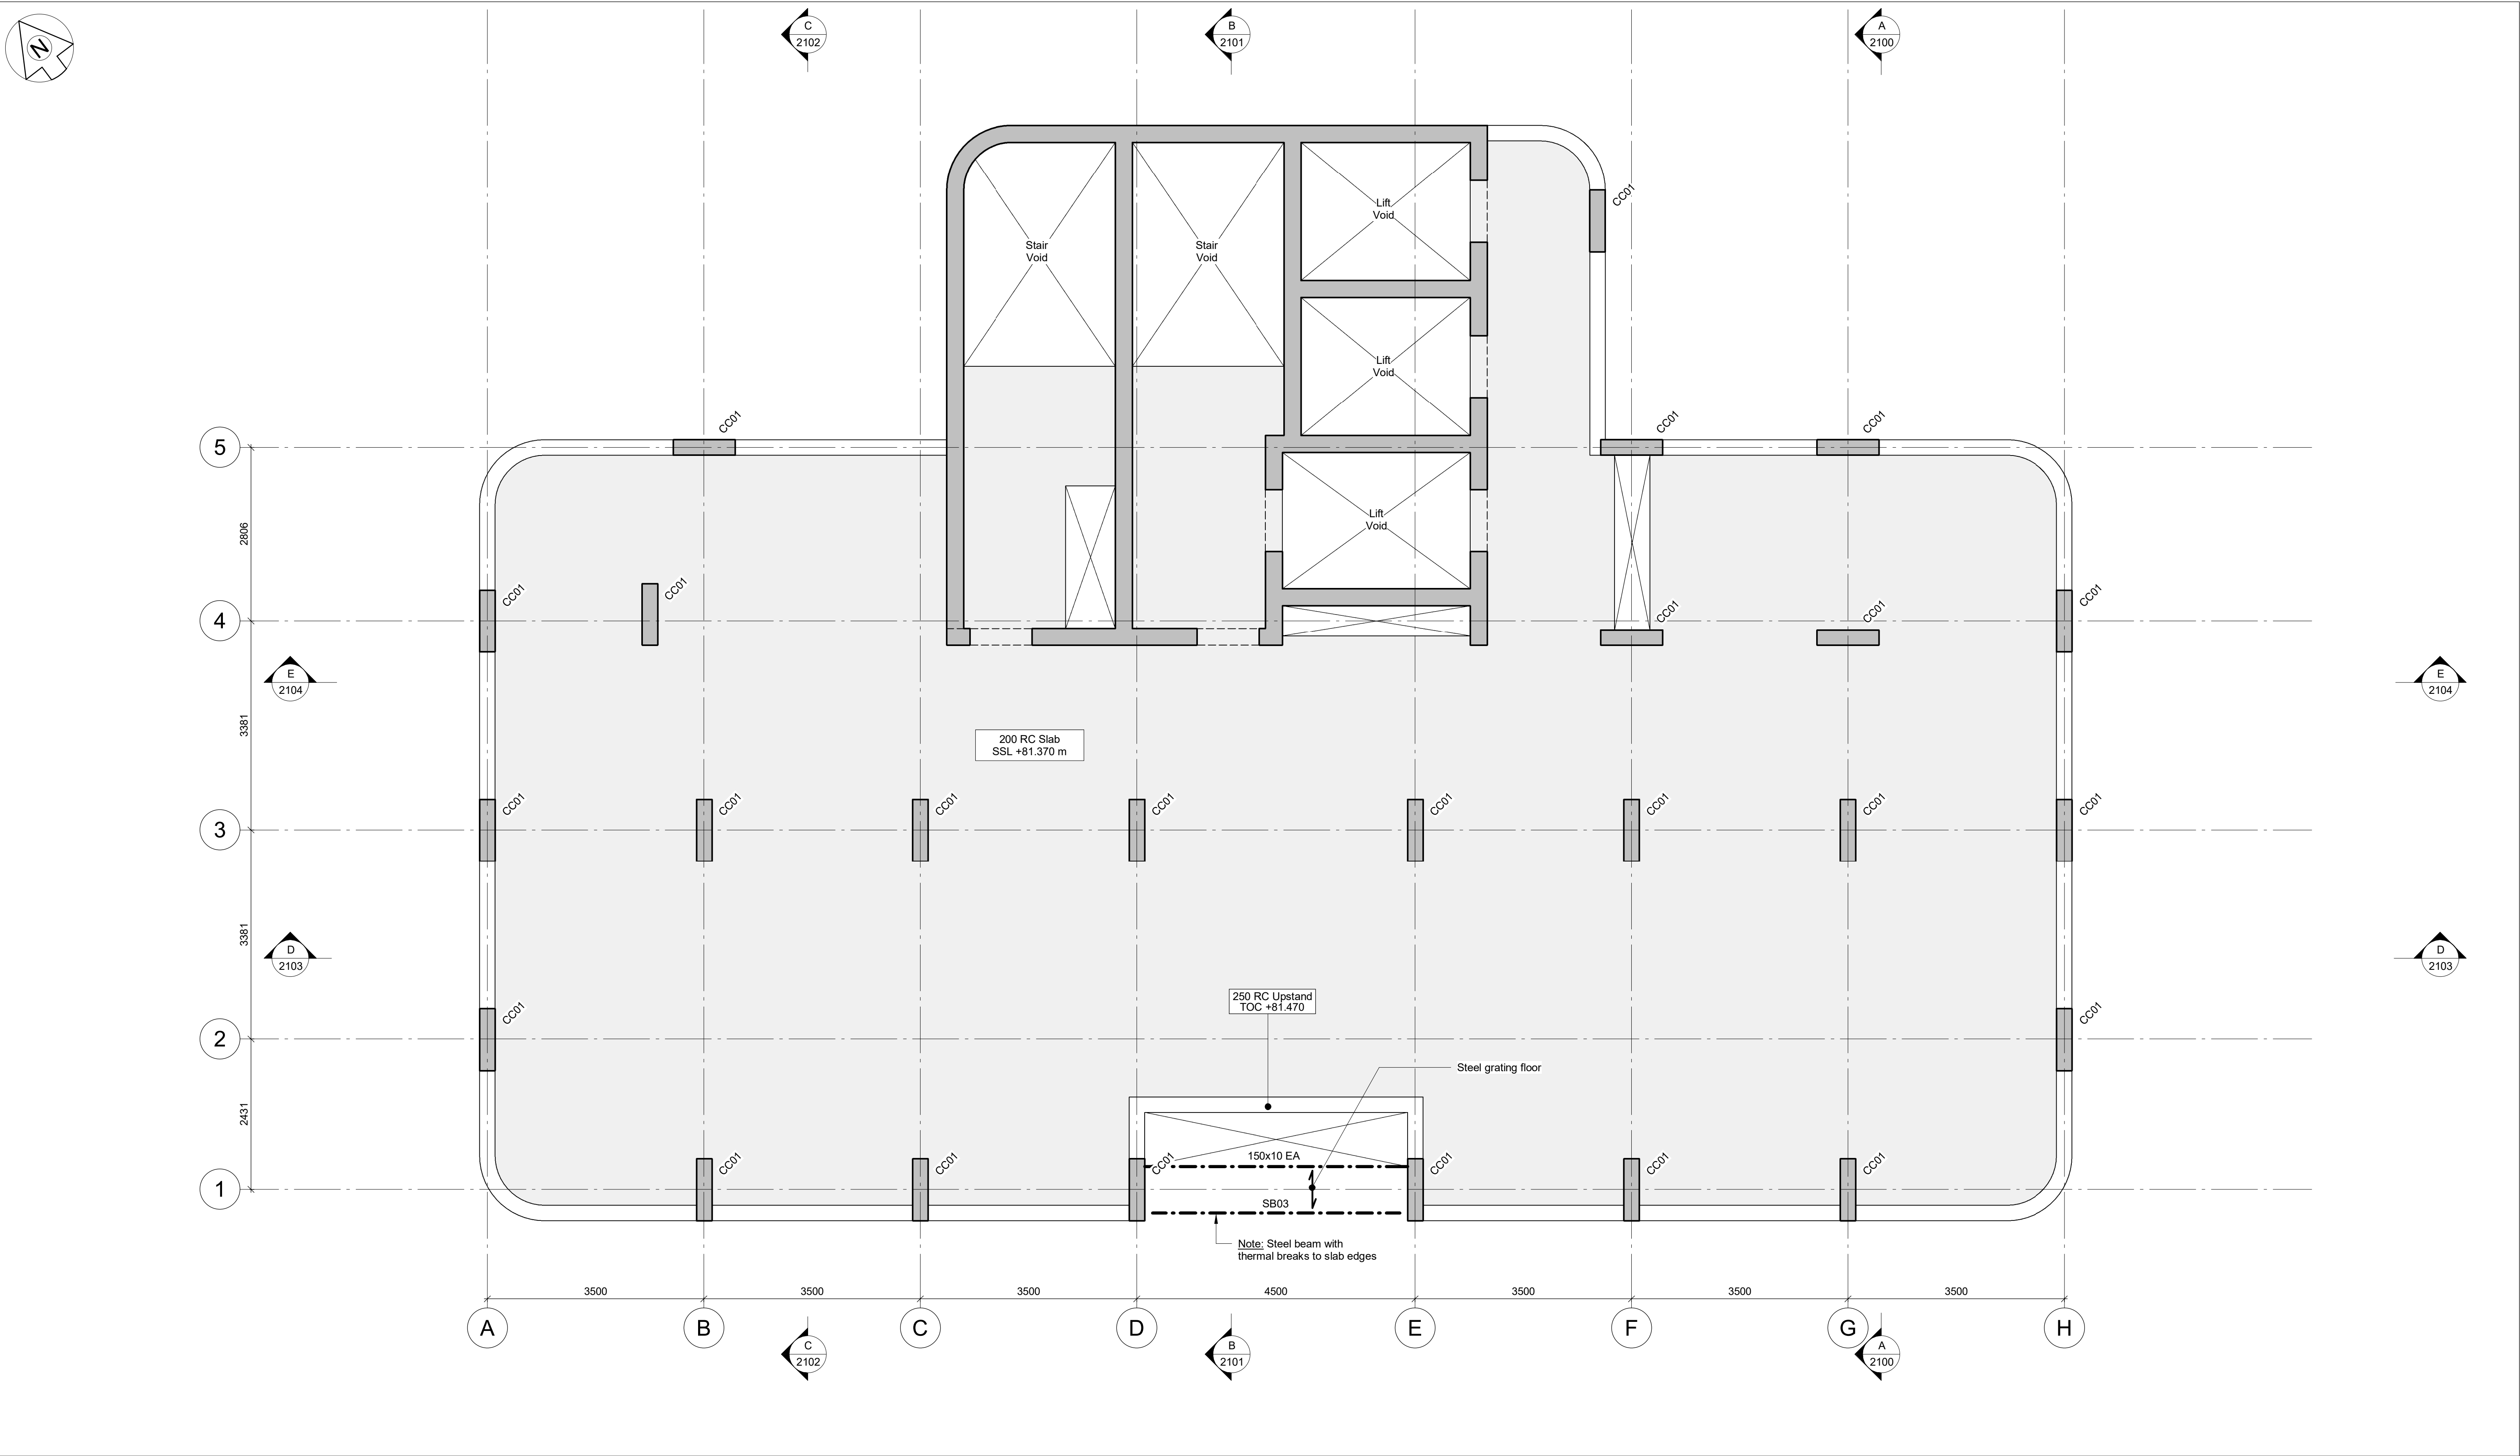

- NOTES:-
- This drawing is to be read in conjunction with all relevant Architect's, Engineer's and specialists' drawings and specifications.
 - Do not scale from this drawing in either paper or digital form. Use written dimensions only. All dimensions are in millimetres and levels in metres. To check that this drawing has been printed to the intended scale this bar should be 50mm long @A1 or 25mm long @ A3
 - Health & Safety : All specific drawing notes are to be read in conjunction with the project "Information Pack" and "Site Rules".
 - For general notes refer to Drawing No.30578-0001

TIMBER BEAM SCHEDULE	
Ref	Size
TB01	300x600dp. glulam beam
TB02	400x500dp. glulam beam
TB03	500x405dp. glulam beam

STEEL COLUMN SCHEDULE	
Ref	Size
SC01	254x254x89UC
SC02	203x203x60UC

STEEL BEAM SCHEDULE	
Ref	Size
SB01	305x305x118UC
SB02	254x254x89UC
SB03	203x203x46UC
SB04	203x203x60UC

All RC walls 275 thick U.N.O

CONCRETE COLUMN SCHEDULE	
Ref	Size
CC01	250x1000 RC Column
CC02	400x1600 RC Column
CC03	400x1300 RC Column
CC04	600dia. RC Column
CC05	300dia. RC Column
CC06	600x600 RC Column

CONCRETE BEAM SCHEDULE	
Ref	Size
CB01	300x300dp RC Beam
CB02	400x400dp. RC Beam
CB03	400x500dp. RC beam
CB04	1000x800dp. RC beam

P01	23.06.23	JM	AW	Stage 2 Issue.	
Rev	Date	Drawn	Eng	Amendment	

ROOM2 HOMETEL
MANCHESTER PICCADILY


ELEVENTH FLOOR PLAN

Status
STAGE 2
NOT FOR CONSTRUCTION

Drawn	K.Smythe	Eng	A.Cardoso
Scales	1:50 at A1	1:100 at A3	
Drawing No	30578/1210		Rev P01
Doc Ref.	HMP-PAM-XX-L11-DR-S-1210		

PRICE &
MYERS

Consulting Engineers
Chester House
21-27 George Street
Oxford OX1 2AY
01865 243598
oxford@pricemyers.com
www.pricemyers.com

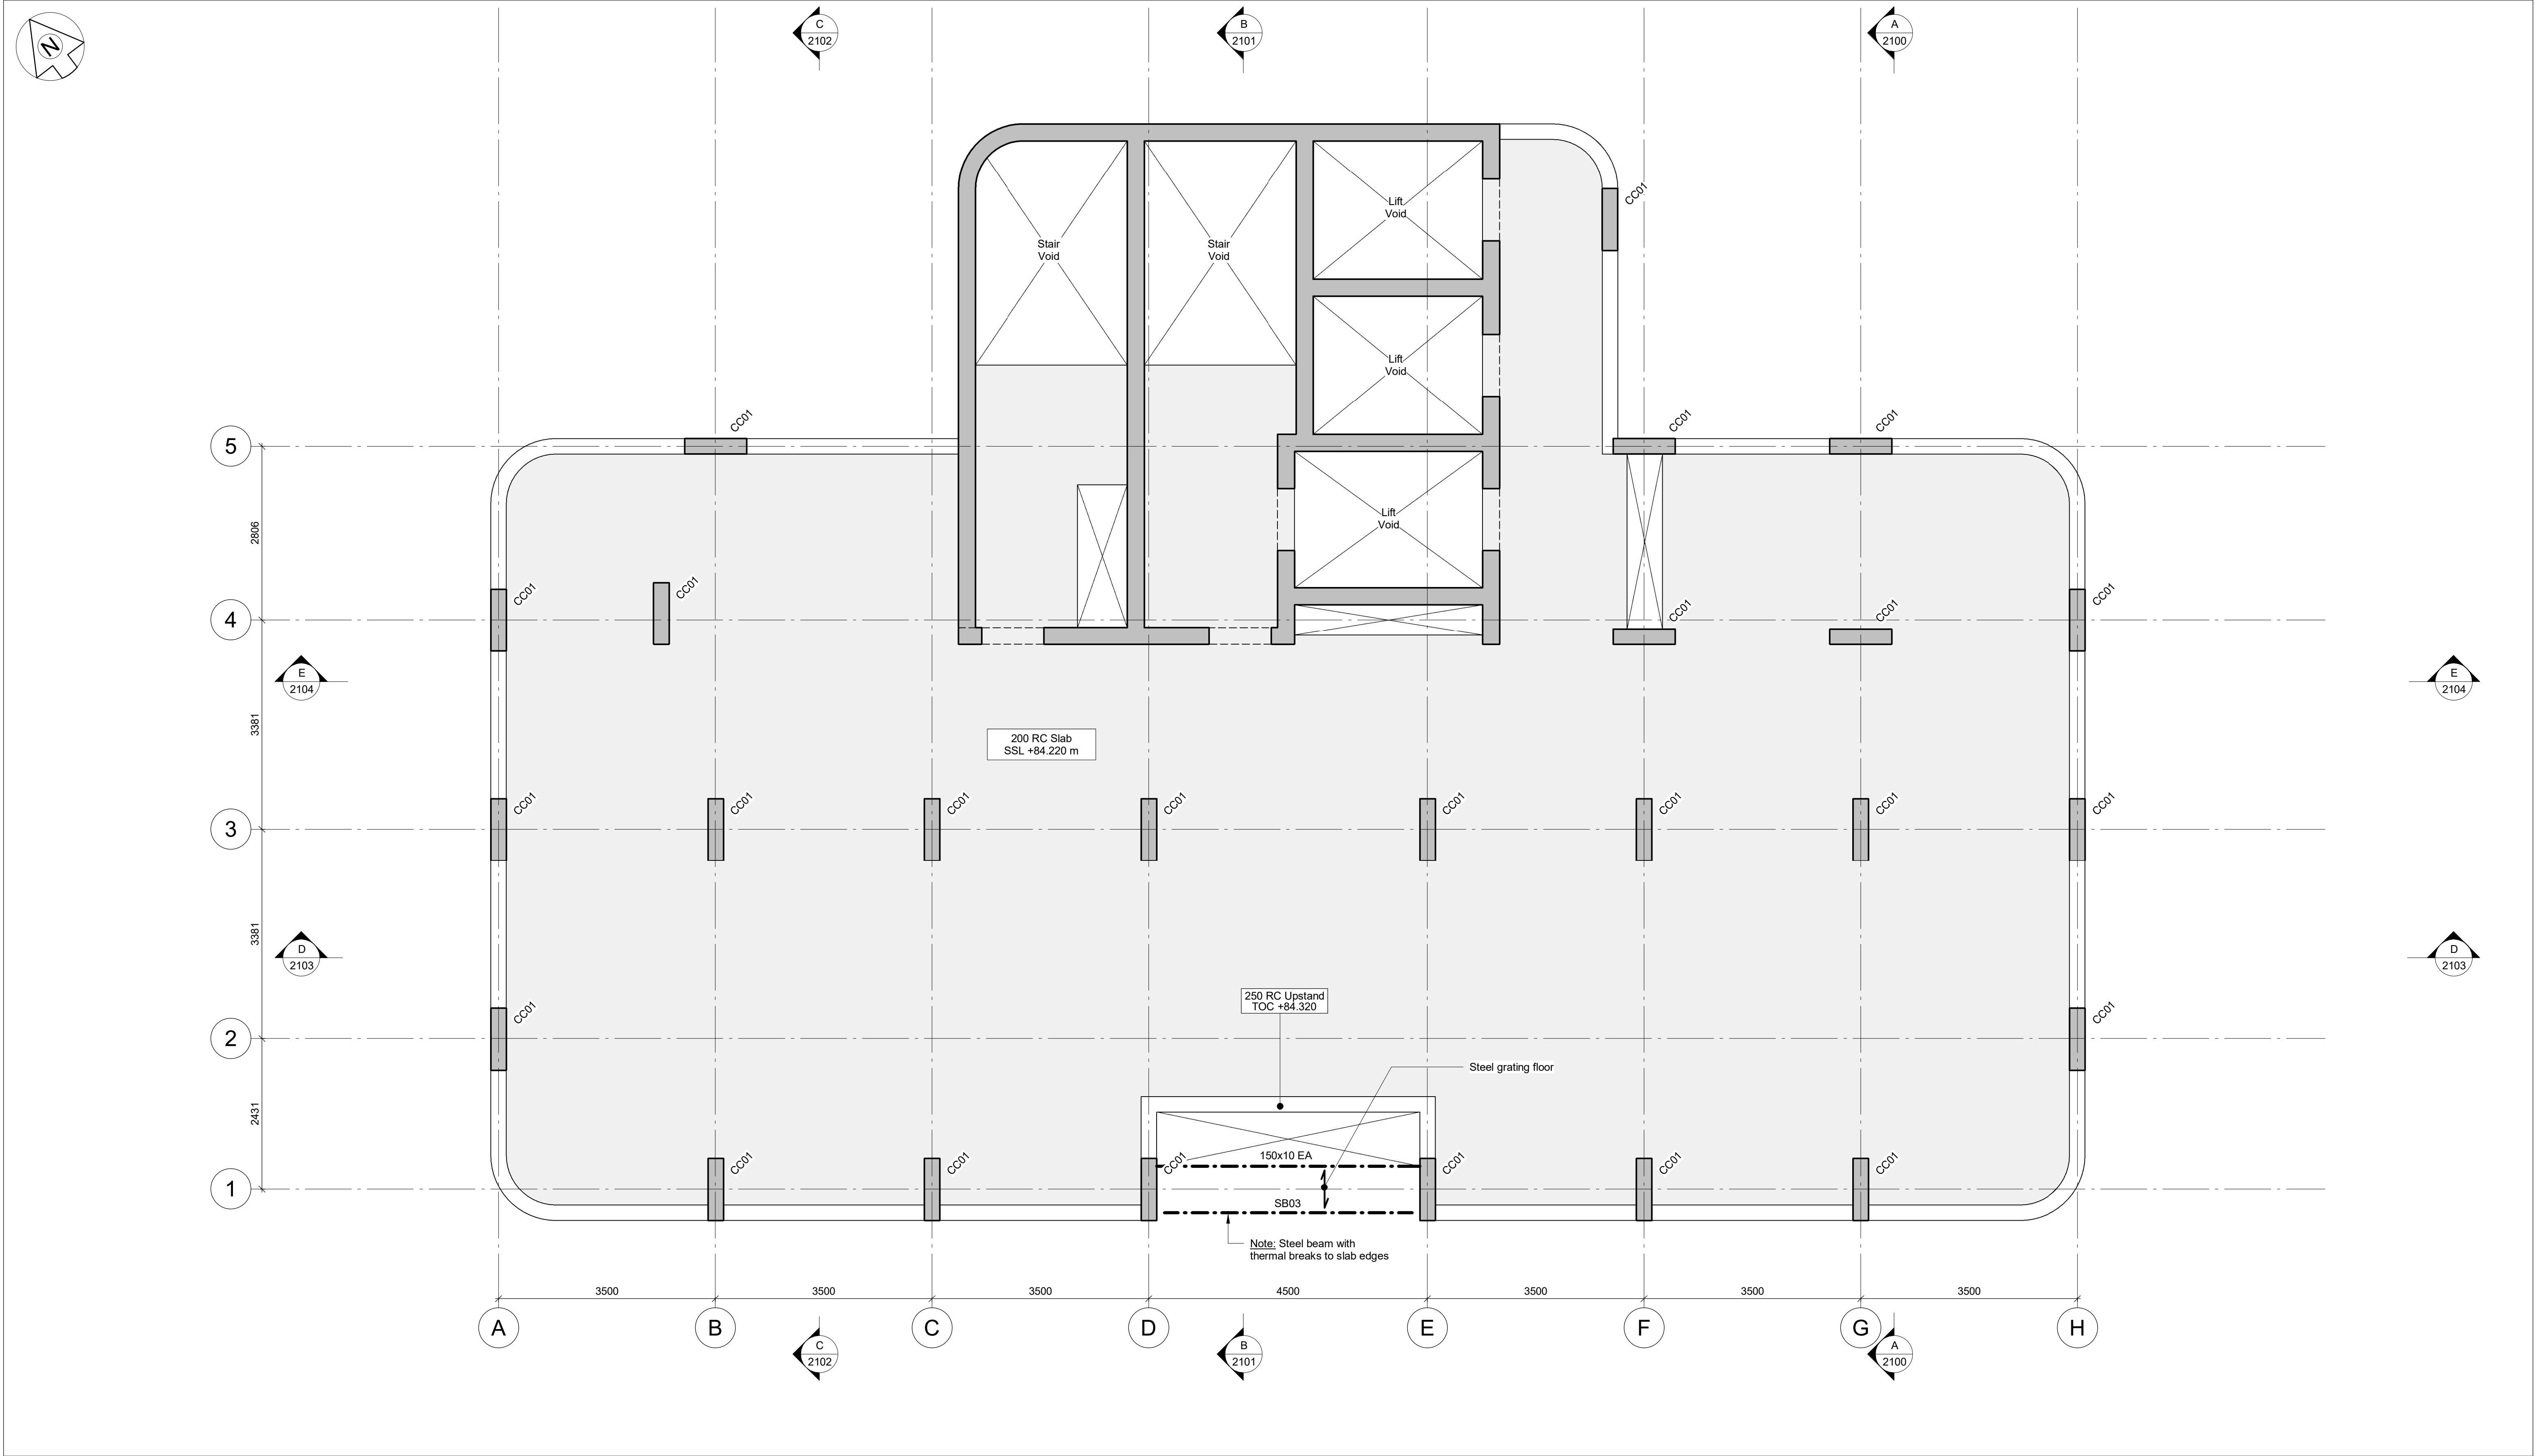

NOTES:-

- This drawing is to be read in conjunction with all relevant Architect's, Engineer's and specialists' drawings and specifications.
- Do not scale from this drawing in either paper or digital form. Use written dimensions only. All dimensions are in millimetres and levels in metres. To check that this drawing has been printed to the intended scale this bar should be 50mm long @A1 or 25mm long @ A3
- Health & Safety : All specific drawing notes are to be read in conjunction with the project "Information Pack" and "Site Rules".
- For general notes refer to Drawing No.30578-0001

TIMBER BEAM SCHEDULE	
Ref	Size
TB01	300x600dp. glulam beam
TB02	400x500dp. glulam beam
TB03	500x405dp. glulam beam

STEEL COLUMN SCHEDULE	
Ref	Size
SC01	254x254x89UC
SC02	203x203x60UC

STEEL BEAM SCHEDULE	
Ref	Size
SB01	305x305x118UC
SB02	254x254x89UC
SB03	203x203x46UC
SB04	203x203x60UC

All RC walls 275 thick U.N.O

CONCRETE COLUMN SCHEDULE	
Ref	Size
CC01	250x1000 RC Column
CC02	400x1600 RC Column
CC03	400x1300 RC Column
CC04	600dia. RC Column
CC05	300dia. RC Column
CC06	600x600 RC Column

CONCRETE BEAM SCHEDULE	
Ref	Size
CB01	300x300dp RC Beam
CB02	400x400dp. RC Beam
CB03	400x500dp. RC beam
CB04	1000x800dp. RC beam

P01	23.06.23	JM	AW	Stage 2 Issue.	
Rev	Date	Drawn	Eng	Amendment	

ROOM2 HOMETEL
MANCHESTER PICCADILY

TWELVETH FLOOR PLAN


Status
STAGE 2
NOT FOR CONSTRUCTION

Drawn	K.Smythe	Eng	A.Cardoso
Scales	1:50 at A1	1:100 at A3	
Drawing No	30578/1220		Rev P01
Doc Ref.	HMP-PAM-XX-L12-DR-S-1220		

PRICE & MYERS

Consulting Engineers
Chester House
21-27 George Street
Oxford OX1 2AY

01865 243598
oxford@pricemyers.com
www.pricemyers.com

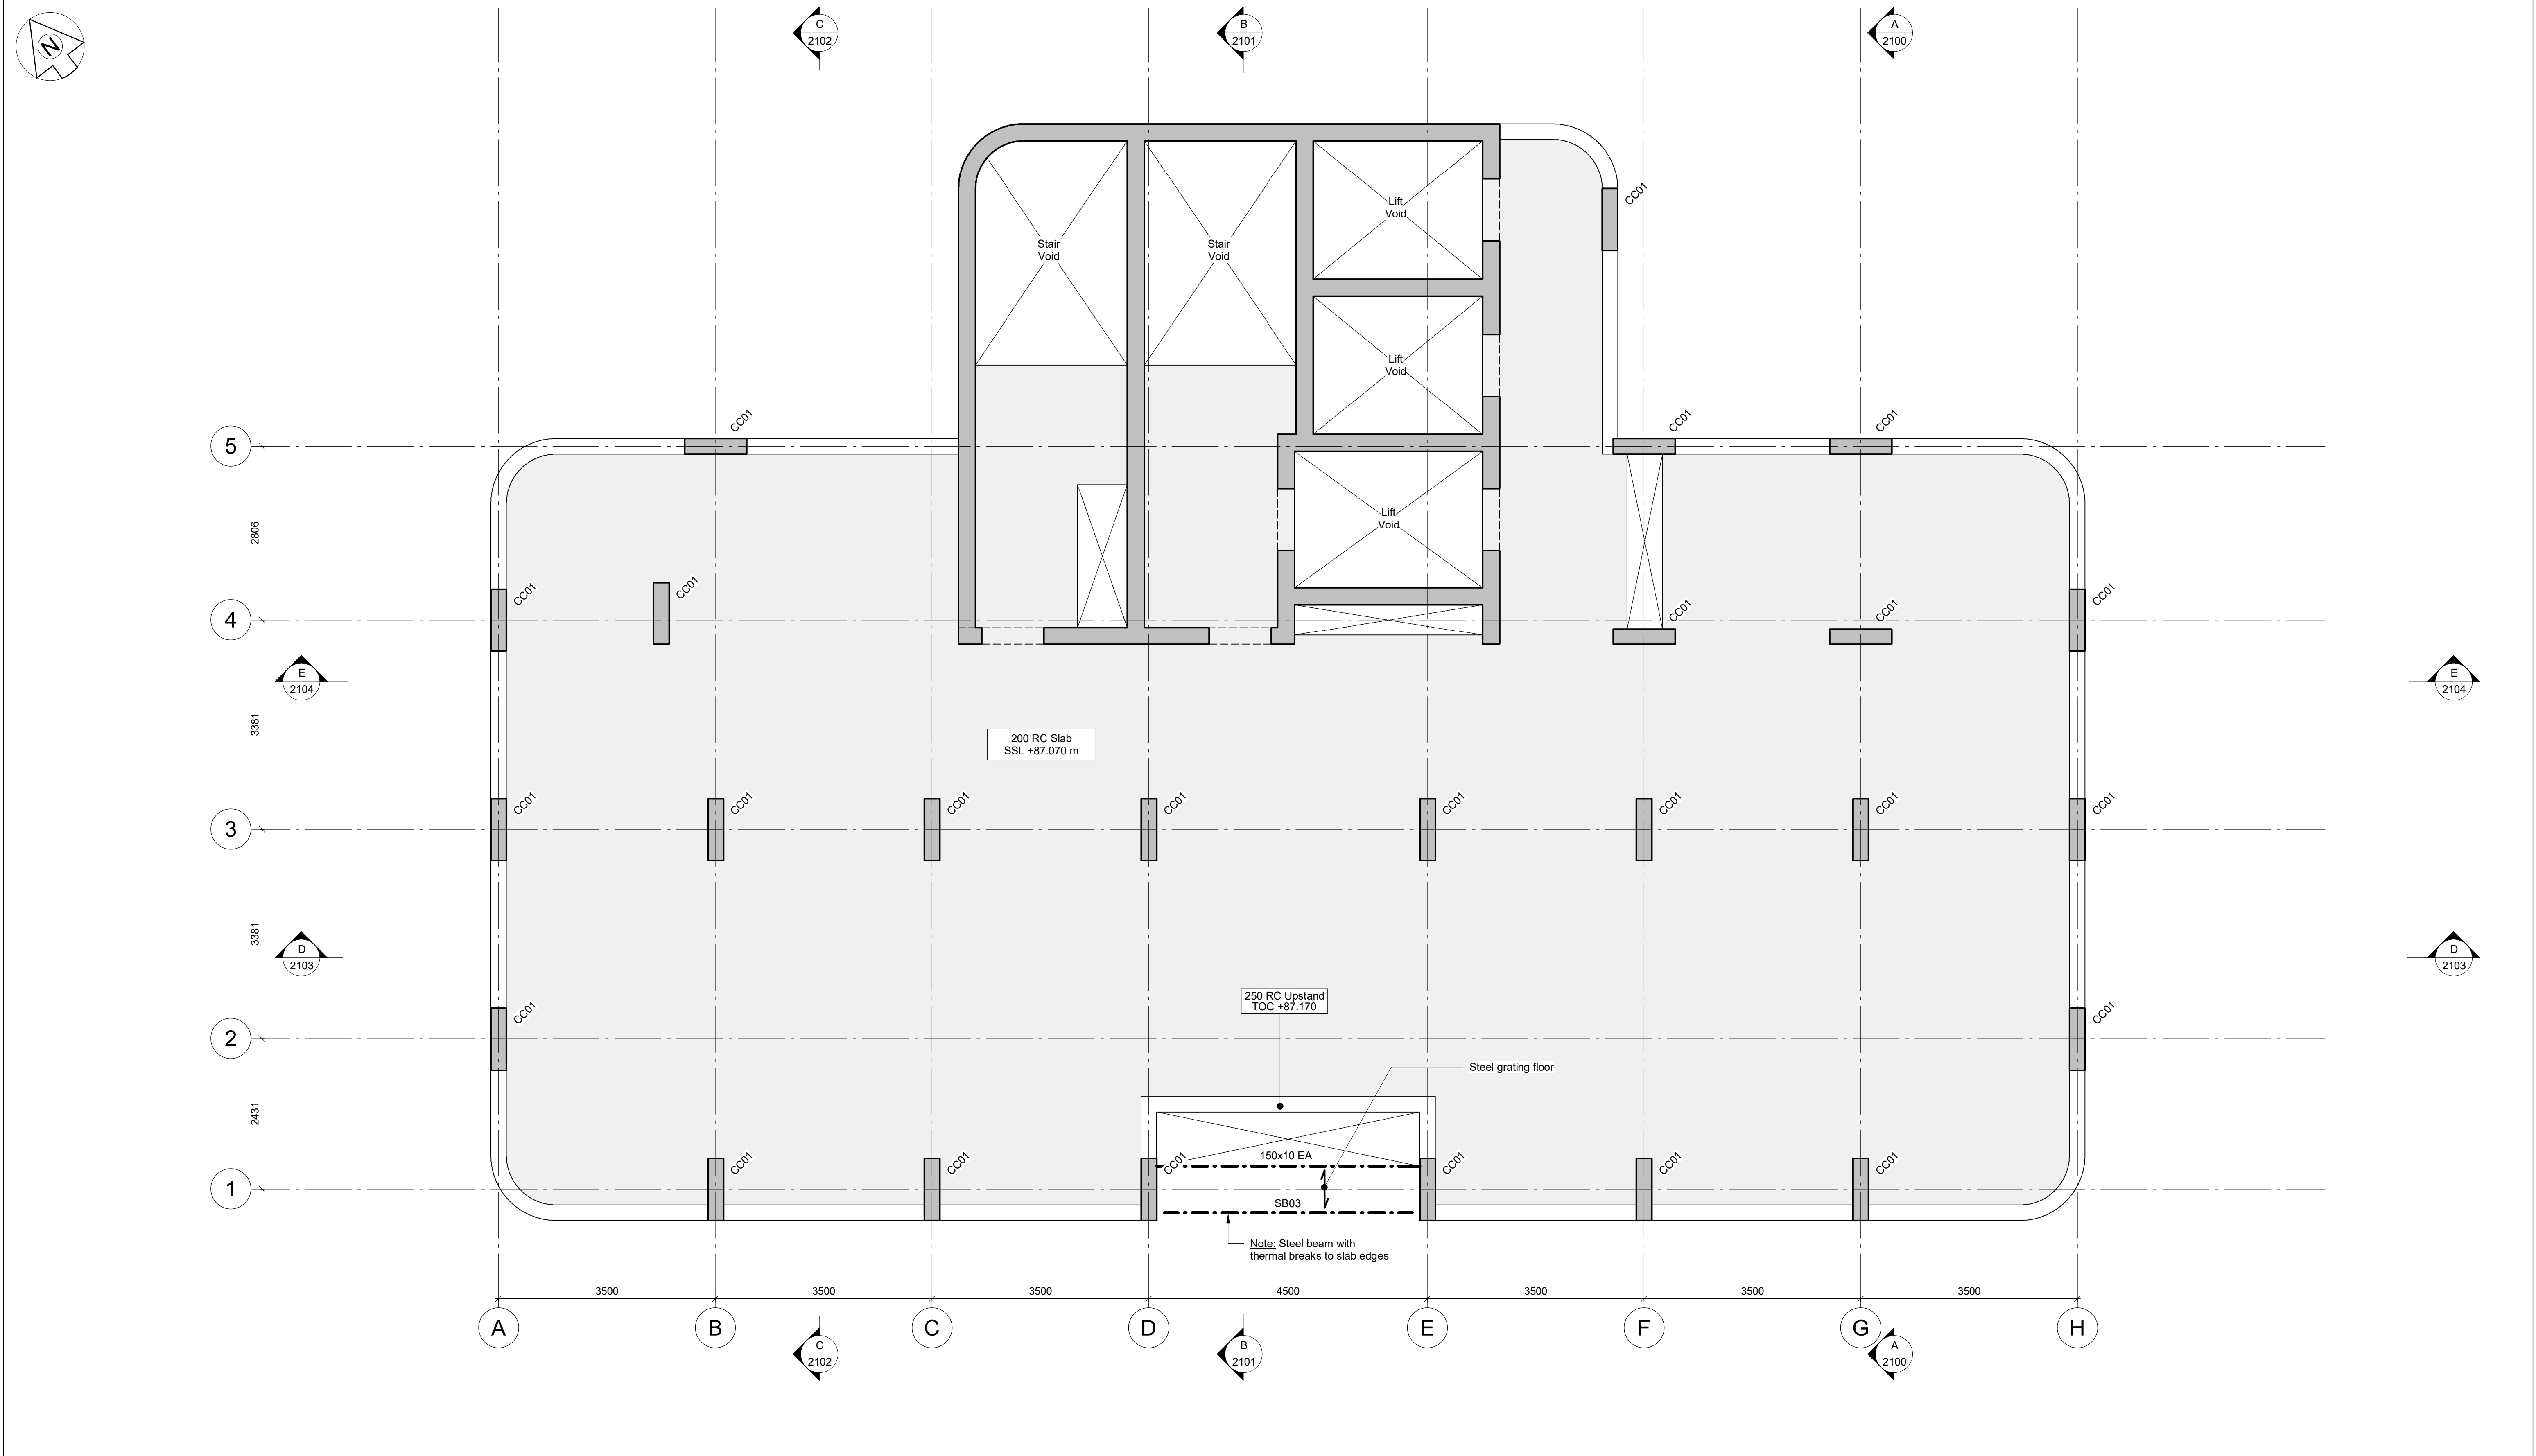

NOTES:-

- This drawing is to be read in conjunction with all relevant Architect's, Engineer's and specialists' drawings and specifications.
- Do not scale from this drawing in either paper or digital form. Use written dimensions only. All dimensions are in millimetres and levels in metres. To check that this drawing has been printed to the intended scale this bar should be 50mm long @A1 or 25mm long @ A3
- Health & Safety : All specific drawing notes are to be read in conjunction with the project "Information Pack" and "Site Rules".
- For general notes refer to Drawing No.30578-0001

TIMBER BEAM SCHEDULE	
Ref	Size
TB01	300x600dp. glulam beam
TB02	400x500dp. glulam beam
TB03	500x405dp. glulam beam

STEEL COLUMN SCHEDULE	
Ref	Size
SC01	254x254x89UC
SC02	203x203x60UC

STEEL BEAM SCHEDULE	
Ref	Size
SB01	305x305x118UC
SB02	254x254x89UC
SB03	203x203x46UC
SB04	203x203x60UC

All RC walls 275 thick U.N.O

CONCRETE COLUMN SCHEDULE	
Ref	Size
CC01	250x1000 RC Column
CC02	400x1600 RC Column
CC03	400x1300 RC Column
CC04	600dia. RC Column
CC05	300dia. RC Column
CC06	600x600 RC Column

CONCRETE BEAM SCHEDULE	
Ref	Size
CB01	300x300dp RC Beam
CB02	400x400dp. RC Beam
CB03	400x500dp. RC beam
CB04	1000x800dp. RC beam

P01	23.06.23	JM	AW	Stage 2 Issue.	
Rev	Date	Drawn	Eng	Amendment	

ROOM2 HOMETEL
MANCHESTER PICCADILY


THIRTEENTH FLOOR PLAN

Status
STAGE 2
NOT FOR CONSTRUCTION

Drawn	K.Smythe	Eng	A.Cardoso
Scales	1:50 at A1	1:100 at A3	
Drawing No	30578/1230		Rev P01
Doc Ref.	HMP-PAM-XX-L13-DR-S-1230		

PRICE &
MYERS

Consulting Engineers
Chester House
21-27 George Street
Oxford OX1 2AY
01865 243598
oxford@pricemyers.com
www.pricemyers.com

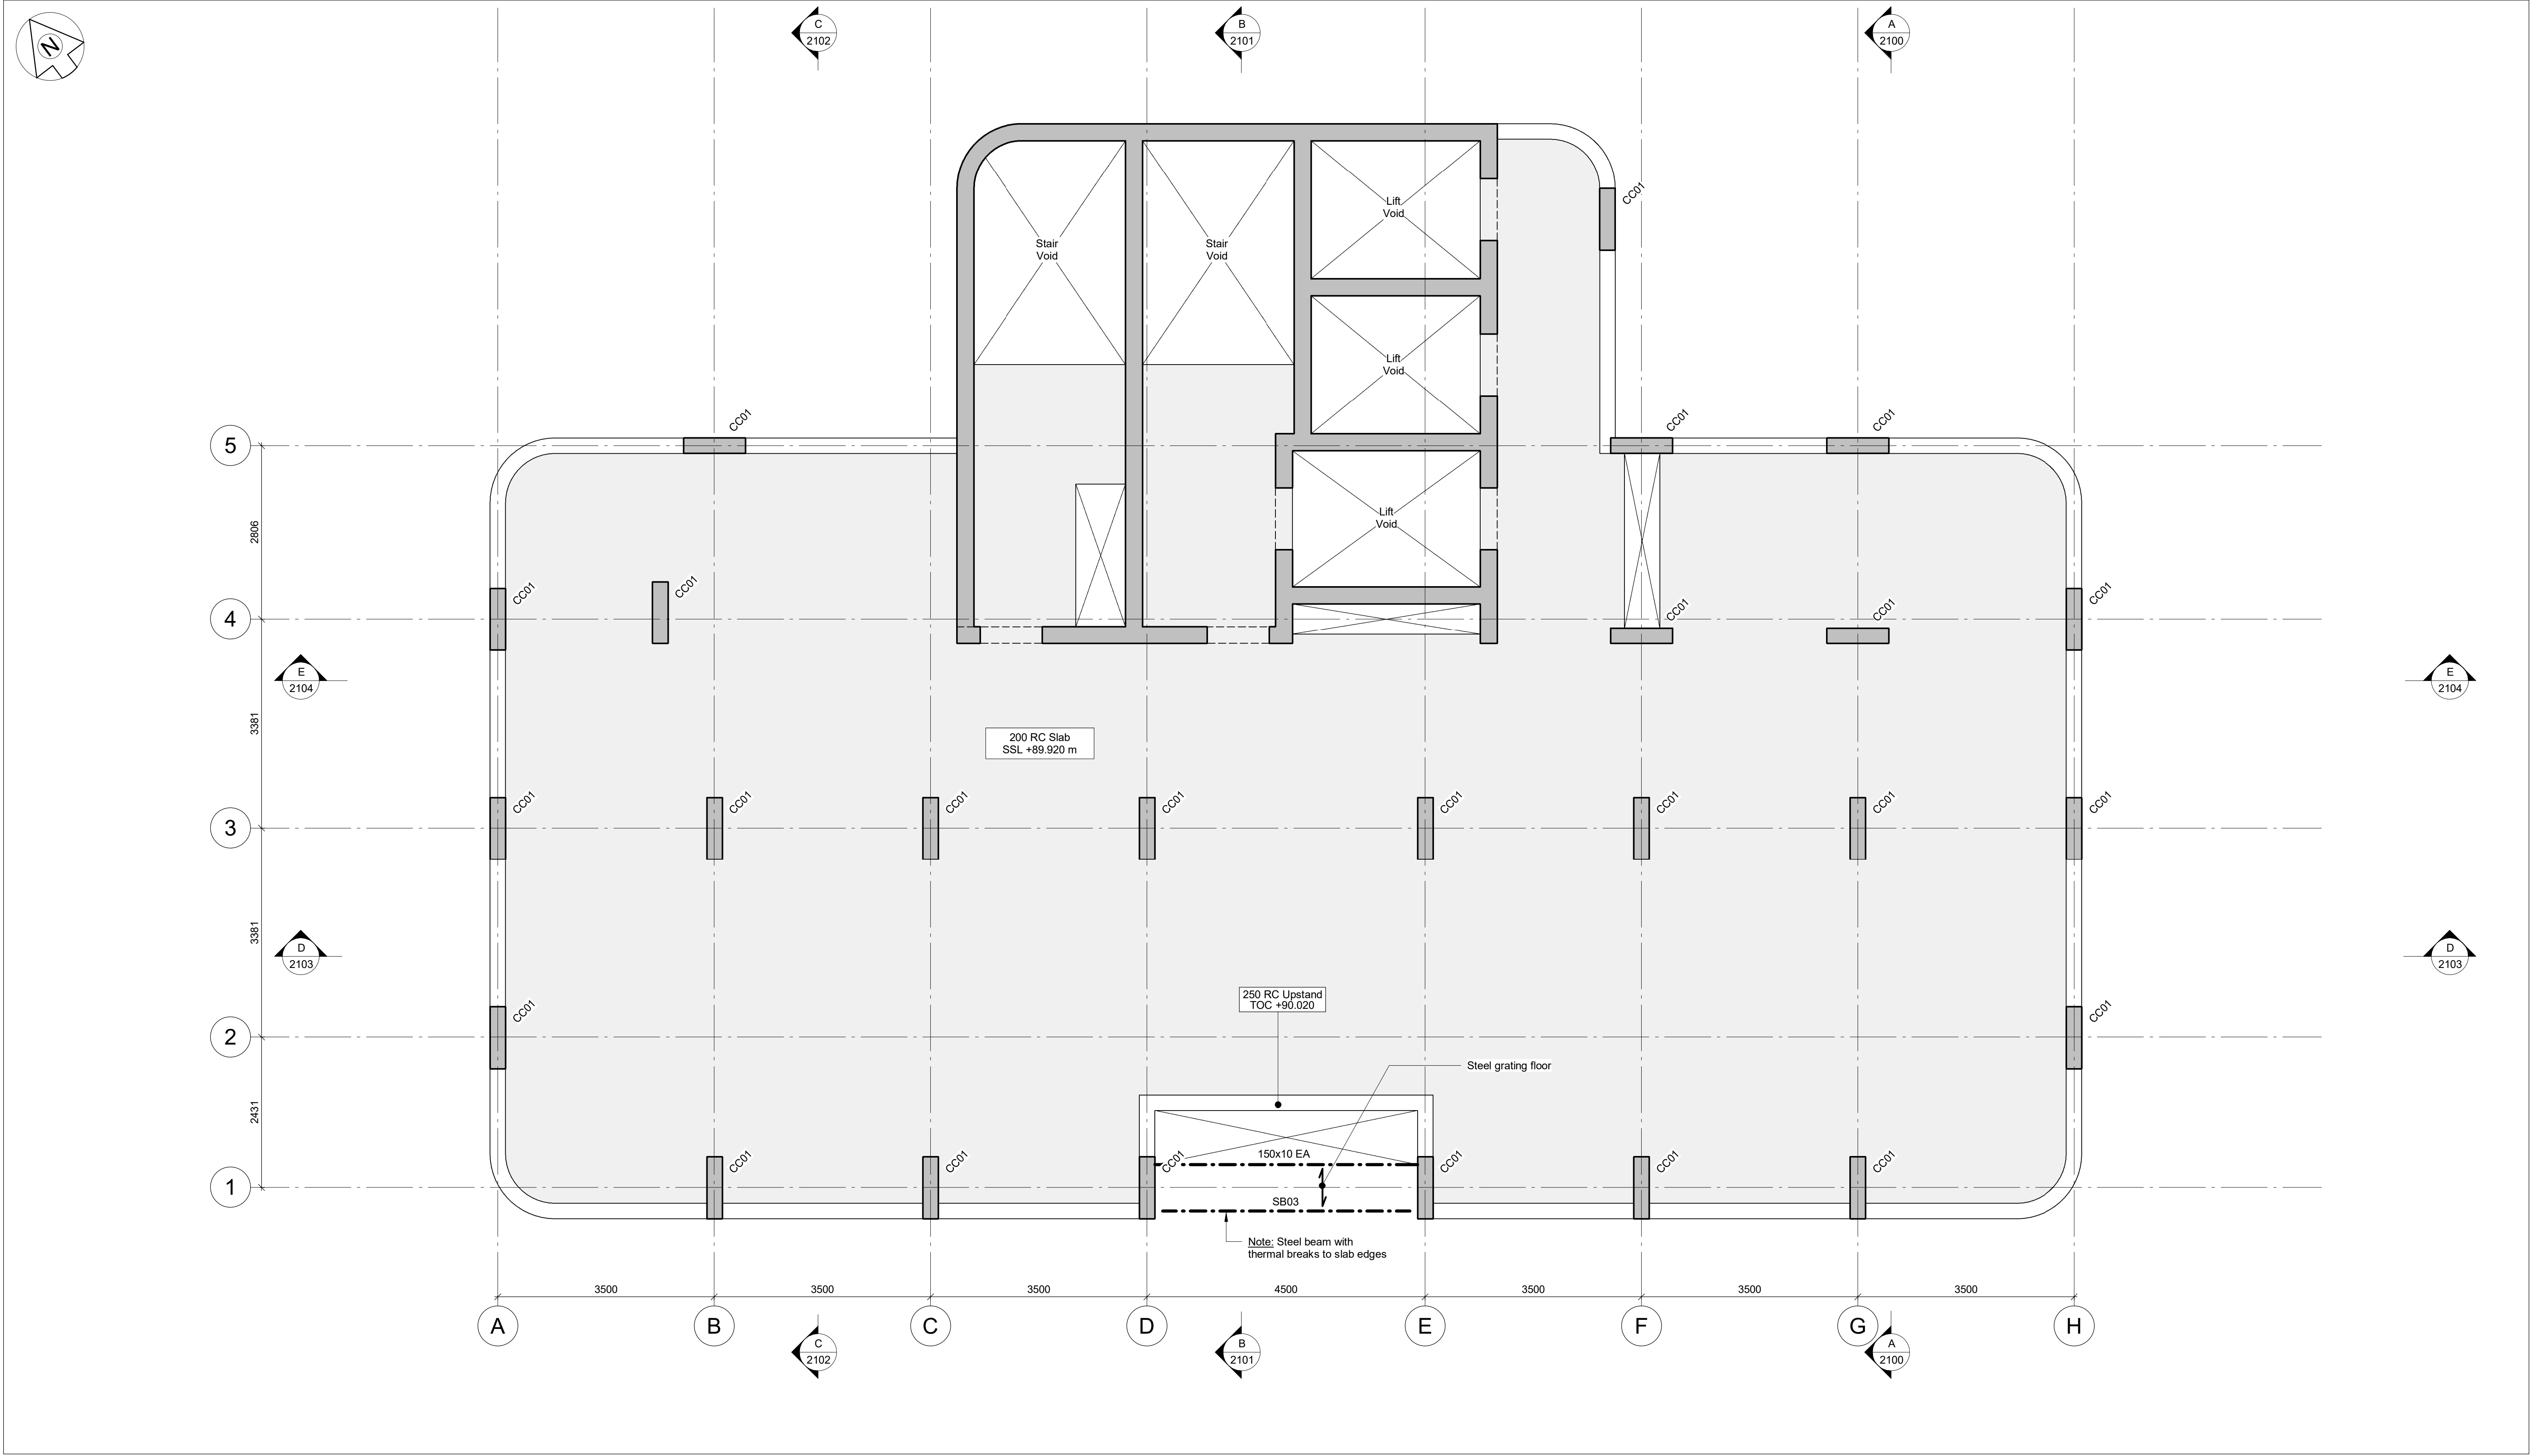

NOTES:-

- This drawing is to be read in conjunction with all relevant Architect's, Engineer's and specialists' drawings and specifications.
- Do not scale from this drawing in either paper or digital form. Use written dimensions only. All dimensions are in millimetres and levels in metres.
To check that this drawing has been printed to the intended scale this bar should be 50mm long @A1 or 25mm long @ A3
- Health & Safety :
All specific drawing notes are to be read in conjunction with the project "Information Pack" and "Site Rules".
- For general notes refer to Drawing No.30578-0001

TIMBER BEAM SCHEDULE	
Ref	Size
TB01	300x600dp. glulam beam
TB02	400x500dp. glulam beam
TB03	500x405dp. glulam beam

STEEL COLUMN SCHEDULE	
Ref	Size
SC01	254x254x89UC
SC02	203x203x60UC

STEEL BEAM SCHEDULE	
Ref	Size
SB01	305x305x118UC
SB02	254x254x89UC
SB03	203x203x46UC
SB04	203x203x60UC

All RC walls 275 thick U.N.O

CONCRETE COLUMN SCHEDULE	
Ref	Size
CC01	250x1000 RC Column
CC02	400x1600 RC Column
CC03	400x1300 RC Column
CC04	600dia. RC Column
CC05	300dia. RC Column
CC06	600x600 RC Column

CONCRETE BEAM SCHEDULE	
Ref	Size
CB01	300x300dp RC Beam
CB02	400x400dp. RC Beam
CB03	400x500dp. RC beam
CB04	1000x800dp. RC beam

P01	23.06.23	JM	AW	Stage 2 Issue.	
Rev	Date	Drawn	Eng	Amendment	

ROOM2 HOMETEL
MANCHESTER PICCADILY


FOURTEENTH FLOOR PLAN

Status
STAGE 2
NOT FOR CONSTRUCTION

Drawn	K.Smythe	Eng	A.Cardoso
Scales	1:50 at A1	1:100 at A3	
Drawing No	30578/1240		Rev P01
Doc Ref.	HMP-PAM-XX-L14-DR-S-1240		

PRICE &
MYERS

Consulting Engineers
Chester House
21-27 George Street
Oxford OX1 2AY
01865 243598
oxford@pricemyers.com
www.pricemyers.com

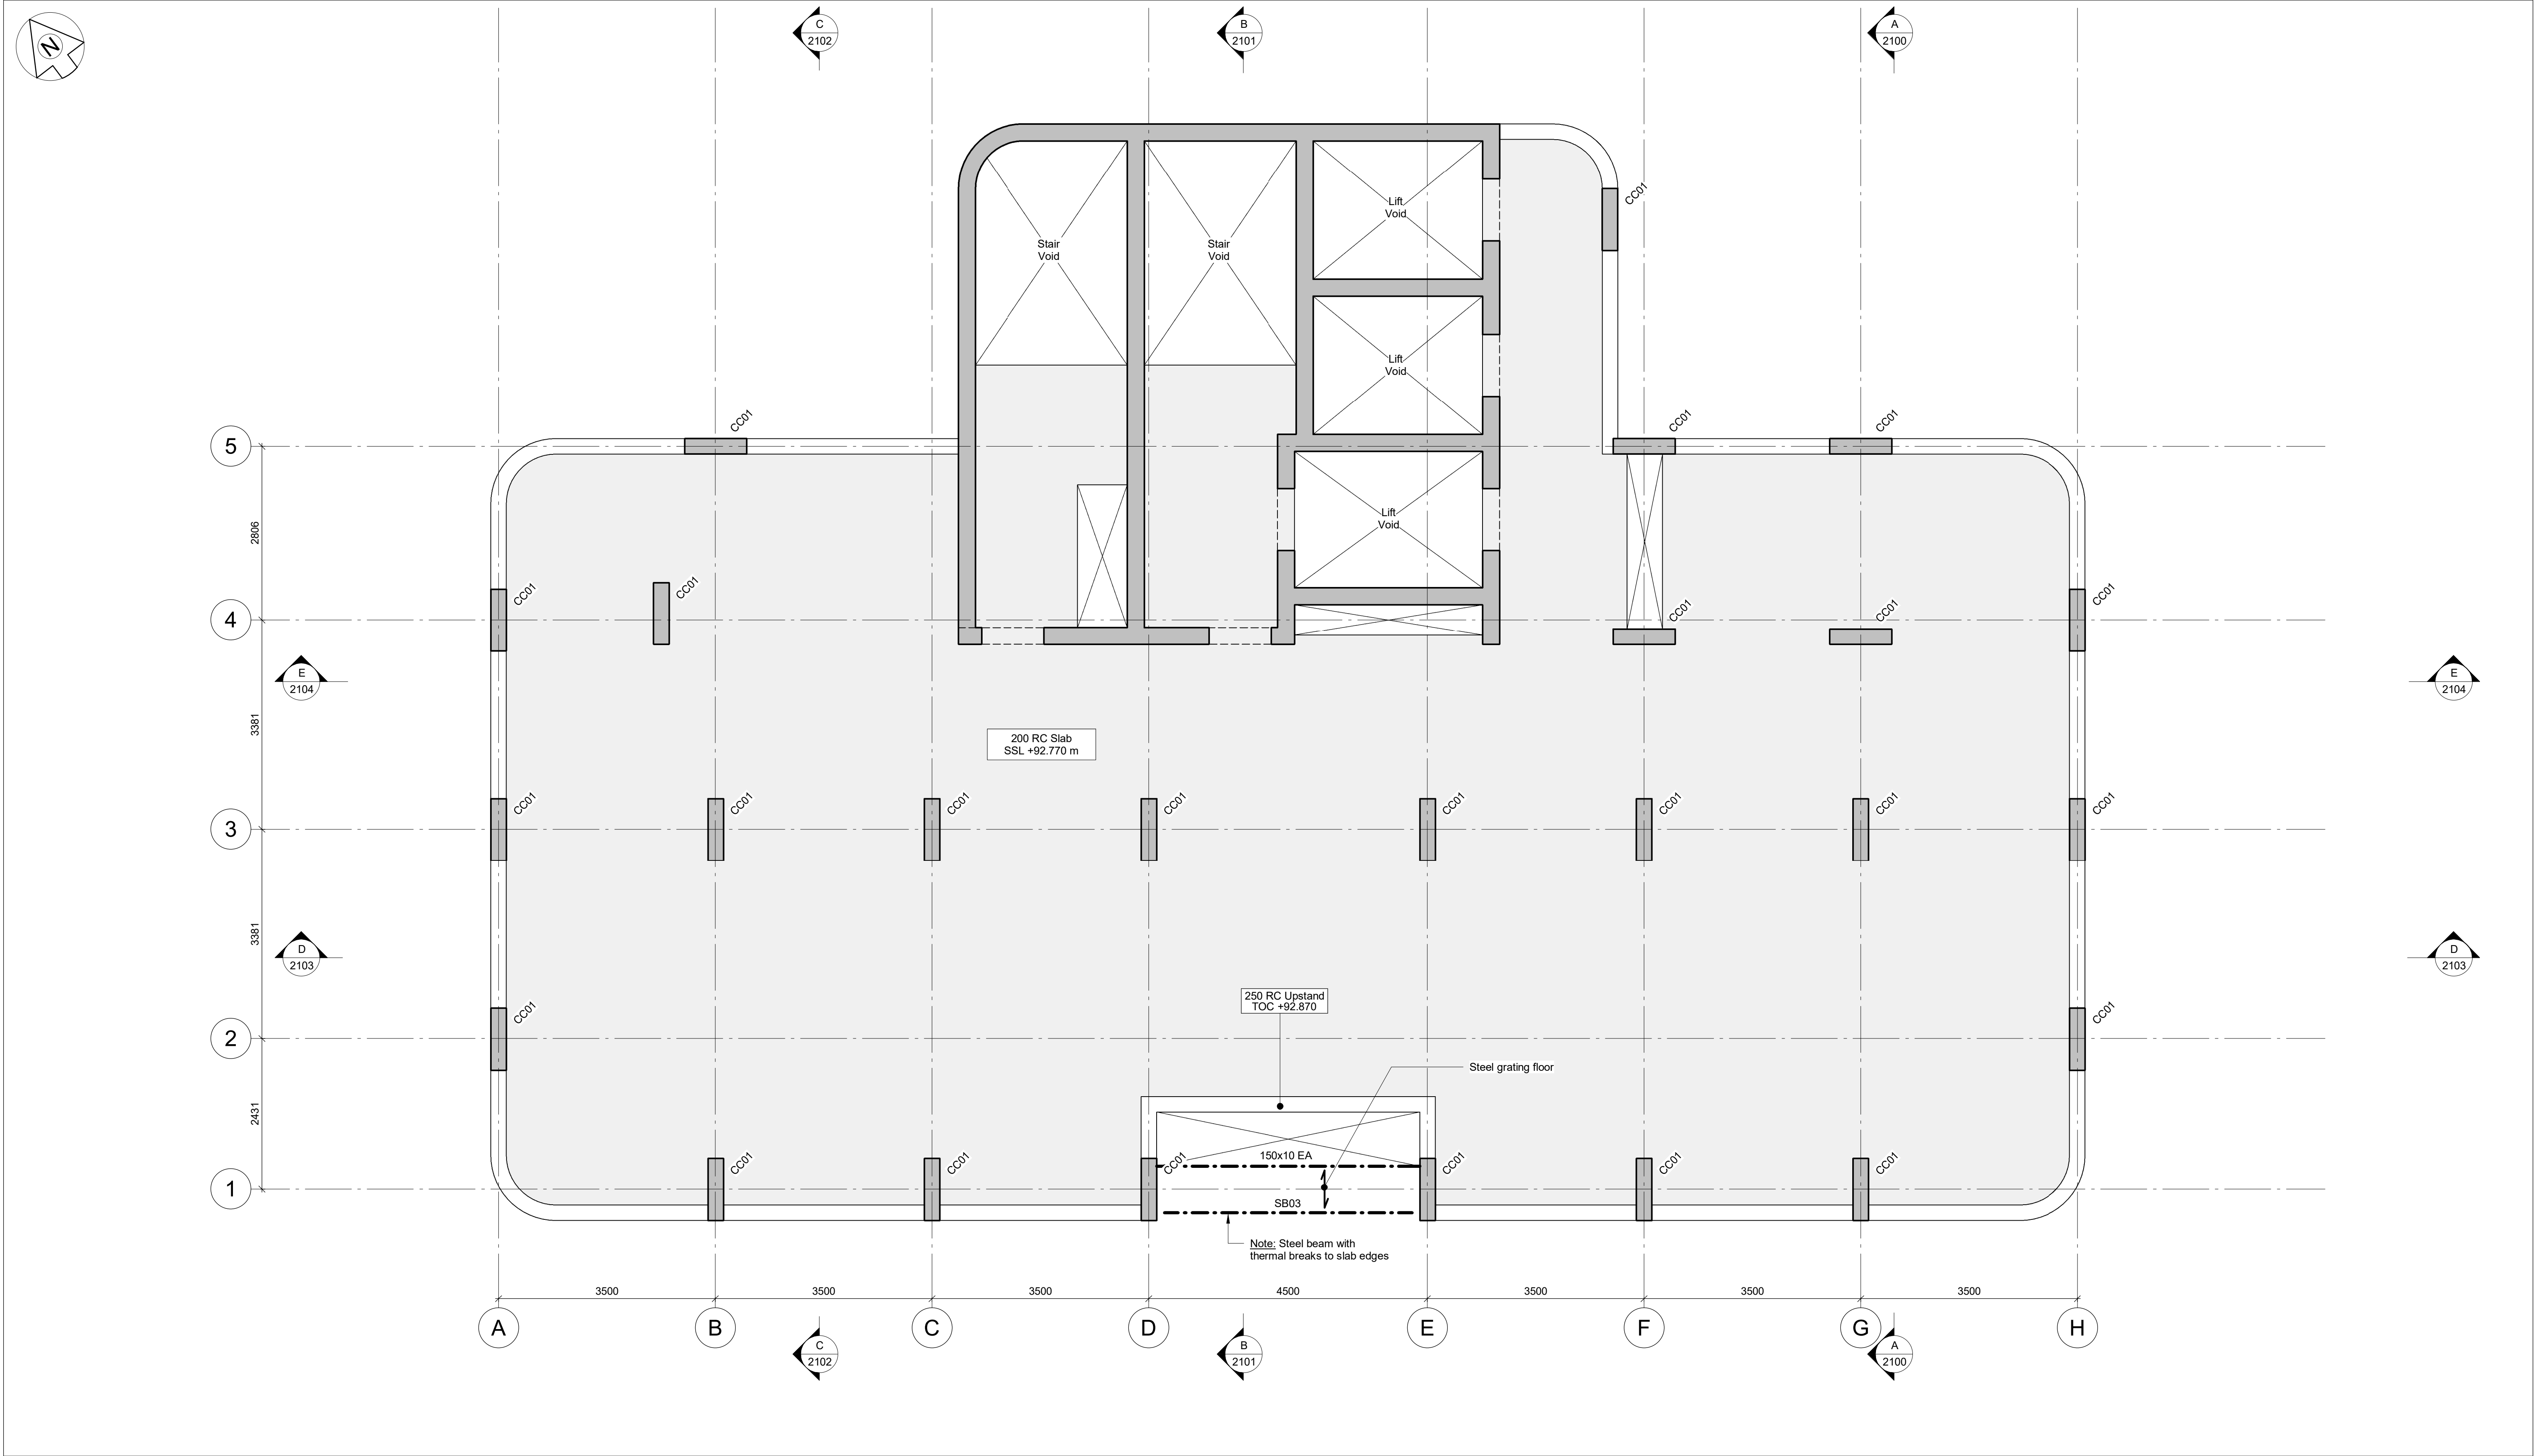

NOTES:-

- This drawing is to be read in conjunction with all relevant Architect's, Engineer's and specialists' drawings and specifications.
- Do not scale from this drawing in either paper or digital form. Use written dimensions only. All dimensions are in millimetres and levels in metres.
To check that this drawing has been printed to the intended scale this bar should be 50mm long @A1 or 25mm long @ A3
- Health & Safety :
All specific drawing notes are to be read in conjunction with the project "Information Pack" and "Site Rules".
- For general notes refer to Drawing No.30578-0001

TIMBER BEAM SCHEDULE	
Ref	Size
TB01	300x600dp. glulam beam
TB02	400x500dp. glulam beam
TB03	500x405dp. glulam beam

STEEL COLUMN SCHEDULE	
Ref	Size
SC01	254x254x89UC
SC02	203x203x60UC

STEEL BEAM SCHEDULE	
Ref	Size
SB01	305x305x118UC
SB02	254x254x89UC
SB03	203x203x46UC
SB04	203x203x60UC

All RC walls 275 thick U.N.O

CONCRETE COLUMN SCHEDULE	
Ref	Size
CC01	250x1000 RC Column
CC02	400x1600 RC Column
CC03	400x1300 RC Column
CC04	600dia. RC Column
CC05	300dia. RC Column
CC06	600x600 RC Column

CONCRETE BEAM SCHEDULE	
Ref	Size
CB01	300x300dp RC Beam
CB02	400x400dp. RC Beam
CB03	400x500dp. RC beam
CB04	1000x800dp. RC beam

P01	23.06.23	JM	AW	Stage 2 Issue.	
Rev	Date	Drawn	Eng	Amendment	

ROOM2 HOMETEL
MANCHESTER PICCADILY


FIFTHTEENTH FLOOR PLAN

Status
STAGE 2
NOT FOR CONSTRUCTION

Drawn	K.Smythe	Eng	A.Cardoso
Scales	1:50 at A1	1:100 at A3	
Drawing No	30578/1250		Rev P01
Doc Ref.	HMP-PAM-XX-L15-DR-S-1250		

PRICE &
MYERS

Consulting Engineers
Chester House
21-27 George Street
Oxford OX1 2AY
01865 243598
oxford@pricemyers.com
www.pricemyers.com

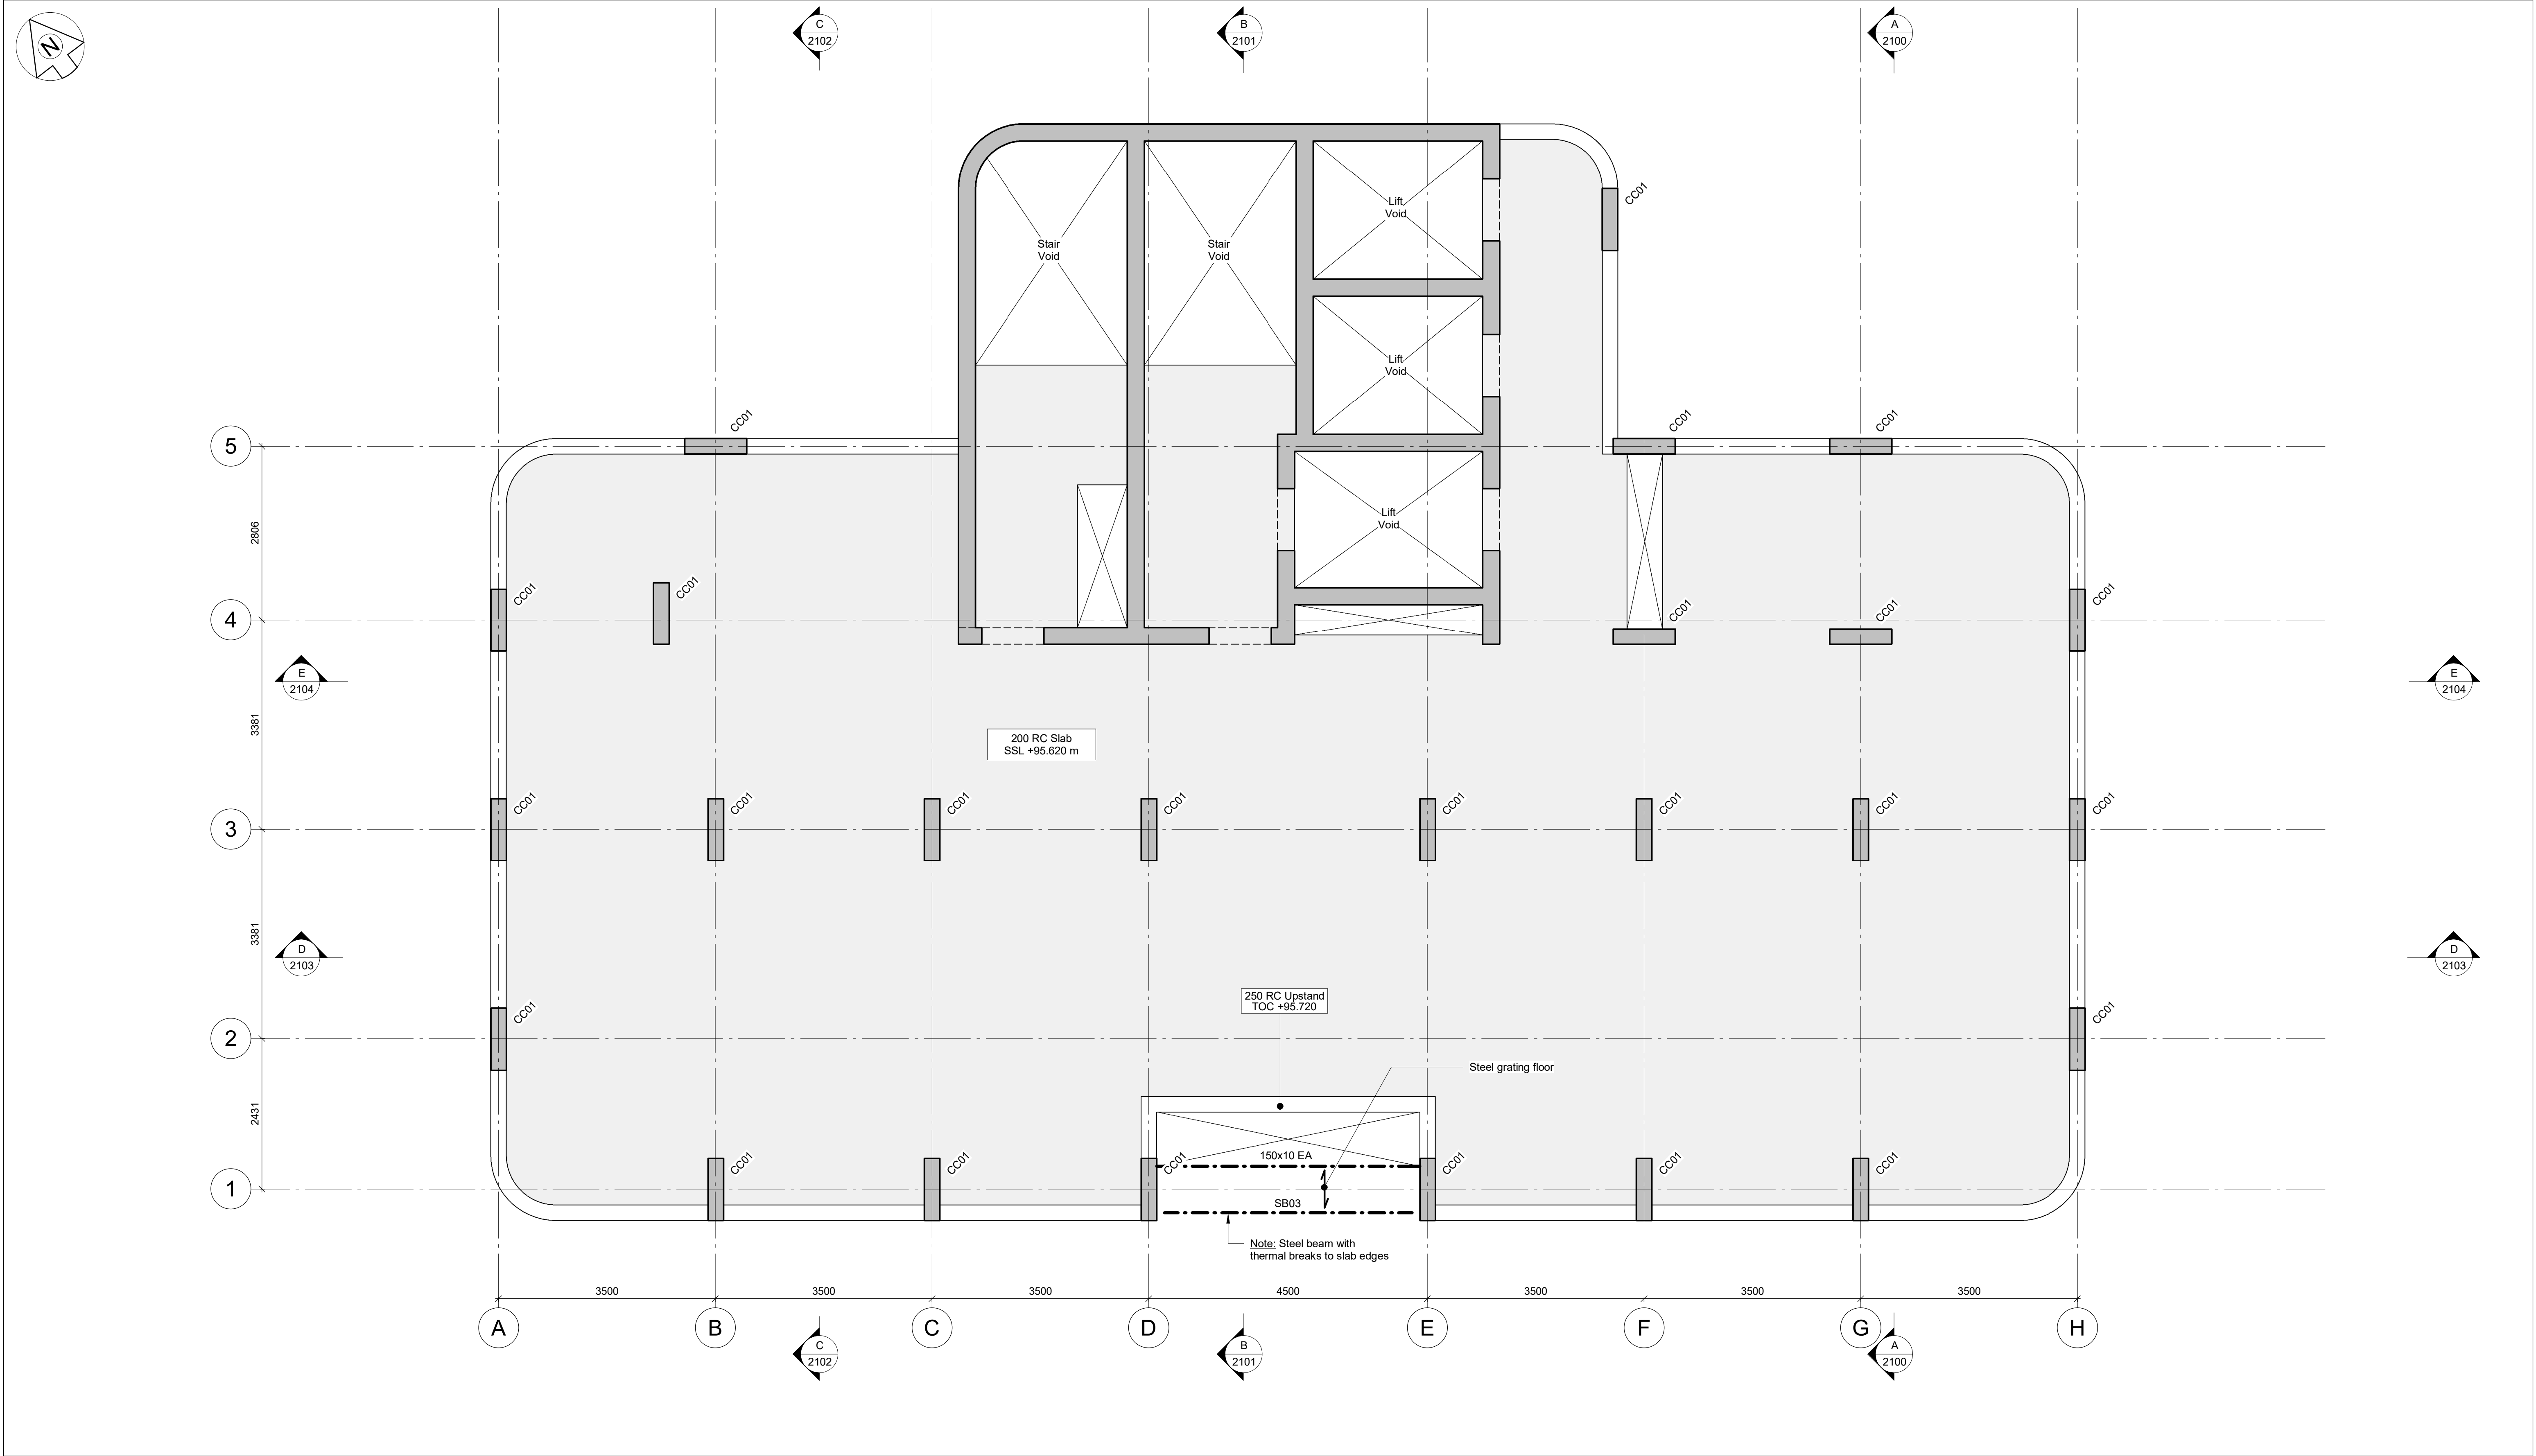

NOTES:-

- This drawing is to be read in conjunction with all relevant Architect's, Engineer's and specialists' drawings and specifications.
- Do not scale from this drawing in either paper or digital form. Use written dimensions only. All dimensions are in millimetres and levels in metres. To check that this drawing has been printed to the intended scale this bar should be 50mm long @A1 or 25mm long @ A3
- Health & Safety : All specific drawing notes are to be read in conjunction with the project "Information Pack" and "Site Rules".
- For general notes refer to Drawing No.30578-0001

TIMBER BEAM SCHEDULE	
Ref	Size
TB01	300x600dp. glulam beam
TB02	400x500dp. glulam beam
TB03	500x405dp. glulam beam

STEEL COLUMN SCHEDULE	
Ref	Size
SC01	254x254x89UC
SC02	203x203x60UC

STEEL BEAM SCHEDULE	
Ref	Size
SB01	305x305x118UC
SB02	254x254x89UC
SB03	203x203x46UC
SB04	203x203x60UC

All RC walls 275 thick U.N.O

CONCRETE COLUMN SCHEDULE	
Ref	Size
CC01	250x1000 RC Column
CC02	400x1600 RC Column
CC03	400x1300 RC Column
CC04	600dia. RC Column
CC05	300dia. RC Column
CC06	600x600 RC Column

CONCRETE BEAM SCHEDULE	
Ref	Size
CB01	300x300dp RC Beam
CB02	400x400dp. RC Beam
CB03	400x500dp. RC beam
CB04	1000x800dp. RC beam

P01	23.06.23	JM	AW	Stage 2 Issue.	
Rev	Date	Drawn	Eng	Amendment	

ROOM2 HOMETEL
MANCHESTER PICCADILY


SIXTEENTH FLOOR PLAN

Status
STAGE 2
NOT FOR CONSTRUCTION

Drawn	K.Smythe	Eng	A.Cardoso
Scales	1:50 at A1	1:100 at A3	
Drawing No	30578/1260		Rev P01
Doc Ref.	HMP-PAM-XX-L16-DR-S-1260		

PRICE & MYERS

Consulting Engineers
Chester House
21-27 George Street
Oxford OX1 2AY
01865 243598
oxford@pricemyers.com
www.pricemyers.com

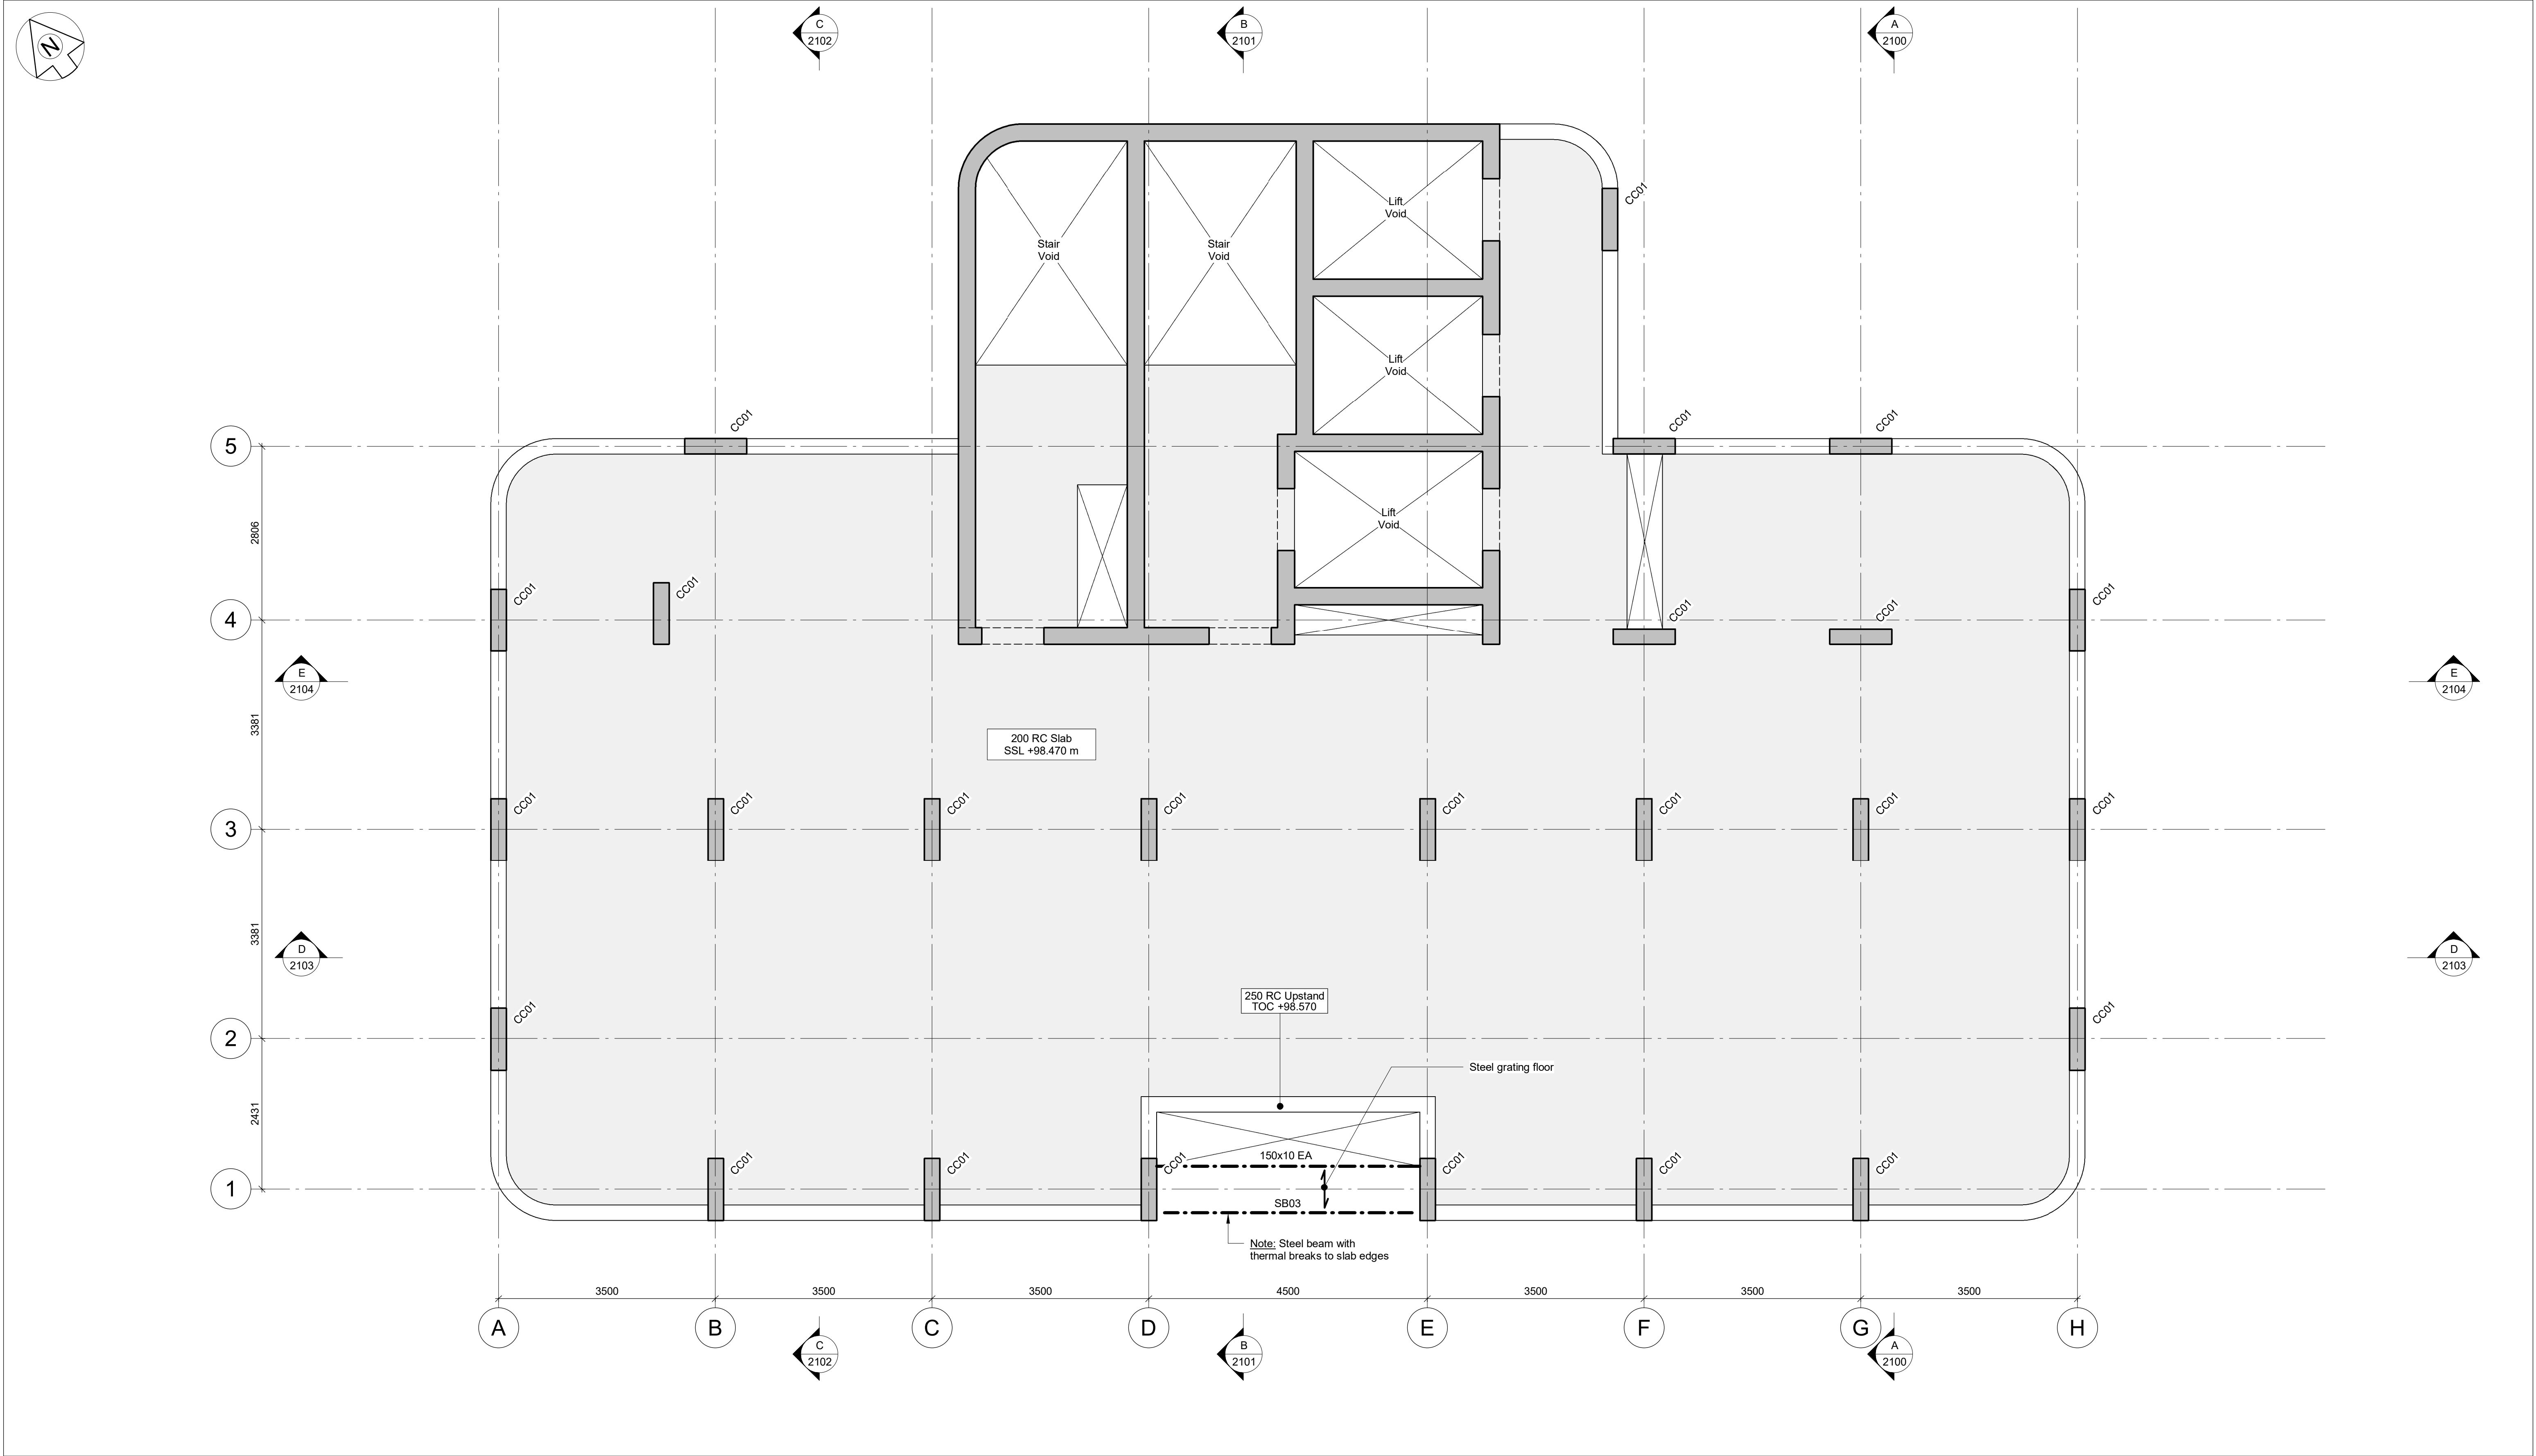

NOTES:-

- This drawing is to be read in conjunction with all relevant Architect's, Engineer's and specialists' drawings and specifications.
- Do not scale from this drawing in either paper or digital form. Use written dimensions only. All dimensions are in millimetres and levels in metres.
To check that this drawing has been printed to the intended scale this bar should be 50mm long @A1 or 25mm long @ A3
- Health & Safety :
All specific drawing notes are to be read in conjunction with the project "Information Pack" and "Site Rules".
- For general notes refer to Drawing No.30578-0001

TIMBER BEAM SCHEDULE	
Ref	Size
TB01	300x600dp. glulam beam
TB02	400x500dp. glulam beam
TB03	500x405dp. glulam beam

STEEL COLUMN SCHEDULE	
Ref	Size
SC01	254x254x89UC
SC02	203x203x60UC

STEEL BEAM SCHEDULE	
Ref	Size
SB01	305x305x118UC
SB02	254x254x89UC
SB03	203x203x46UC
SB04	203x203x60UC

All RC walls 275 thick U.N.O

CONCRETE COLUMN SCHEDULE	
Ref	Size
CC01	250x1000 RC Column
CC02	400x1600 RC Column
CC03	400x1300 RC Column
CC04	600dia. RC Column
CC05	300dia. RC Column
CC06	600x600 RC Column

CONCRETE BEAM SCHEDULE	
Ref	Size
CB01	300x300dp RC Beam
CB02	400x400dp. RC Beam
CB03	400x500dp. RC beam
CB04	1000x800dp. RC beam

P01	23.06.23	JM	AW	Stage 2 Issue.	
Rev	Date	Drawn	Eng	Amendment	

ROOM2 HOMETEL
MANCHESTER PICCADILY


SEVENTEENTH FLOOR PLAN

Status
STAGE 2
NOT FOR CONSTRUCTION

Drawn	K.Smythe	Eng	A.Cardoso
Scales	1:50 at A1	1:100 at A3	
Drawing No	Rev		
30578/1270	P01		
Doc Ref.	HMP-PAM-XX-L17-DR-S-1270		

PRICE &
MYERS

Consulting Engineers
Chester House
21-27 George Street
Oxford OX1 2AY
01865 243598
oxford@pricemyers.com
www.pricemyers.com

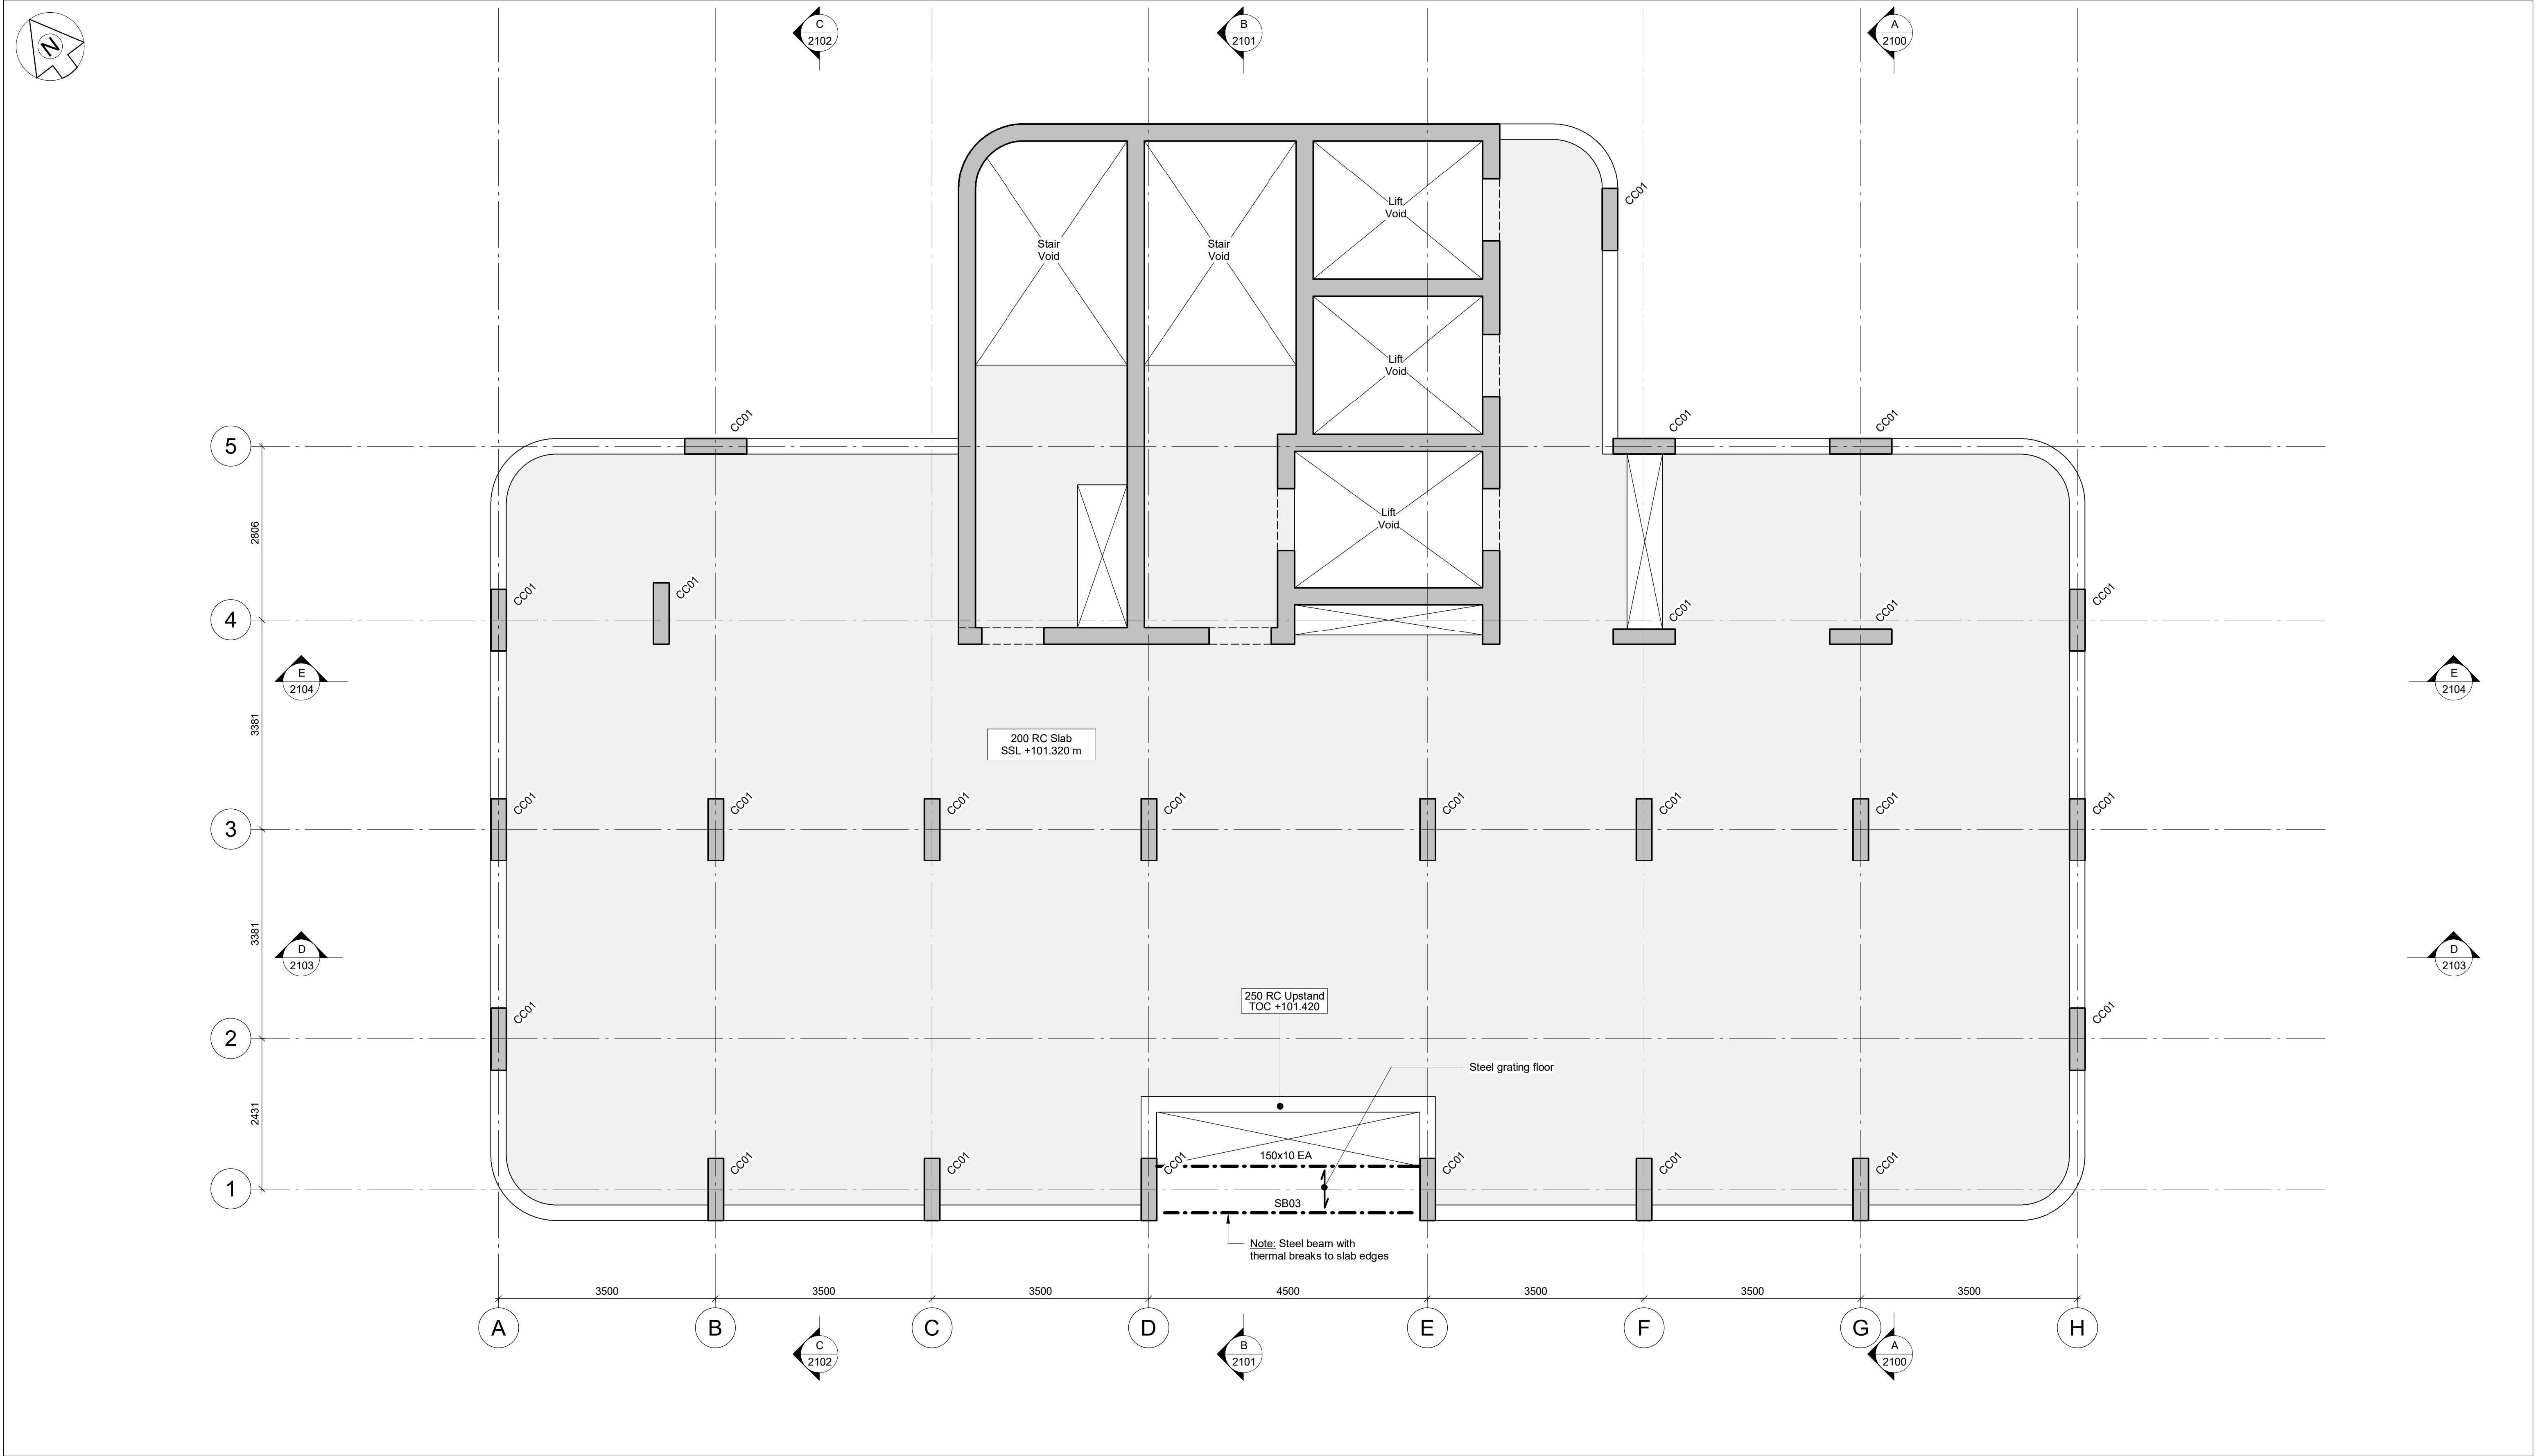

NOTES:-

- This drawing is to be read in conjunction with all relevant Architect's, Engineer's and specialists' drawings and specifications.
- Do not scale from this drawing in either paper or digital form. Use written dimensions only. All dimensions are in millimetres and levels in metres.
To check that this drawing has been printed to the intended scale this bar should be 50mm long @A1 or 25mm long @ A3
- Health & Safety :
All specific drawing notes are to be read in conjunction with the project "Information Pack" and "Site Rules".
- For general notes refer to Drawing No.30578-0001

TIMBER BEAM SCHEDULE	
Ref	Size
TB01	300x600dp. glulam beam
TB02	400x500dp. glulam beam
TB03	500x405dp. glulam beam

STEEL COLUMN SCHEDULE	
Ref	Size
SC01	254x254x89UC
SC02	203x203x60UC

STEEL BEAM SCHEDULE	
Ref	Size
SB01	305x305x118UC
SB02	254x254x89UC
SB03	203x203x46UC
SB04	203x203x60UC

All RC walls 275 thick U.N.O

CONCRETE COLUMN SCHEDULE	
Ref	Size
CC01	250x1000 RC Column
CC02	400x1600 RC Column
CC03	400x1300 RC Column
CC04	600dia. RC Column
CC05	300dia. RC Column
CC06	600x600 RC Column

CONCRETE BEAM SCHEDULE	
Ref	Size
CB01	300x300dp RC Beam
CB02	400x400dp. RC Beam
CB03	400x500dp. RC beam
CB04	1000x800dp. RC beam

P01	23.06.23	JM	AW	Stage 2 Issue.	
Rev	Date	Drawn	Eng	Amendment	

ROOM2 HOMETEL
MANCHESTER PICCADILY


EIGHTEENTH FLOOR PLAN

Status
STAGE 2
NOT FOR CONSTRUCTION

Drawn	K.Smythe	Eng	A.Cardoso
Scales	1:50 at A1	1:100 at A3	
Drawing No	30578/1280		Rev P01
Doc Ref.	HMP-PAM-XX-L18-DR-S-1280		

PRICE &
MYERS

Consulting Engineers
Chester House
21-27 George Street
Oxford OX1 2AY
01865 243598
oxford@pricemyers.com
www.pricemyers.com

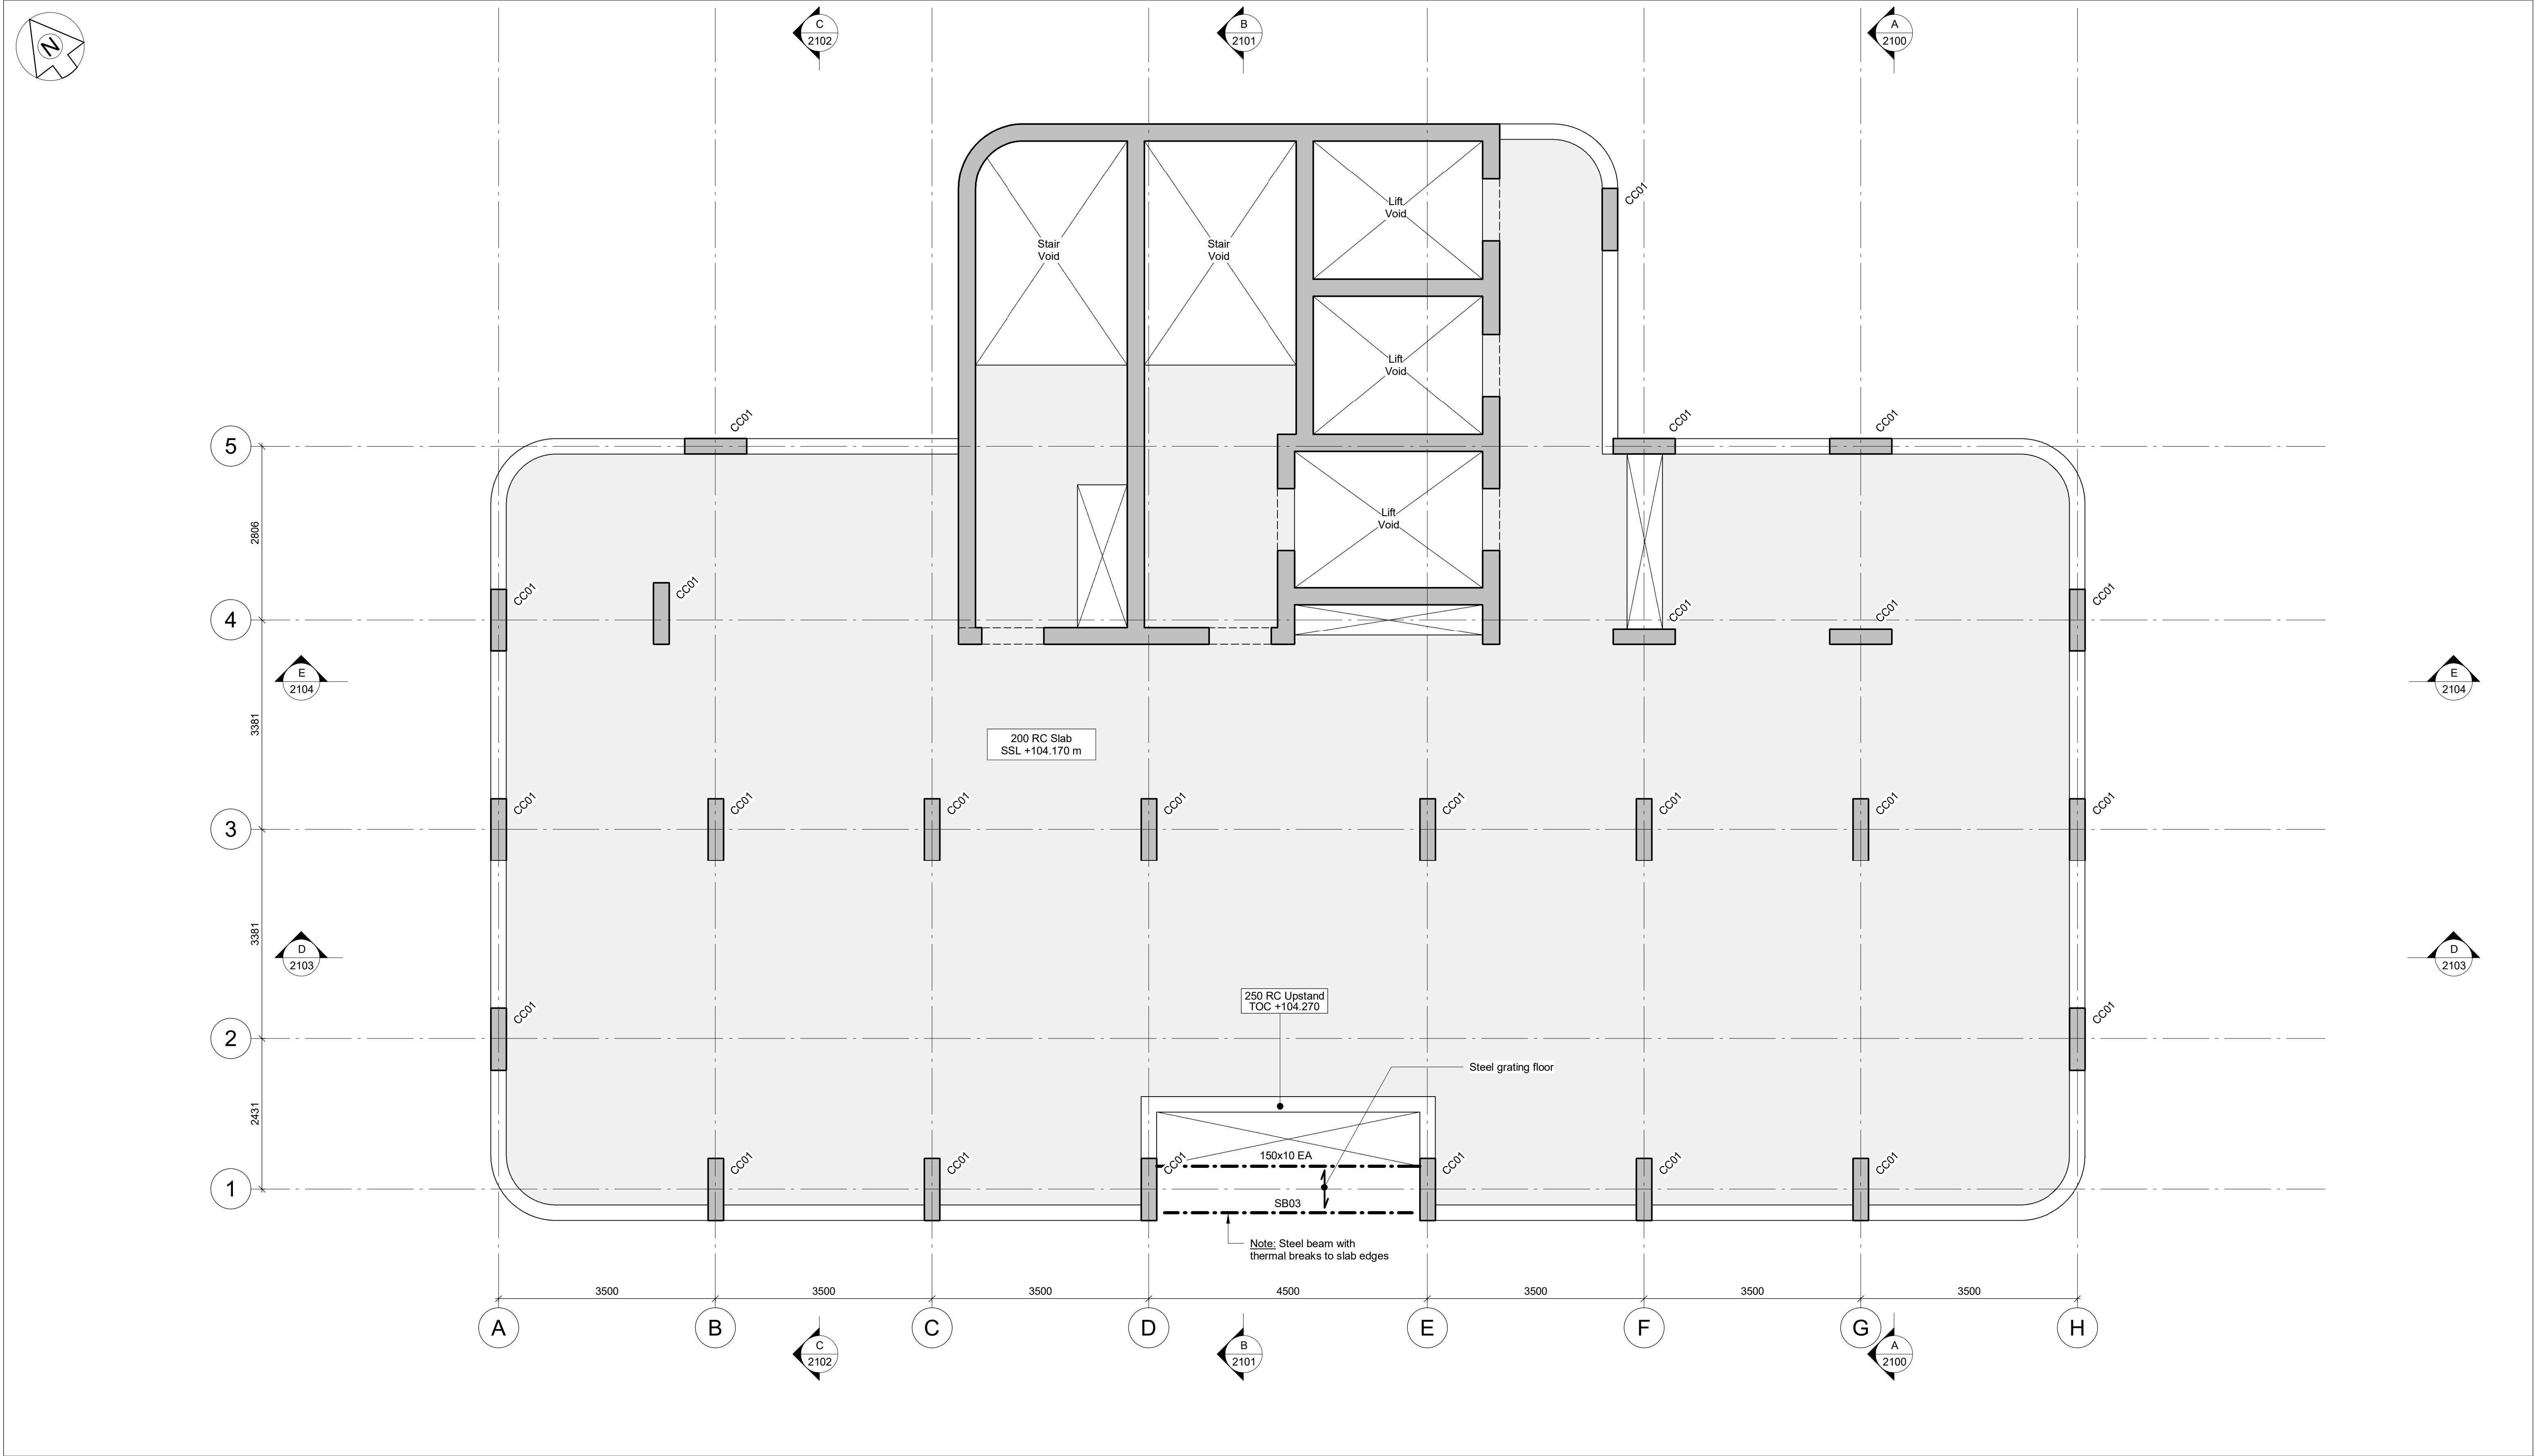

NOTES:-

- This drawing is to be read in conjunction with all relevant Architect's, Engineer's and specialists' drawings and specifications.
- Do not scale from this drawing in either paper or digital form. Use written dimensions only. All dimensions are in millimetres and levels in metres.
To check that this drawing has been printed to the intended scale this bar should be 50mm long @A1 or 25mm long @ A3
- Health & Safety :
All specific drawing notes are to be read in conjunction with the project "Information Pack" and "Site Rules".
- For general notes refer to Drawing No.30578-0001

TIMBER BEAM SCHEDULE	
Ref	Size
TB01	300x600dp. glulam beam
TB02	400x500dp. glulam beam
TB03	500x405dp. glulam beam

STEEL COLUMN SCHEDULE	
Ref	Size
SC01	254x254x89UC
SC02	203x203x60UC

STEEL BEAM SCHEDULE	
Ref	Size
SB01	305x305x118UC
SB02	254x254x89UC
SB03	203x203x46UC
SB04	203x203x60UC

All RC walls 275 thick U.N.O

CONCRETE COLUMN SCHEDULE	
Ref	Size
CC01	250x1000 RC Column
CC02	400x1600 RC Column
CC03	400x1300 RC Column
CC04	600dia. RC Column
CC05	300dia. RC Column
CC06	600x600 RC Column

CONCRETE BEAM SCHEDULE	
Ref	Size
CB01	300x300dp RC Beam
CB02	400x400dp. RC Beam
CB03	400x500dp. RC beam
CB04	1000x800dp. RC beam

P01	23.06.23	JM	AW	Stage 2 Issue.	
Rev	Date	Drawn	Eng	Amendment	

ROOM2 HOMETEL
MANCHESTER PICCADILY


NINETEENTH FLOOR PLAN

Status
STAGE 2
NOT FOR CONSTRUCTION

Drawn	K.Smythe	Eng	A.Cardoso
Scales	1:50 at A1	1:100 at A3	
Drawing No	30578/1290		Rev P01
Doc Ref.	HMP-PAM-XX-L19-DR-S-1290		

PRICE &
MYERS

Consulting Engineers
Chester House
21-27 George Street
Oxford OX1 2AY
01865 243598
oxford@pricemyers.com
www.pricemyers.com

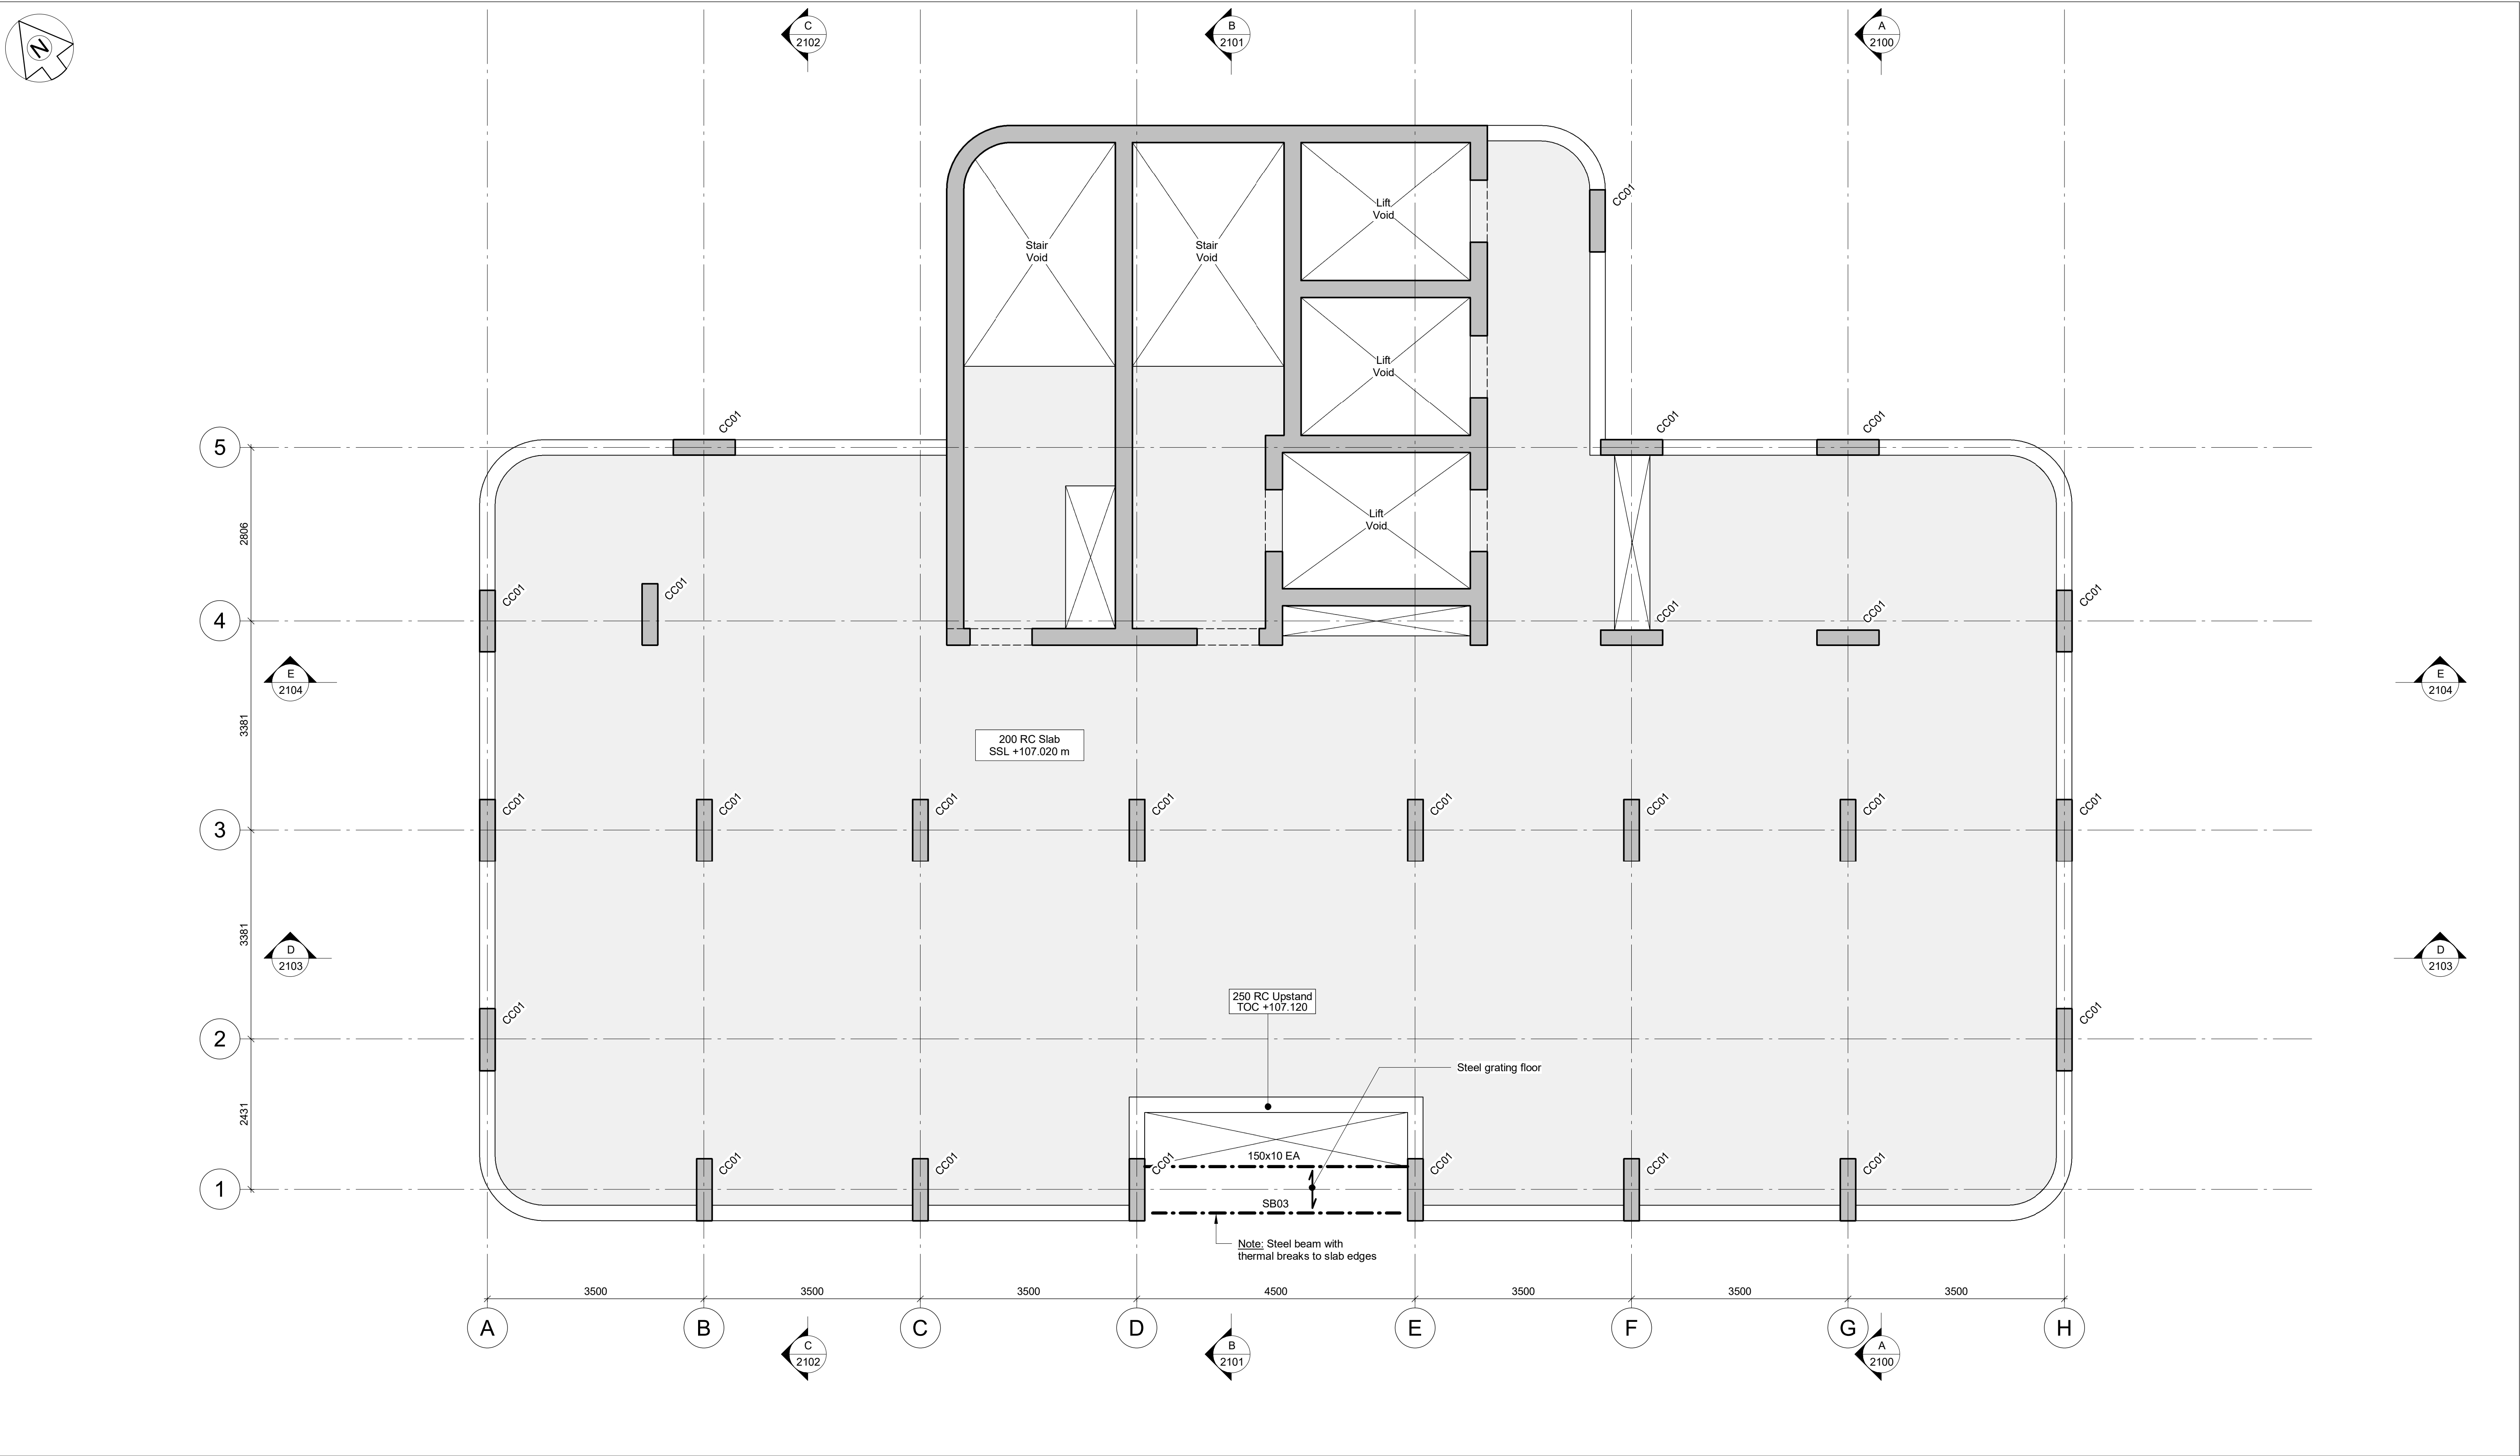

- NOTES:-
- This drawing is to be read in conjunction with all relevant Architect's, Engineer's and specialists' drawings and specifications.
 - Do not scale from this drawing in either paper or digital form. Use written dimensions only. All dimensions are in millimetres and levels in metres. To check that this drawing has been printed to the intended scale this bar should be 50mm long @A1 or 25mm long @ A3
 - Health & Safety : All specific drawing notes are to be read in conjunction with the project "Information Pack" and "Site Rules".
 - For general notes refer to Drawing No.30578-0001

TIMBER BEAM SCHEDULE	
Ref	Size
TB01	300x600dp. glulam beam
TB02	400x500dp. glulam beam
TB03	500x405dp. glulam beam

STEEL COLUMN SCHEDULE	
Ref	Size
SC01	254x254x89UC
SC02	203x203x60UC

STEEL BEAM SCHEDULE	
Ref	Size
SB01	305x305x118UC
SB02	254x254x89UC
SB03	203x203x46UC
SB04	203x203x60UC

All RC walls 275 thick U.N.O

CONCRETE COLUMN SCHEDULE	
Ref	Size
CC01	250x1000 RC Column
CC02	400x1600 RC Column
CC03	400x1300 RC Column
CC04	600dia. RC Column
CC05	300dia. RC Column
CC06	600x600 RC Column

CONCRETE BEAM SCHEDULE	
Ref	Size
CB01	300x300dp RC Beam
CB02	400x400dp. RC Beam
CB03	400x500dp. RC beam
CB04	1000x800dp. RC beam

Rev	Date	Drawn	Eng	Amendment	
P01	23.06.23	JM	AW	Stage 2 Issue.	

ROOM2 HOMETEL
MANCHESTER PICCADILY


TWENTIETH FLOOR PLAN

Status
STAGE 2
NOT FOR CONSTRUCTION

Drawn	K.Smythe	Eng	A.Cardoso
Scales	1:50 at A1		1:100 at A3
Drawing No		Rev	
	30578/1300		P01
Doc Ref.	HMP-PAM-XX-L20-DR-S-1300		

PRICE &
MYERS

Consulting Engineers
Chester House
21-27 George Street
Oxford OX1 2AY
01865 243598
oxford@pricemyers.com
www.pricemyers.com

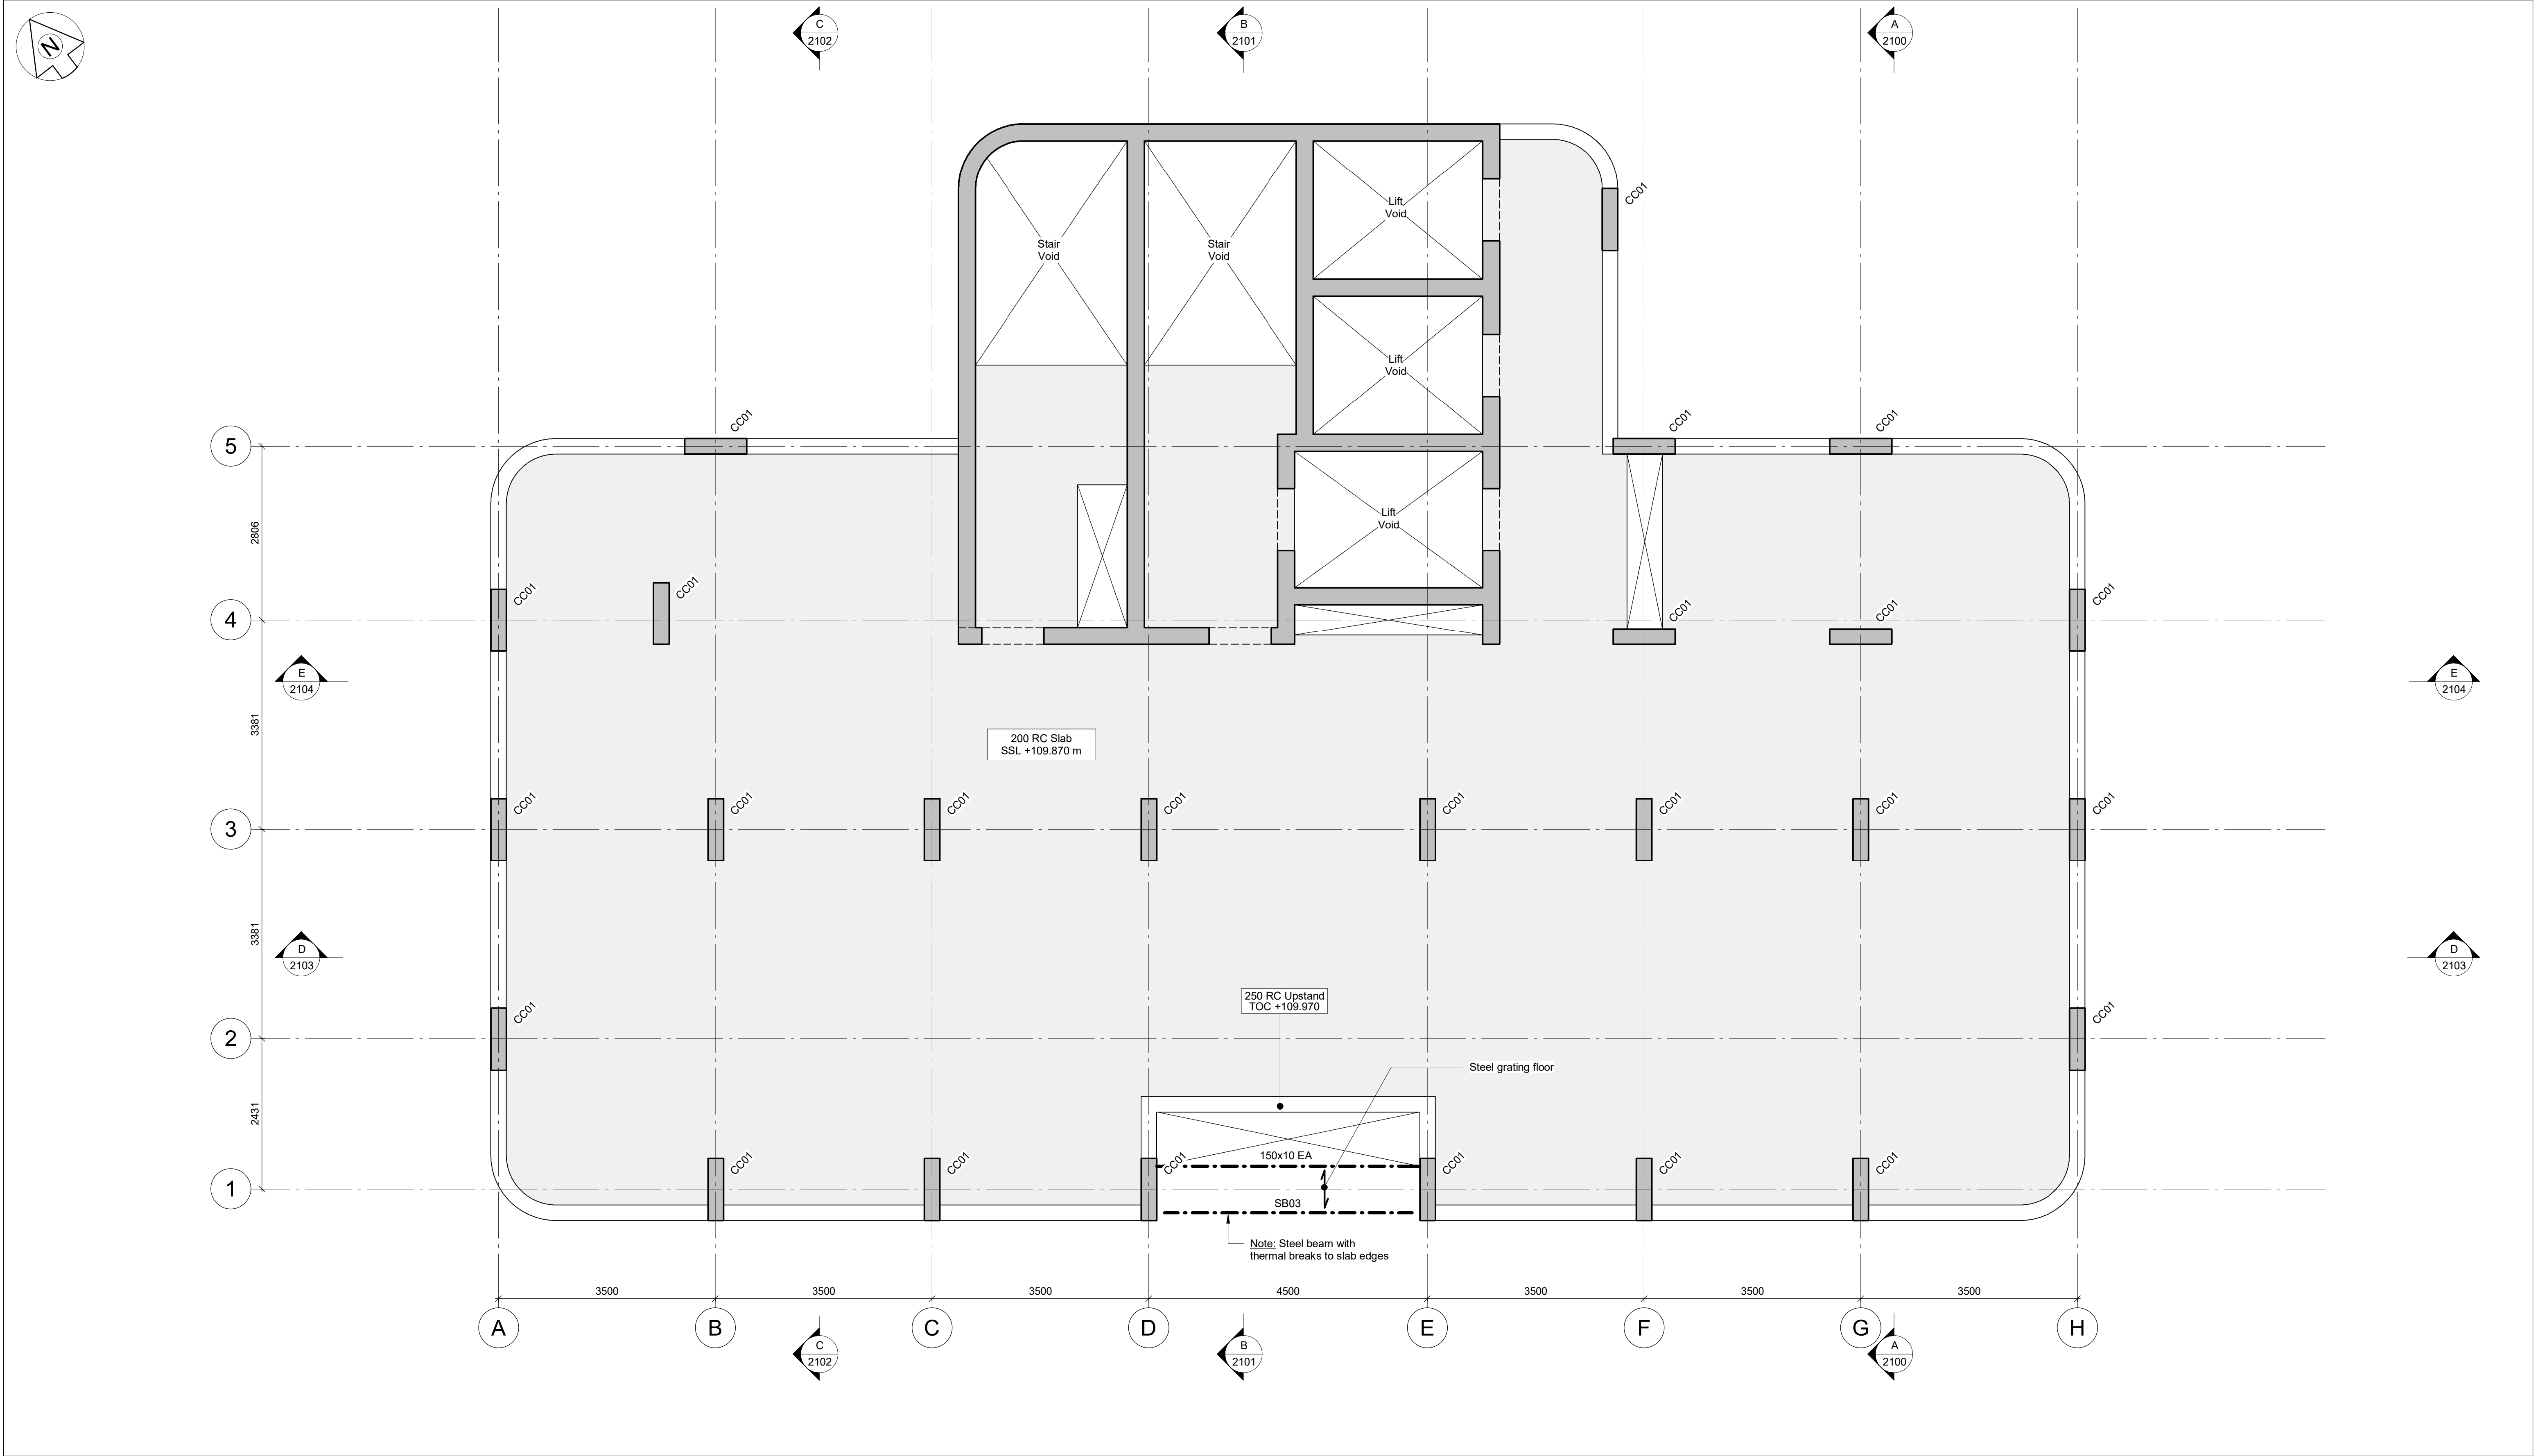

NOTES:-

- This drawing is to be read in conjunction with all relevant Architect's, Engineer's and specialists' drawings and specifications.
- Do not scale from this drawing in either paper or digital form. Use written dimensions only. All dimensions are in millimetres and levels in metres.
To check that this drawing has been printed to the intended scale this bar should be 50mm long @A1 or 25mm long @ A3
- Health & Safety :
All specific drawing notes are to be read in conjunction with the project "Information Pack" and "Site Rules".
- For general notes refer to Drawing No.30578-0001

TIMBER BEAM SCHEDULE	
Ref	Size
TB01	300x600dp. glulam beam
TB02	400x500dp. glulam beam
TB03	500x405dp. glulam beam

STEEL COLUMN SCHEDULE	
Ref	Size
SC01	254x254x89UC
SC02	203x203x60UC

STEEL BEAM SCHEDULE	
Ref	Size
SB01	305x305x118UC
SB02	254x254x89UC
SB03	203x203x46UC
SB04	203x203x60UC

All RC walls 275 thick U.N.O

CONCRETE COLUMN SCHEDULE	
Ref	Size
CC01	250x1000 RC Column
CC02	400x1600 RC Column
CC03	400x1300 RC Column
CC04	600dia. RC Column
CC05	300dia. RC Column
CC06	600x600 RC Column

CONCRETE BEAM SCHEDULE	
Ref	Size
CB01	300x300dp RC Beam
CB02	400x400dp. RC Beam
CB03	400x500dp. RC beam
CB04	1000x800dp. RC beam

Rev	Date	Drawn	Eng	Amendment	
P01	23.06.23	JM	AW	Stage 2 Issue.	

ROOM2 HOMETEL
MANCHESTER PICCADILY

TWENTY-FIRST FLOOR PLAN

Status
STAGE 2
NOT FOR CONSTRUCTION

Drawn	K.Smythe	Eng	A.Cardoso
Scales	1:50 at A1		1:100 at A3
Drawing No	30578/1310	Rev	P01
Doc Ref.	HMP-PAM-XX-L21-DR-S-1310		

PRICE & MYERS

Consulting Engineers
Chester House
21-27 George Street
Oxford OX1 2AY

01865 243598
oxford@pricemyers.com
www.pricemyers.com