




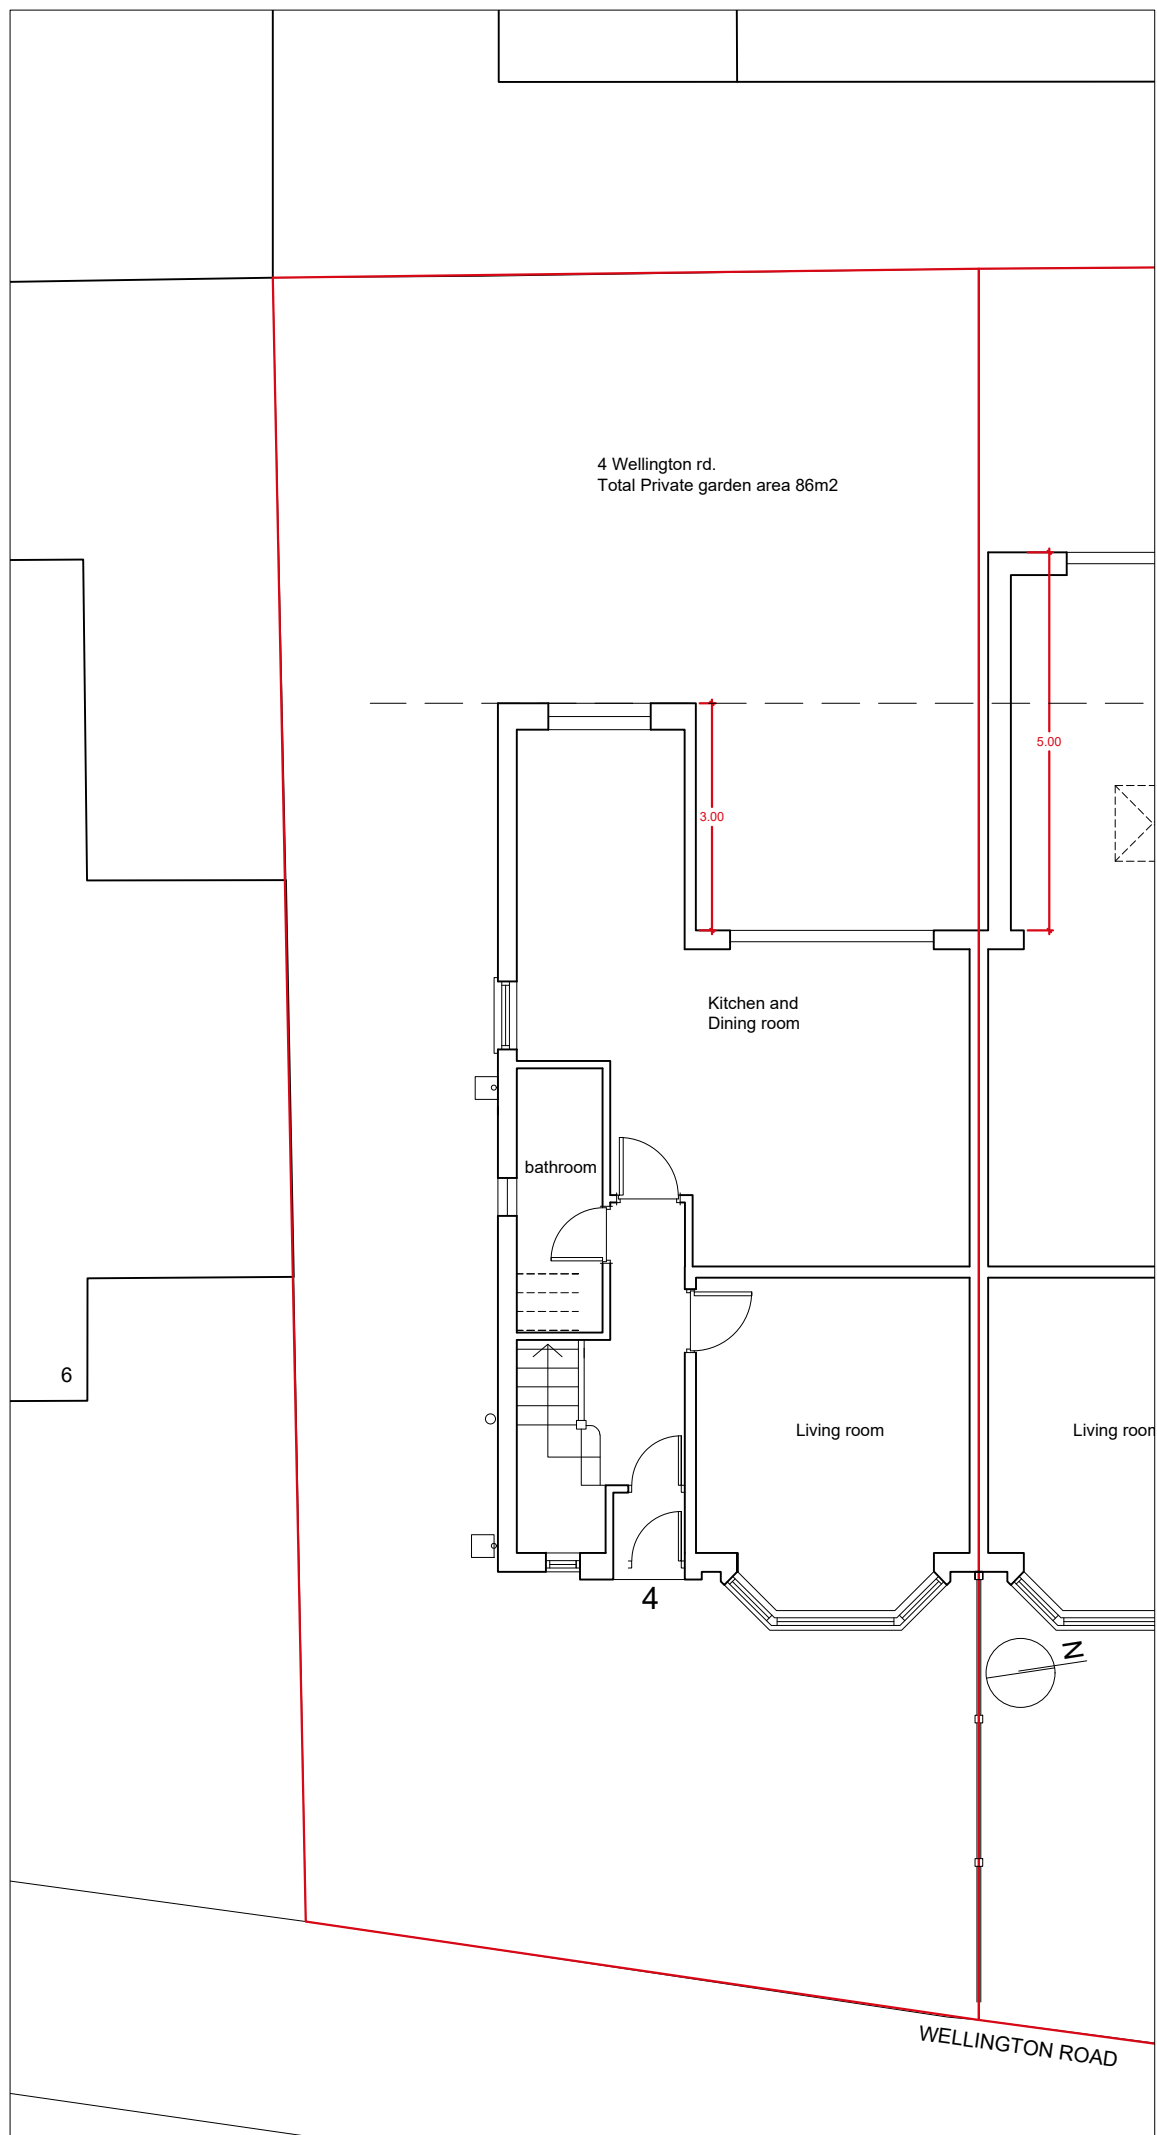

Ground Floor



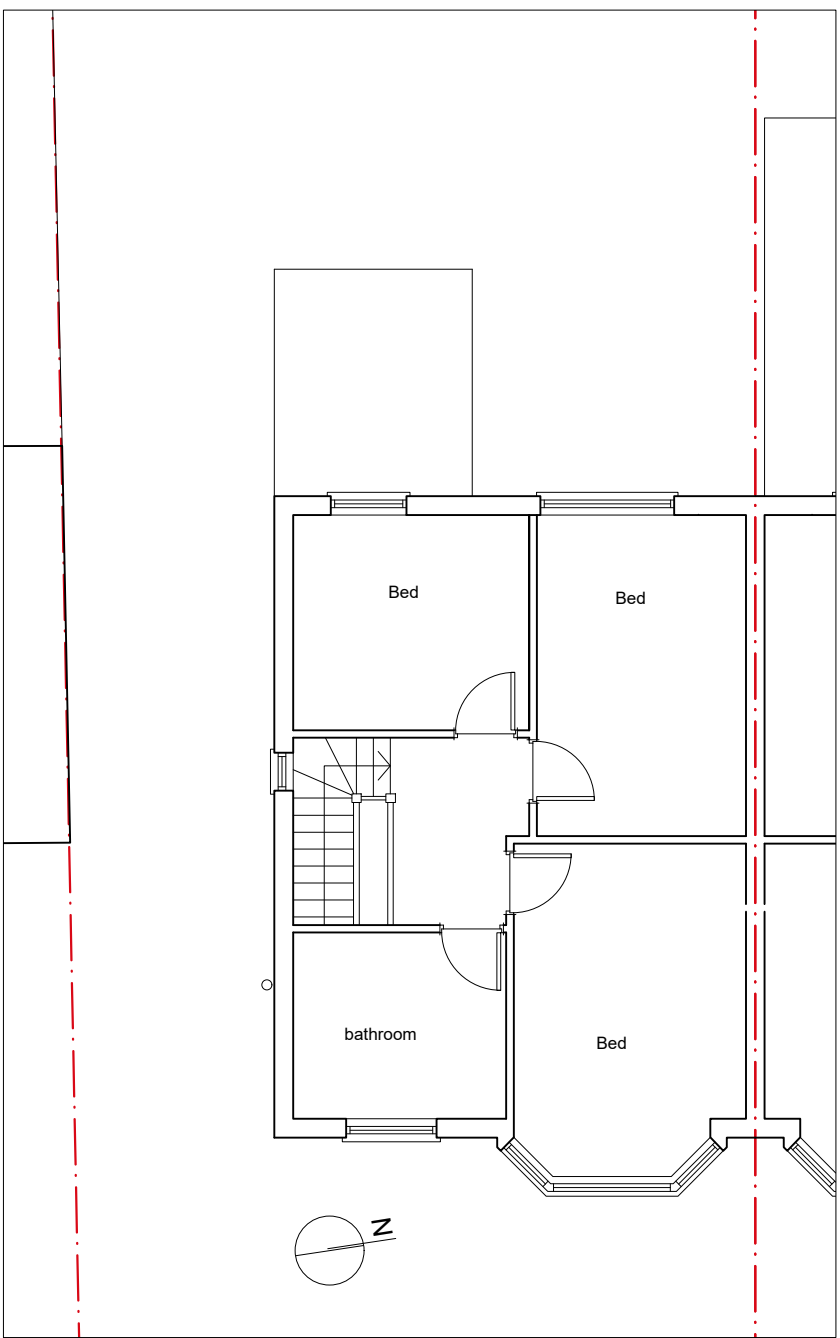


First Floor

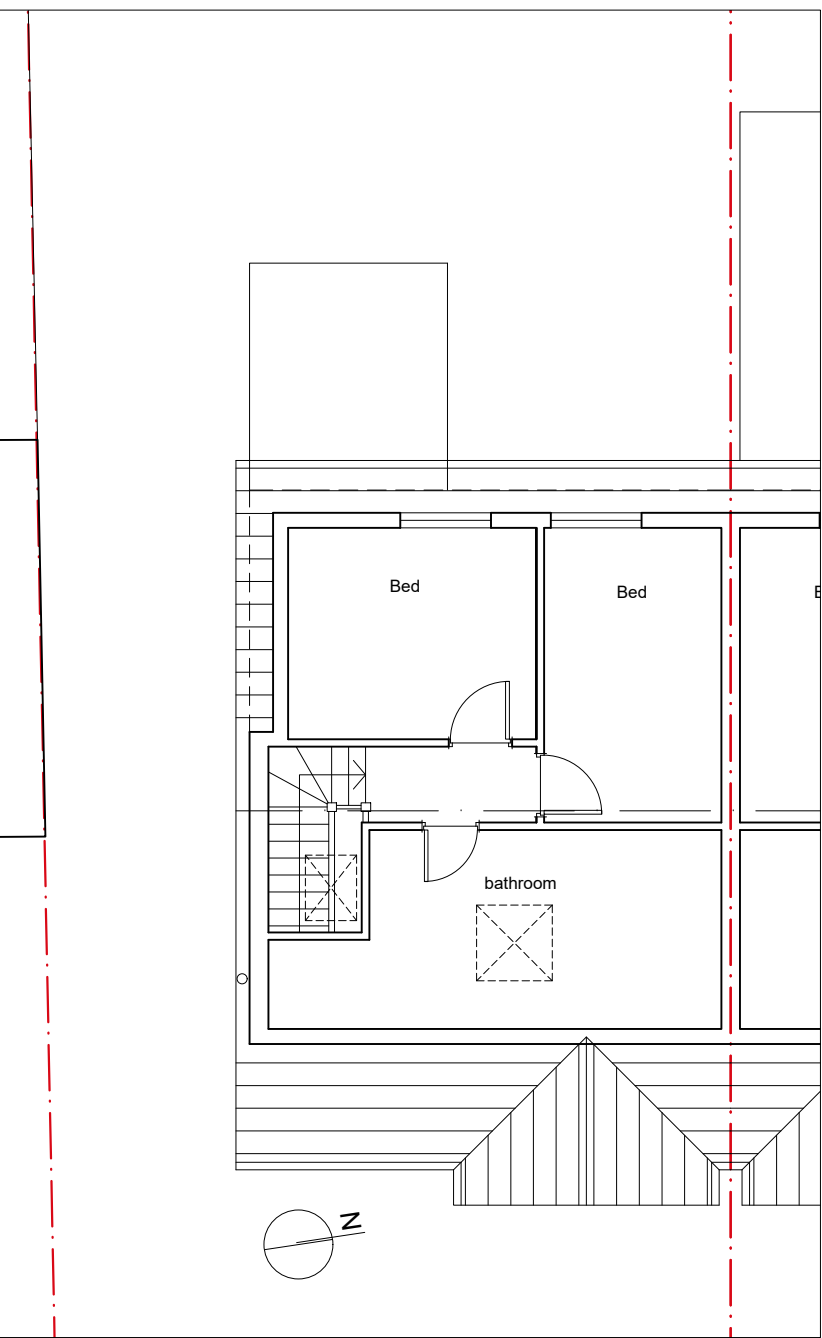

Attic Floor

PROJECT 4 Wellington rd Fallowfield.			CLIENT AIRSHACK		PHASE Planning - PL		DATE 29/08/24	REV	DATE	REV
PROJECT NO 171.1 -	SITE 4WE -	PHASE PL -	DWG NO GS1(2)	REV A	SCALE 1 : 100	SHEET A3	20/09/24	A		
DRAWING TITLE Existing Floor Plans										

   

PROJECT 4 WELLINGTON RD Wellfield.		CLIENT AIRSHACK		PHASE Planning - PL		DATE 29/08/24	REV	DATE	REV
PROJECT NO 171.1 -	SITE 4WE -	PHASE PL -	DWG NO ES1(2)	REV A	SCALE 1 : 100	SHEET A3	A		
DRAWING TITLE Existing & Proposed Elevations					