



Dimensioning

Figured dimensions only to be taken from these designs and drawings. Work to annotated dimensions only. All dimensions to be checked on site. Architectural designers to be informed immediately of any discrepancies before work proceeds. Drawings are to be read in conjunction with relevant specifications, structural engineers and service engineers' drawings.

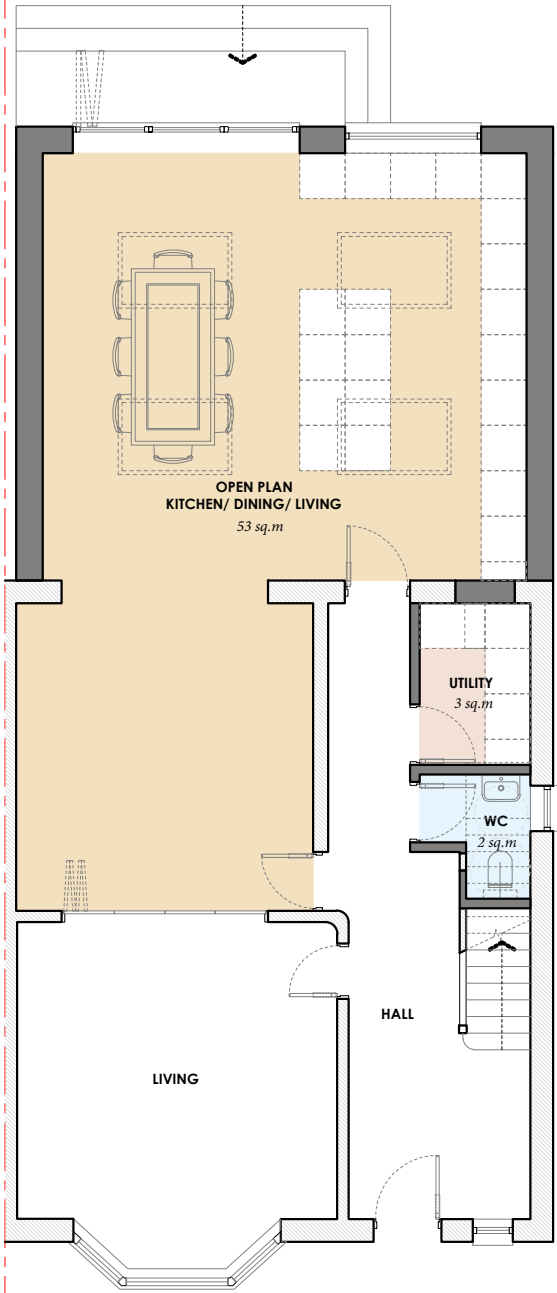

PROPOSED GROUND FLOOR PLAN
1:100 @ A3
0m 1m 3m 5m

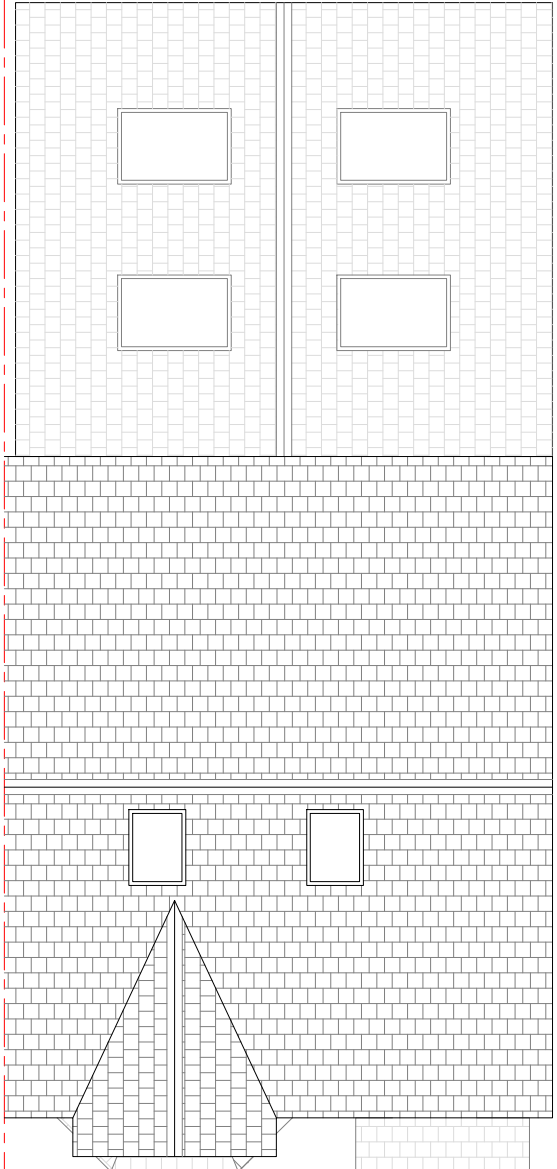

PROPOSED GROUND FLOOR PLAN
1:100 @ A3

Rev	Date	Description
-	18/12/24	Issued to client for comments



S A L E E M
ARCHITECTS

Architecture | Masterplanning | Graphics

CLIENT:
Homeowner

PROJECT:
51 Kearsley Road
Crumpsall
M8 4GH

TITLE:
Proposed Plans

SCALE:
1:100 @ A3

DRAWING NO.
Sheet 4

REV:
DATE:
December 2024




PROPOSED FRONT ELEVATION

1:100 @ A3




- Key
- 1 Brickworks to match existing
 - 2 Roof Tiles to match existing
 - 3 PVC Window to match existing
 - 4 PVC Window to match existing (Obscure Glazing)
 - 5 Glazed Bifold Door
 - 6 Rooflight

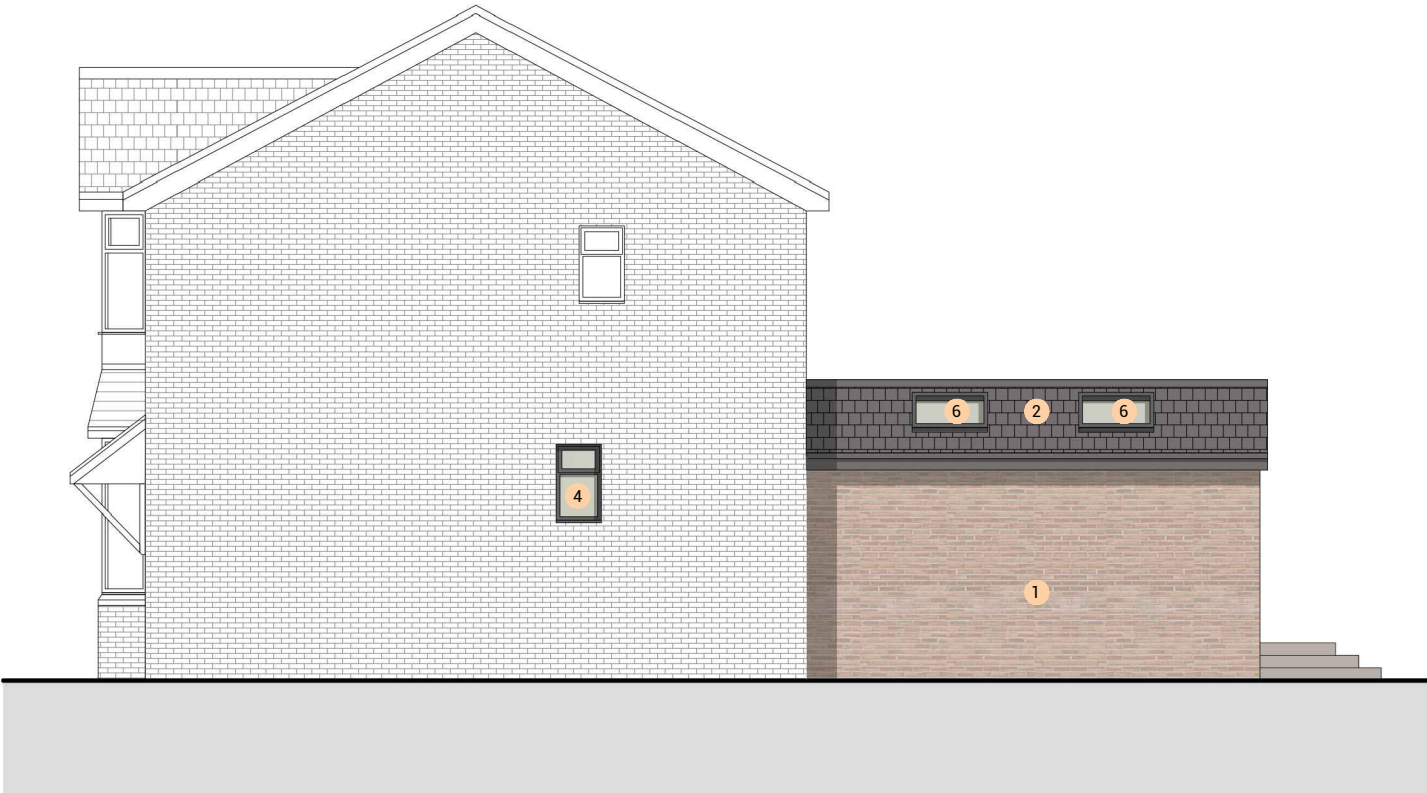


PROPOSED SIDE ELEVATION

1:100 @ A3

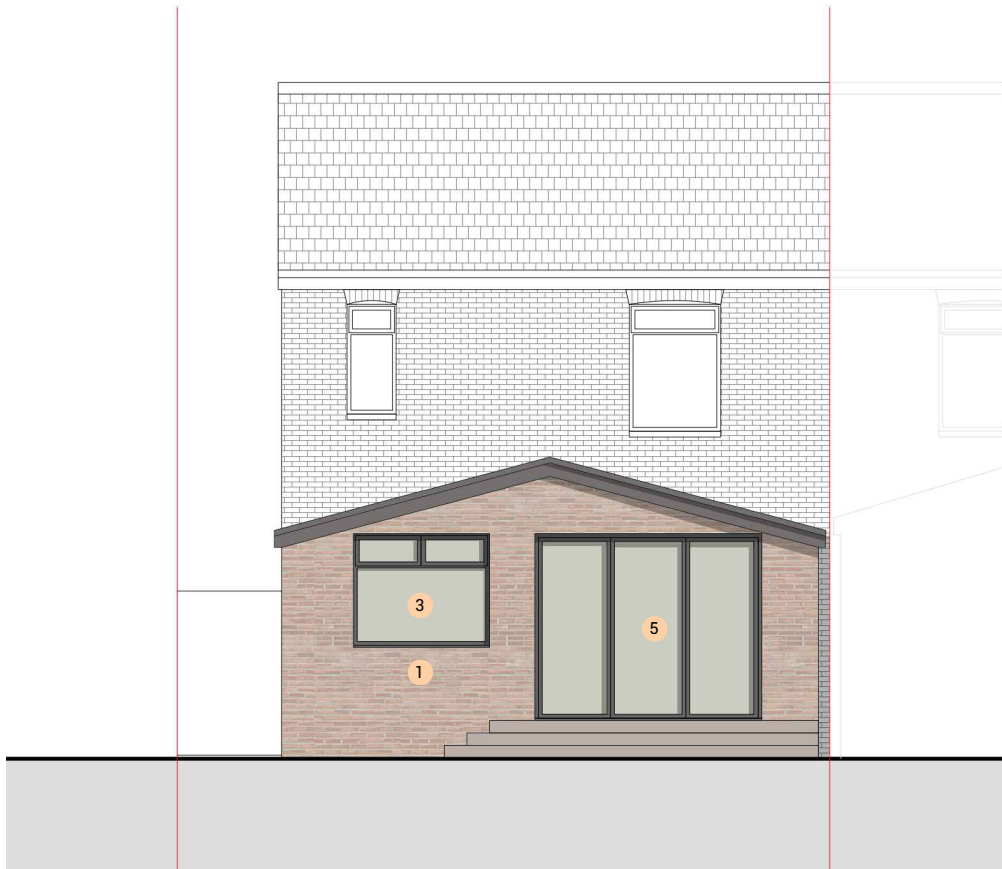

PROPOSED REAR ELEVATION

1:100 @ A3

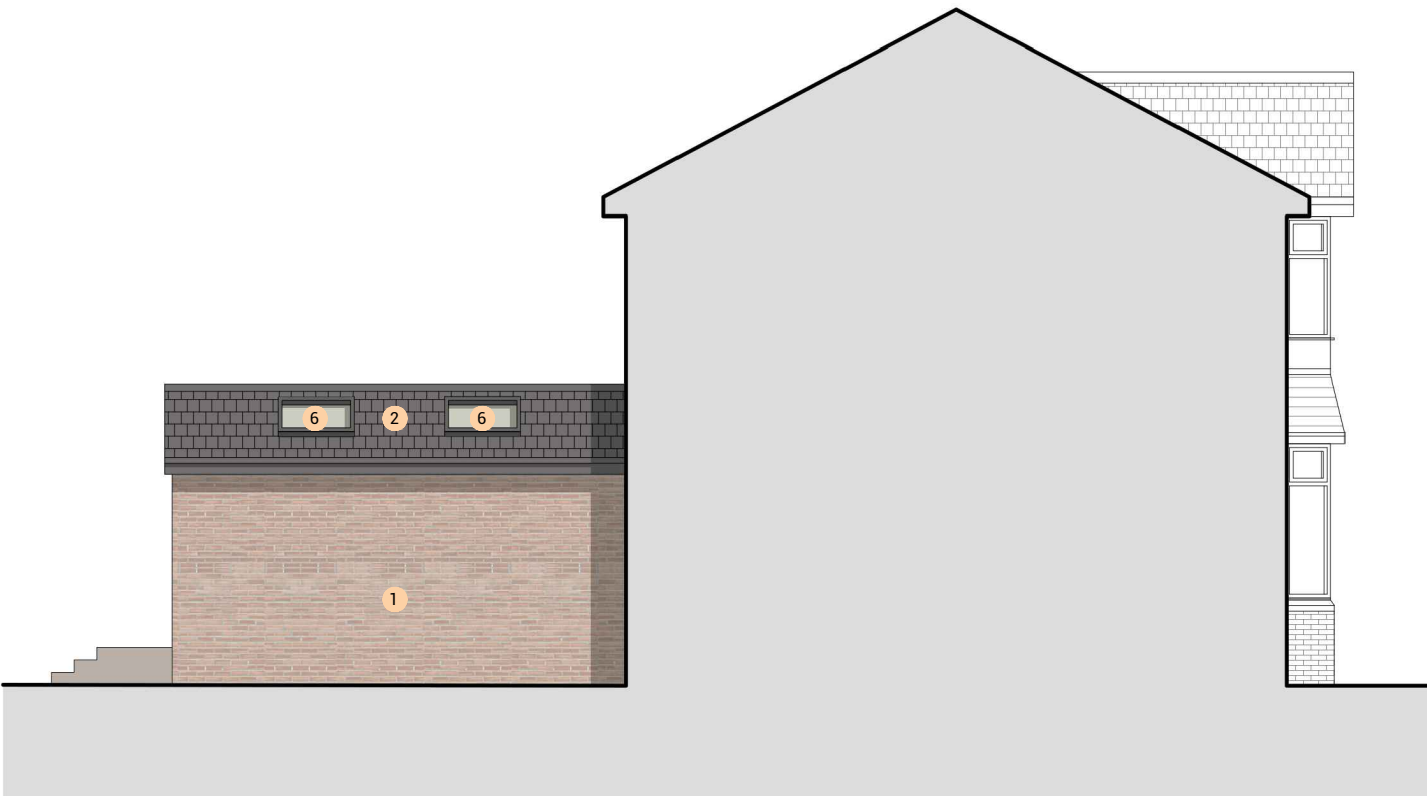

PROPOSED SIDE ELEVATION

1:100 @ A3

Dimensioning

Figured dimensions only to be taken from these designs and drawings. Work to annotated dimensions only. All dimensions to be checked on site. Architectural designers to be informed immediately of any discrepancies before work proceeds. Drawings are to be read in conjunction with relevant specifications, structural engineers and service engineers' drawings.

Rev	Date	Description
-	18/12/24	Issued to client for comments



S A L E E M
ARCHITECTS

Architecture | Masterplanning | Graphics

CLIENT:
Homeowner

PROJECT:
51 Kearsley Road
Crumpsall
M8 4GH

TITLE:
Proposed Elevations

SCALE:
1:100 @ A3

DRAWING NO.
Sheet 5