



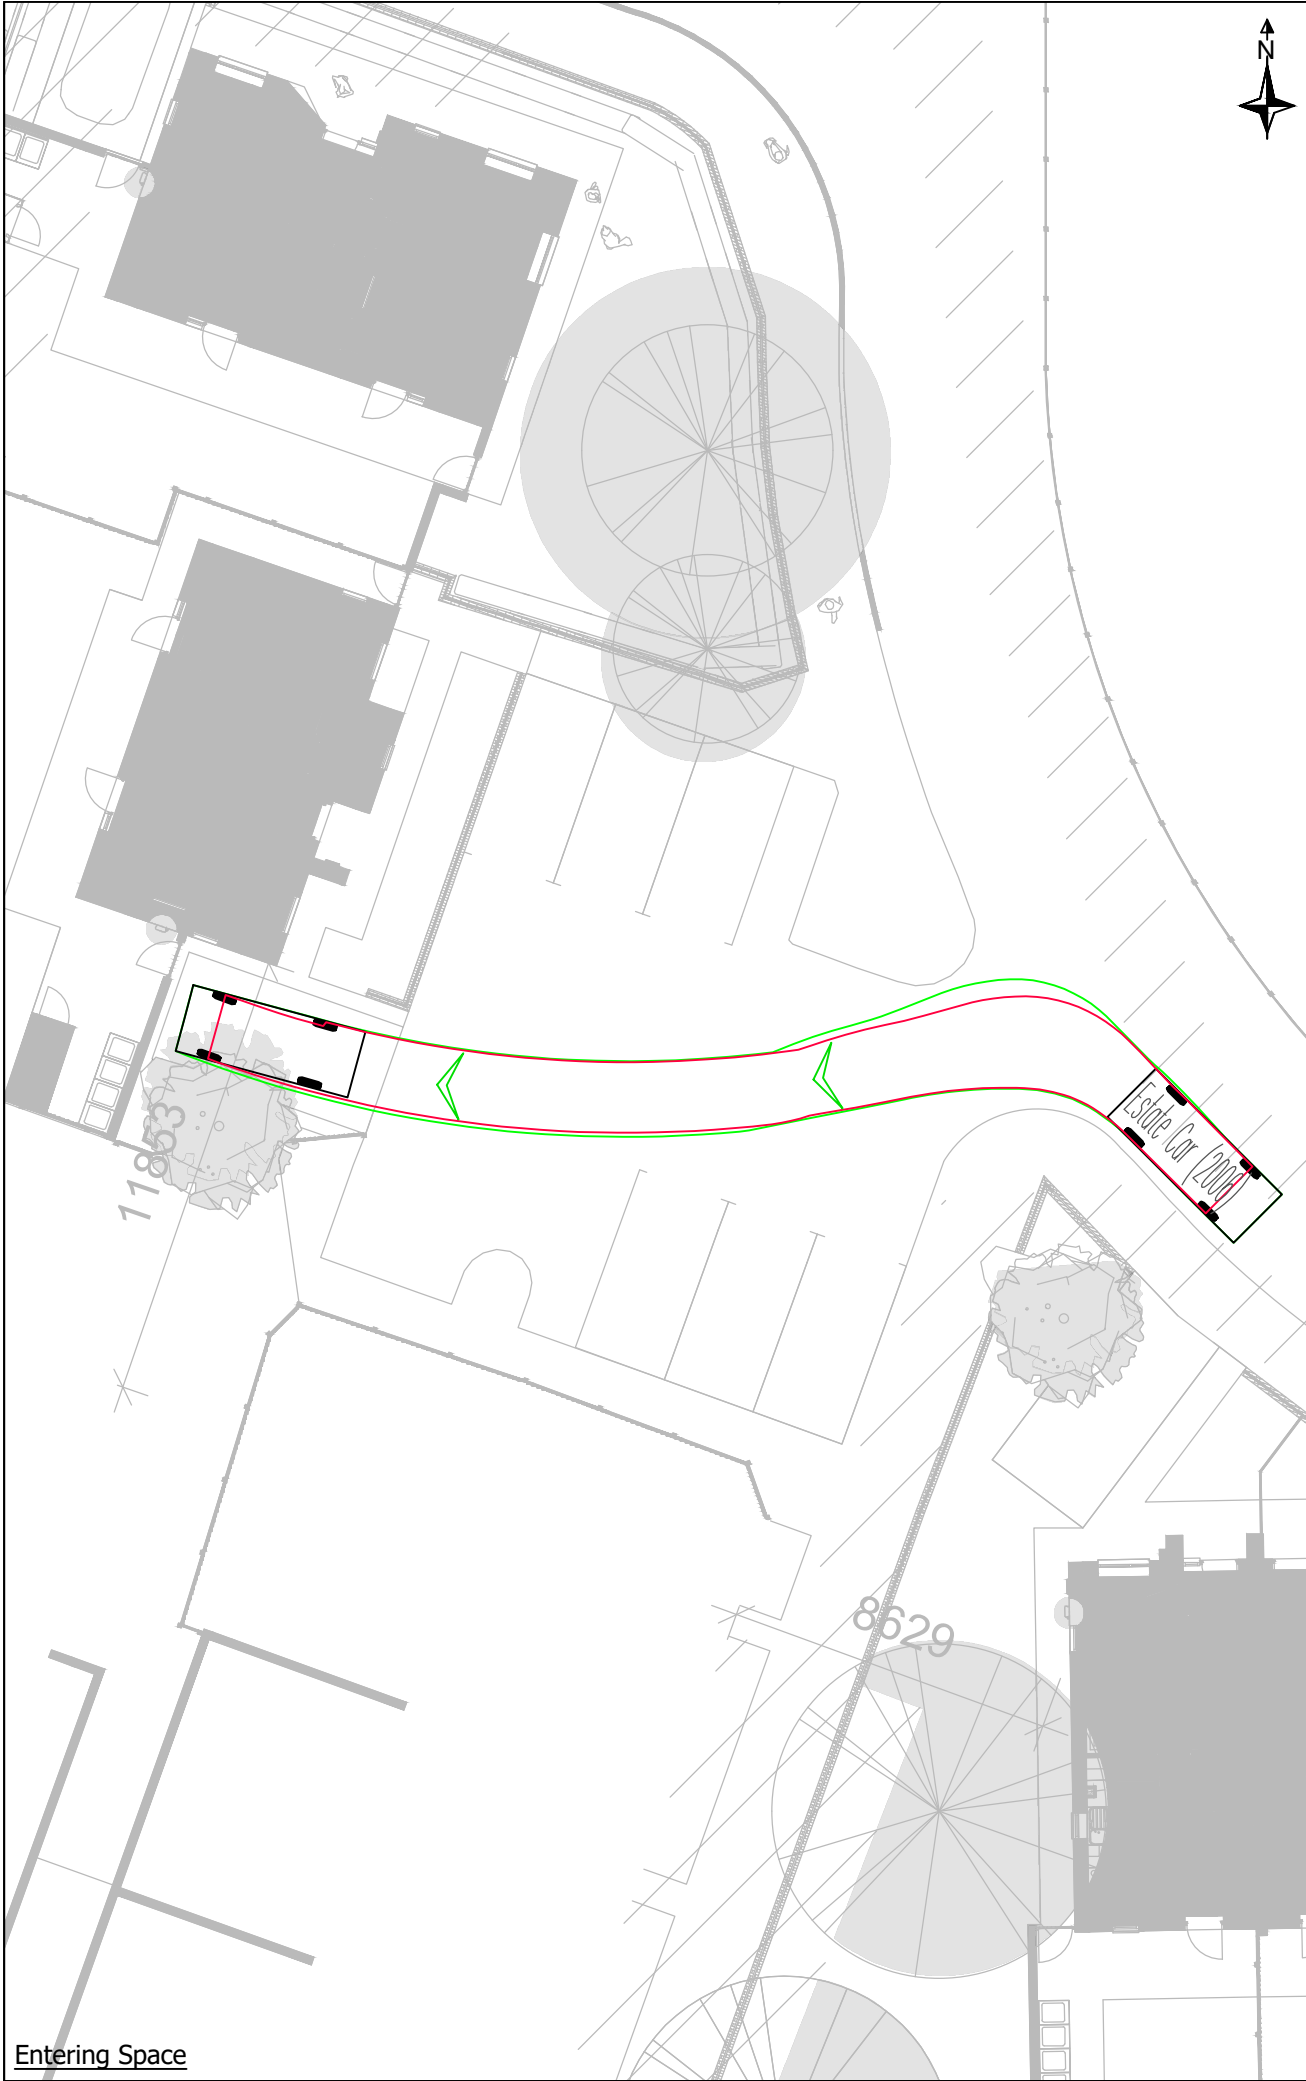


Entering Space

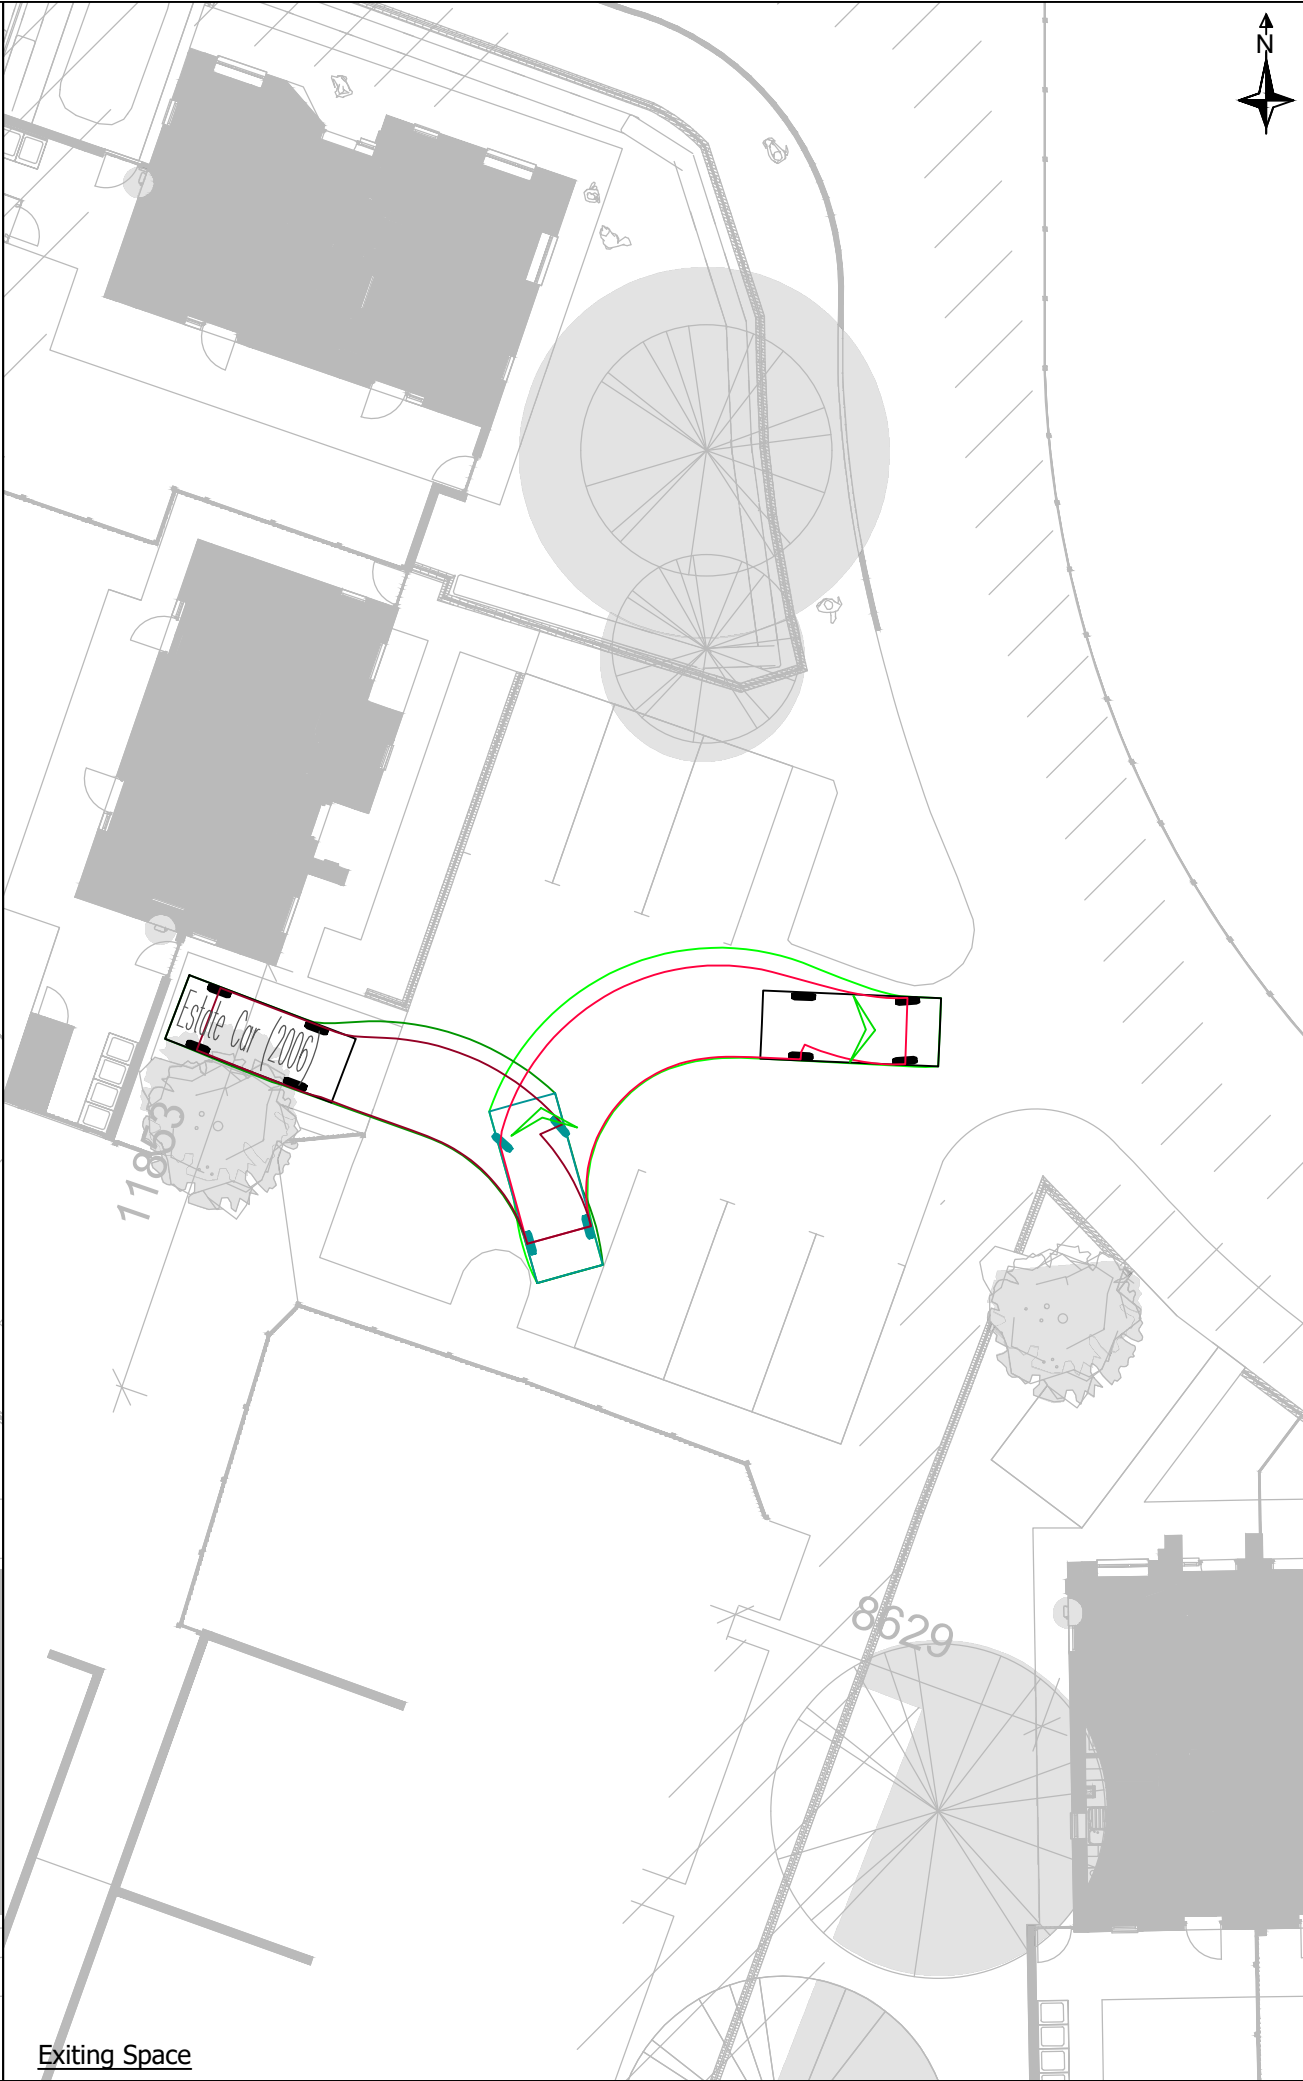

Exiting Space

- Notes:
1. Do Not Scale This Drawing Unless For Planning Purposes Only. Any Dimensions Shown Are Indicative Only And Are Subject To Verification Onsite.
 2. Site Plan Prepared By Bowker Sadler Drawing Reference 21-026-BSA-1002 D Dated 22/10/2024.

 

Estate Car (2006)	4.710m
Overall Length	1.804m
Overall Width	1.442m
Overall Body Height	0.207m
Min Body Ground Clearance	1.756m
Max Track Width	4.00s
Lock to lock time	5.950m
Kerb to Kerb Turning Radius	

Rev	Description	Date
Client: Mossclare St. Vincents		
Project: Land off Alderford Parade and Heatherdale Drive, Cheetham Hill, Manchester		
Drawing Title: Plot 34 Swept Paths		
Drawing Number: RHC-24-024-06		
Revision: -	Sheet Size: A3	Scale: 1:200
Drawn & Checked By: AR	Date: 21/11/2024	Status: Information

E: enquiries@robertshighwayconsultants.co.uk
P: +44 (0)7935 229255
W: www.robertshighwayconsultants.co.uk
Ordnance Survey ©
Crown Copyright 2024.
All Rights Reserved.

