


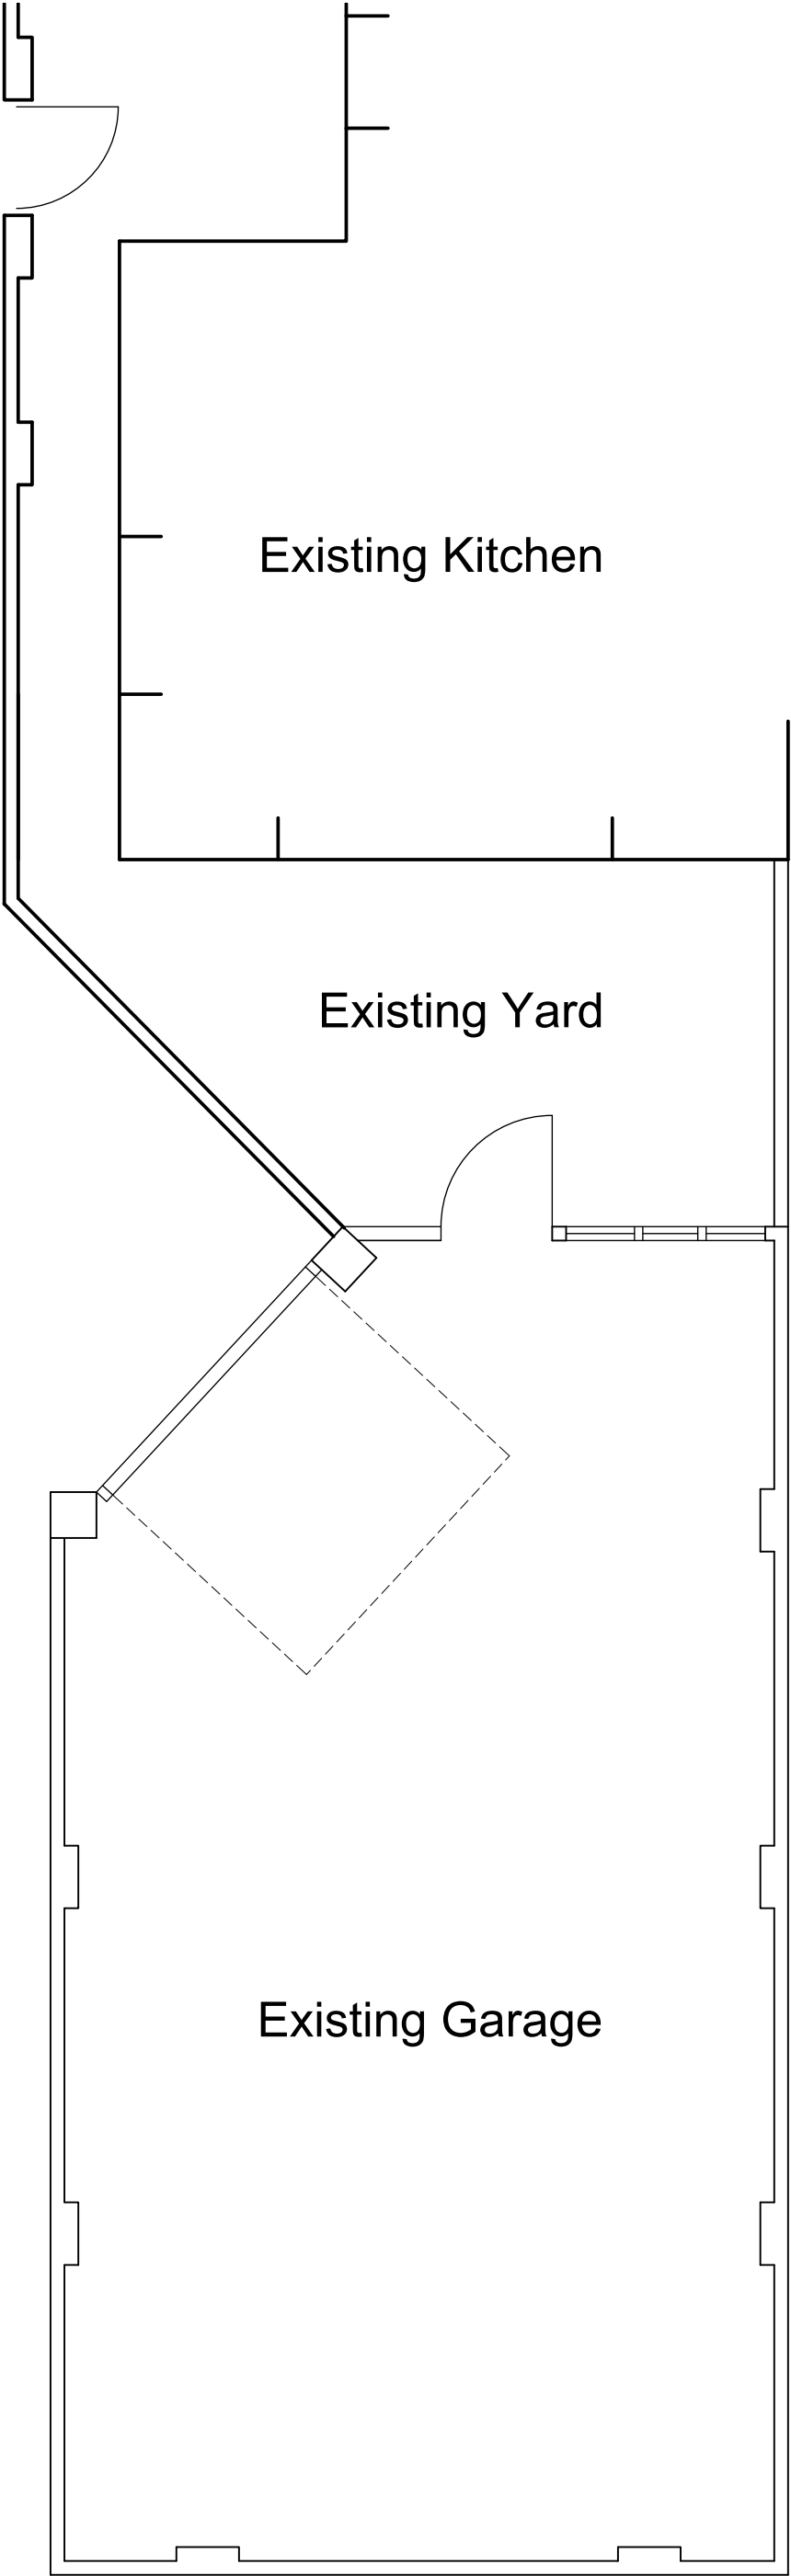

Floor Plans as Existing

Scale 1:50

PROJECT Proposed Granny Annexe: Ingleside, Glenside Road, Gorton, M18 7NE		DRAWING NUMBER NE - 003			
DRAWING Floor Plans as Existing		REVISION	DRAWN MV DATE Dec 2024	CHECKED	SCALE 1:50 @ A3

012345678metres

Do not scale this drawing as it may have been reduced / distorted

[1:50]