
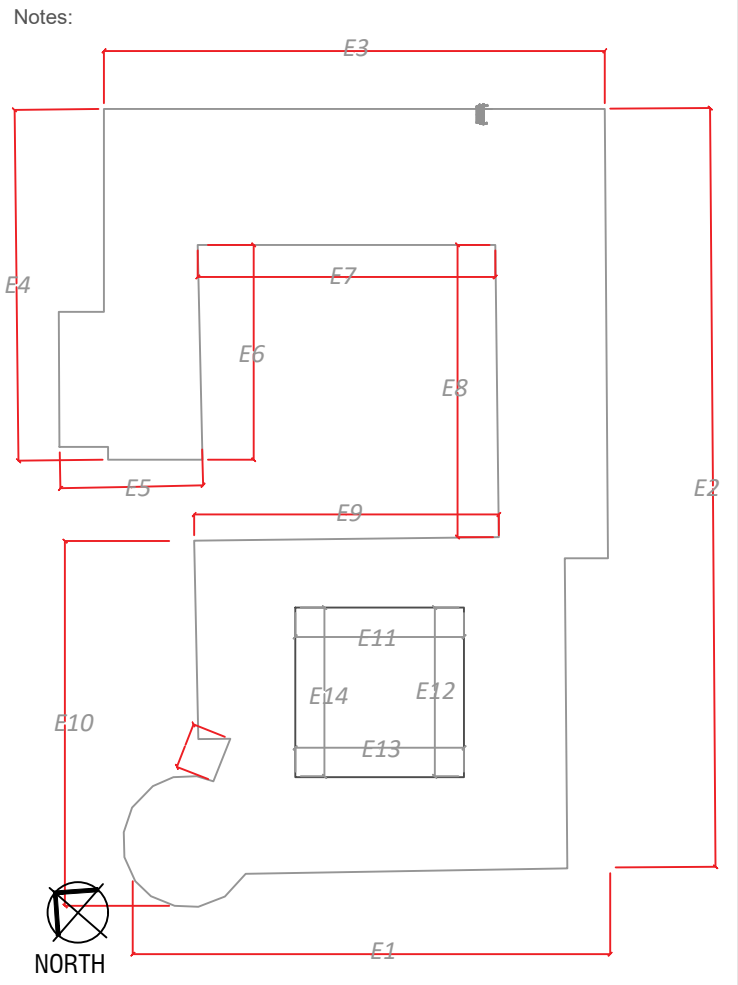


Blackley Cemetery Office & Yard Proposed Ground Floor Plan
SCALE @ 1:100

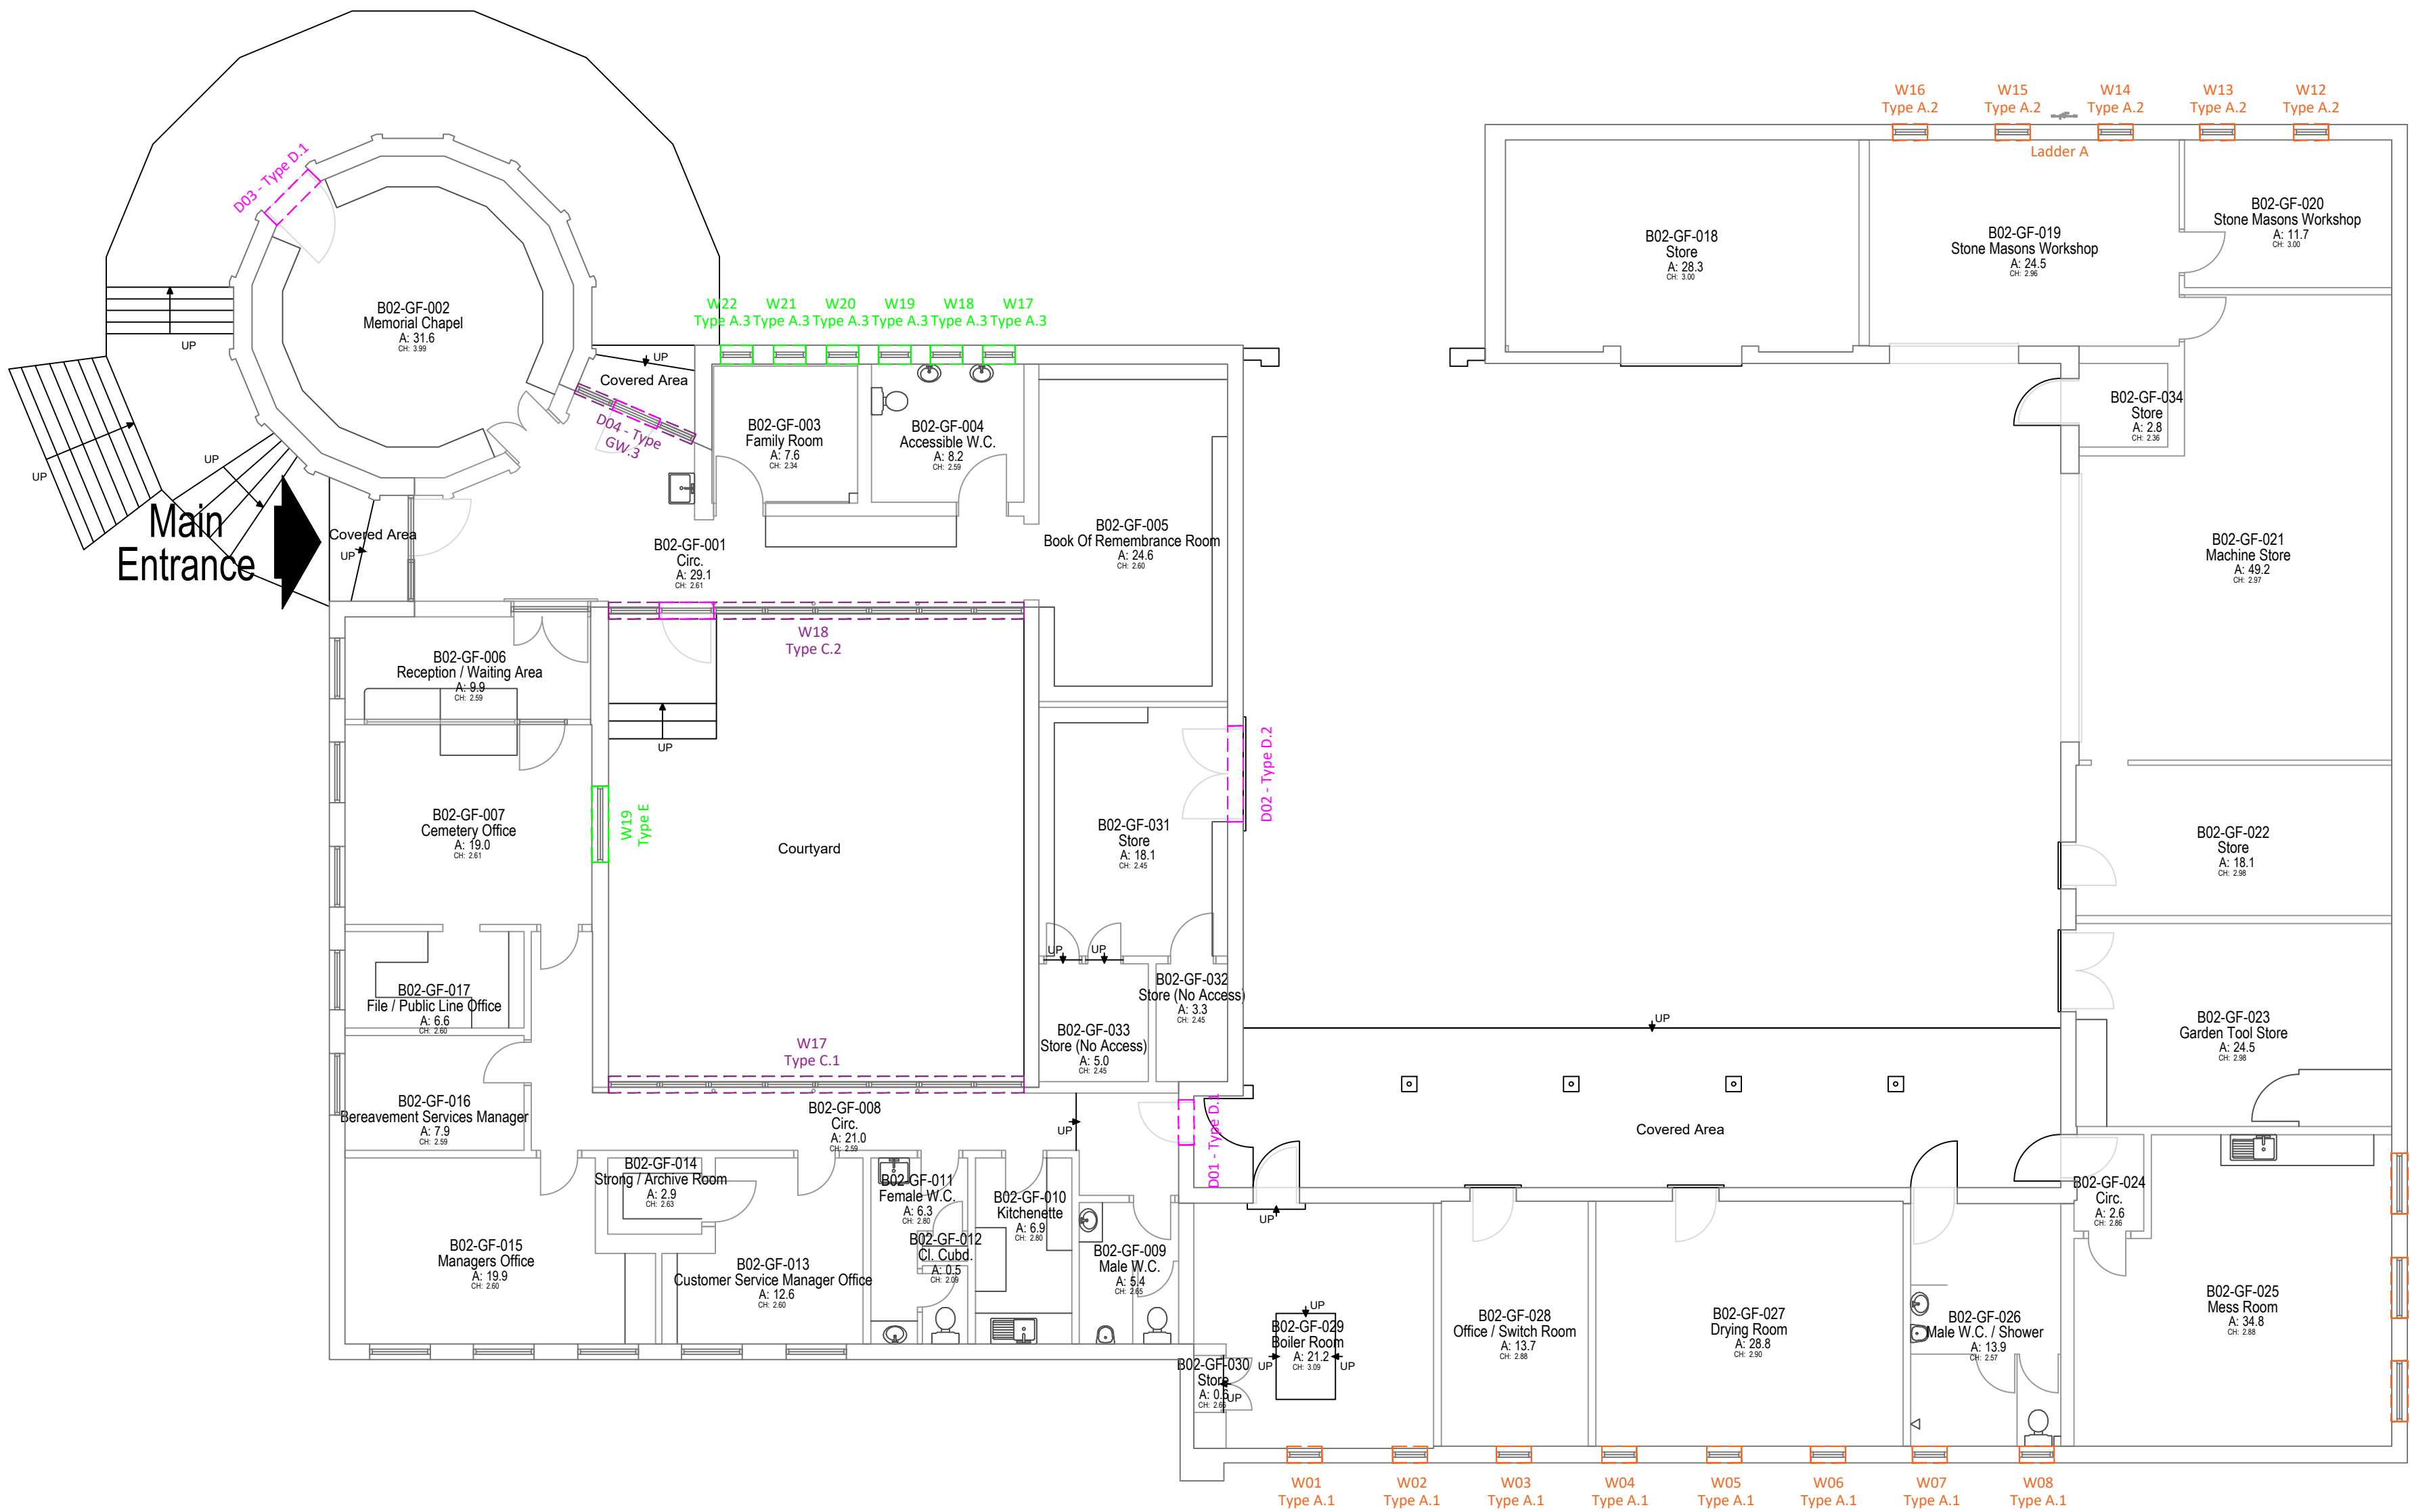

- Supply and install Reynaers SlimLine 68 Aluminium Framed windows with 43mm triple glazed as outlined in the scope of works document 21369.000
- Supply and install new Reynaers SlimLine 68 Aluminium Framed window with 28mm double glazing as outlined in the scope of works document 21369.000
- Supply and install new Reynaers ConceptWall 50 Aluminium Framed Architectural Glazing with 43mm double glazing as outlined in the scope of works document 21369.000
- Supply and install new Reynaers ConceptSystem 77 Aluminium Doors as outlined in the scope of works document 21369.000

Copyright: All rights reserved. This drawing must not be reproduced without permission from Drees & Sommer UK Ltd. Do not scale off this drawing. All dimensions are to be checked on site by contractor / sub contractor. Any discrepancies to be reported to Drees & Sommer UK Ltd.

DREES & SOMMER

1.06 South Harrington Building
182 Sefton Street
Liverpool
L3 4BQ
Tel: 0151 430 2340

Office Locations
Ashford, Birmingham, Leeds, Liverpool, London, Manchester & Oxford.
www.dreeso.uk

PLANNING

Rev	Date	Revision notes	By	Check
Client		Drawing Title		
MCC Equans PSDS		Blackley Office & Yard Proposed Ground Floor Plan		
Project Title		Drawn	Date	
Decarbonisation Scheme		AH	10/24	
Blackley Office & Yard		Checked	Date	
		GM	10/24	
DWG No.	24606.102	Scale	1:100	Revision

