


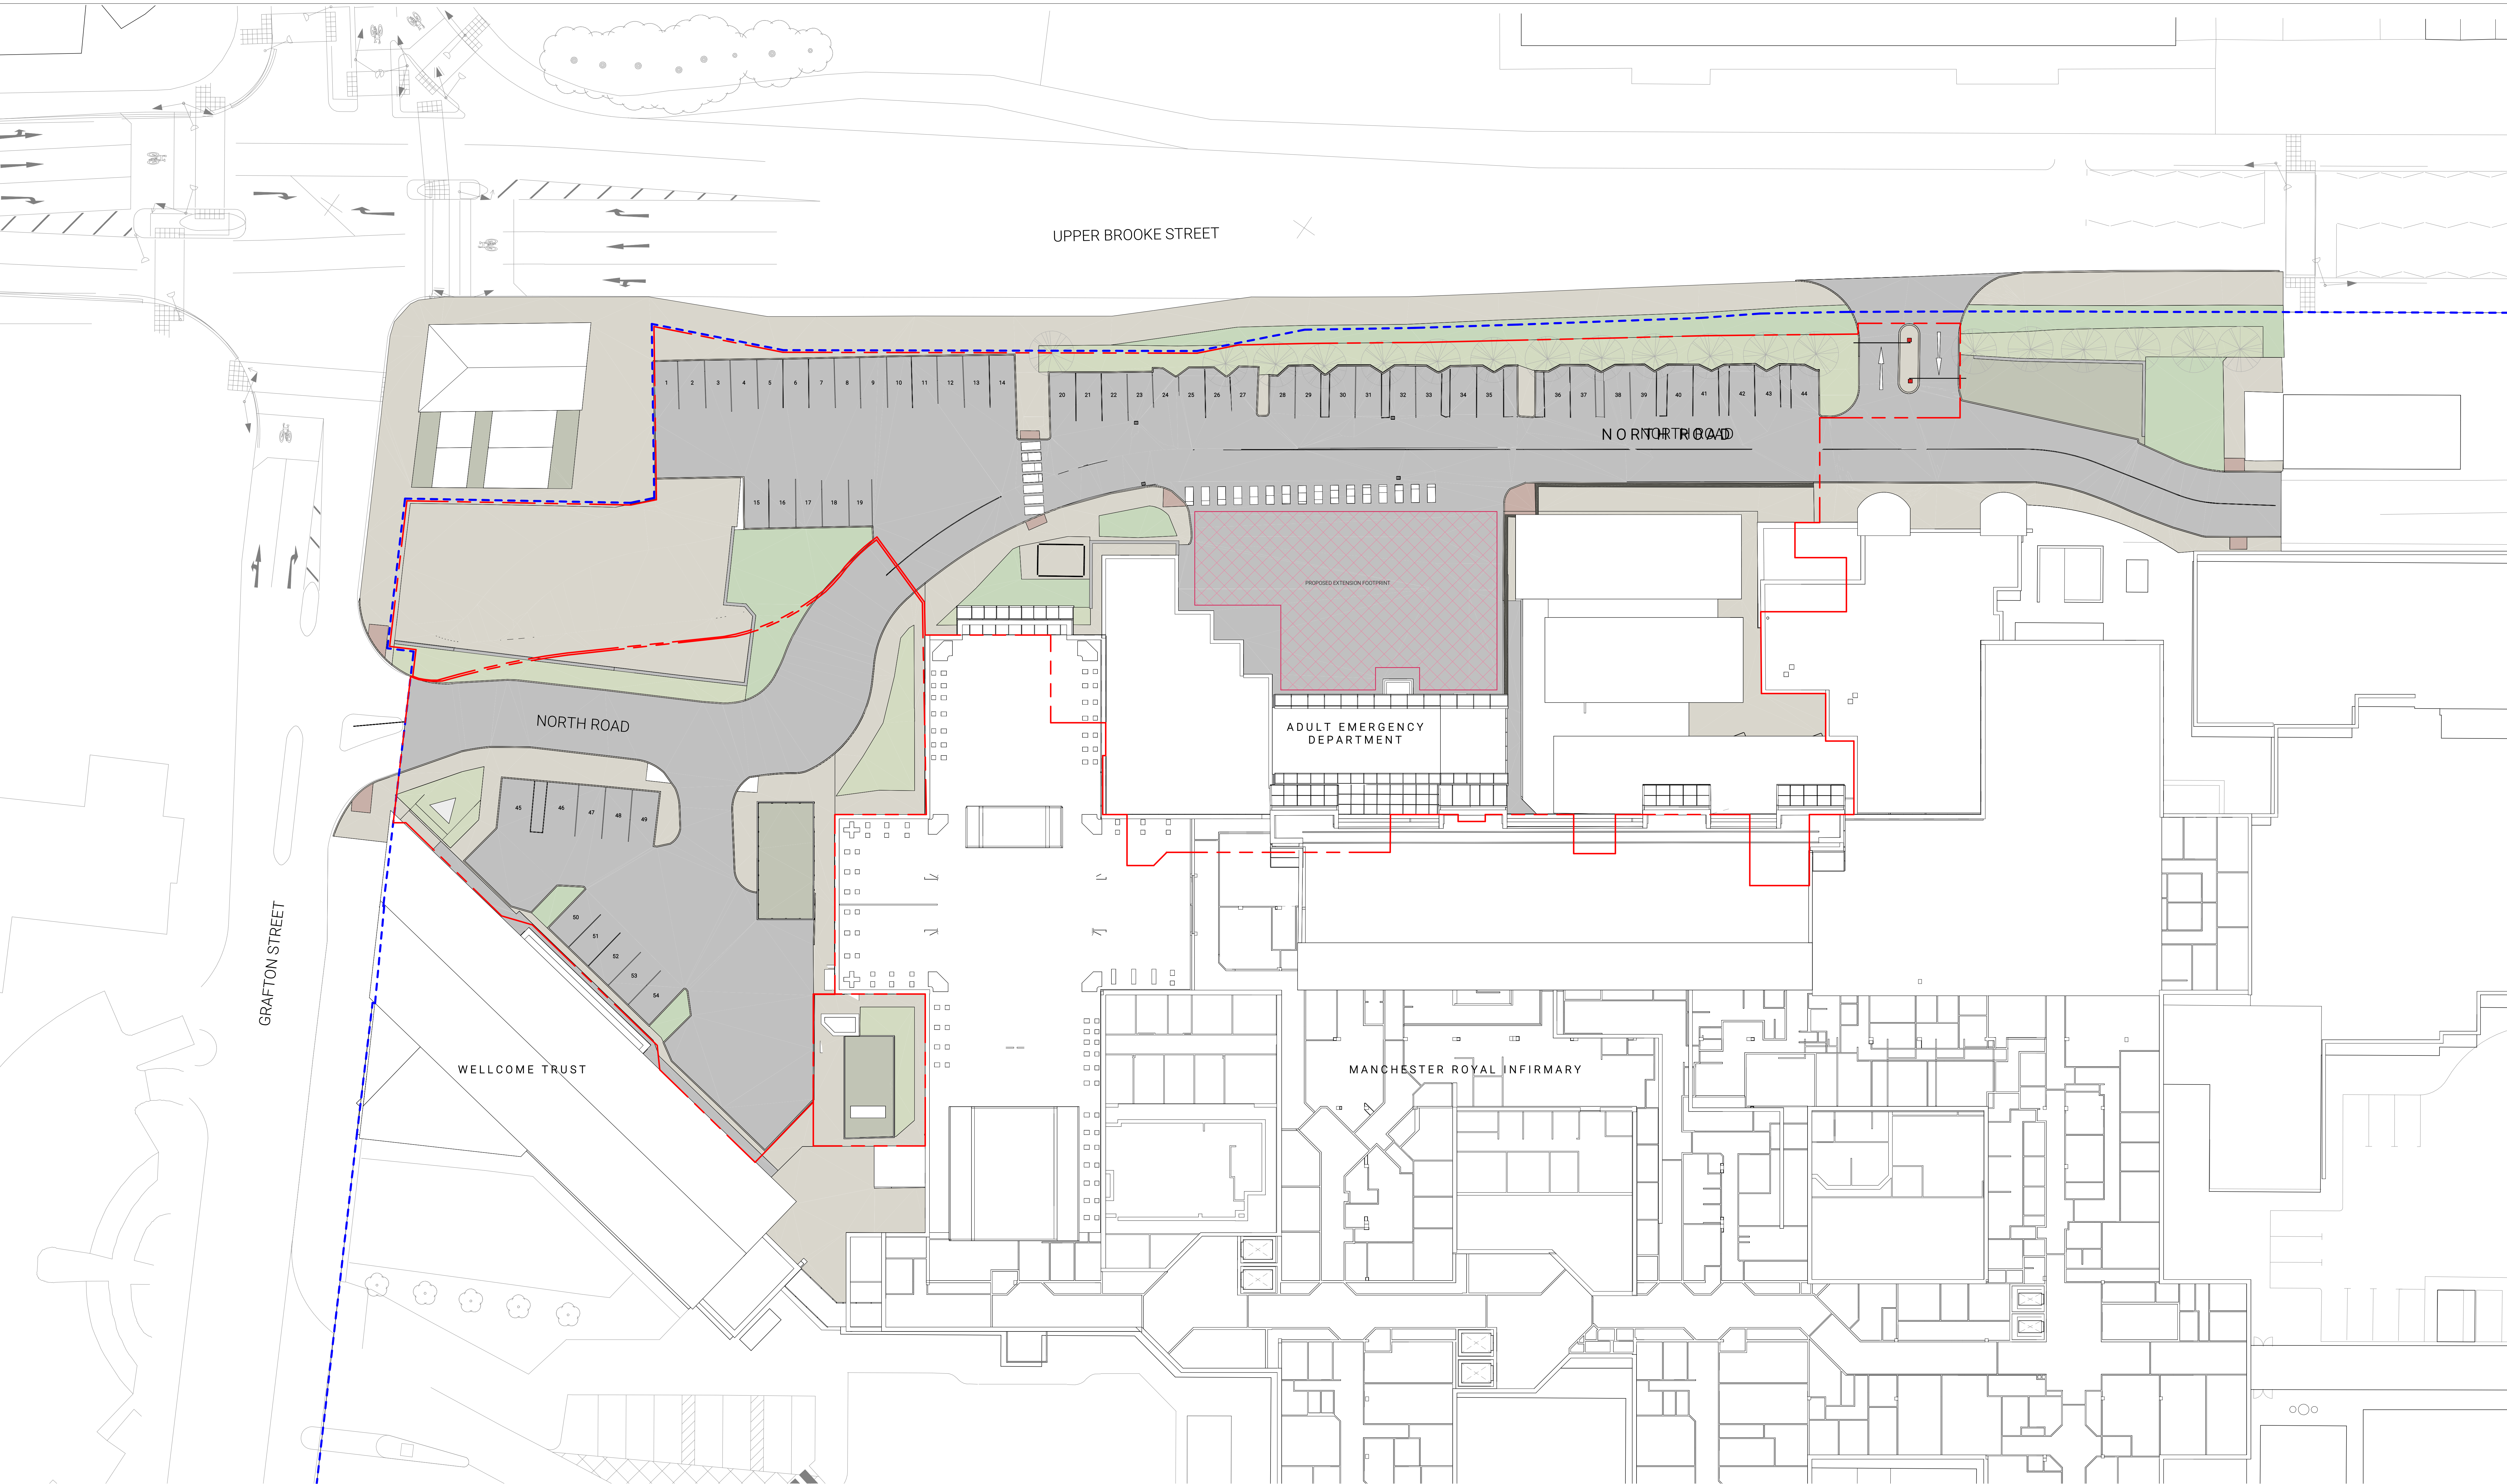


Planning Site Plan - Existing 13/11/20	SITE KEY	
	PARKING NUMBERS	
	54 Total	
	18 Disabled Bays 36 Standard Bays	

GENERAL NOTES:

DAY Architectural Ltd accepts no responsibility for any costs, losses or claims whatsoever arising from these drawings, specifications and related documents unless there is full compliance with the Client or any authorised user of the following:

1. All boundaries, dimensions and levels are to be checked on site before construction and any discrepancies reported to the Architect / Designer.
2. Partial Service: Any discrepancies with site or other information is to be advised to the Architect / Designer and direction and / or approval is to be sought before the implementation of the detail.
3. Block and site plans are reproduced under license from the Ordnance Survey.
4. Do not scale the drawing.
5. For the purposes of coordination, all relevant parties must check this information prior to implementation and report any discrepancies to the Architect / Designer.

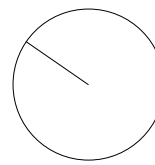

P02	Issued for S73 Minor material amendment application	07/11/2024	RG
P01	Issued for Planning	13/11/2020	AL
REV	DESCRIPTION	DATE	REV BY

CLIENT	
Manchester University NHS Foundation Trust	
PROJECT	
Project RED	

DRAWING	
Existing Site Plan	
SCALE	
As indicated @ A0	
FIRST ISSUED	
13/11/20	
PROJECT	
1031-20	
CLIENT REF	
RED	
DRAWN BY	
AL	
CHECKED BY	
JC	
ORIGIN	
DAY	
VOLUME	
00	
LEVEL	
00	
TYPE	
DR	
ROLE	
A	
NUMBER	
070102	
REVISION	
P02	
DRAWING STATUS	
PLANNING	

DAY

DAY Architectural Ltd
Studio 1, Lancaster Buildings
17 Chesangate, Manchester, M4 3PP
0161 634 9700
W: www.day-architectural.com