




Advertising Structure on the site prior to removal in 2019

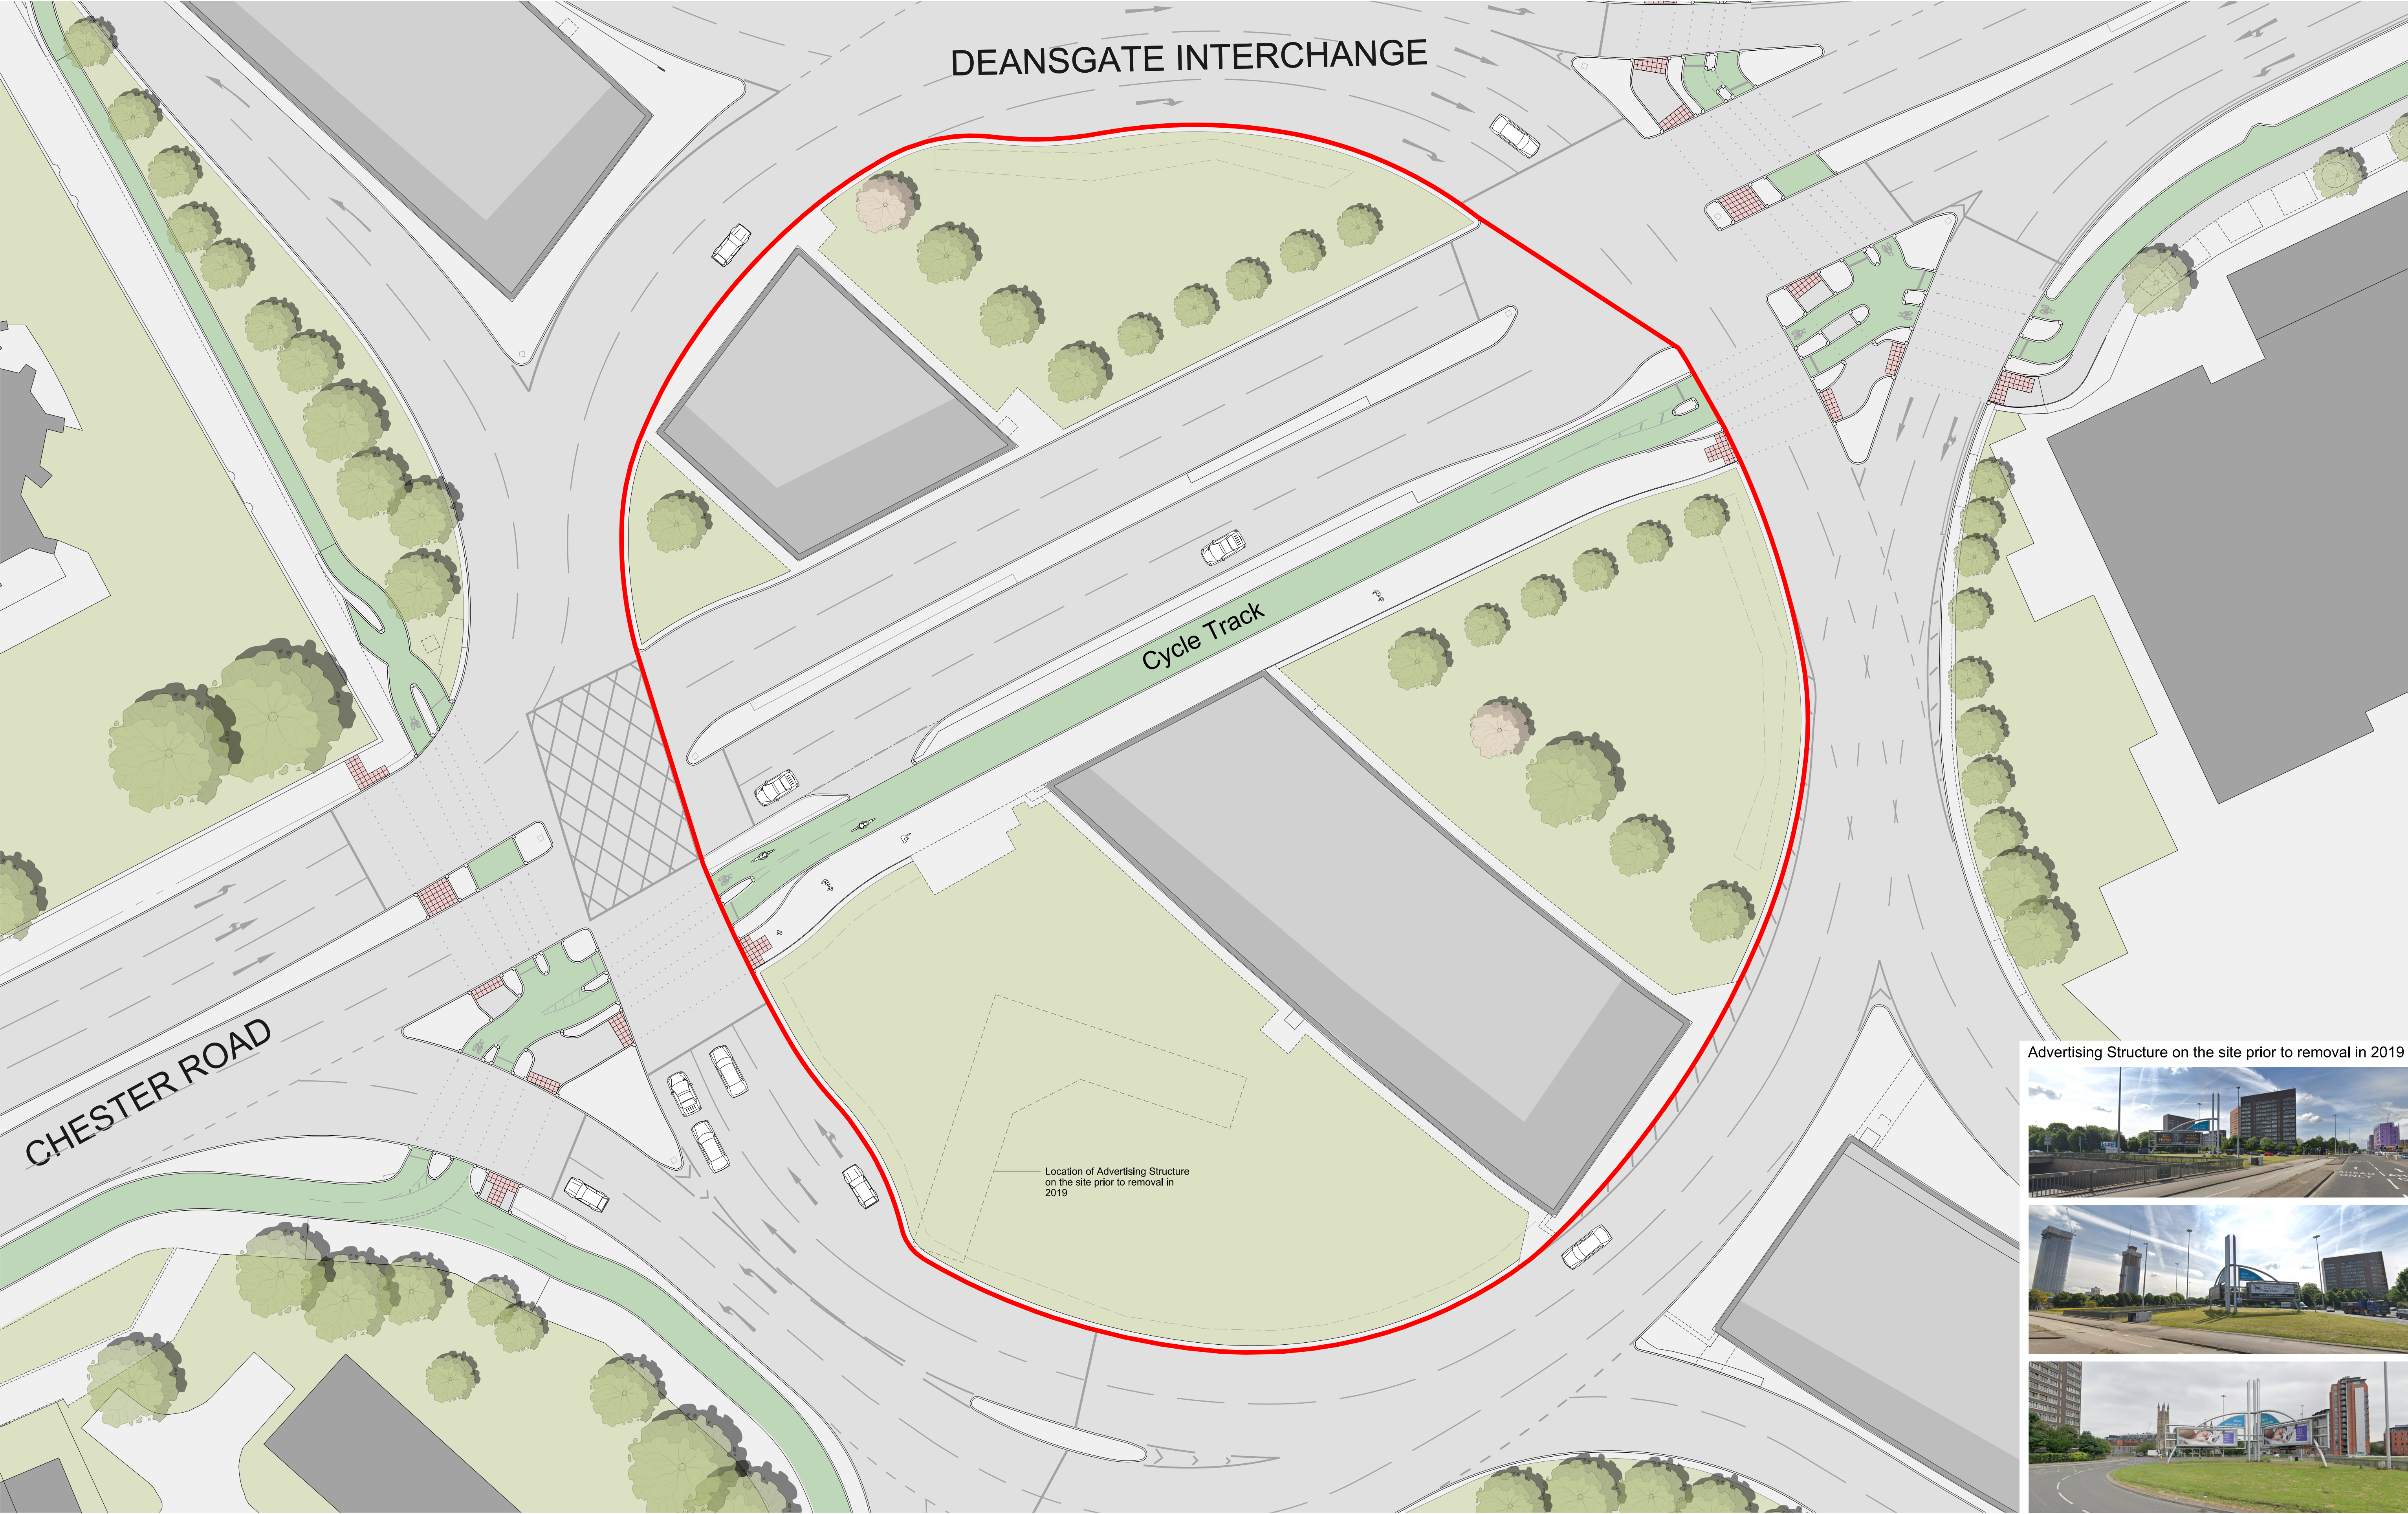

This drawing is copyright
Do not scale off dimensions.
All dimensions to be checked on site by contractor.
Contractor to report any dimensional discrepancies,
errors or omissions prior to commencing on site.

NOTE:

0

5

10

15

25m

NORTH

Rev	Date	Description
P01	27-01-2023	Planning Issue

Project Title

Chester Road Roundabout

Status

Planning

Drawing Title

Existing Site Plan

Job No	Scale	Date
10293	1:250@A1 / 1:500@A3	January 2023
Drawing No	Revision	
10293-SHP-A-B5D7-G100-XP-00-001	P01	

simpsonhaugh

MANCHESTER
Riverside, 4 Commercial St
Manchester M15 4RQ
+44 (0)161 835 2345
www.simpsonhaugh.com

LONDON
5-8 Roberts Place
London EC1R 9BB
+44 (0)20 7549 4000
mail@simpsonhaugh.com