


2 KEY SITE PLAN
SCALE: 1:1000

FLOOR FINISHES KEY

- M50/10 Particle-based enhanced slip-resistant polyvinyl chloride (PVC) tiles Type A - LVT
- M40/5 Tiling to Floors Type A - Porcelain
- M20/25 Carpeting

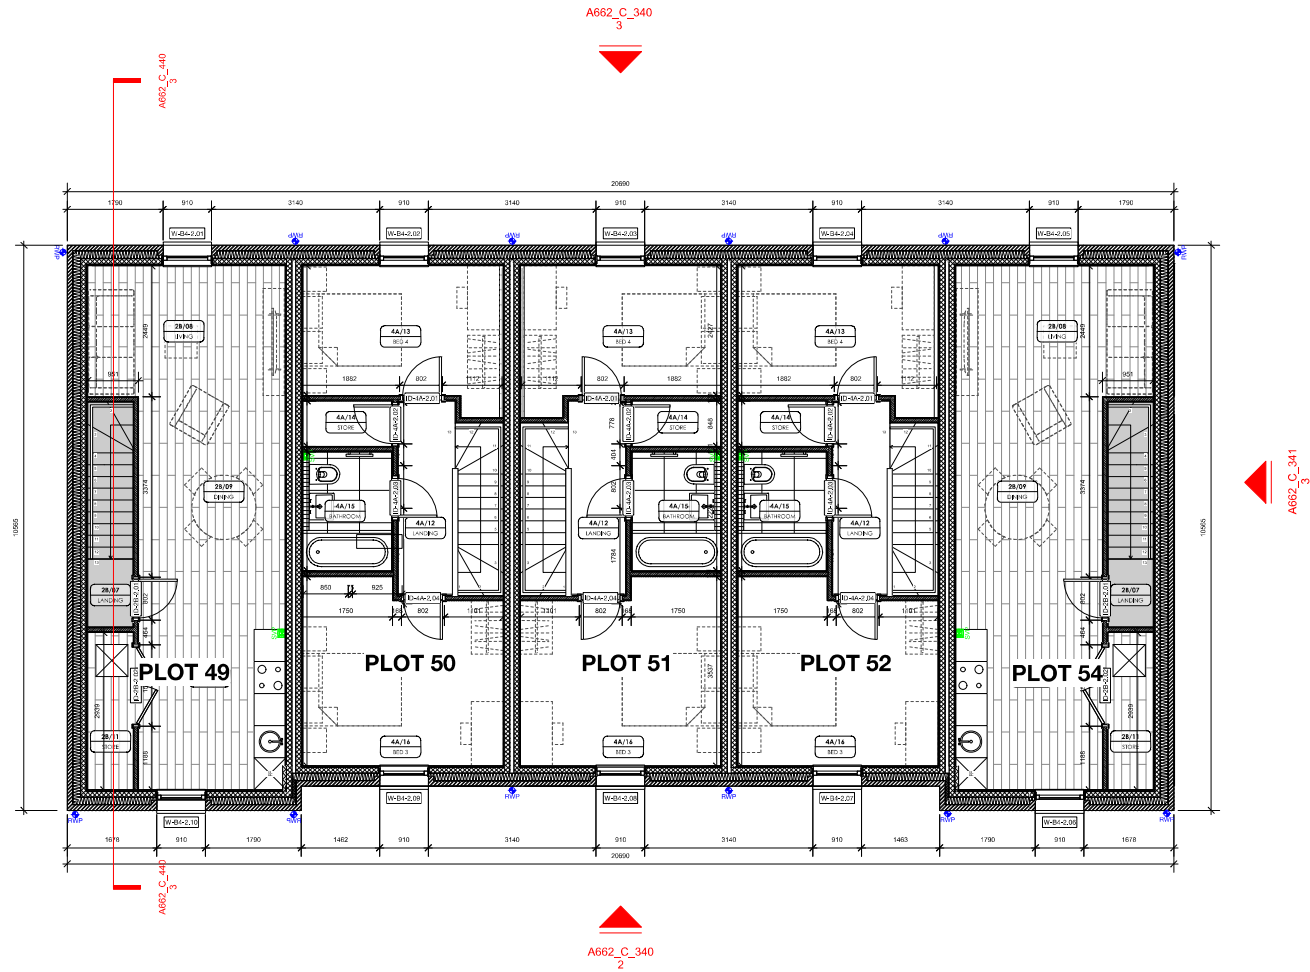

BLOCK 4 SECOND FLOOR GA
1:50@A1

CONSTRUCTION

IMPORTANT NOTES:

SUBMIT: BRIEFING GROUP
PROJECT: PROPOSED REHABILITATION DEVELOPMENT
LOCATION: VICTORIA PARK PROBATION CENTRE
DRAWING TITLE: BLOCK 4 SECOND FLOOR GA
SCALE: 1:50@A1
DATE: APRIL 2024
DRAWING NO: A662_C_142

OLLIER SMURTHWAITE ARCHITECTS
40 King Street, Manchester, M2 6BA
T: 0161 893 9638
F: 0161 893 9639
E: hello@olliersmurthwaite.com