



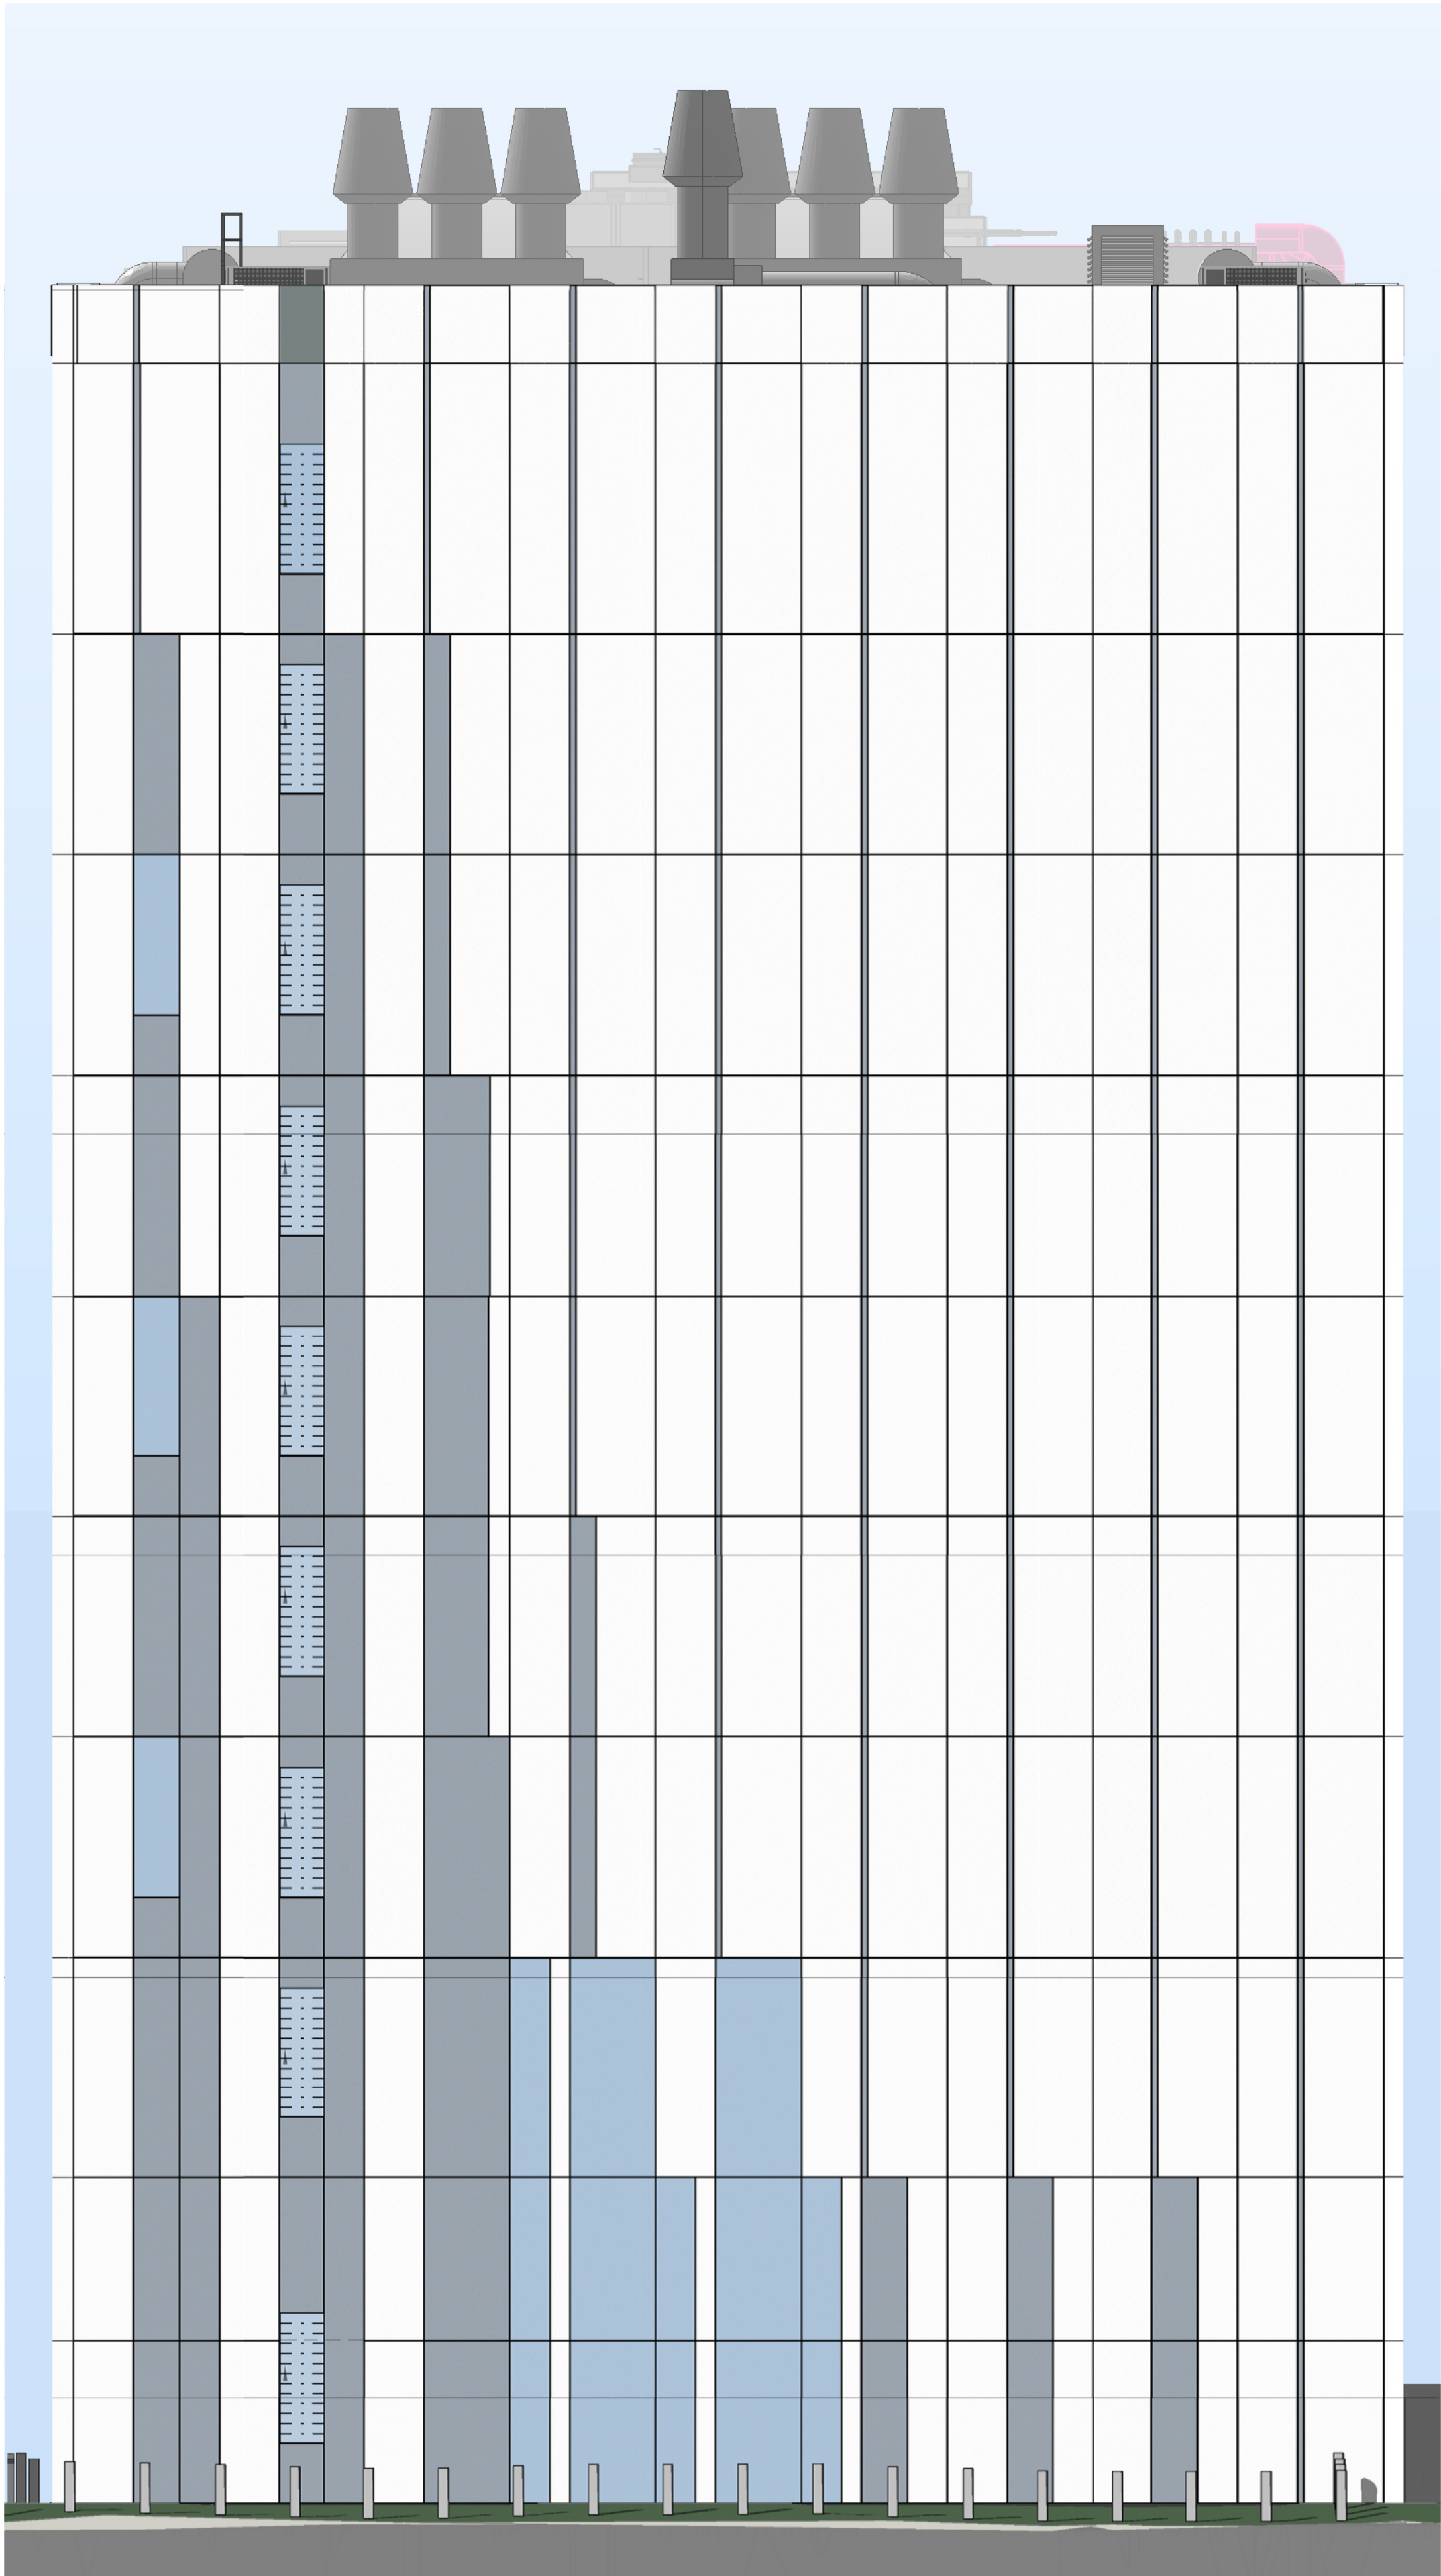

East Elevation

1 : 100

- NOTES**
1. Do not scale from this drawing.
 2. All measurements are in millimetres unless stated otherwise.
 3. This drawing is to be read in conjunction with the specification and all relevant Architectural, Electrical, Mechanical and Structural drawings.
 4. (c) University of Manchester this drawing must not be reproduced without permission.
 5. Directorate of Estates and Facilities to be notified of any discrepancies.

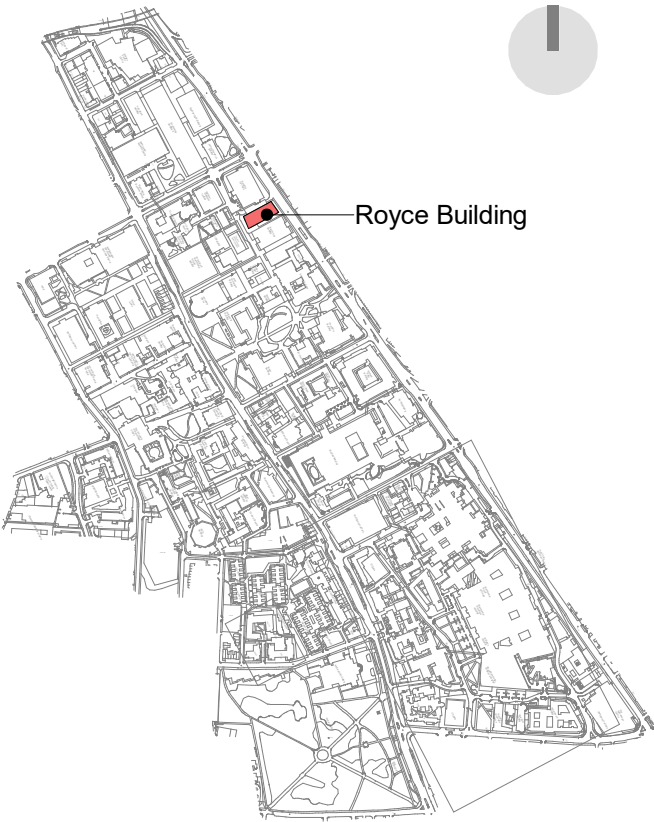

0 4m 8m 12m

1:200 @ A3

0 2m 4m 8m

1:100 @ A1



Key Plan_East Elevation

1 : 1000

 Proposed Vent

P1	First Issue for Planning	11/09/24	MT	TF
Rev	Description	Date	By	Auth

MANCHESTER
1824

The University of Manchester

Directorate of Estates and Facilities
Bayer Building
The University of Manchester
Oxford Road
Manchester
M13 9PL

HALLIDAY MEECHAM ARCHITECTS
Halliday Meecham Architects Limited
111 Piccadilly Manchester M1 2HY
+44 (0)161 461 5565
4 Devonshire Street London W1W 5DT
+44 (0)203 440 5175
hma@hallidymeecham.com
www.hallidymeecham.com

Drawing Status
PLANNING

Project
Royce Roof Plant - 5801

Building Name
Henry Royce Building

Building No.
345AA

Site Name
Oxford Road

Sub Site Name
-

Drawing Title
Royce Proposed East Elevation

PM	TF	Drawn	MT	Checked	TF	Authorised	HMA
Scale @A1	Date	Date	Date	Date	Date	Date	Date

Scale @A1	Date	Date	Date	Date
1:100	19-09-24	19-09-24	19-09-24	19-09-24

Drawing Number	Revision
5801-HMA-RB-ZZ-DR-A-0204	P1