




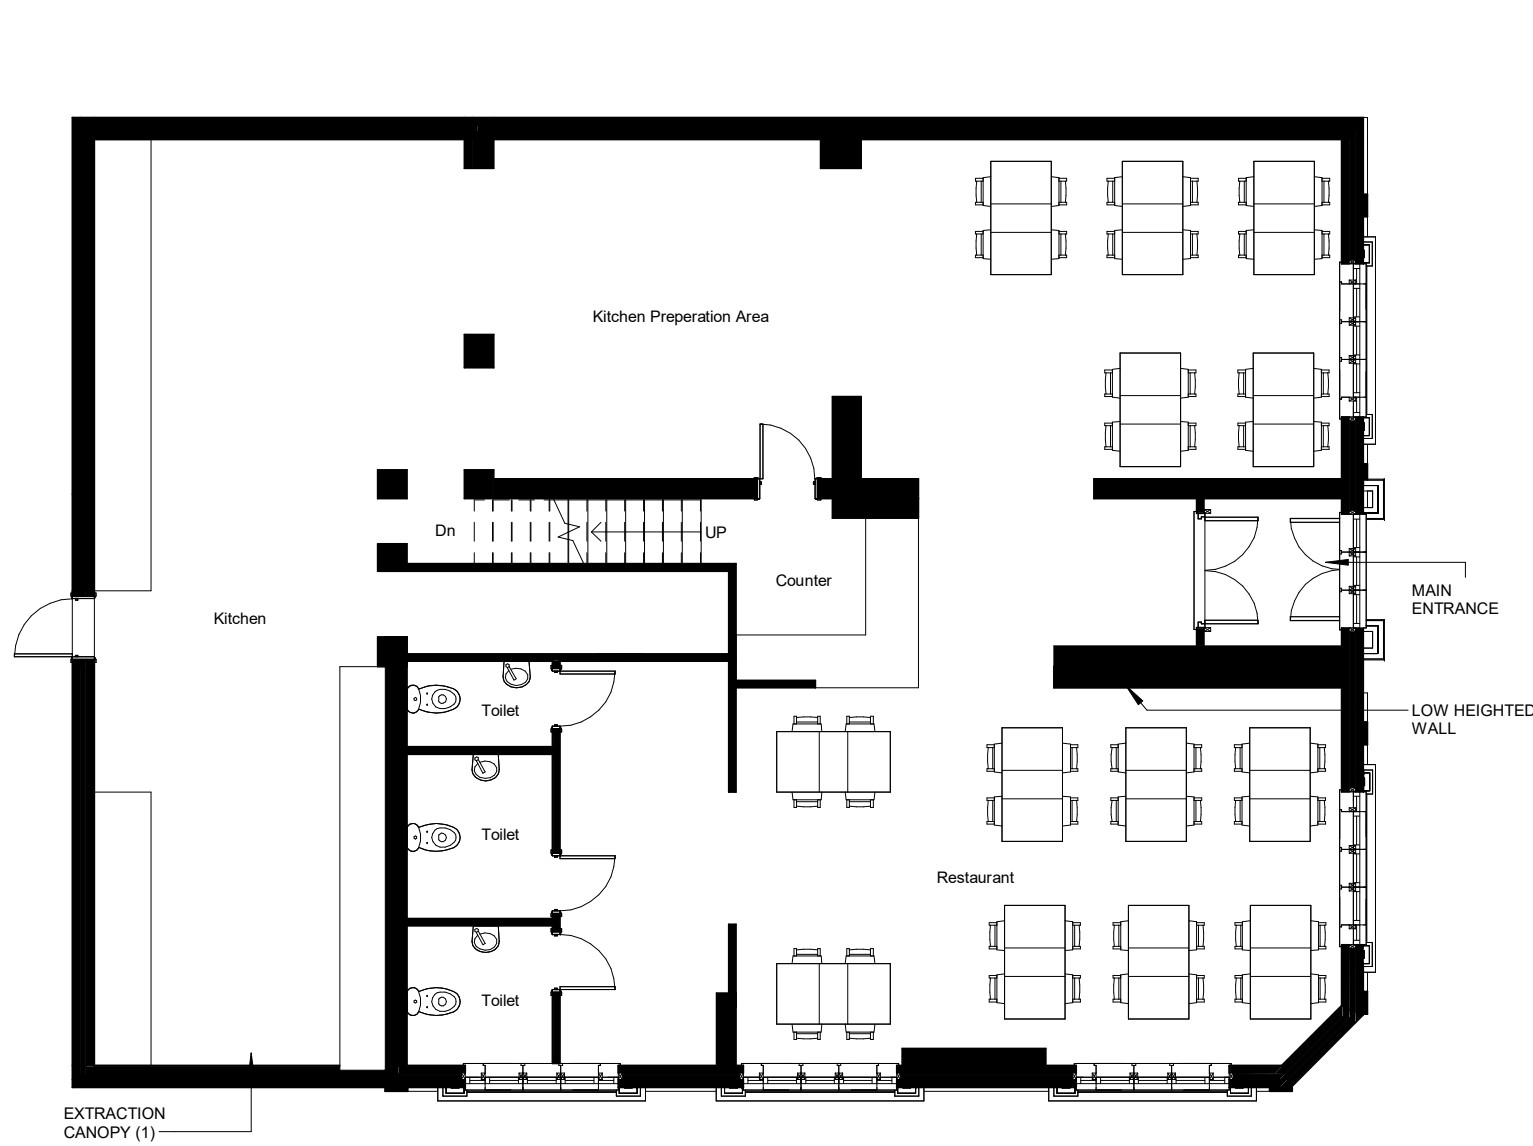

1 Existing Ground Floor..
1 : 100

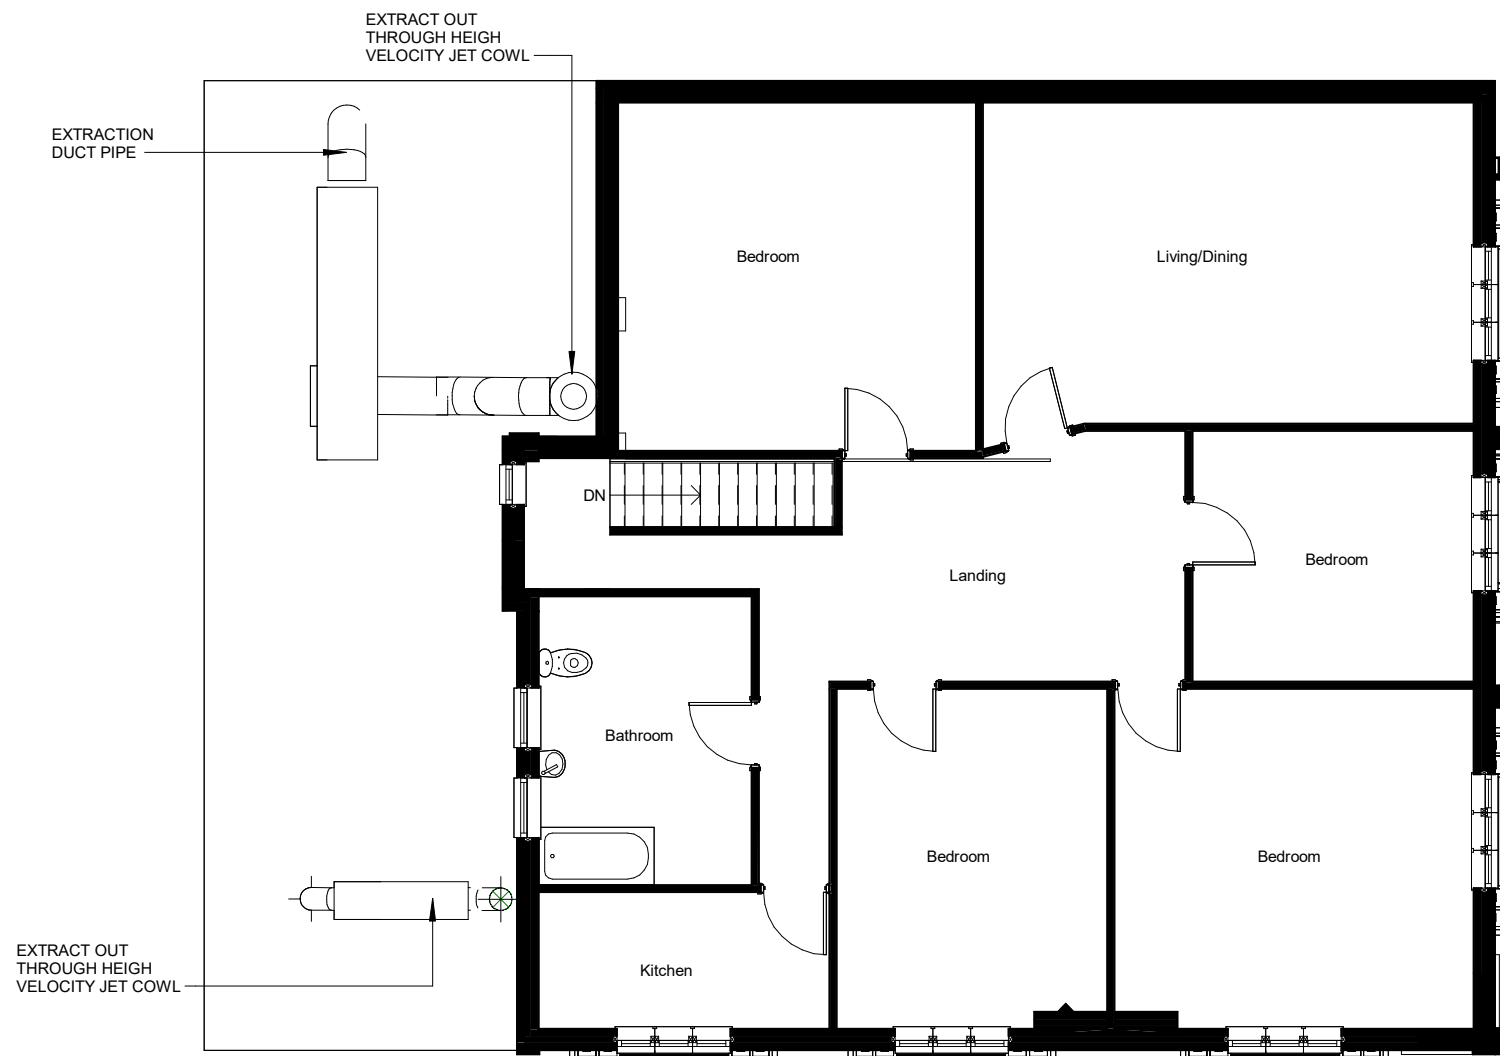


2 Existing First Floor..
1 : 100

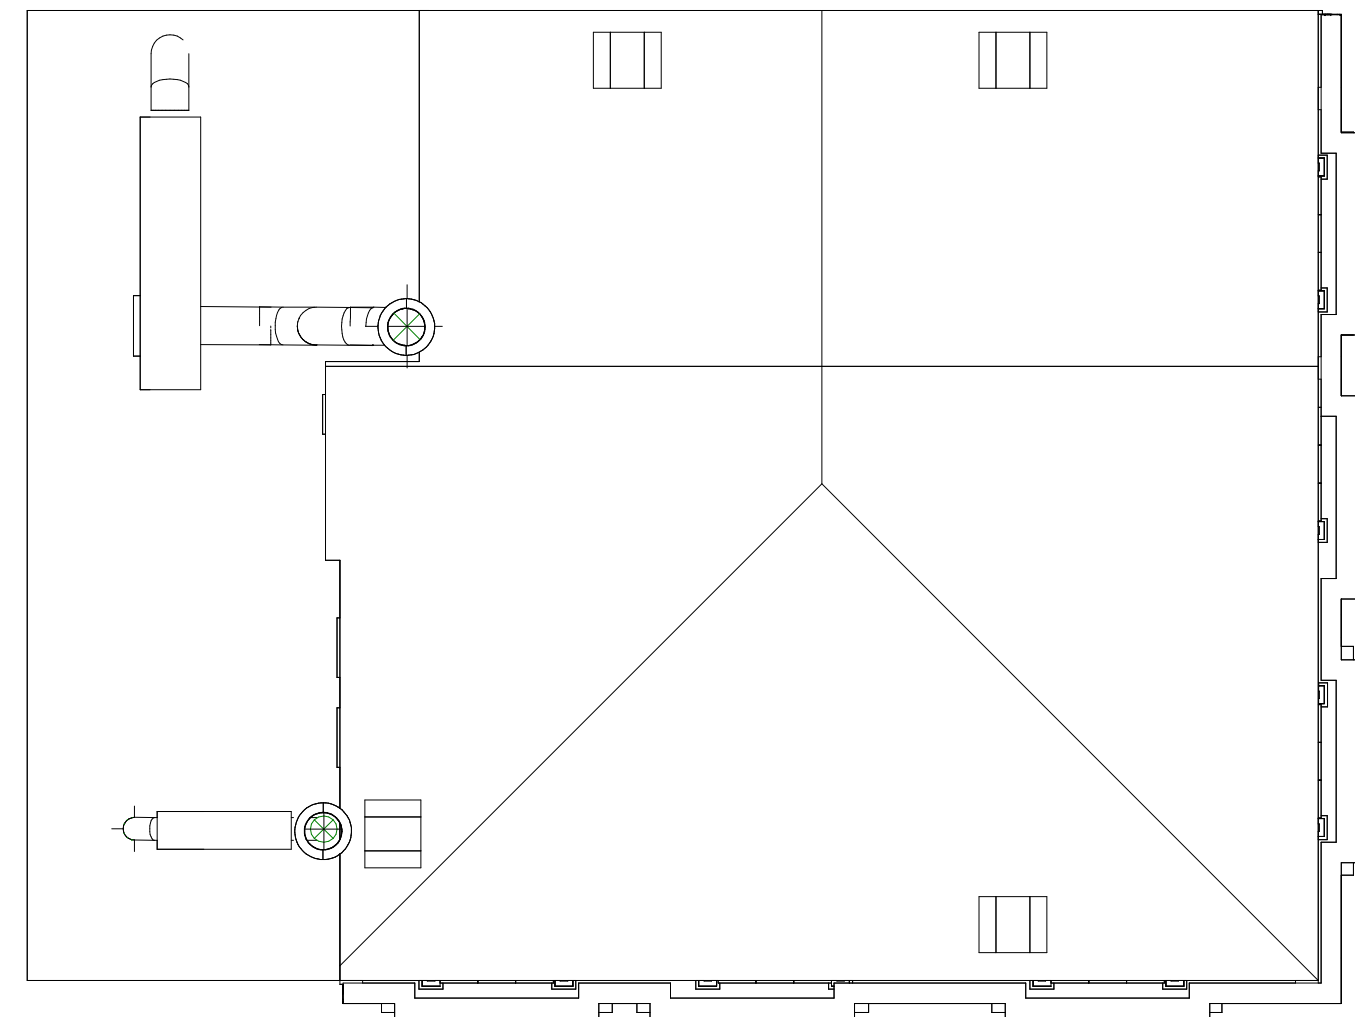


3 Existing Roof Plan..
1 : 100



4 Existing Left side Elevation..
1 : 100

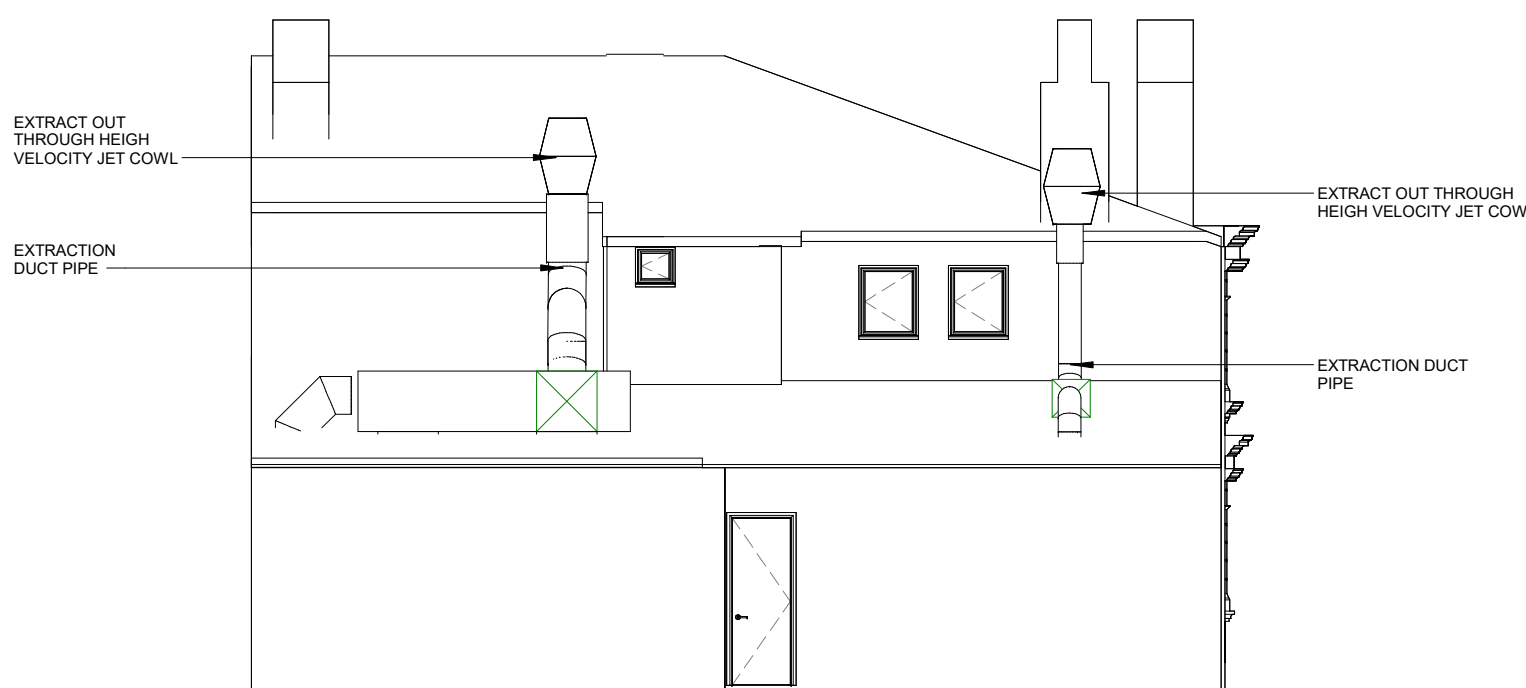

5 Existing Rear Elevation..
1 : 100

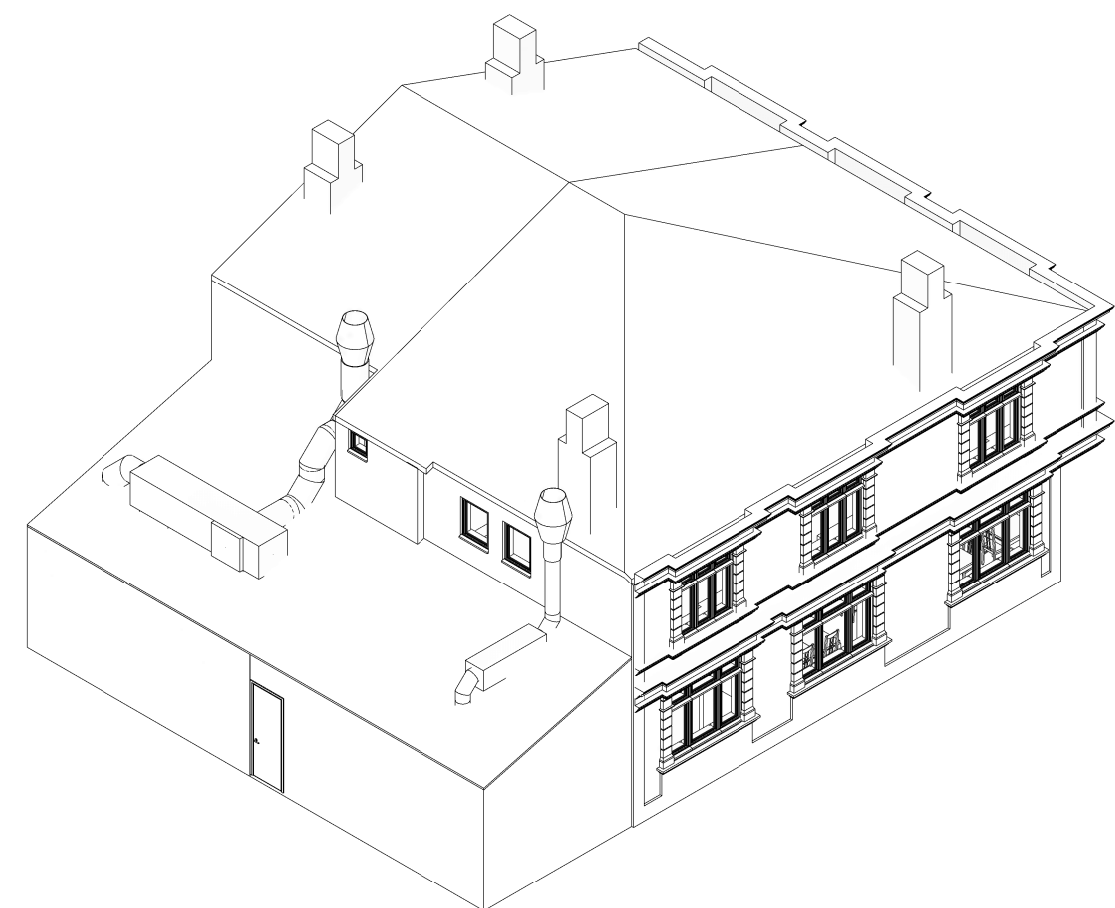

6 Existing Rear Left 3D view..
1 : 100



LDM Design

PROJECT 815 Ashton Old Road, Openshaw, Manchester,
M11 2NL

SHEET Existing Drawings

CLIENT Tiffany Moo & Michael Yeung

Scale (B A3)	1 : 100	
Drawn by	BA	DRAWING NUMBER
Checked by	KK	A1-0011
		REV B