




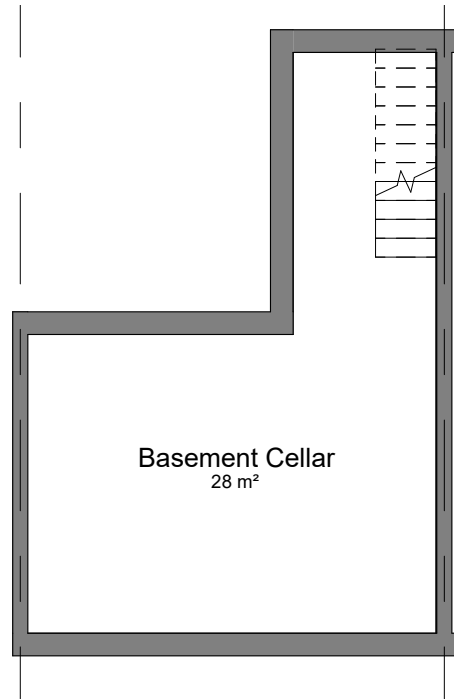


-01_E-Basement
1 : 100

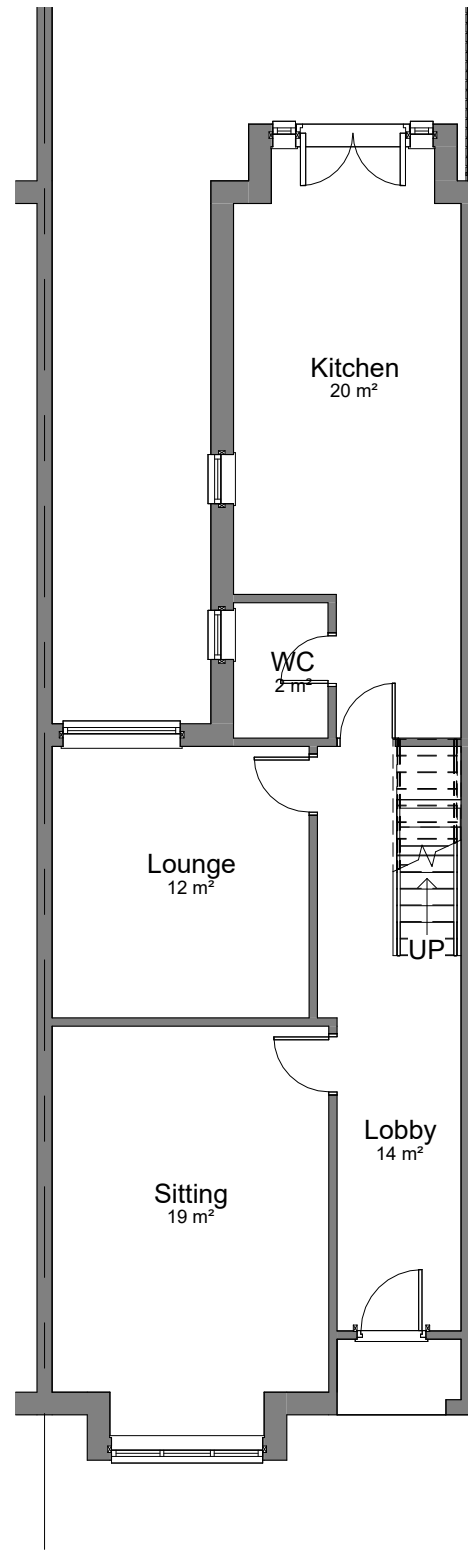

00-E-Ground Floor
1 : 100

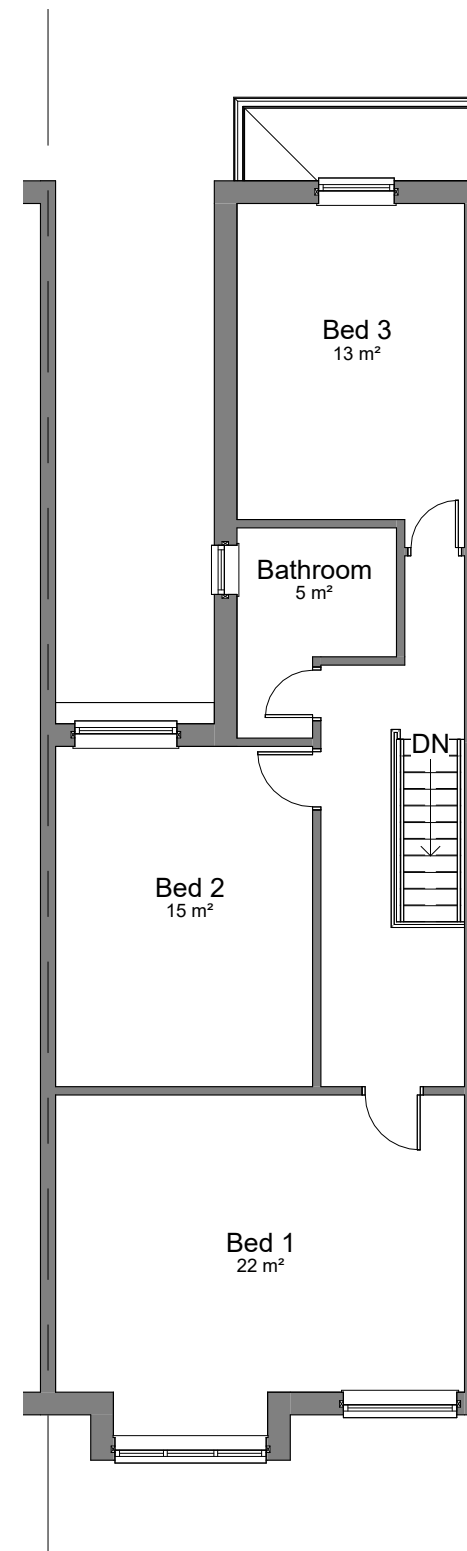

01-E-First Floor
1 : 100

 

VISUAL SCALE 1:100 @ A3

COPYRIGHT © ALL RIGHTS RESERVED BY VIKAS ALYAS LTD. DO NOT SCALE FROM DRAWING. DRAWING INDICATES DESIGN INTENT ONLY. REPORT ANY DISCREPANCIES TO CLIENT / VA LTD. NOT TO BE USED FOR CONSTRUCTION UNLESS STATED SO. TO BE READ IN CONJUNCTION WITH OTHER DRAWINGS OR SPECIFICATION WHERE PROVIDED.



0161 511 8479
vikas@architek.uk
916 Stockport Road, Levenshulme, Manchester, M19 3AB

No.	Description	Date
P1	Issue to Planning	26.11.2024

PROJECT		ADDRESS		CLIENT		
Class C3 to Class C2		1 Langdale Rd, Manchester M14 5PQ		Nabeel Chowdery		
		SHEET		Date 21.08.2024	Project number 1289	Scale (@ A3) 1 : 100
Manchester City Council		PURPOSE OF ISSUE		Drawn by VA	DRAWING NUMBER A102	REV
PLANNING		Existing Floor Plans		Checked by VA		P1