


SITE LOCATION





SITE LOCATION
(Scale 1:50000)
Ordnance Survey map extract
based upon Landranger map series
with the permission of the controller of
His Majesty's Stationery Office
Licence No. 100022432
Crown copyright.

0 500 1000 1500 2000 2500m
1:50000

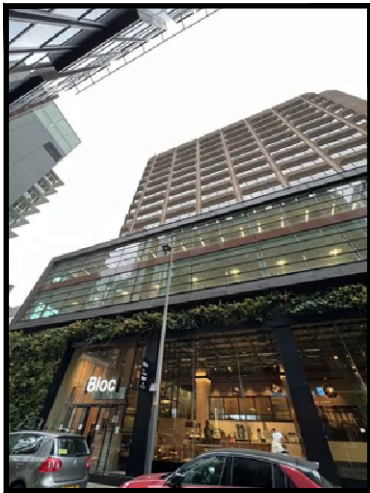

SITE PHOTOGRAPH

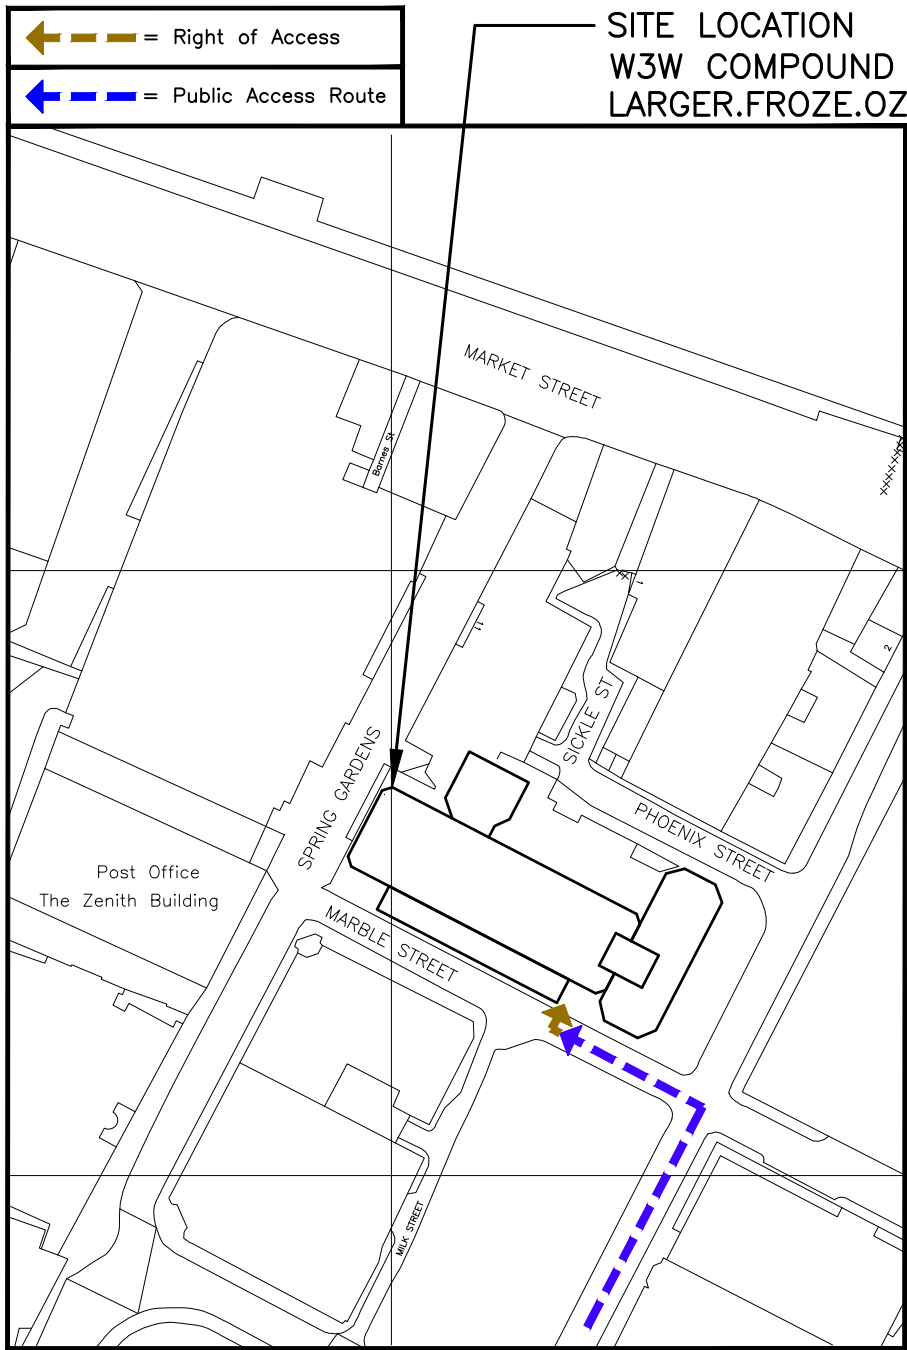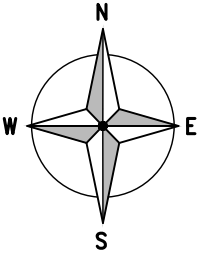

SITE LOCATION
W3W COMPOUND
LARGER.FROZE.OZONE

DETAILED SITE LOCATION
(Scale 1:1250)

Based upon Ordnance Survey map extract
with the permission of the Controller of
His Majesty's Stationery Office.
Crown copyright.
Licence No. 100022432

0 12.5 25 37.5 50 62.5m
1:1250

ALL DIMENSIONS ARE IN mm UNLESS NOTED OTHERWISE

N.G.R E: 384120 N: 398350

DIRECTIONS TO SITE:

FROM M56 NORTH AT JUNCTION 3A CONTINUE
ONTO PRINCESS PARKWAY/A5103. FOLLOW
THE A5103 FOR APPROX. 6 MILES AND TURN
RIGHT ONOT BRIDGEWATER STREET. CONTINUE
FOR APPROX. 0.5 MILES AND TURN LEFT
ONTO CHARLOTTE STREET. TURN RIGHT ONTO
W MOSLEY STREET AND TAKE 2ND LEFT ONTO
MARBLE STREET. LOWRY HOUSE WILL BE ON
THE RHS

NOTES:

1A ISSUED FOR PLANNING NTA WD 11.12.24

REV MODIFICATION BY CH DATE



Cell Name
LOWRY HOUSE

Cell ID No

CSID	✓	VF	✓	VM02
24140931		13376_32		092549
Project No.	—	N/A	—	N/A
—	—	—	—	—

Site Address / Contact Details

LOWRY HOUSE
MARKET STREET
MANCHESTER, GREATER MANCHESTER
ENGLAND, M1 1PD
UNITED KINGDOM

Drawing Title:
SITE LOCATION MAPS

Purpose of issue:
PLANNING

Drawing Number:
100

Surveyed By:
SDP

Original Sheet Size:
A3


Drawn:
NTA

Date:
11.12.24

Checked:
WD

Date:
11.12.24

Pack Issue:
1A

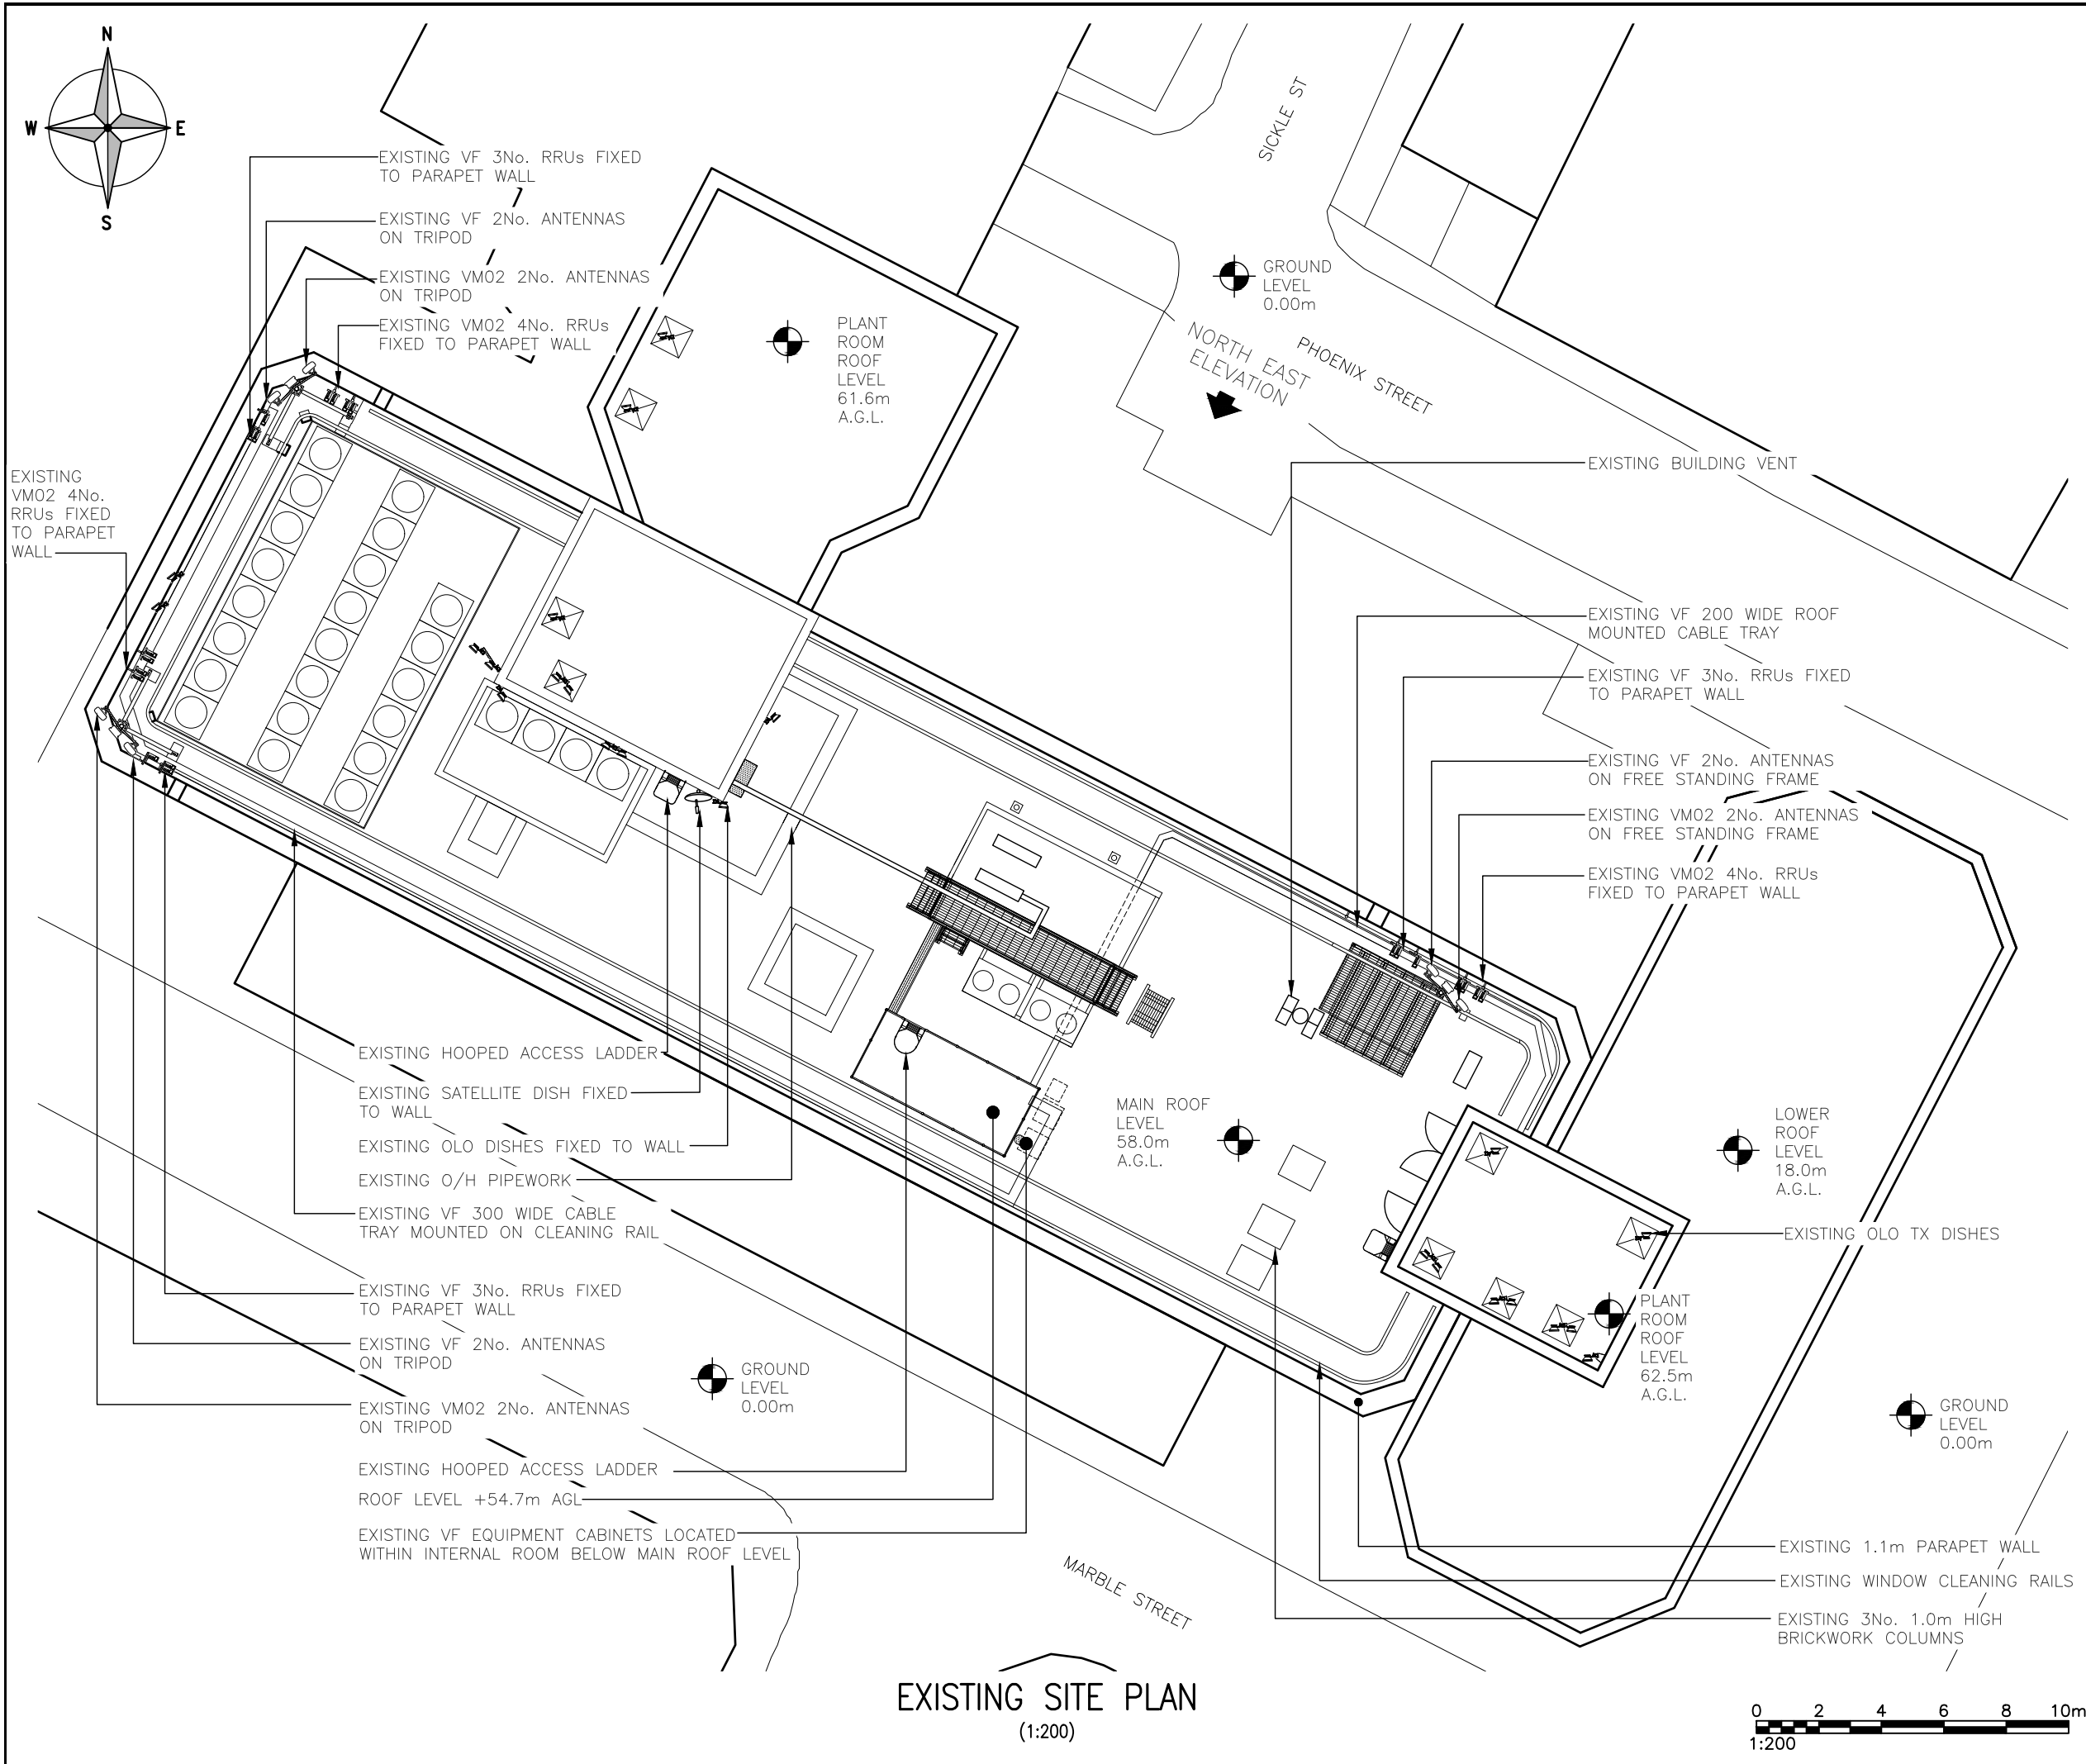

EXISTING SITE PLAN
(1:200)

ALL DIMENSIONS ARE IN mm UNLESS NOTED OTHERWISE

N.G.R | E: 384120 | N: 398350

NOTES:

1A	ISSUED FOR PLANNING	NTA	WD	11.12.24
REV	MODIFICATION	BY	CH	DATE



Unit 27F-G, Hartlebury Trading Estate, Crown Lane, Hartlebury, Worcestershire, DY10 4JD



Cell Name				Opt.
LOWRY HOUSE				-
Cell ID No				
CSID	✓	VF	✓	VM02
24140931		13376_32		092549
Project No.	-	N/A	-	N/A
-	-	-	-	-

Site Address / Contact Details


LOWRY HOUSE
MARKET STREET
MANCHESTER, GREATER MANCHESTER
ENGLAND, M1 1PD
UNITED KINGDOM

Drawing Title:

EXISTING SITE PLAN

Purpose of issue:		PLANNING	Dwg Rev:
Drawing Number:		200	1A
Surveyed By:	SDP	Original Sheet Size:	A3
Drawn:	NTA	Date:	11.12.24
Checked:	WD	Date:	11.12.24
Pack Issue:		1A	

SDNT0005 Version 2.3

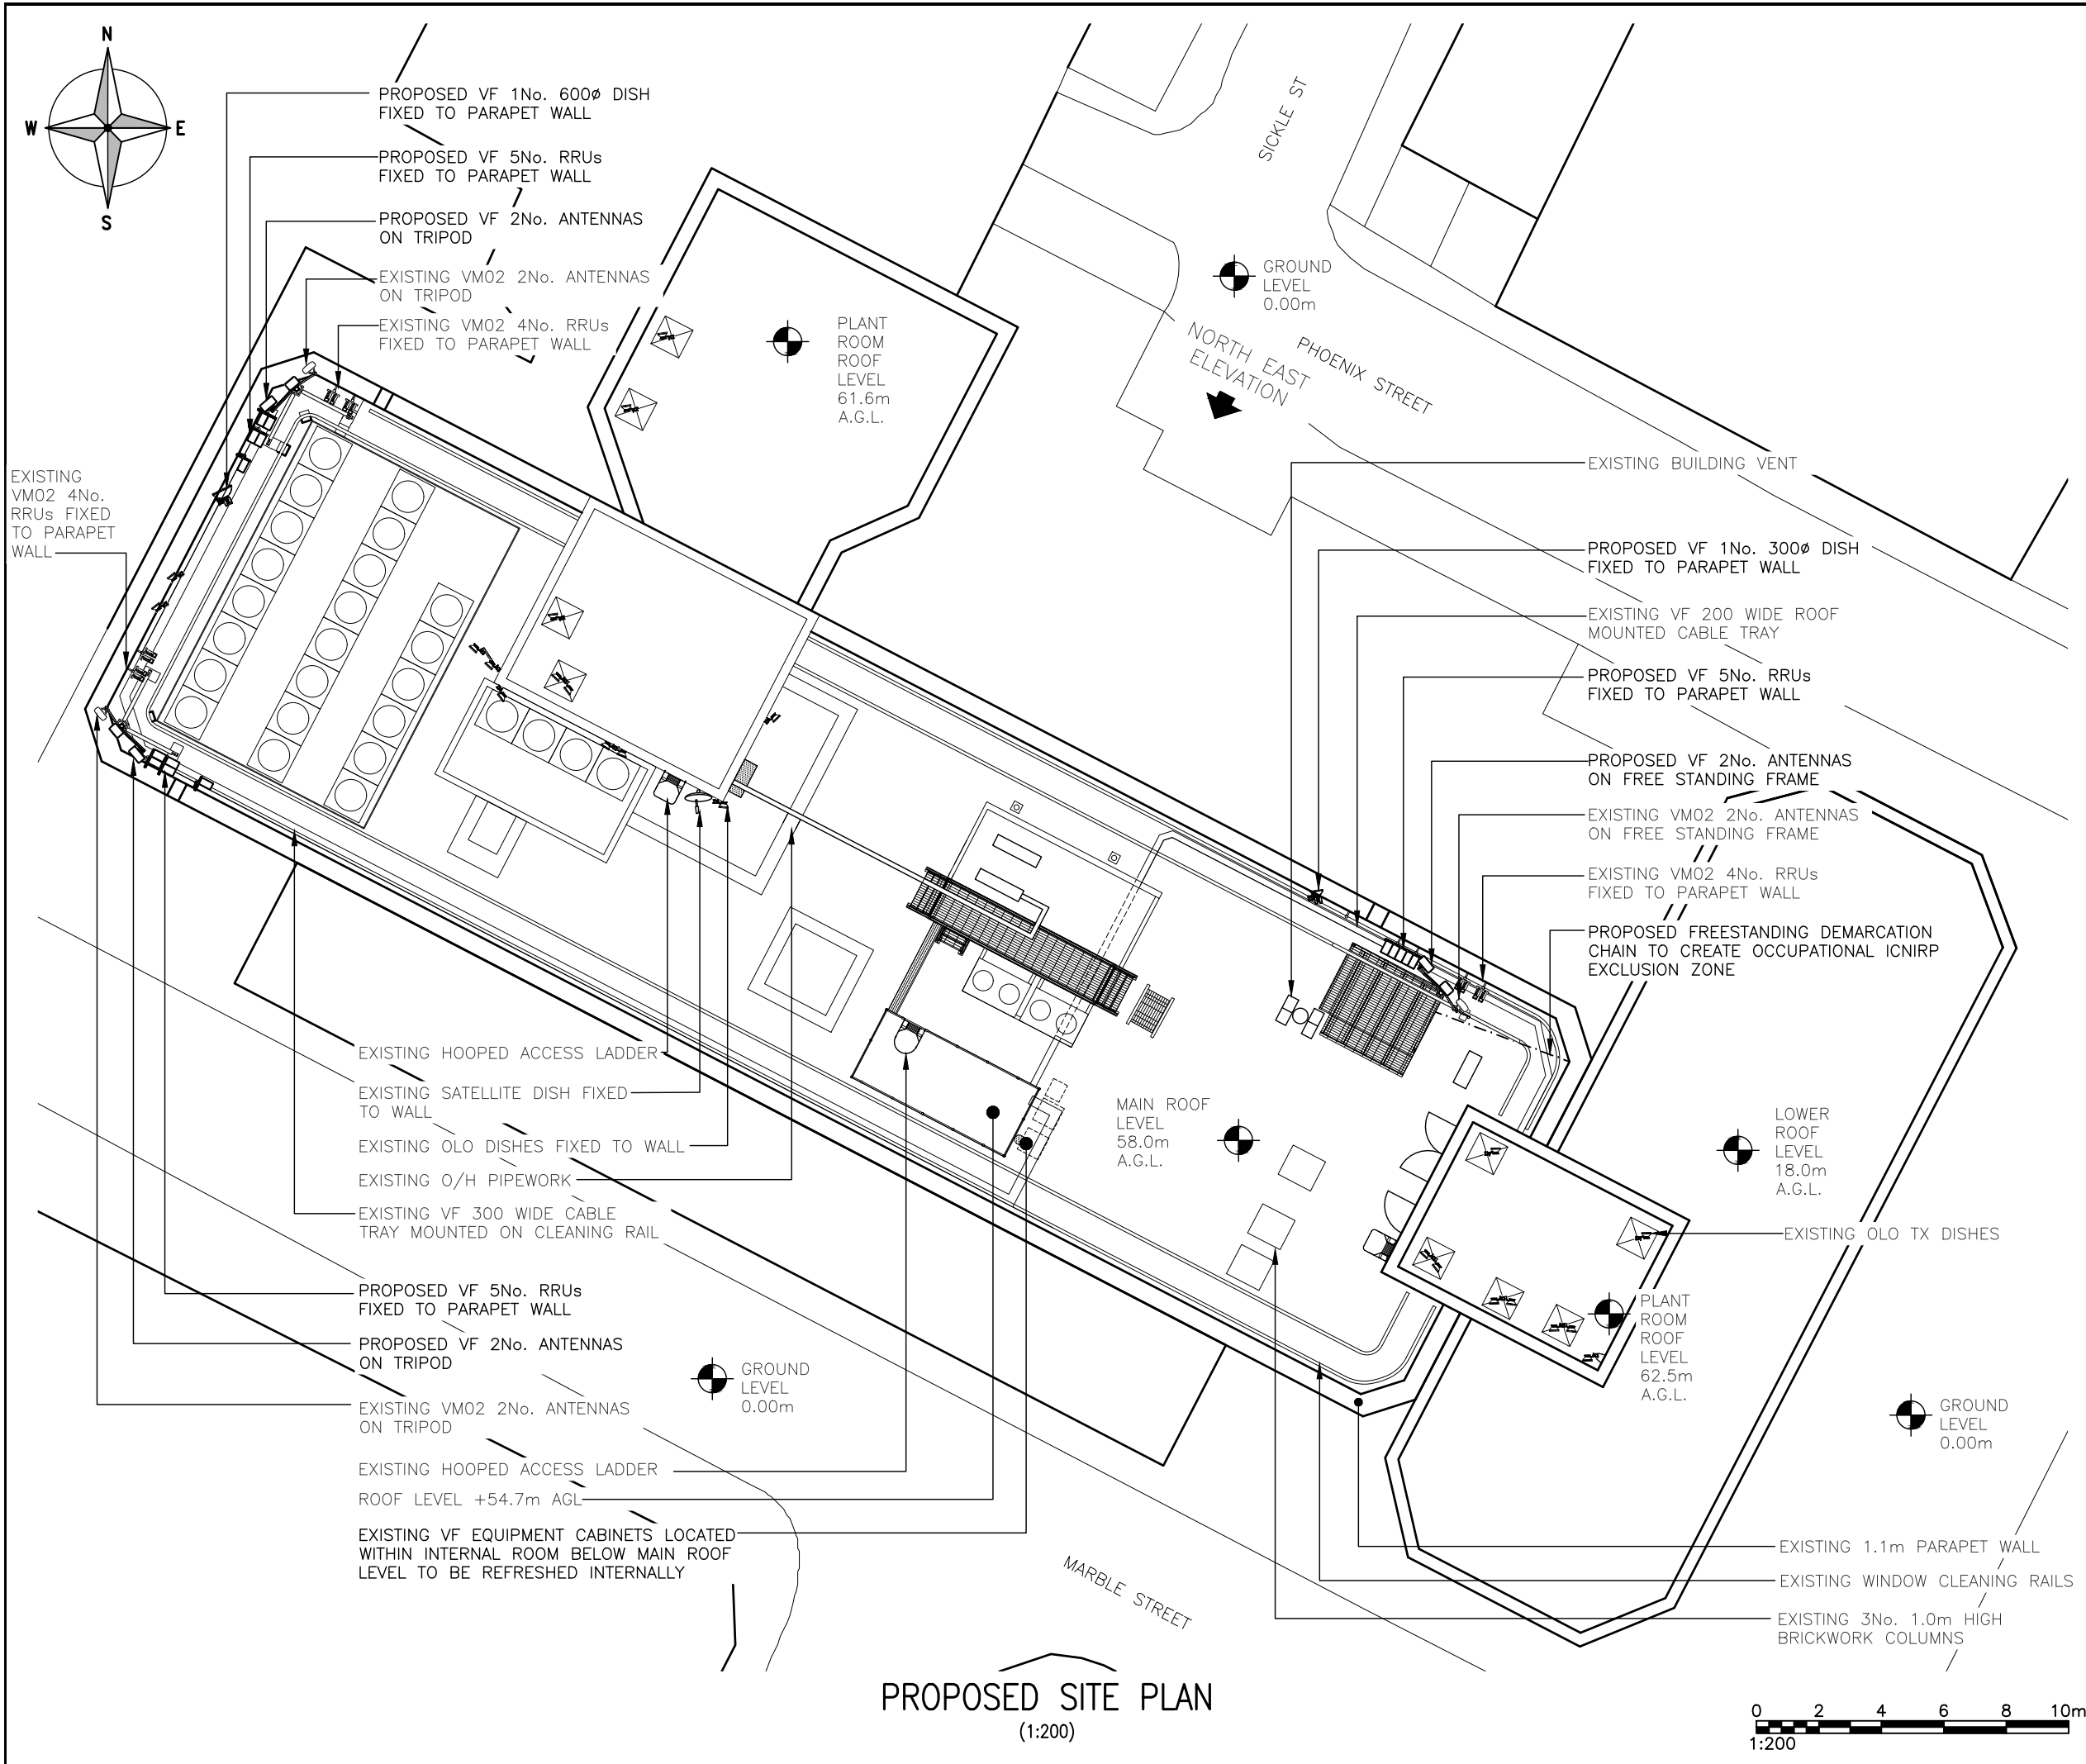

PROPOSED SITE PLAN
(1:200)

ALL DIMENSIONS ARE IN mm UNLESS NOTED OTHERWISE

N.G.R | E: 384120 | N: 398350

NOTES:

1A	ISSUED FOR PLANNING	NTA	WD	11.12.24
REV	MODIFICATION	BY	CH	DATE



Unit 27F-G, Hartlebury Trading Estate, Crown Lane, Hartlebury, Worcestershire, DY10 4JD



Cell Name			Opt.	
LOWRY HOUSE			-	
Cell ID No				
CSID	✓	VF	✓	VM02
24140931		13376_32		092549
Project No.	-	N/A	-	N/A
-	-	-	-	-


Site Address / Contact Details

LOWRY HOUSE
MARKET STREET
MANCHESTER, GREATER MANCHESTER
ENGLAND, M1 1PD
UNITED KINGDOM


Drawing Title:
PROPOSED SITE PLAN

Purpose of issue:		Dwg Rev:		
PLANNING				
Drawing Number:				
201		1A		
Surveyed By:	Original Sheet Size:	Pack Issue:		
SDP	A3			
Drawn:	Date:	Checked:	Date:	
NTA	11.12.24	WD	11.12.24	1A

SDNT0005 Version 2.3

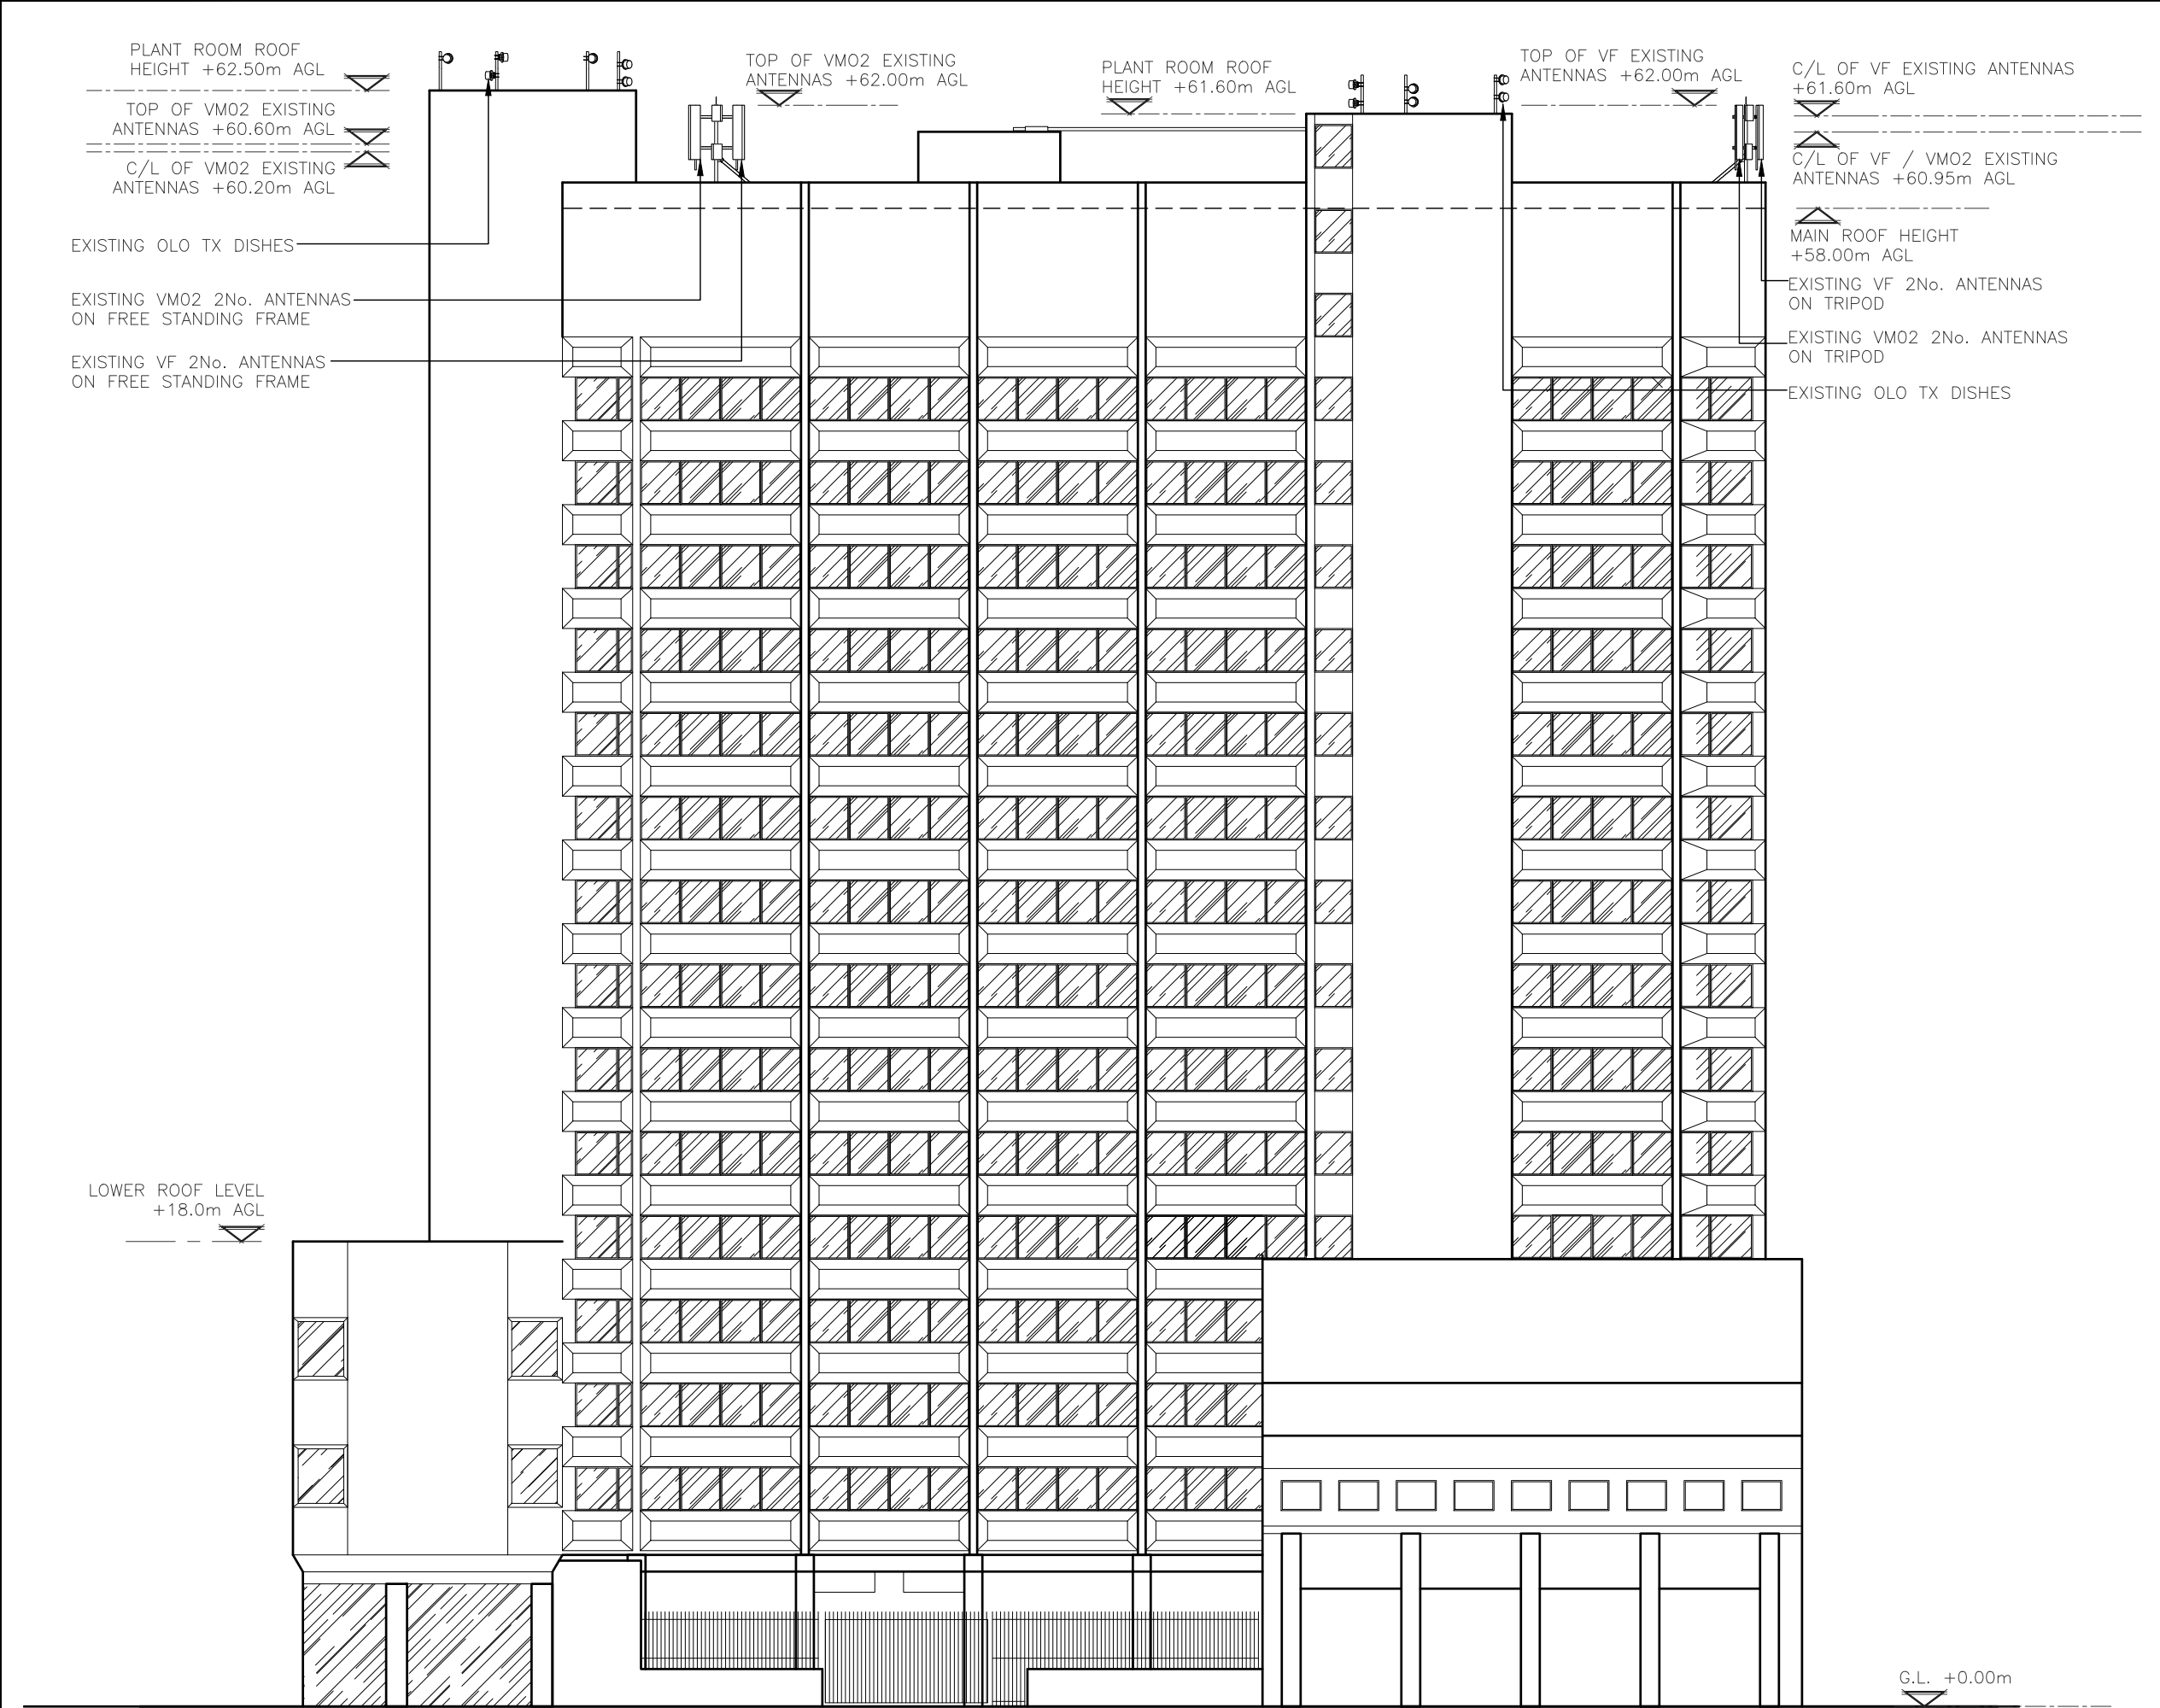

EXISTING NORTH EAST ELEVATION
(1:250)

 

ALL DIMENSIONS ARE IN mm UNLESS NOTED OTHERWISE

N.G.R | E: 384120 | N: 398350

NOTES:

1A	ISSUED FOR PLANNING	NTA	WD	11.12.24
REV	MODIFICATION	BY	CH	DATE



Unit 27F-G, Hartlebury Trading Estate, Crown Lane, Hartlebury, Worcestershire, DY10 4JD



Cell Name	Opt.
LOWRY HOUSE	—


Cell ID No			
CSID	✓	VF	✓ VM02
24140931	13376_32	092549	
Project No.	—	N/A	— N/A
—	—	—	

Site Address / Contact Details
LOWRY HOUSE MARKET STREET MANCHESTER, GREATER MANCHESTER ENGLAND, M1 1PD UNITED KINGDOM


Drawing Title:	EXISTING ELEVATION_1
----------------	----------------------

Purpose of issue:	PLANNING	Dwg Rev:
Drawing Number:	300	1A

Drawing Number:		300	1A
Surveyed By:	SDP	Original Sheet Size:	Pack Issue:
		A3	

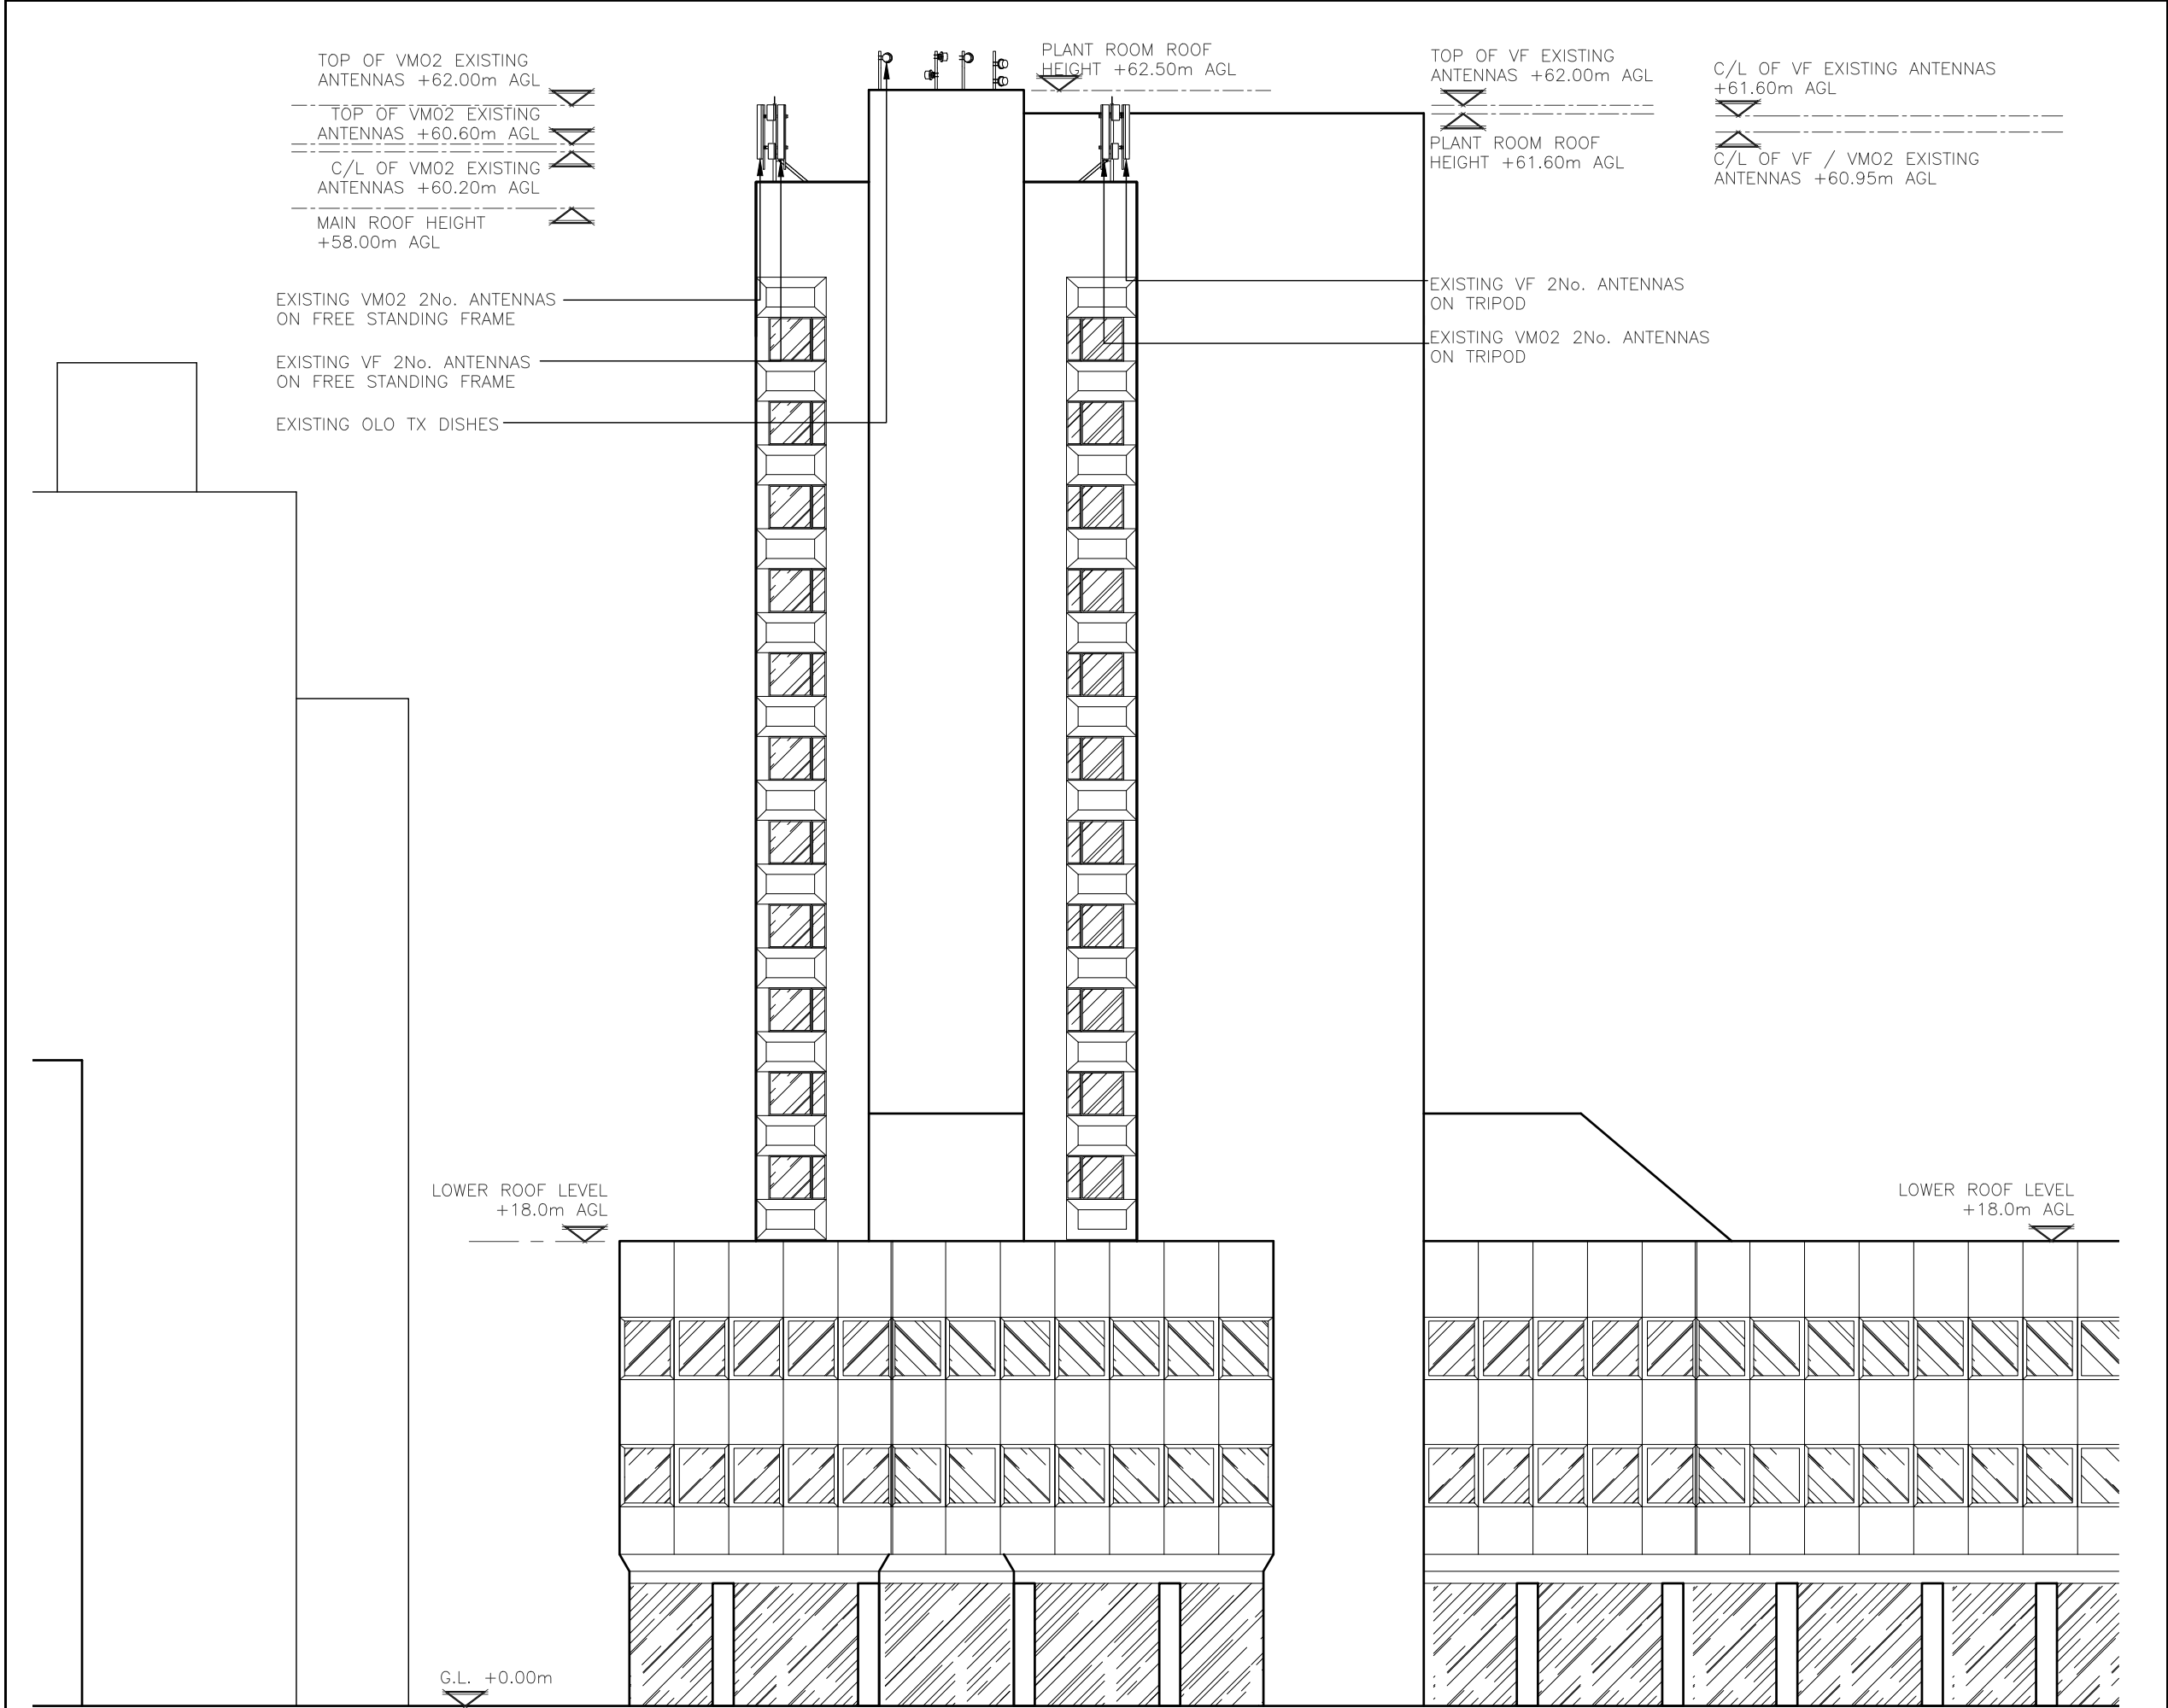

EXISTING EAST ELEVATION
(1:250)

 

ALL DIMENSIONS ARE IN mm UNLESS NOTED OTHERWISE

N.G.R | E: 384120 | N: 398350

NOTES:

1A	ISSUED FOR PLANNING	NTA	WD	11.12.24
REV	MODIFICATION	BY	CH	DATE



Unit 27F-G, Hartlebury Trading Estate, Crown Lane, Hartlebury, Worcestershire, DY10 4JD




Cell Name	Opt.
LOWRY HOUSE	-


Cell ID No			
CSID	✓	VF	✓ VM02
24140931	13376_32	092549	
Project No.	-	N/A	- N/A
-	-	-	

Site Address / Contact Details	
LOWRY HOUSE MARKET STREET MANCHESTER, GREATER MANCHESTER ENGLAND, M1 1PD UNITED KINGDOM	

Drawing Title: EXISTING ELEVATION_2	
Purpose of issue: PLANNING	Dwg Rev: 1A
Drawing Number: 301	
Surveyed By: SDP	Original Sheet Size: A3
Drawn: NTA	Date: 11.12.24
Checked: WD	Date: 11.12.24
Pack Issue:	1A

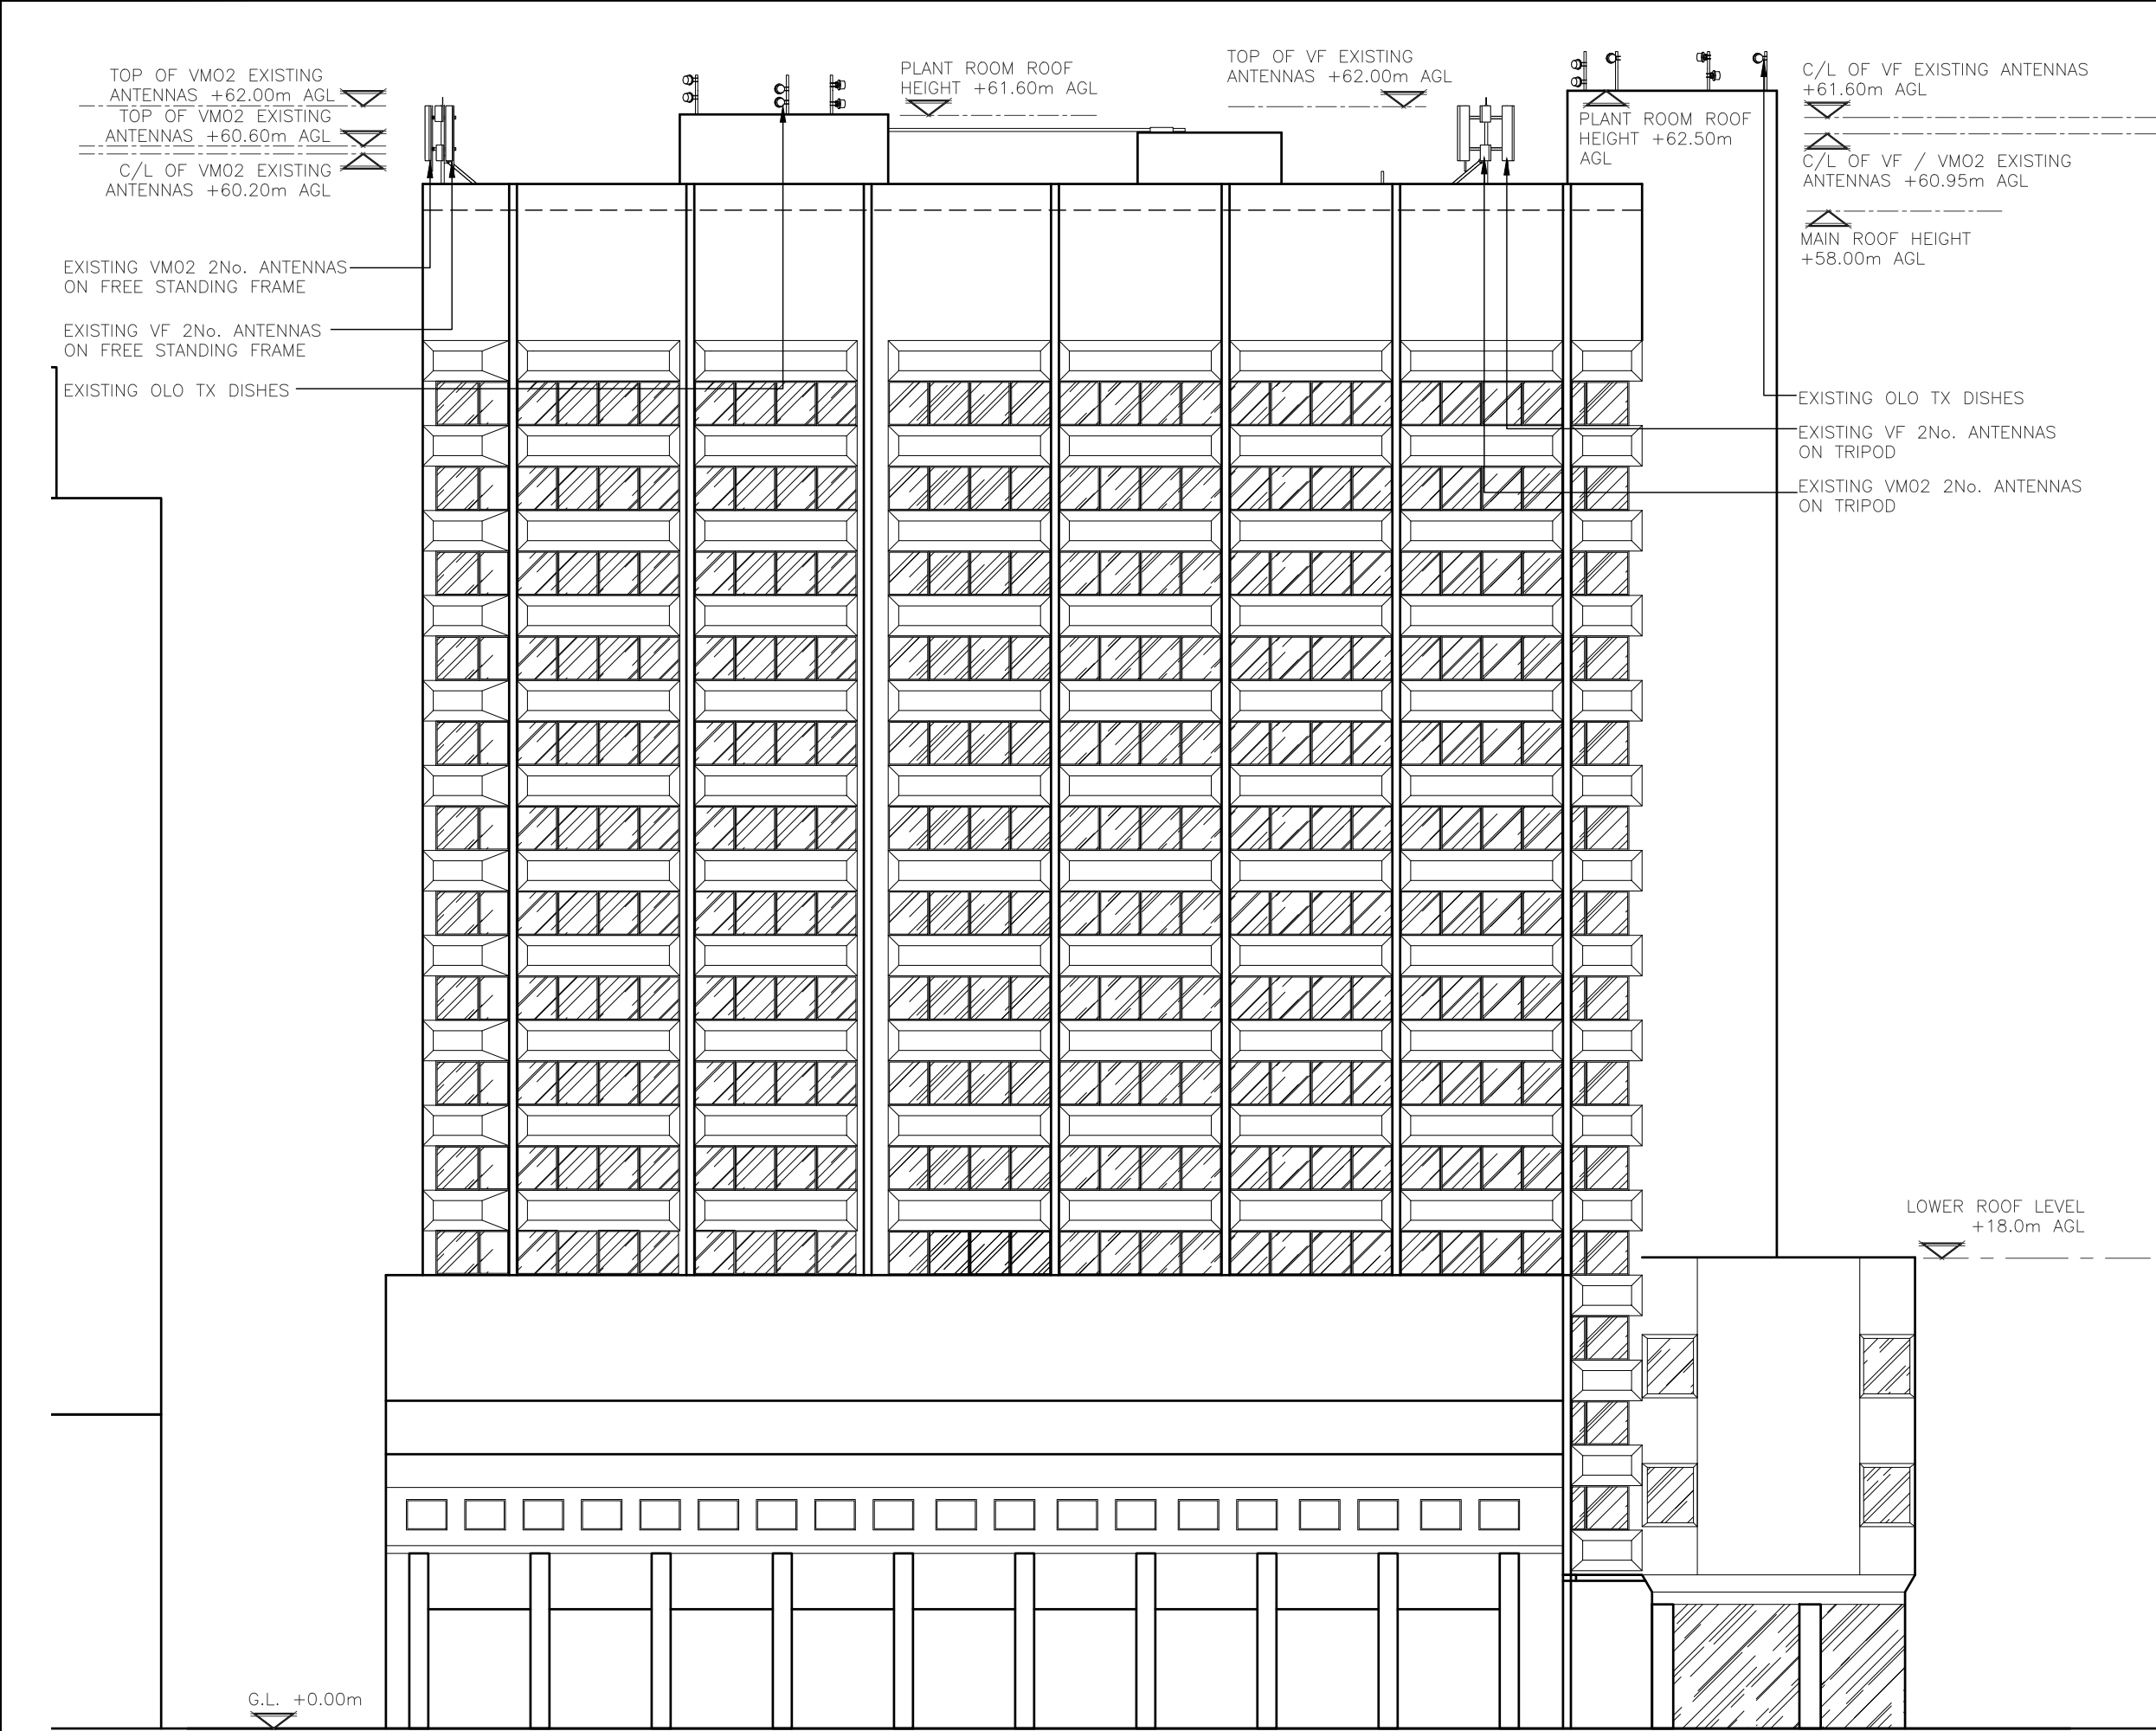

EXISTING SOUTH ELEVATION
(1:250)

 

ALL DIMENSIONS ARE IN mm UNLESS NOTED OTHERWISE

N.G.R | E: 384120 | N: 398350

NOTES:

1A	ISSUED FOR PLANNING	NTA	WD	11.12.24
REV	MODIFICATION	BY	CH	DATE



Unit 27F-G, Hartlebury Trading Estate, Crown Lane, Hartlebury, Worcestershire, DY10 4JD



Cell Name	Opt.
LOWRY HOUSE	—

Cell ID No			
CSID	✓	VF	✓ VM02
24140931	13376_32	092549	
Project No.	—	N/A	— N/A
—	—	—	—

Site Address / Contact Details
LOWRY HOUSE MARKET STREET MANCHESTER, GREATER MANCHESTER ENGLAND, M1 1PD UNITED KINGDOM


Drawing Title:	EXISTING ELEVATION_3
----------------	----------------------

Purpose of issue:	PLANNING	Dwg Rev:
-------------------	----------	----------


Drawing Number:	302	1A
-----------------	-----	----

Surveyed By:	SDP	Original Sheet Size:	A3	Pack Issue:
--------------	-----	----------------------	----	-------------

Drawn:	NTA	Date:	11.12.24	Checked:	WD	Date:	11.12.24	1A
--------	-----	-------	----------	----------	----	-------	----------	----

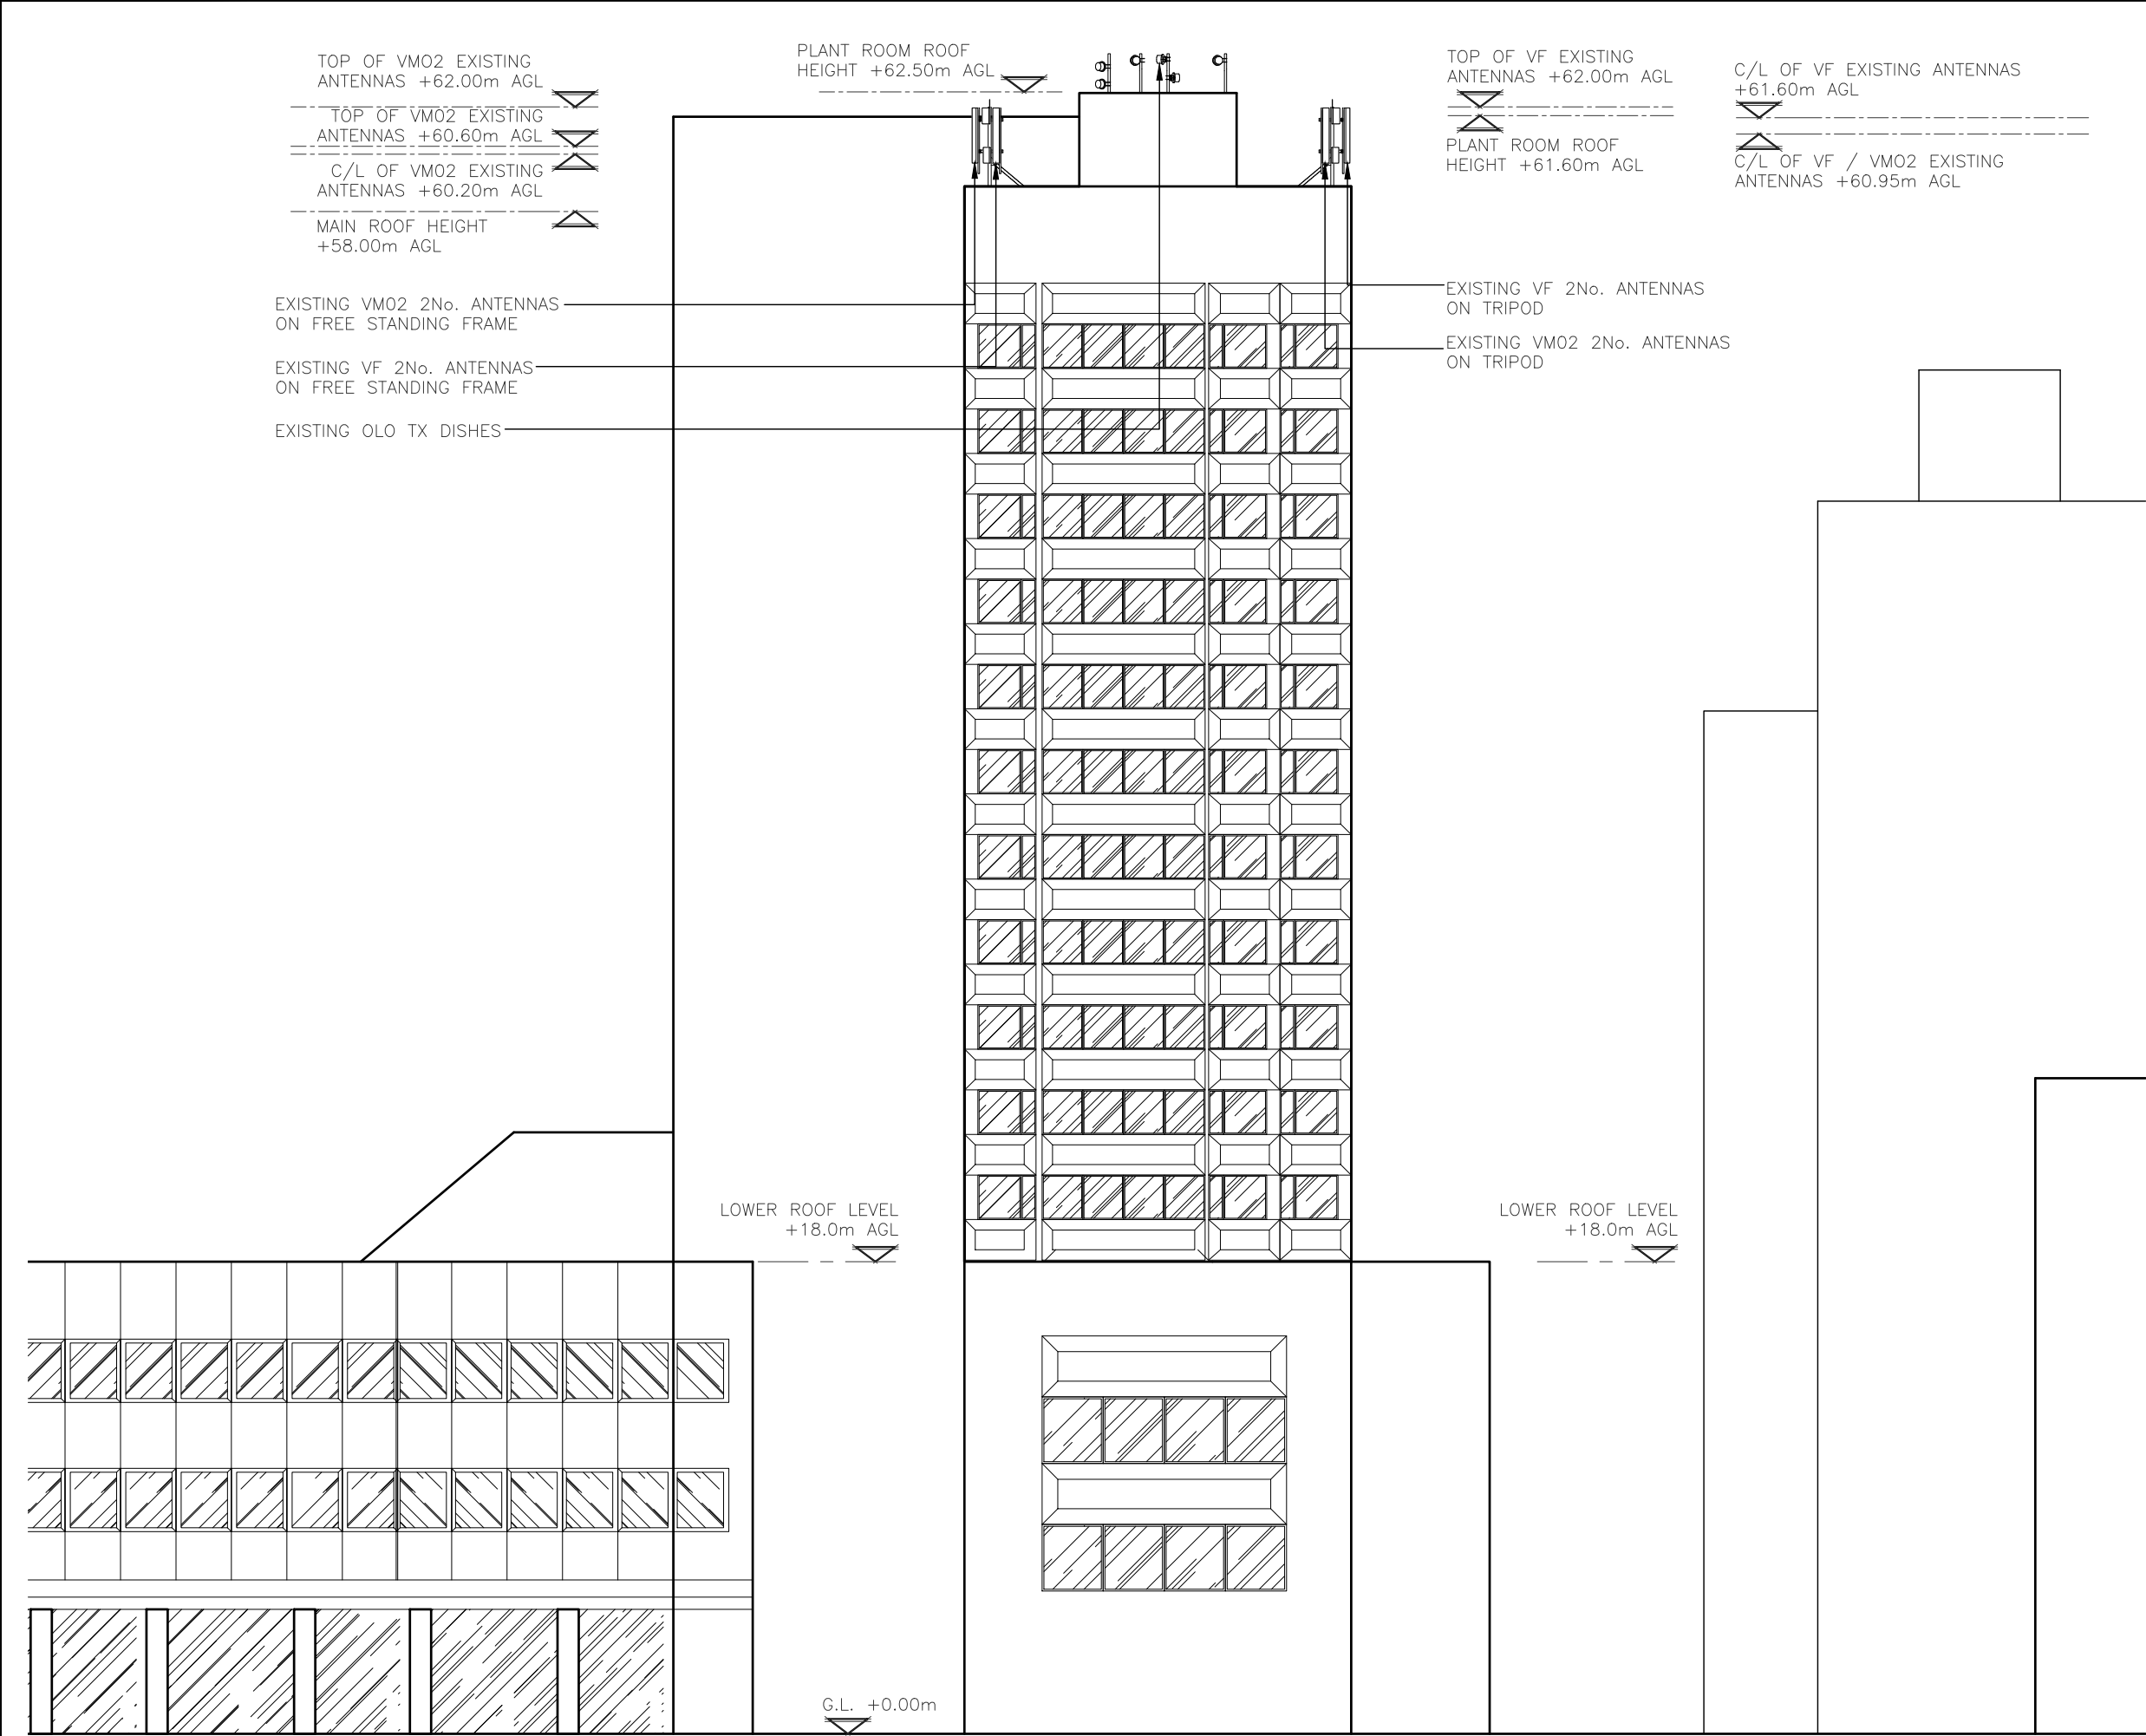

EXISTING WEST ELEVATION
(1:250)

 

ALL DIMENSIONS ARE IN mm UNLESS NOTED OTHERWISE

N.G.R | E: 384120 | N: 398350

NOTES:

1A	ISSUED FOR PLANNING	NTA	WD	11.12.24
REV	MODIFICATION	BY	CH	DATE



Unit 27F-G, Hartlebury Trading Estate, Crown Lane, Hartlebury, Worcestershire, DY10 4JD



Cell Name	Opt.
LOWRY HOUSE	—


Cell ID No			
CSID	✓	VF	✓ VM02
24140931		13376_32	092549
Project No.	—	N/A	— N/A
—		—	—

Site Address / Contact Details
LOWRY HOUSE MARKET STREET MANCHESTER, GREATER MANCHESTER ENGLAND, M1 1PD UNITED KINGDOM

Drawing Title:	EXISTING ELEVATION_4
----------------	----------------------

Purpose of issue:	PLANNING	Dwg Rev:
Drawing Number:	303	1A

Surveyed By:	SDP	Original Sheet Size:	A3	Pack Issue:
Drawn:	NTA	Date:	11.12.24	1A
Checked:	WD	Date:	11.12.24	

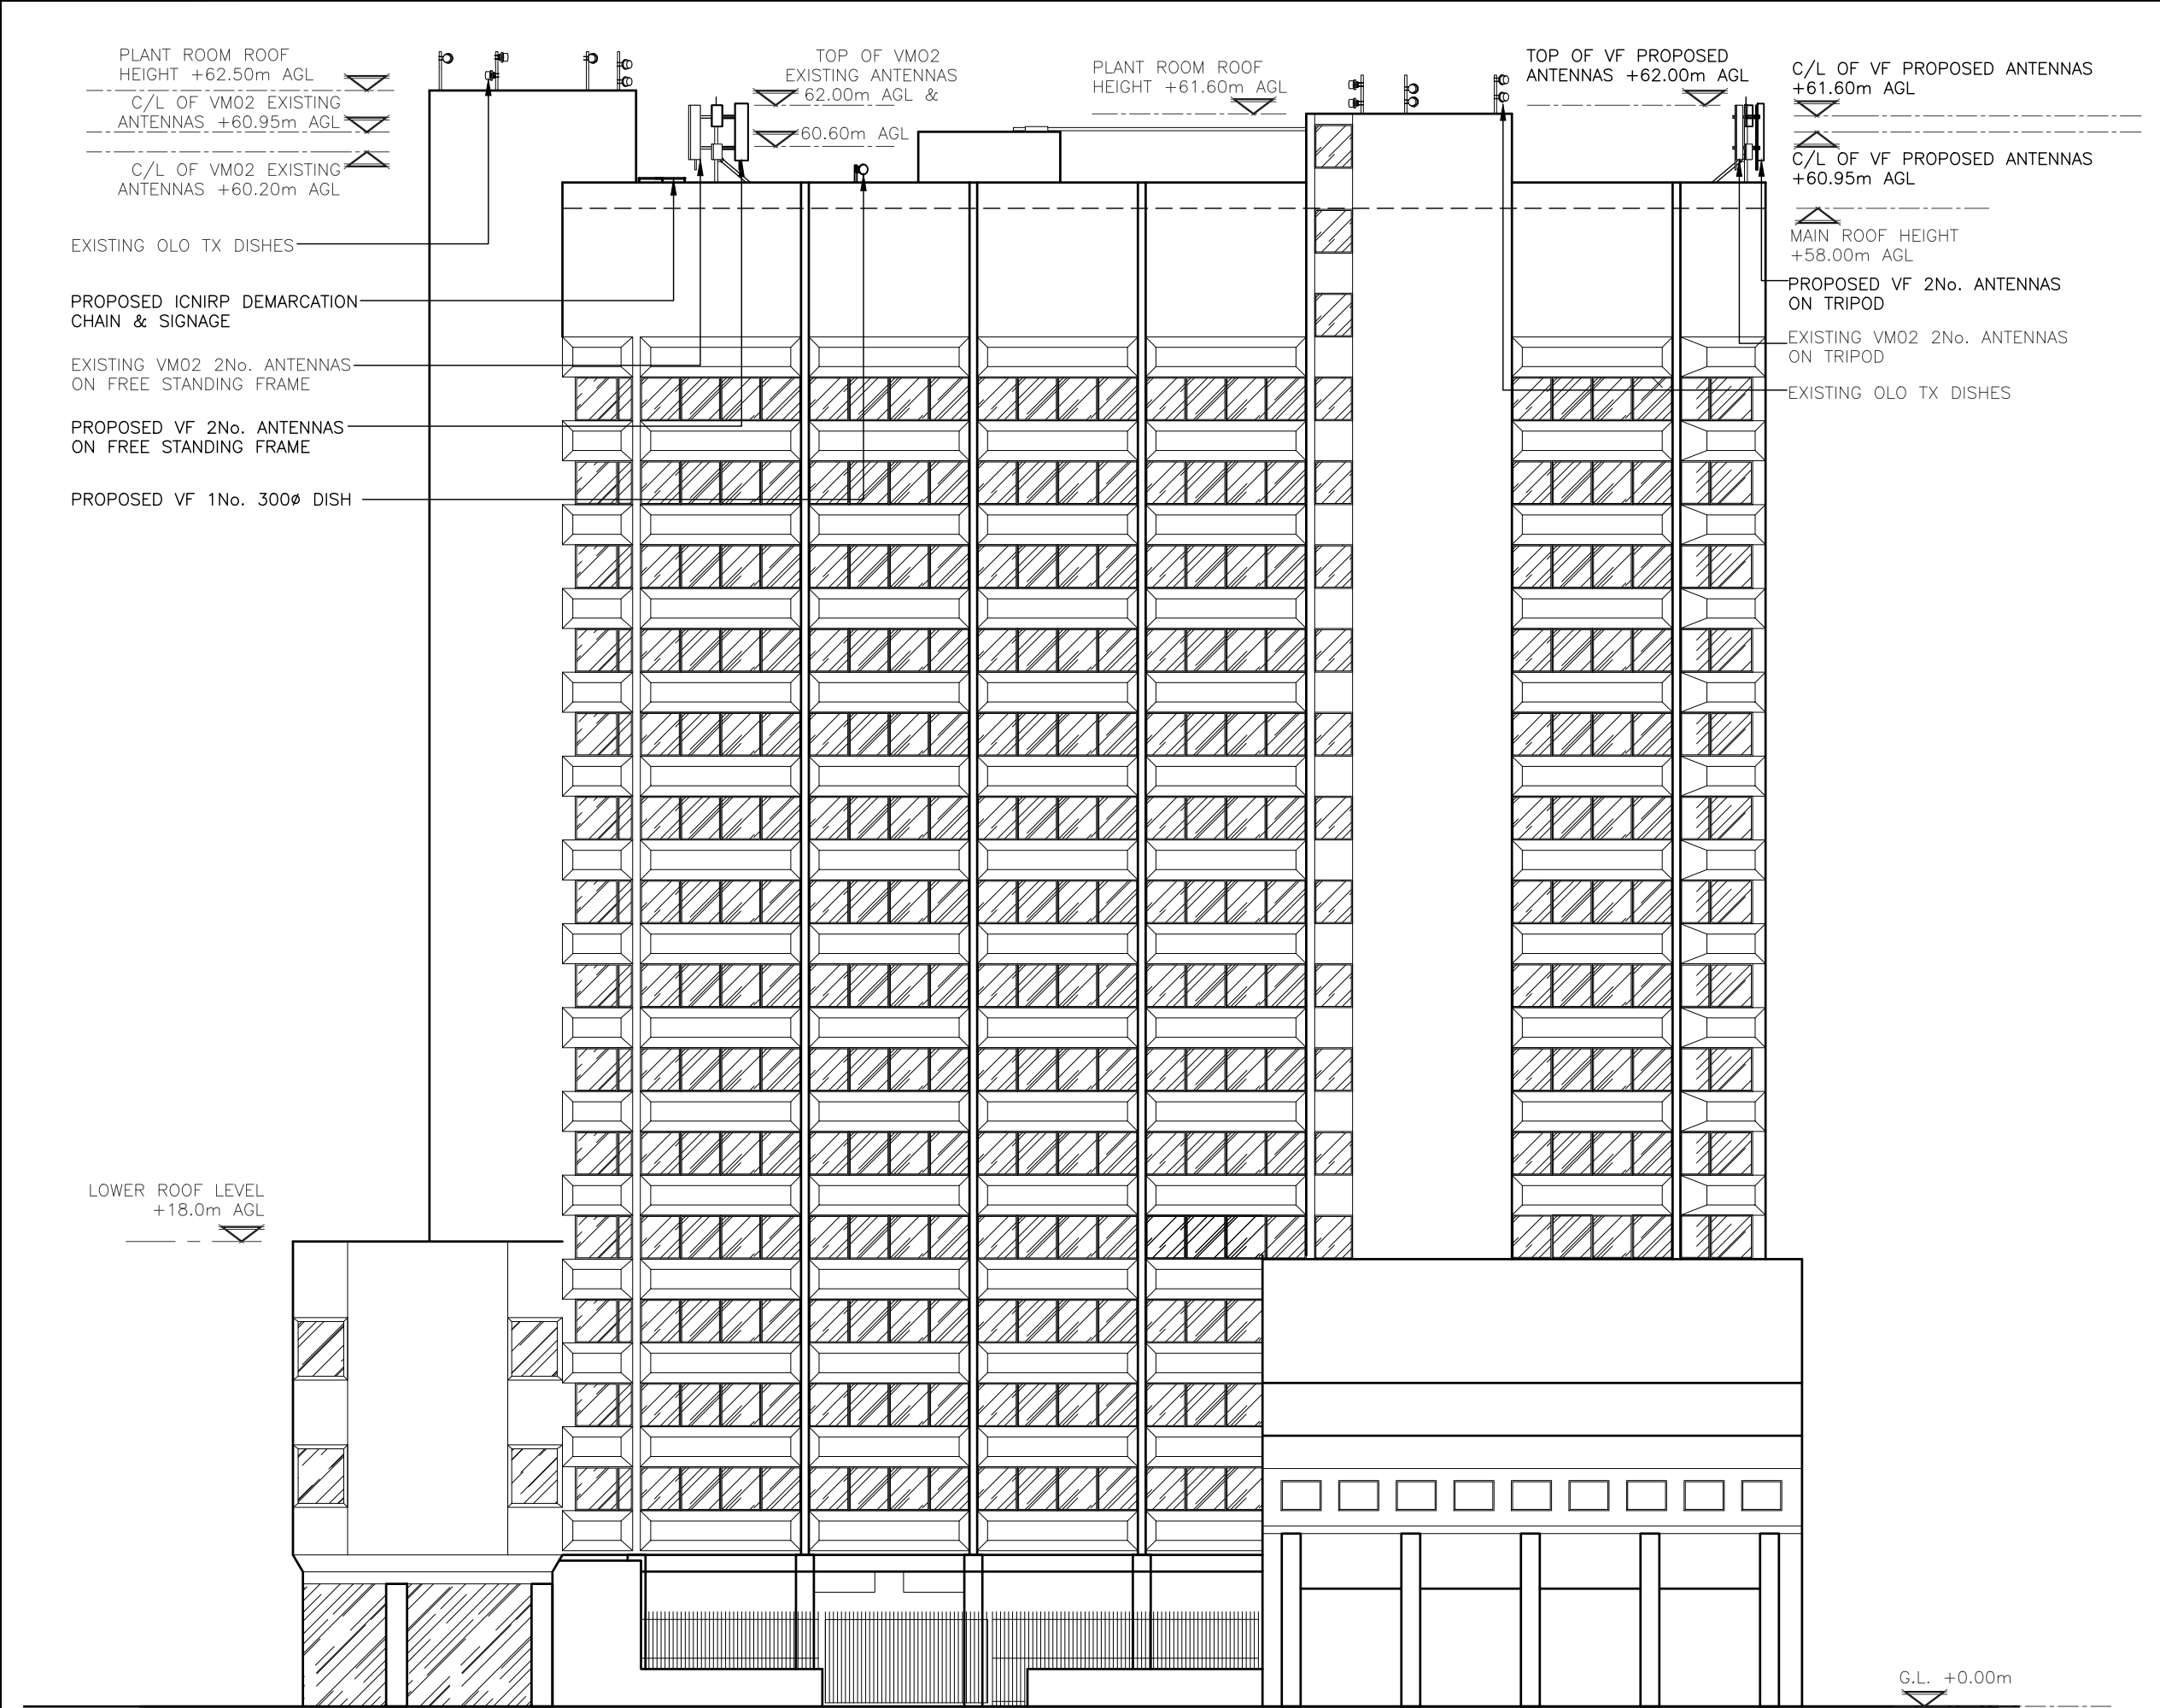

PROPOSED NORTH EAST ELEVATION
(1:250)

ALL DIMENSIONS ARE IN mm UNLESS NOTED OTHERWISE

N.G.R

E: 384120

N: 398350

NOTES:

1A	ISSUED FOR PLANNING	NTA	WD	11.12.24
REV	MODIFICATION	BY	CH	DATE




Unit 27F-G, Hartlebury Trading Estate, Crown Lane, Hartlebury, Worcestershire, DY10 4JD




Cell Name				Opt.
LOWRY HOUSE				-
Cell ID No				
CSID	✓	VF	✓	VM02
24140931		13376_32		092549
Project No.	-	N/A	-	N/A
-		-		-
Site Address / Contact Details				
LOWRY HOUSE MARKET STREET MANCHESTER, GREATER MANCHESTER ENGLAND, M1 1PD UNITED KINGDOM				
Drawing Title: PROPOSED ELEVATION_1				
Purpose of issue: PLANNING				Dwg Rev:
Drawing Number: 304				1A
Surveyed By: SDP		Original Sheet Size: A3		Pack Issue:
Drawn: NTA	Date: 11.12.24	Checked: WD	Date: 11.12.24	1A

SDNT0005 Version 2.3

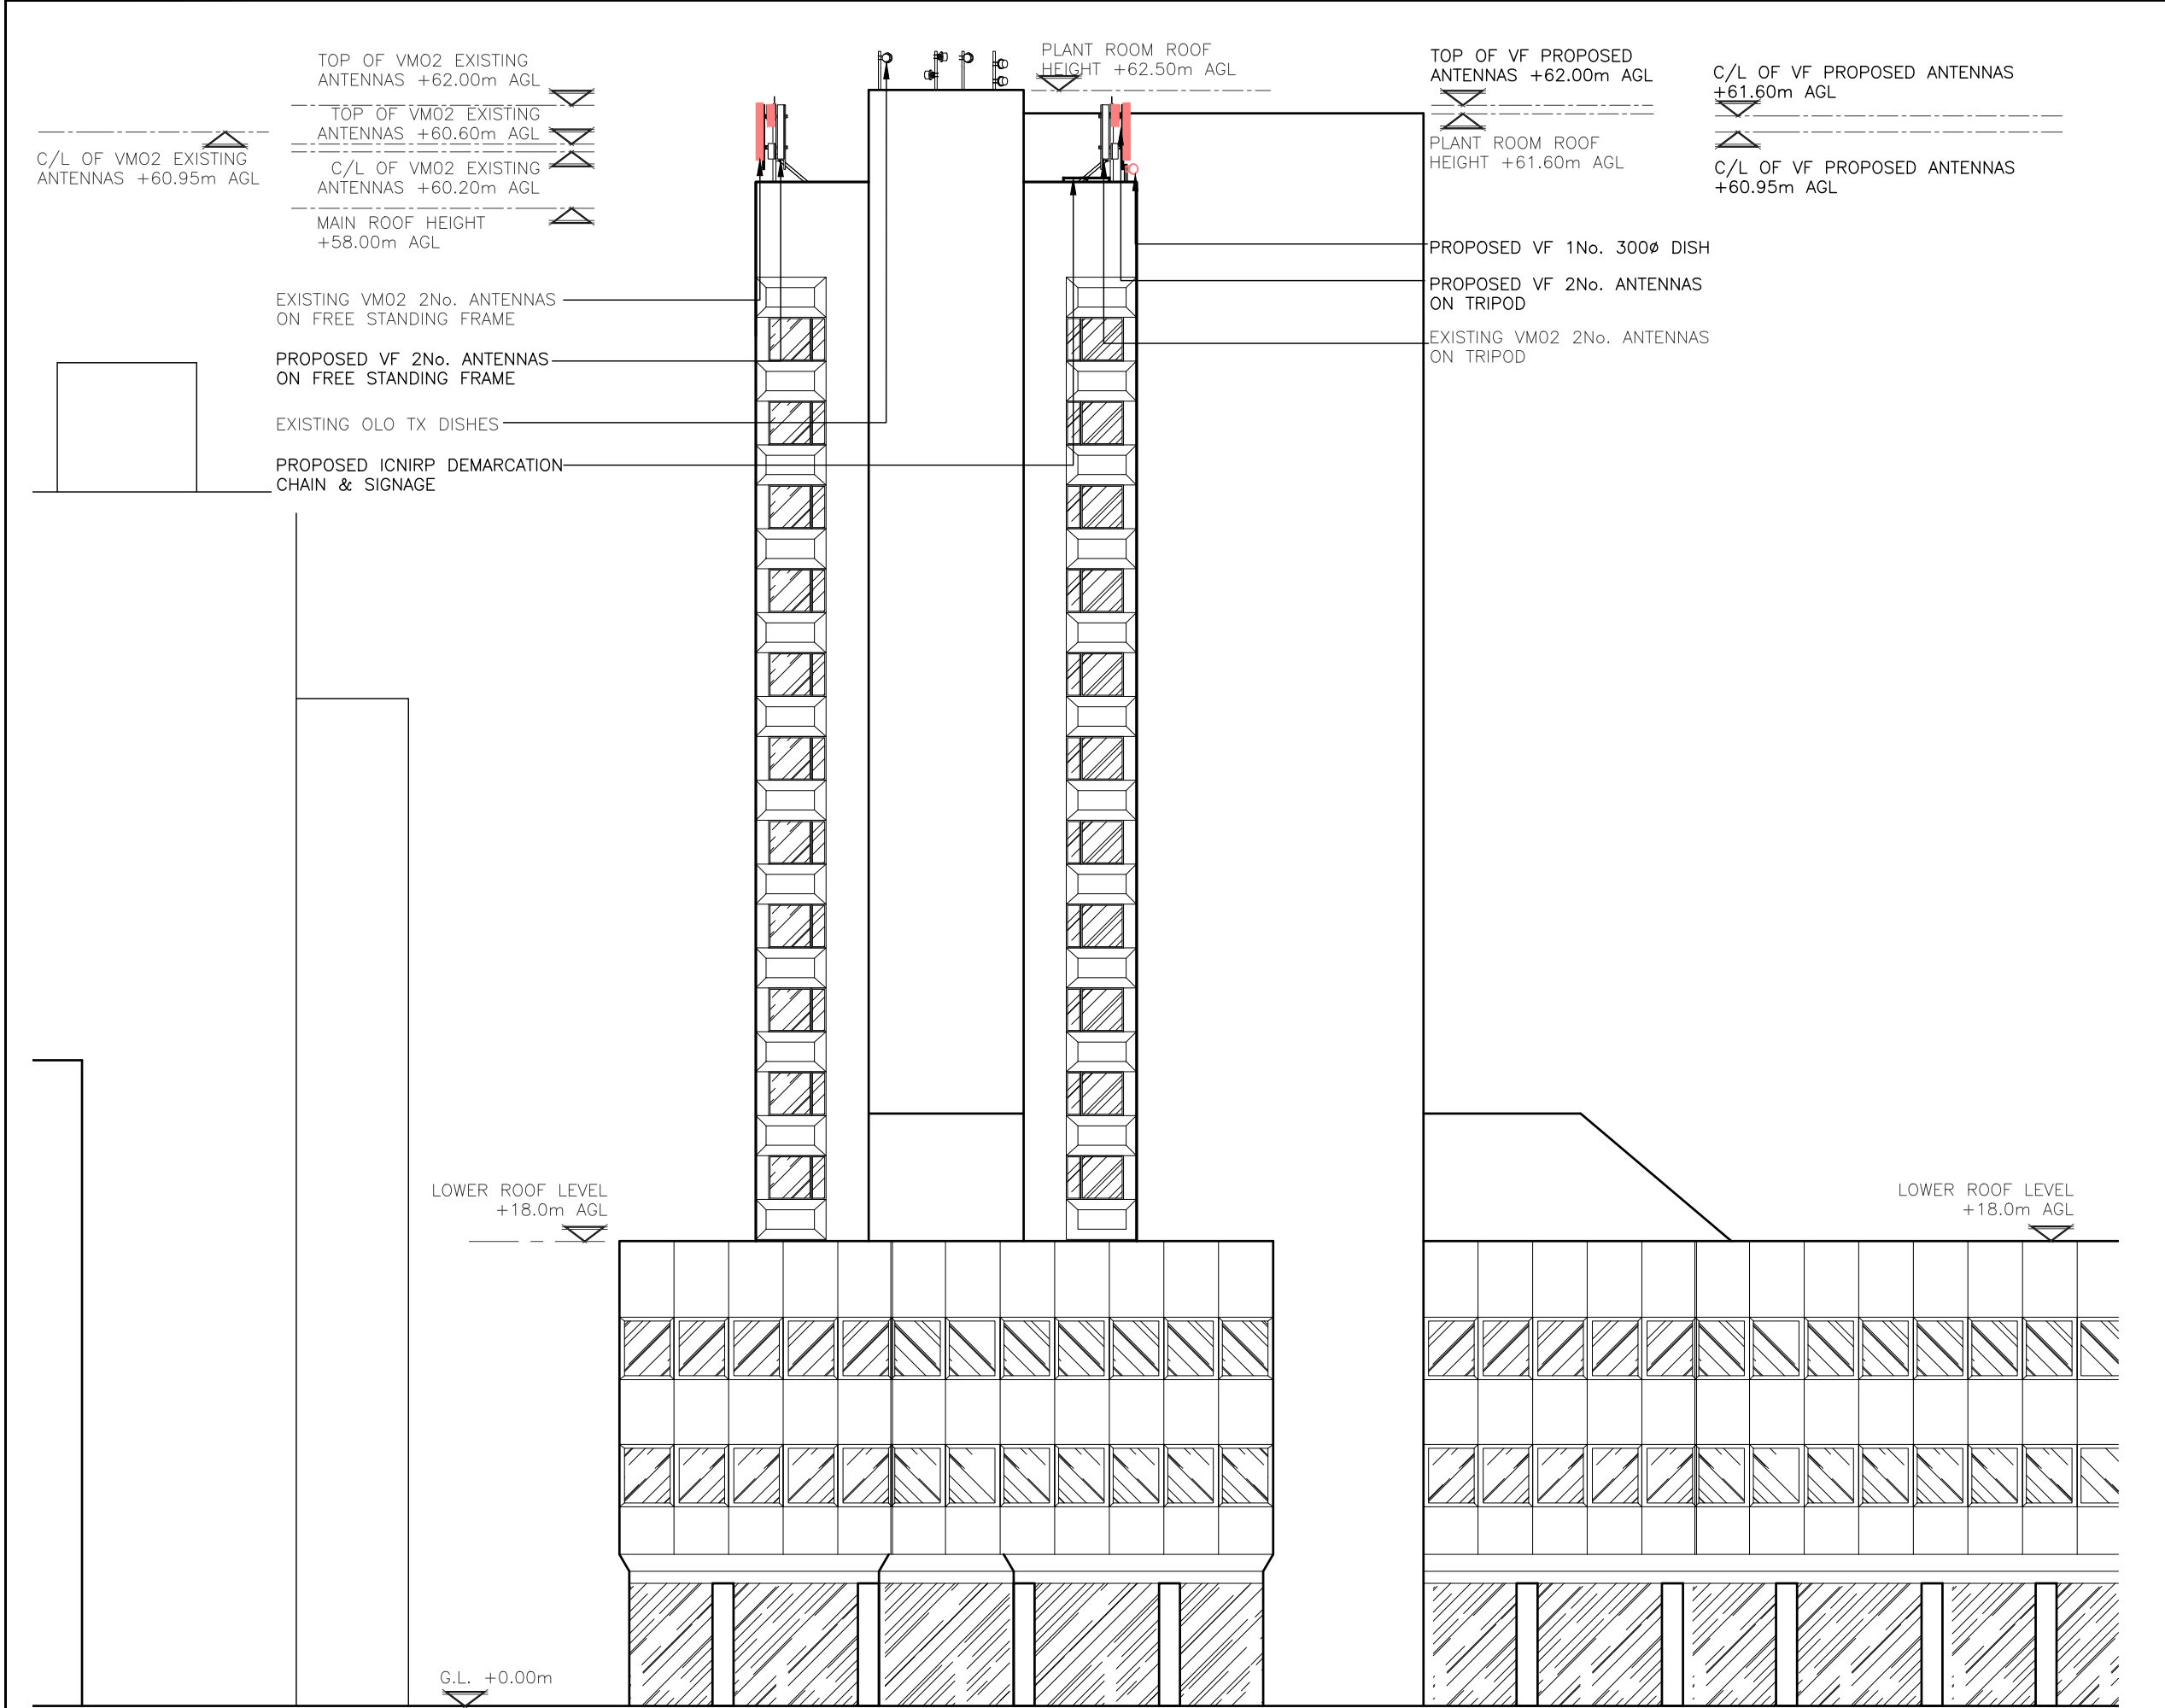

PROPOSED EAST ELEVATION
(1:250)

 

ALL DIMENSIONS ARE IN mm UNLESS NOTED OTHERWISE

N.G.R

E: 384120

N: 398350

NOTES:

1A	ISSUED FOR PLANNING	NTA	WD	11.12.24
REV	MODIFICATION	BY	CH	DATE



Unit 27F-G, Hartlebury Trading Estate, Crown Lane, Hartlebury, Worcestershire, DY10 4JD



Cell Name				Opt.
LOWRY HOUSE				—
Cell ID No				
CSID	✓	VF	✓	VM02
24140931		13376_32		092549
Project No.	—	N/A	—	N/A
—		—		—

Site Address / Contact Details

LOWRY HOUSE
MARKET STREET
MANCHESTER, GREATER MANCHESTER
ENGLAND, M1 1PD
UNITED KINGDOM

Drawing Title:
PROPOSED ELEVATION_2


Purpose of issue:
PLANNING

Dwg Rev:
1A


Drawing Number:
305

Pack Issue:
1A

Surveyed By: SDP		Original Sheet Size: A3		Pack Issue:
Drawn: NTA	Date: 11.12.24	Checked: WD	Date: 11.12.24	1A

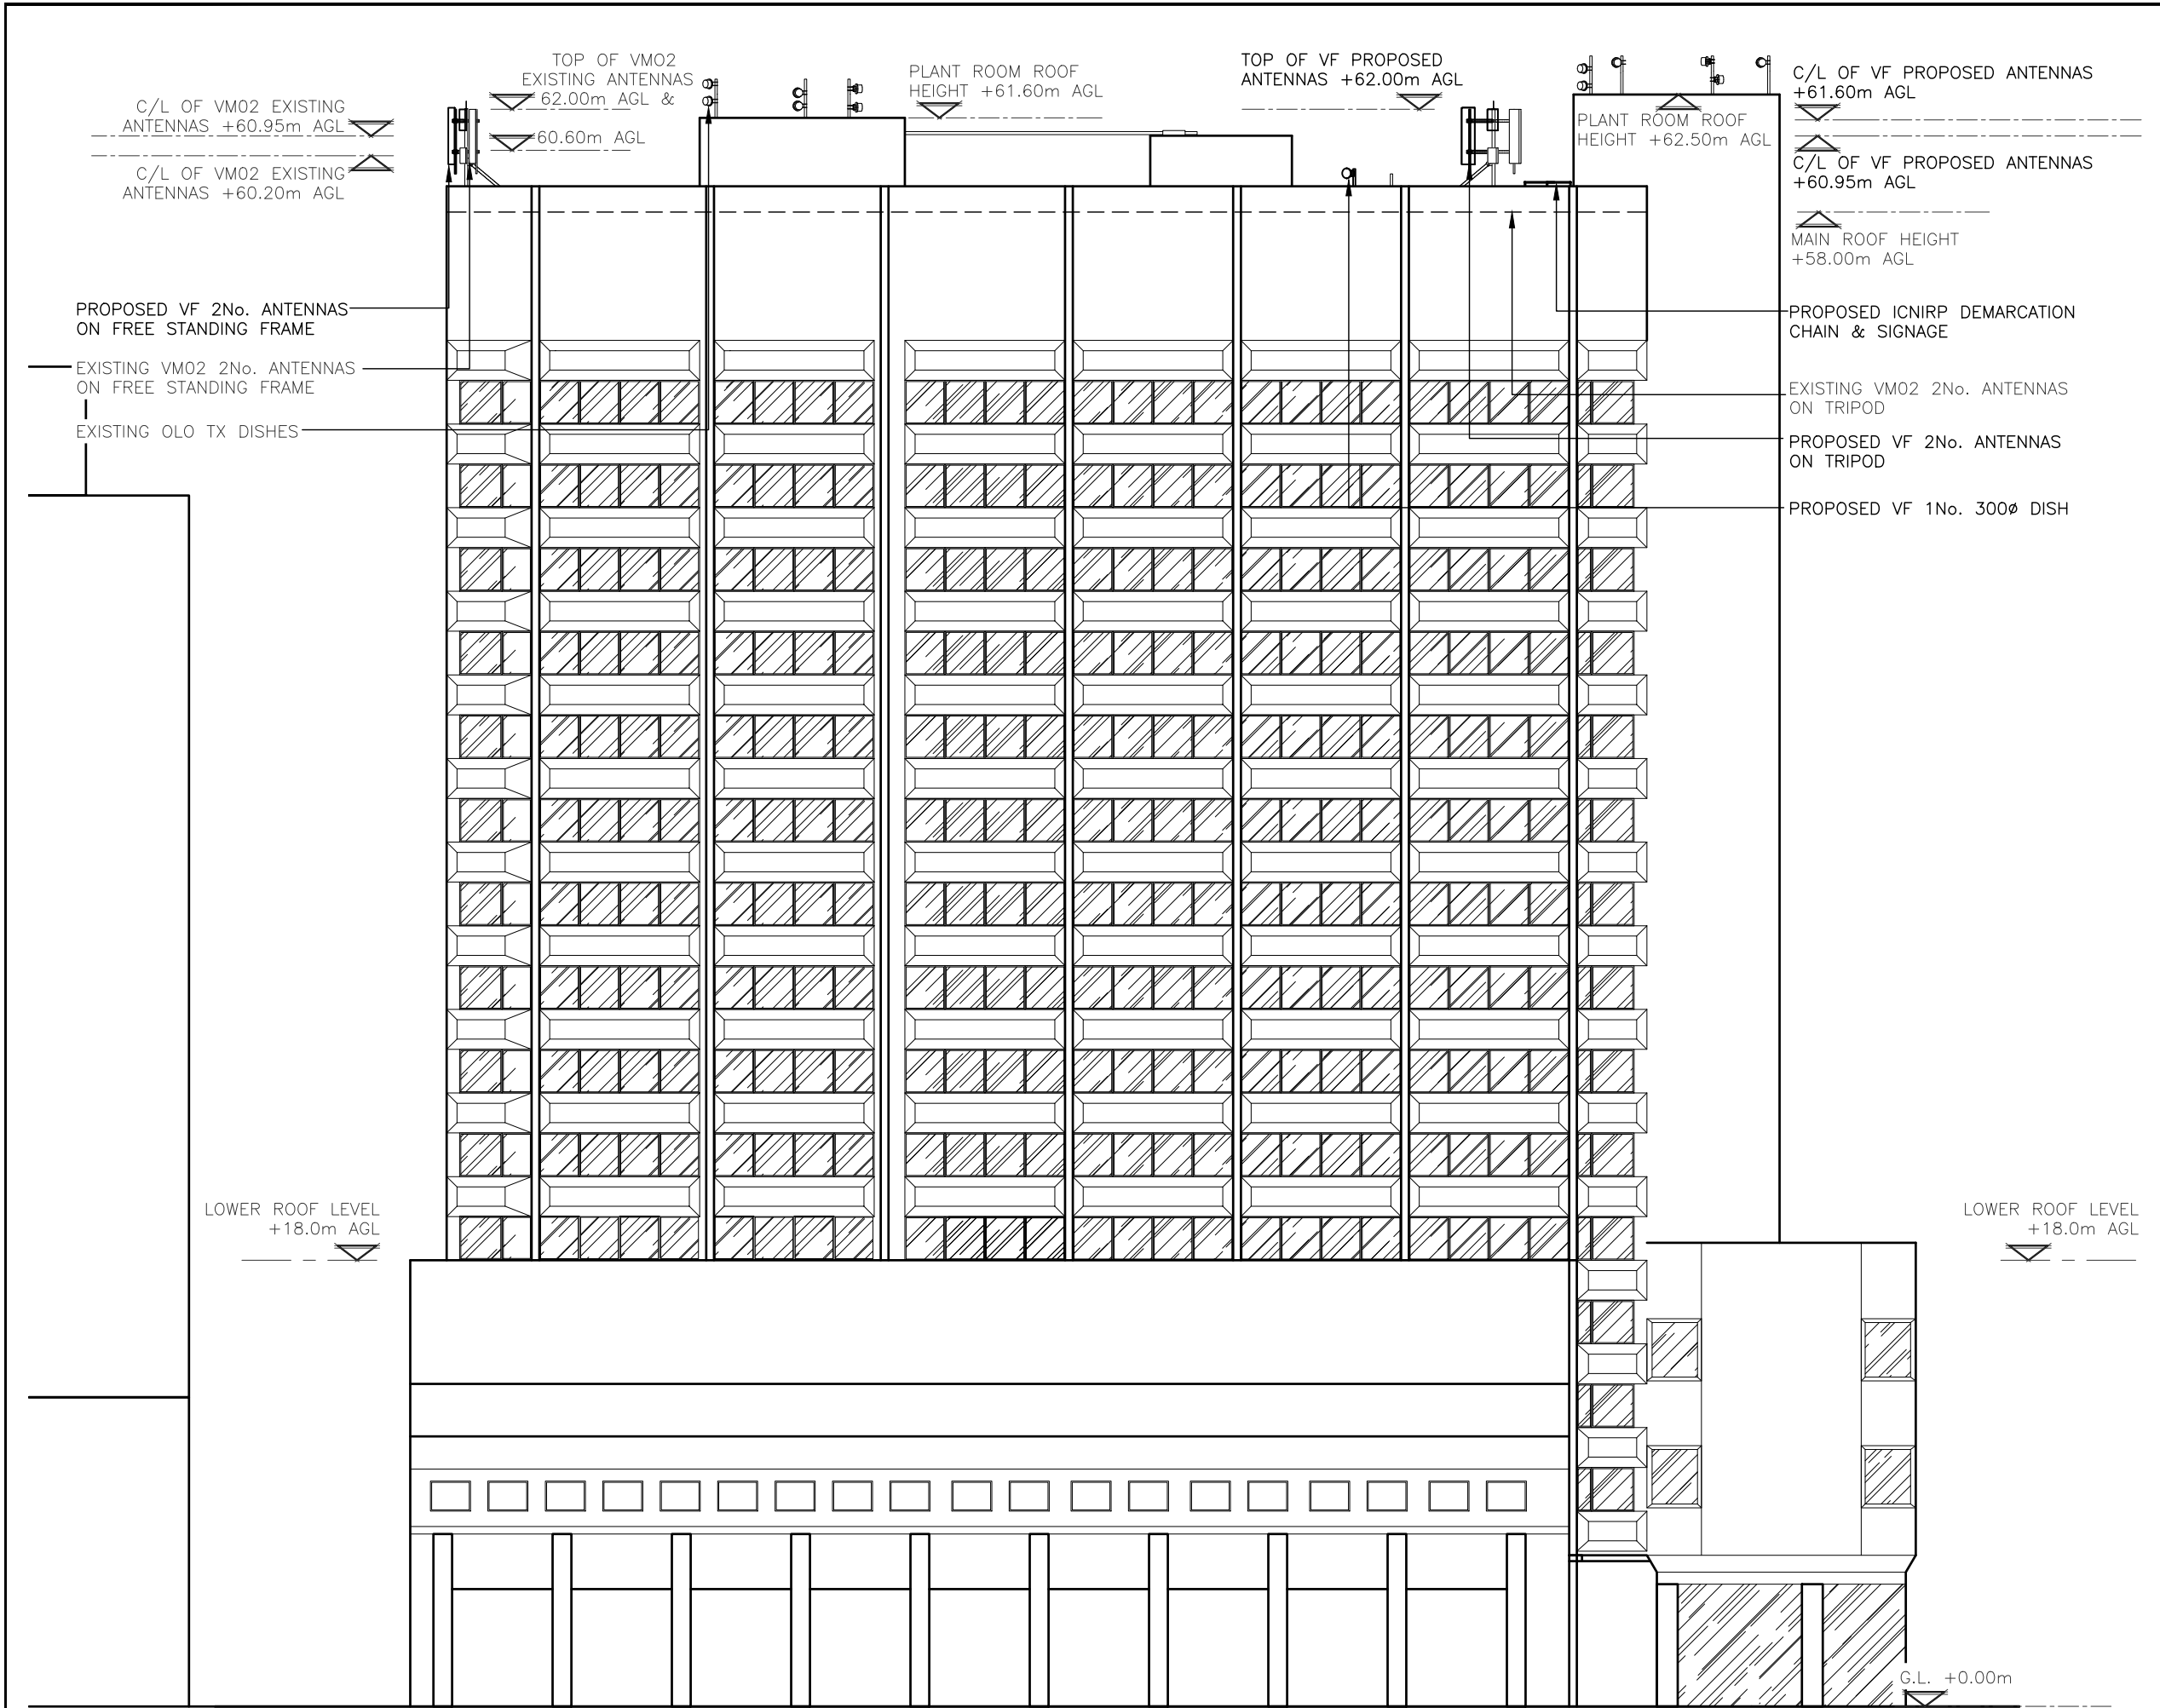

PROPOSED SOUTH ELEVATION
(1:250)

 

ALL DIMENSIONS ARE IN mm UNLESS NOTED OTHERWISE

N.G.R

E: 384120

N: 398350

NOTES:

1A	ISSUED FOR PLANNING	NTA	WD	11.12.24
REV	MODIFICATION	BY	CH	DATE




Unit 27F-G, Hartlebury Trading Estate, Crown Lane, Hartlebury, Worcestershire, DY10 4JD




Cell Name				Opt.
LOWRY HOUSE				-
Cell ID No				
CSID	✓	VF	✓	VM02
24140931		13376_32		092549
Project No.	-	N/A	-	N/A
-		-		-
Site Address / Contact Details				
LOWRY HOUSE MARKET STREET MANCHESTER, GREATER MANCHESTER ENGLAND, M1 1PD UNITED KINGDOM				
Drawing Title: PROPOSED ELEVATION_3				
Purpose of issue: PLANNING				Dwg Rev:
Drawing Number: 306				1A
Surveyed By: SDP		Original Sheet Size: A3		Pack Issue:
Drawn: NTA	Date: 11.12.24	Checked: WD	Date: 11.12.24	1A

SDNT0005 Version 2.3

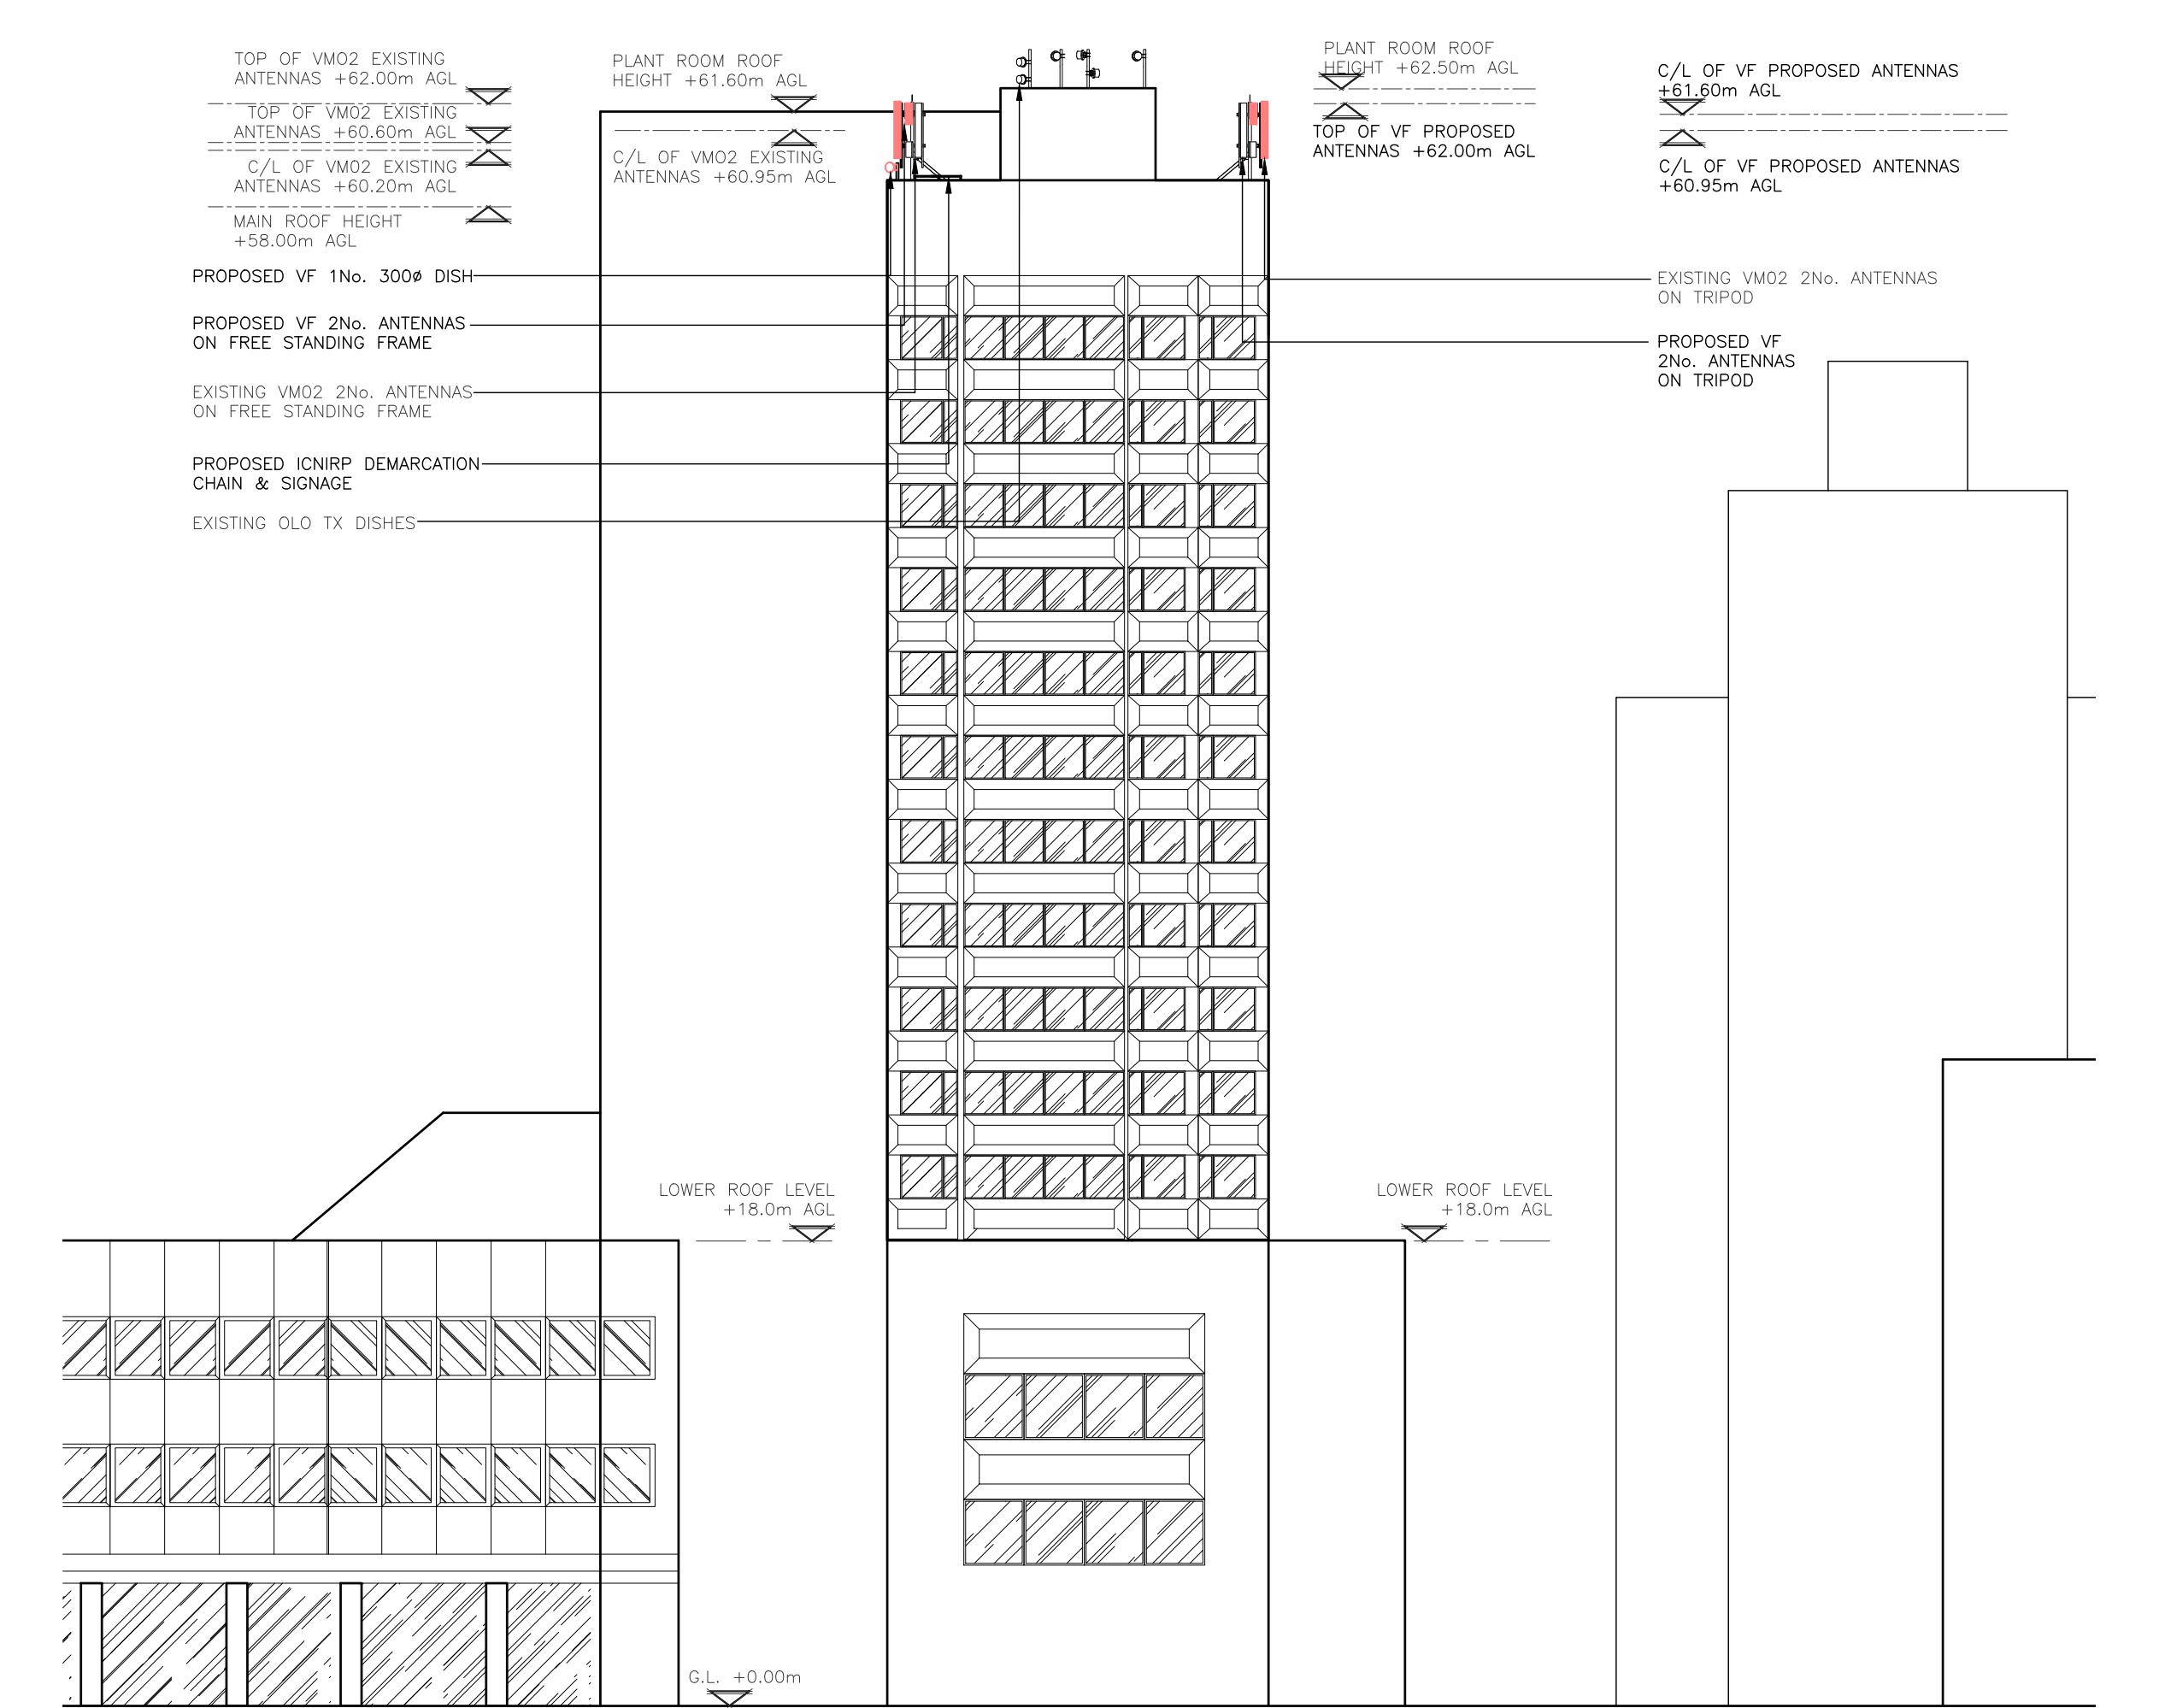

PROPOSED WEST ELEVATION
(1:250)

 

ALL DIMENSIONS ARE IN mm UNLESS NOTED OTHERWISE

N.G.R | E: 384120 | N: 398350

NOTES:

1A	ISSUED FOR PLANNING	NTA	WD	11.12.24
REV	MODIFICATION	BY	CH	DATE



Unit 27F-G, Hartlebury Trading Estate, Crown Lane, Hartlebury, Worcestershire, DY10 4JD



Cell Name	Opt.
LOWRY HOUSE	-

Cell ID No			
CSID	✓	VF	✓ VM02
24140931		13376_32	092549
Project No.	-	N/A	- N/A
-	-	-	-

Site Address / Contact Details
LOWRY HOUSE MARKET STREET MANCHESTER, GREATER MANCHESTER ENGLAND, M1 1PD UNITED KINGDOM

Drawing Title: PROPOSED ELEVATION_4			
Purpose of issue: PLANNING			Dwg Rev: 1A
Drawing Number: 307			Pack Issue: 1A
Surveyed By: SDP	Original Sheet Size: A3	Pack Issue: 1A	
Drawn: NTA	Date: 11.12.24	Checked: WD	Date: 11.12.24