

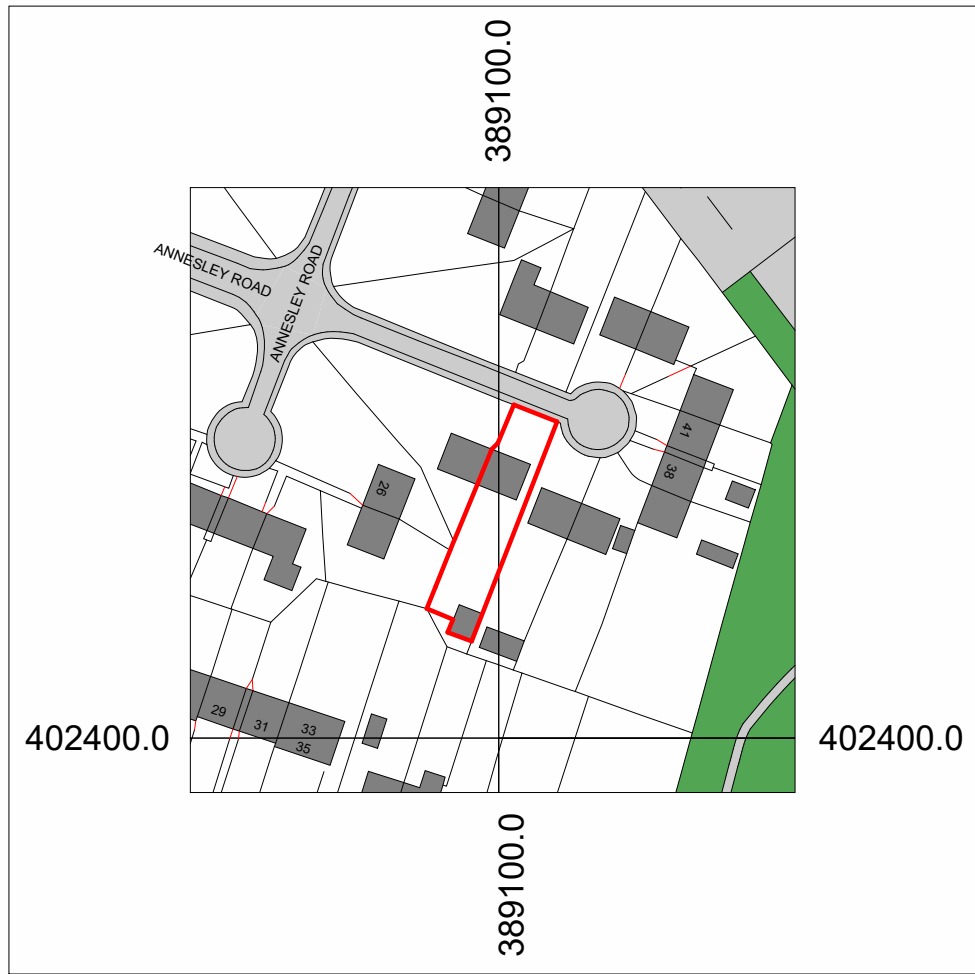


Location Plan
1 : 1250

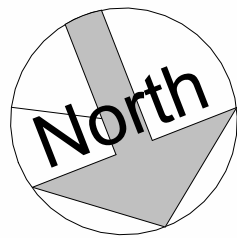

Site plan
1 : 200

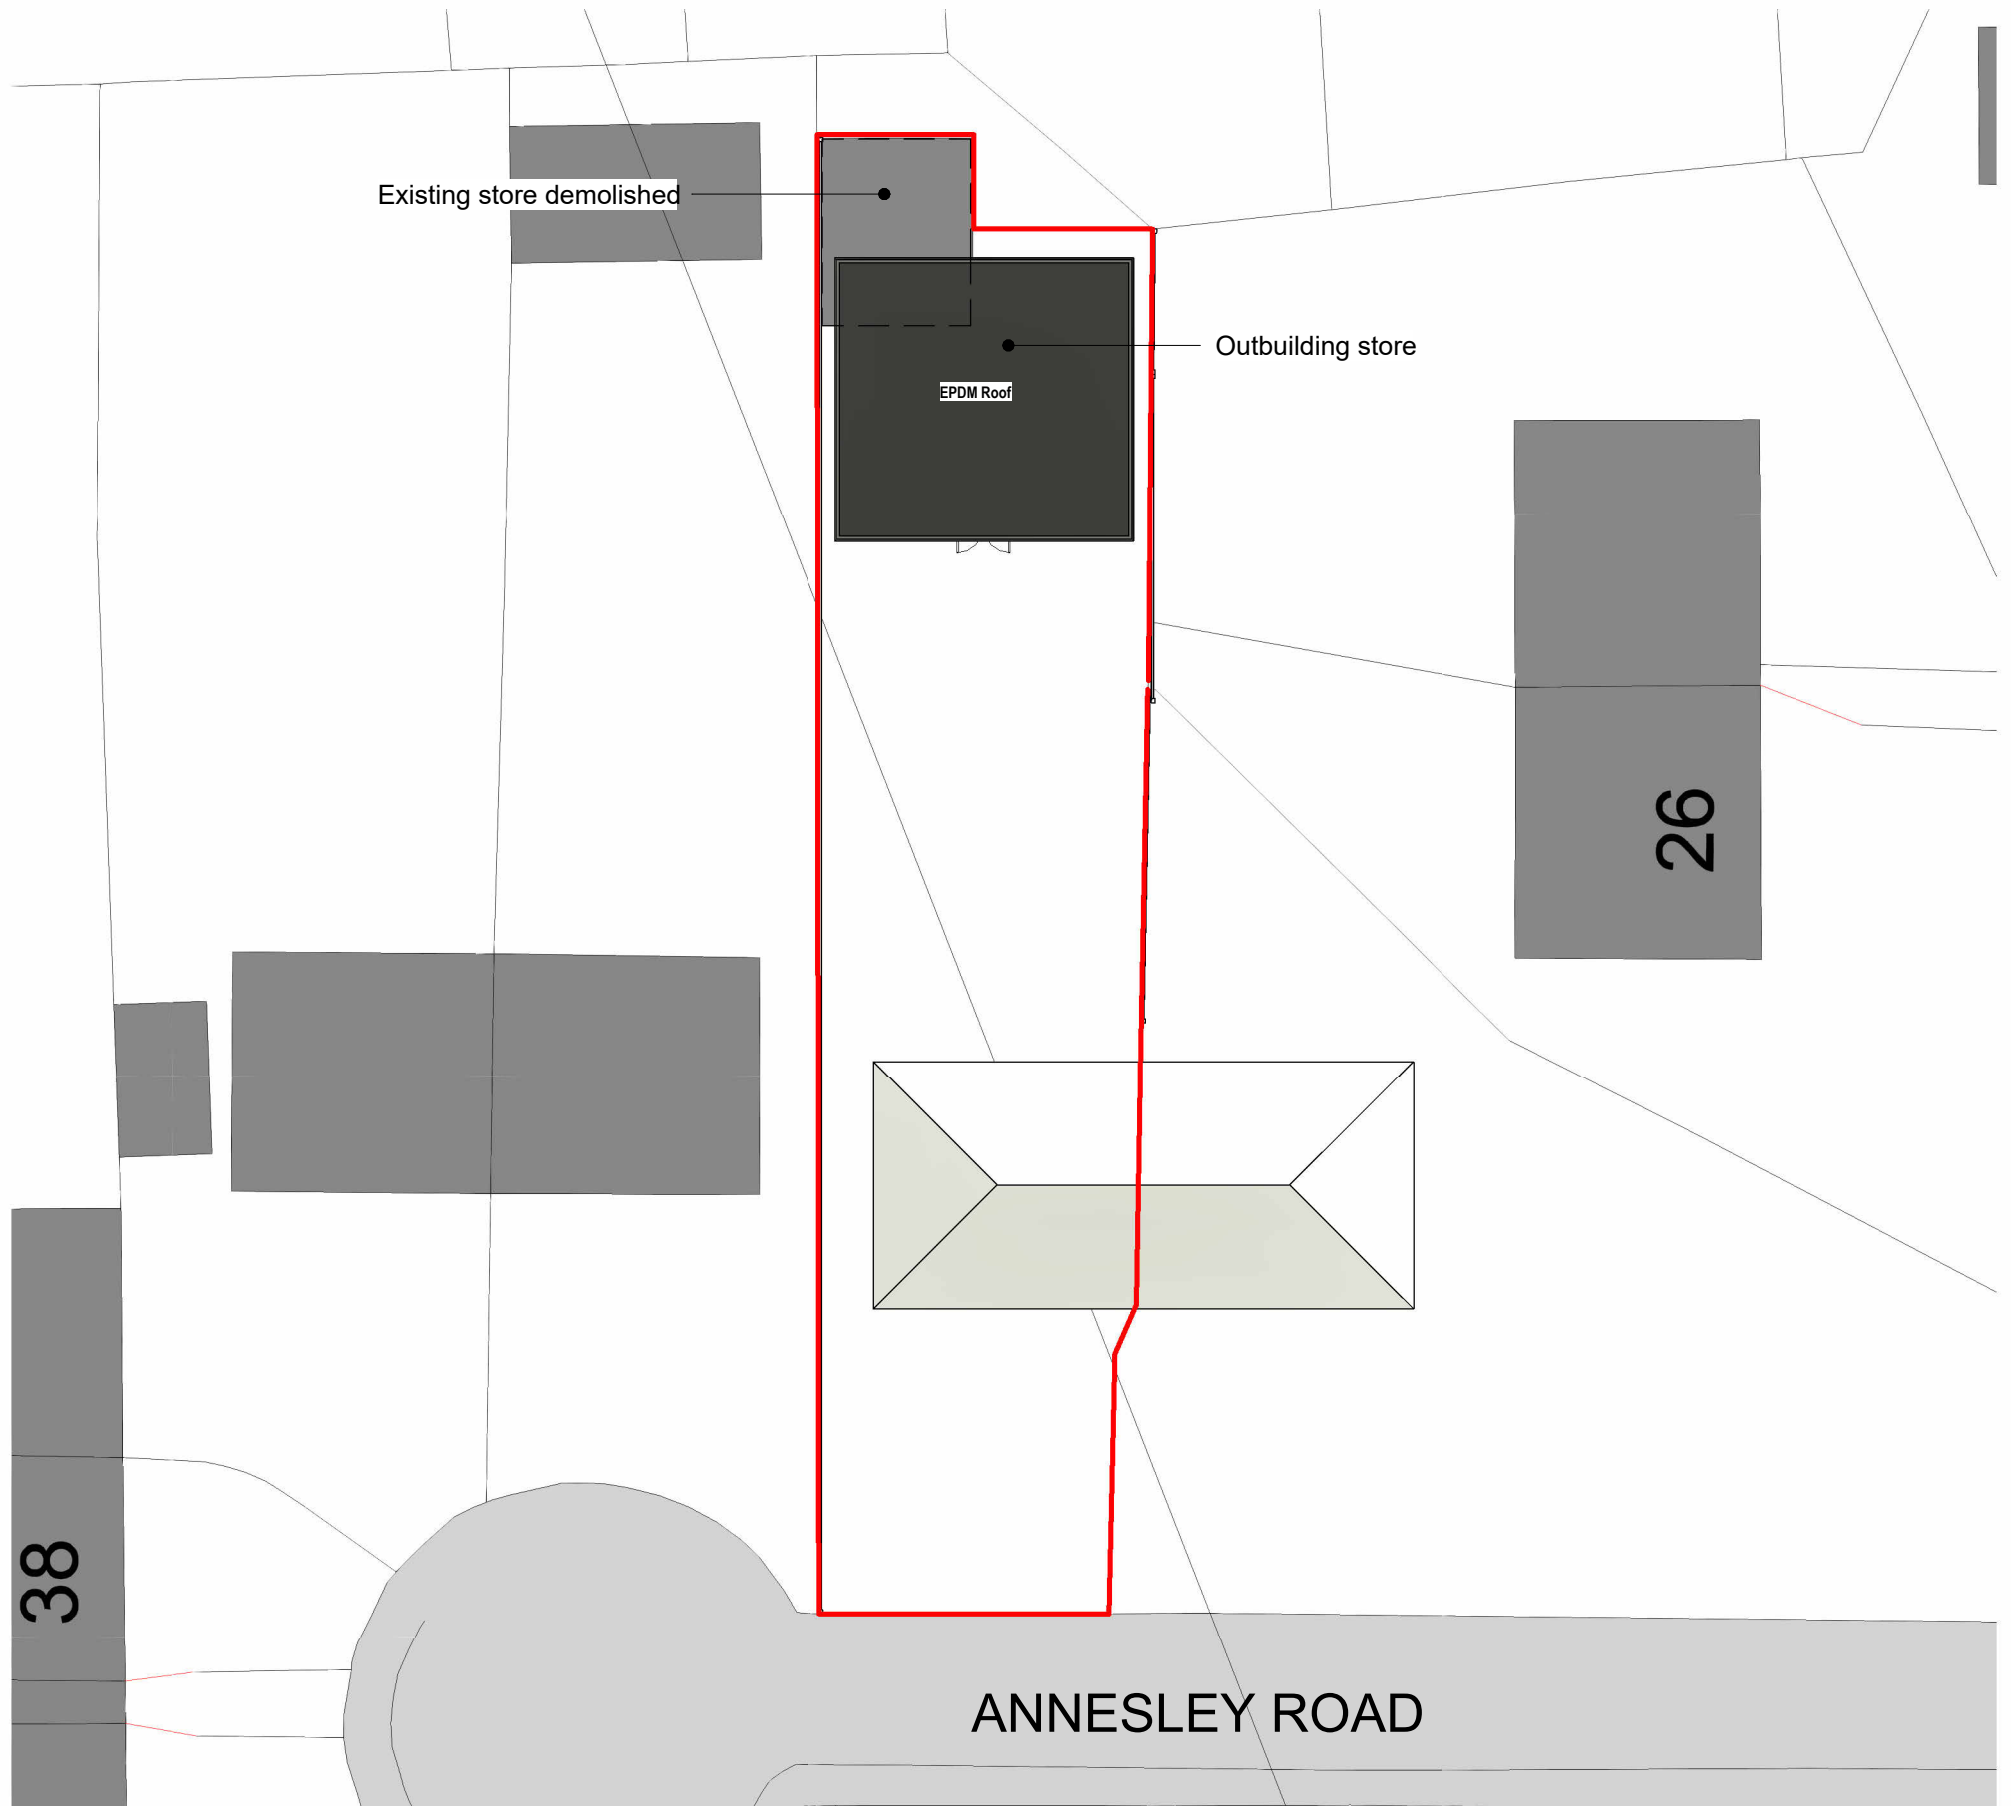

COPYRIGHT © ALL RIGHTS RESERVED BY VIKAS ALYAS LTD. DO NOT SCALE FROM DRAWING. DRAWING INDICATES DESIGN INTENT ONLY. REPORT ANY DISCREPANCIES TO CLIENT / VA LTD. NOT TO BE USED FOR CONSTRUCTION UNLESS STATED SO. TO BE READ IN CONJUNCTION WITH OTHER DRAWINGS OR SPECIFICATION WHERE PROVIDED.

ARCHITEK
BUILDING DESIGN CONSULTANCY

0161 511 8479
vikas@architek.uk
916 Stockport Road, Levenshulme, Manchester, M19 3AB

No.	Description	Date
P1	Issue to planning	27.10.2024

PROJECT		ADDRESS		CLIENT		
Outbuilding Store		30 Annesley Rd, Manchester M40 3PB		Miss Isilamiyyat T Bello		
		SHEET		Date 30.10.2024	Project number 1297	Scale (@ A3) As indicated
Manchester City Council		PURPOSE OF ISSUE		Drawn by NA	DRAWING NUMBER	
Planning		Location and Site Plan		Checked by VA	A101	REV P1