

KEY

NOTE: SOLID HATCHING INDICATES EXISTING WALL CONSTRUCTION

NOTE: BROKEN LINES INDICATE EXISTING CONSTRUCTION TO BE REMOVED


INDICATES PROPOSED ROOF LANTERN TO CLIENT'S SPECIFICATION

INDICATES NEW BEAM OVER TO ENGINEER'S DETAIL

INDICATES EXISTING OPENING TO BE BLOCKED UP AS SHOWN

NEW INTERNAL DOORS TO CLIENT'S SPECIFICATION

INDICATES PROPOSED SKY-LIGHTS TO CLIENT'S SPECIFICATION

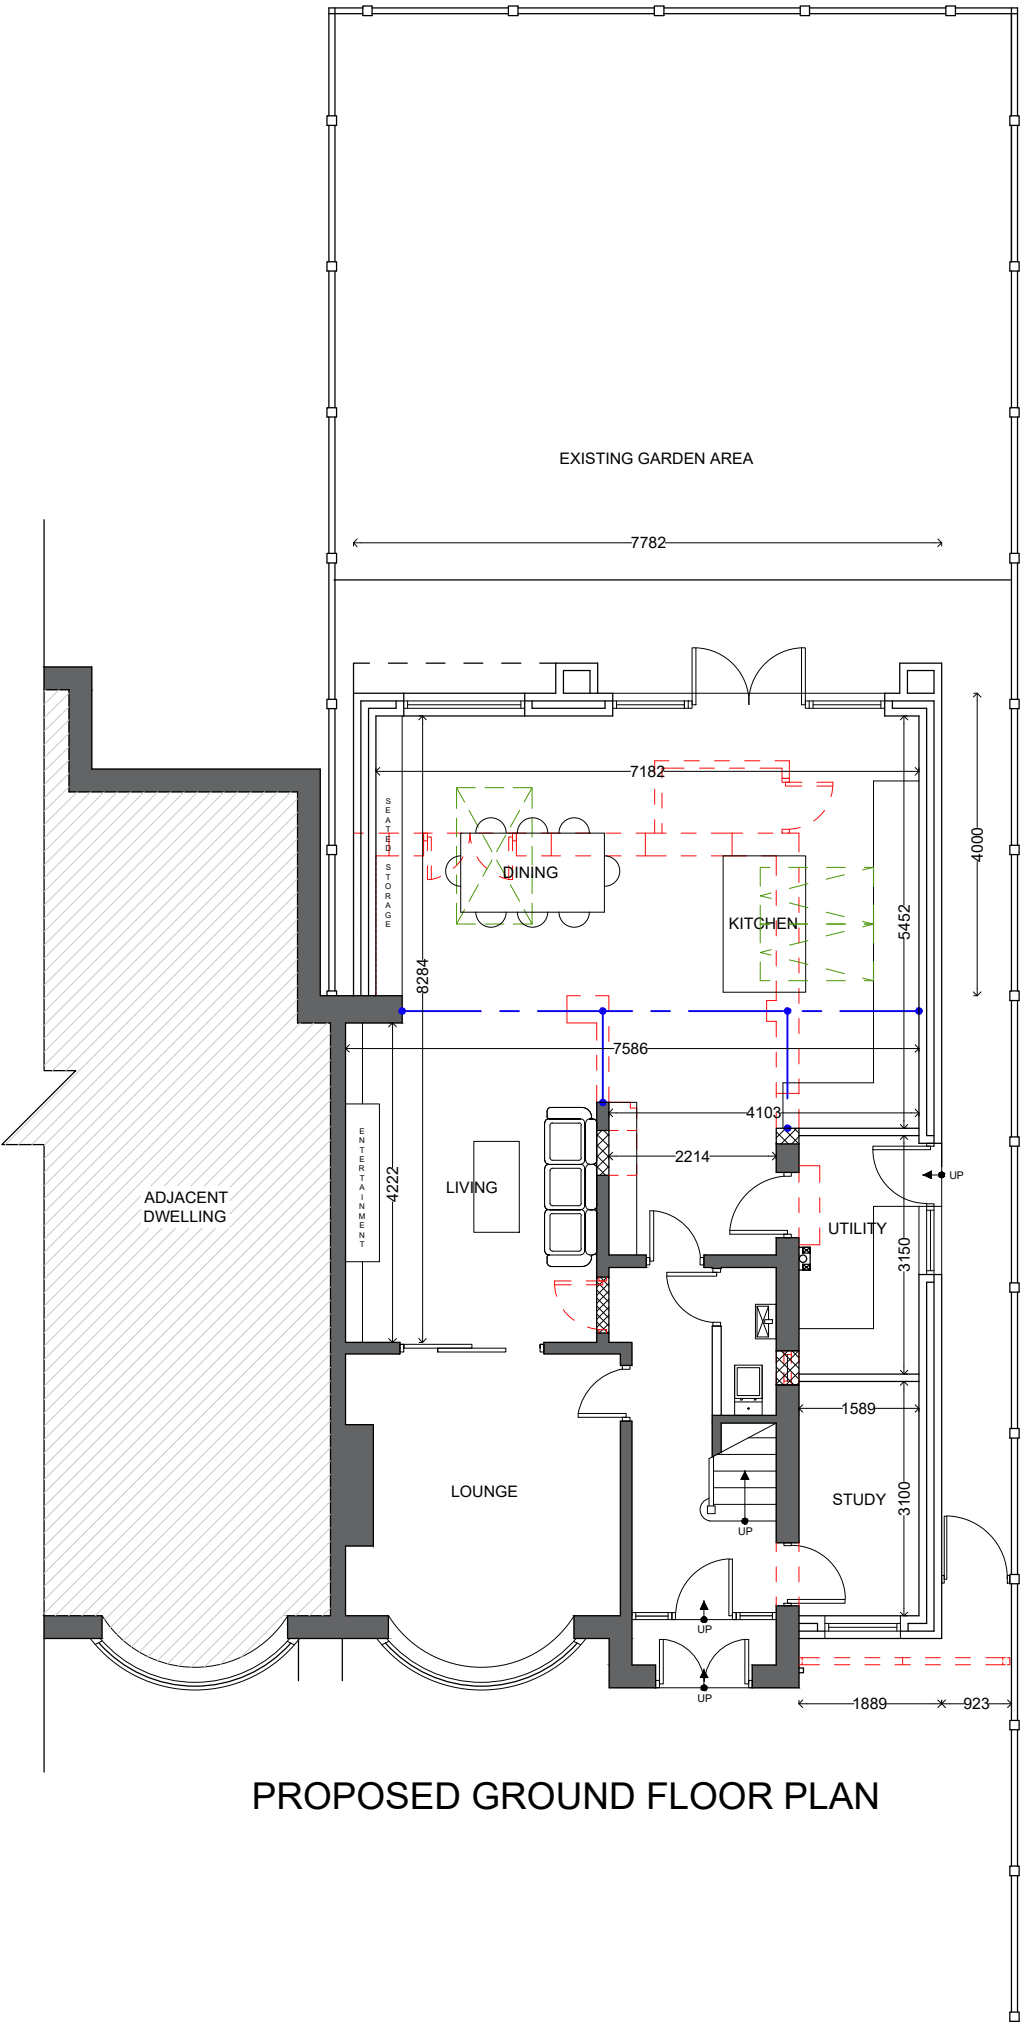

PROPOSED GROUND FLOOR PLAN

REV	DESCRIPTION
PROPOSED GROUND FLOOR PLAN	
PROPOSED SINGLE STOREY EXTENSION 9 MARDALE AVENUE, DIDSBURY, M20 4TU	
CLIENT:	O'BRIEN
DWG NO:	PL K1161/02
SCALE:	1/100 @ A3
DRAWN BY:	R.S.P.
DATE:	28/11/24
REV:	
MICHIGAN HOUSE, 17-19 CHORLEY NEW ROAD, BOLTON, BL1 4QR TEL: 01204 392233 FAX: 01204 528505 WWW.NEILPIKEARCHITECTS.CO.UK EMAIL: INFO@NEILPIKEARCHITECTS.CO.UK	
COPYRIGHT OF THIS DRAWING REMAINS WITH THE ARCHITECT. DO NOT SCALE FROM THIS DRAWING. WORK TO FIGURED DIMENSIONS. CHECK ALL DIMENSIONS ON SITE. IN THE EVENT OF ANY DISCREPANCY REFER QUERY TO THE ARCHITECTS.	

