



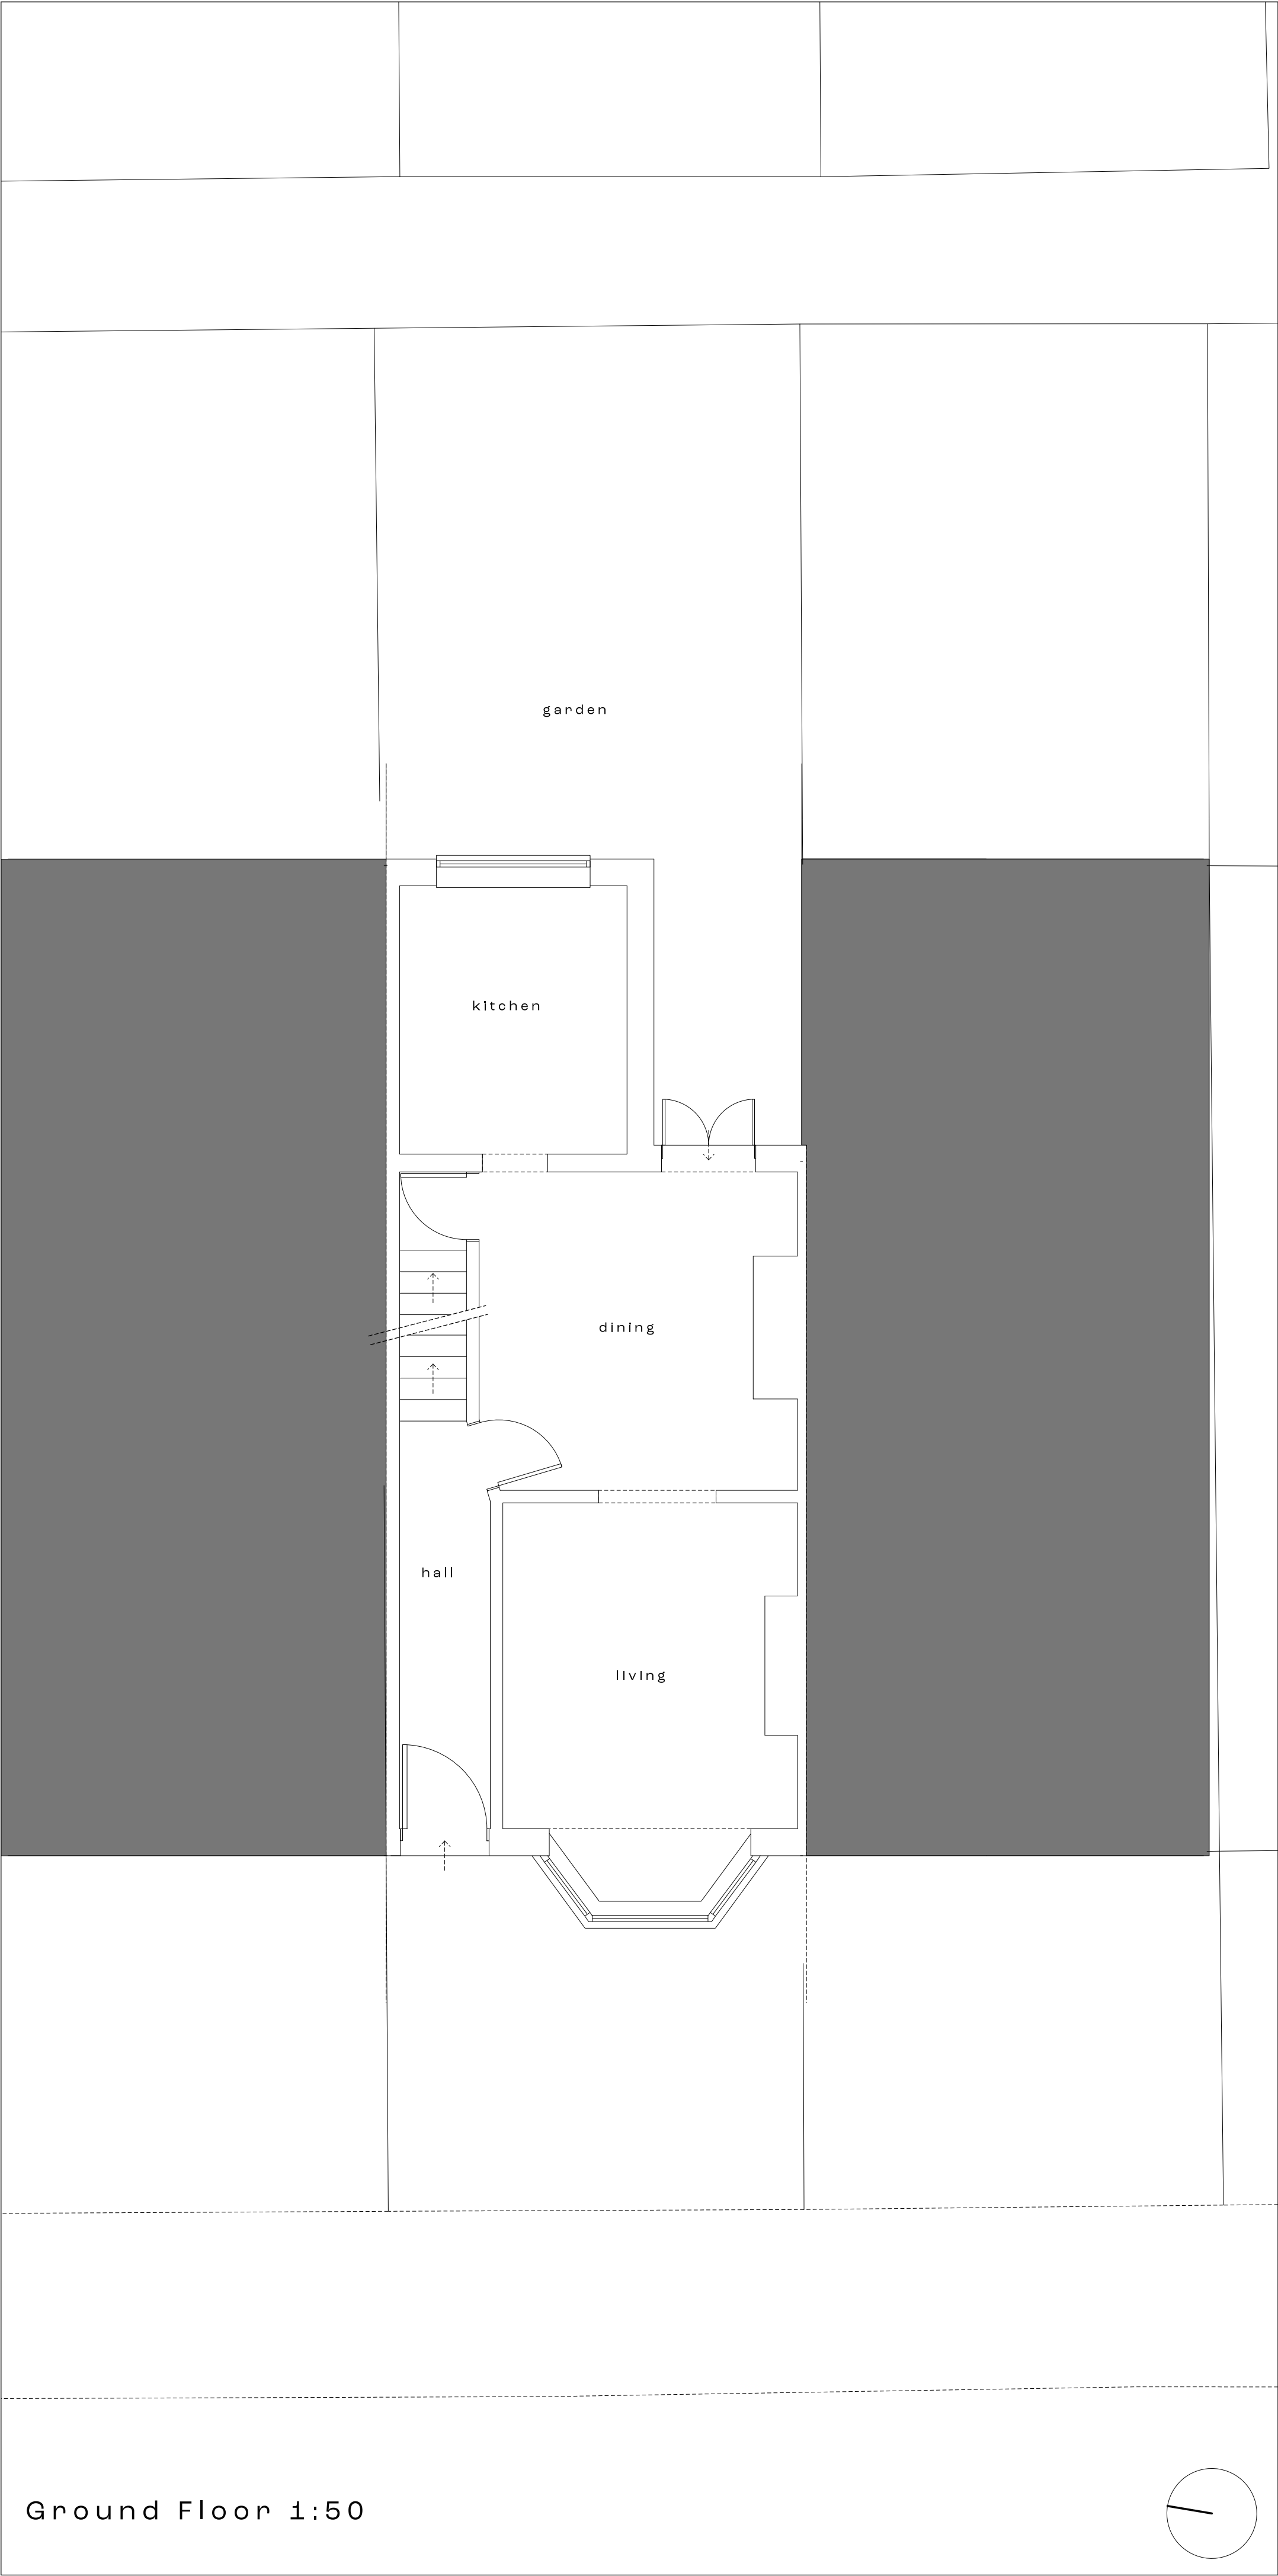

Location Plan
1:1250

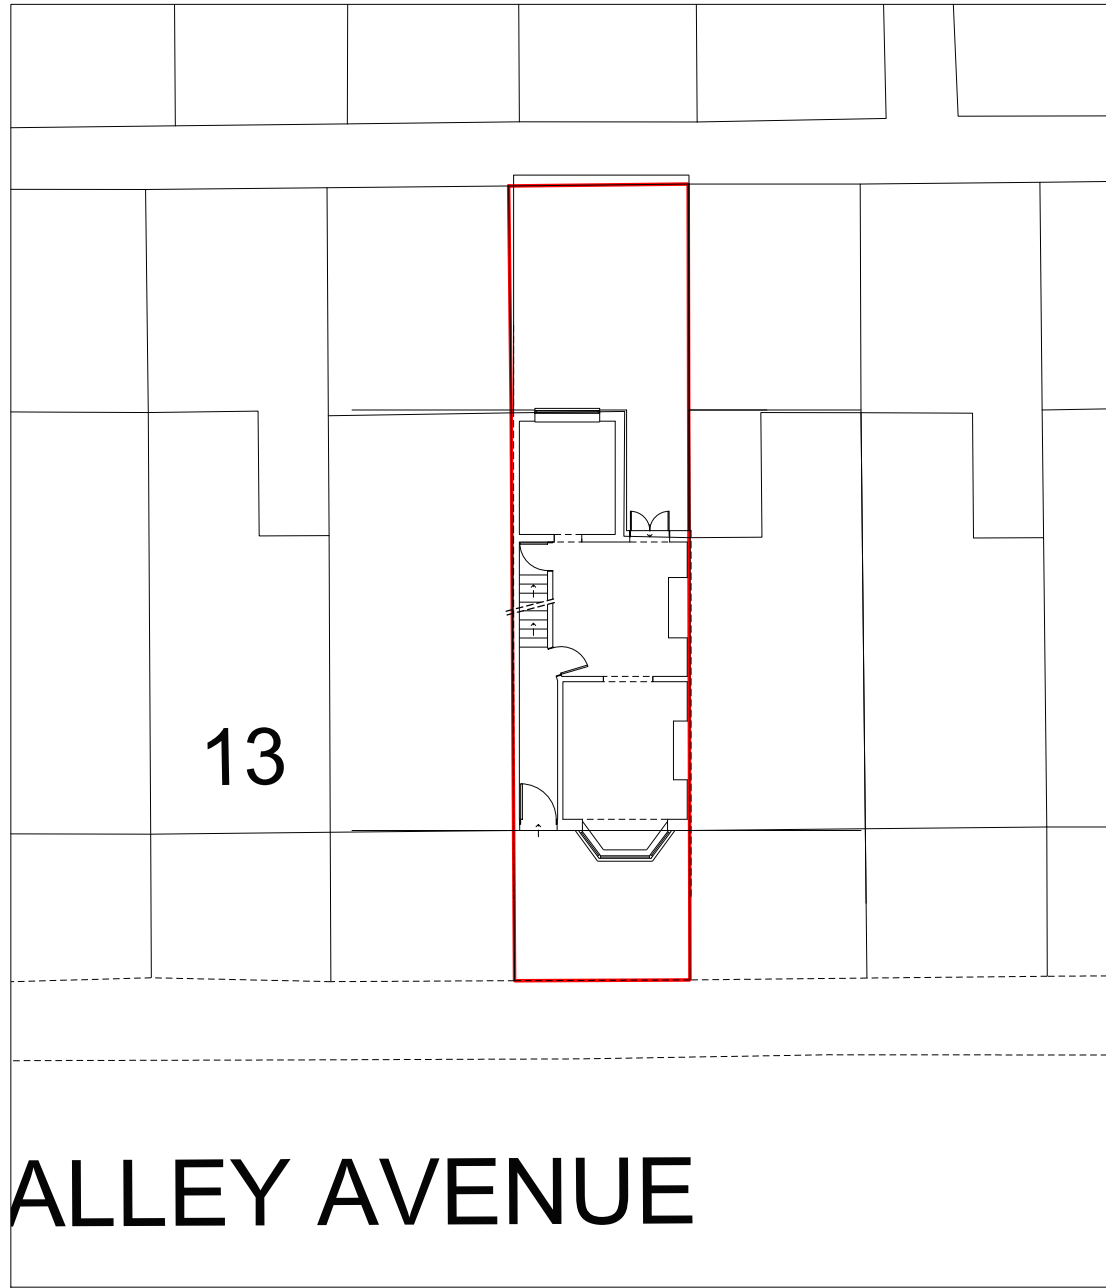


Site Plan
1:200



Elevations 1:50
Rear

RHS

 

A. 07-01-25 Submitted for Prior Approval			
Linberg Design			
Linberg Design Associates Limited Suite A, Unit 10 Century Park, Capden Road, Altrincham, Cheshire, WA14 2PL Tel: 0161 920 9966 Fax: 0161 920 9967 Email: info@linberg.co.uk Website: www.linberg.co.uk			
Project Title 17 Whalley Avenue Chorlton Manchester M21 8TU			
Drawing Title Existing Plans, Elevations, Site and Location Plan			
Dwg. No. EP01	Revision A		
Scale 1:50	@ A1	Drawn By JML	