


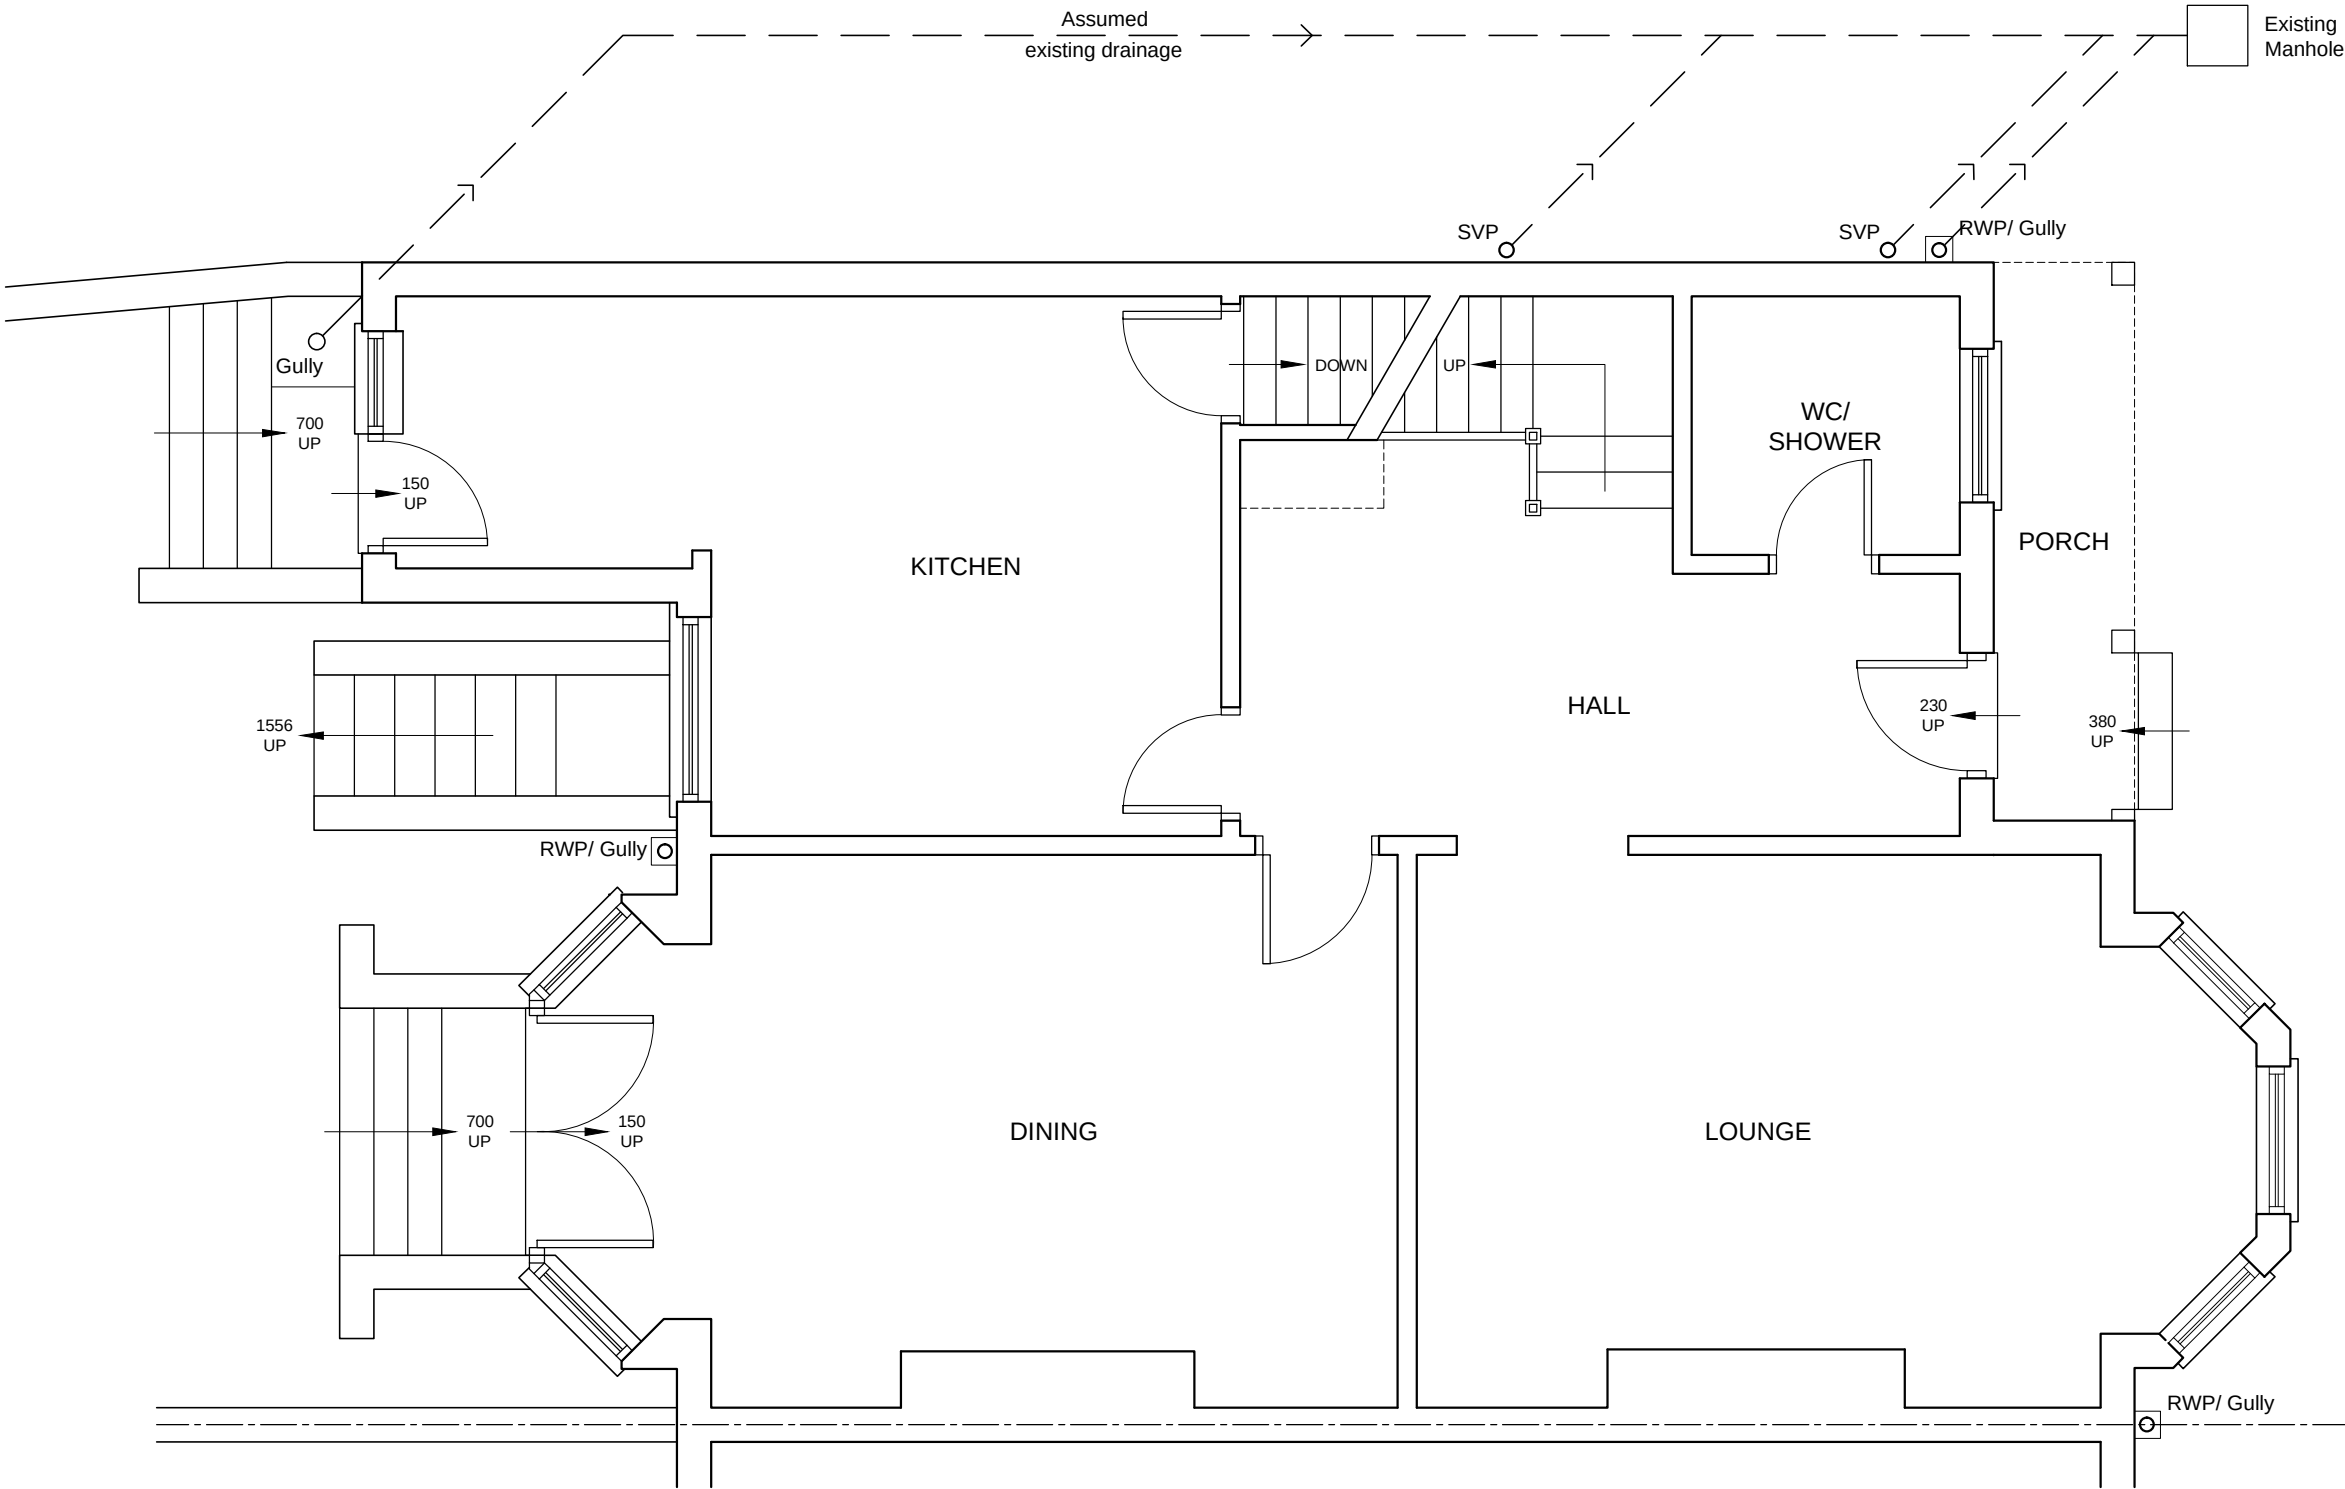

NOTES:

- [Insert Notes Here]

*	--/--	-
	Date	Revisions

Client:
Richard Toone

Job Title:
307 Brantingham Road
Chorlton
M21 0GU

Drawing Title:
Existing Ground
Floor Plan


Scale:
1:50

Date: 20/12/2024

Drawn By: JR

Drawing No: 20241220/INW2042/01

Rev. ★

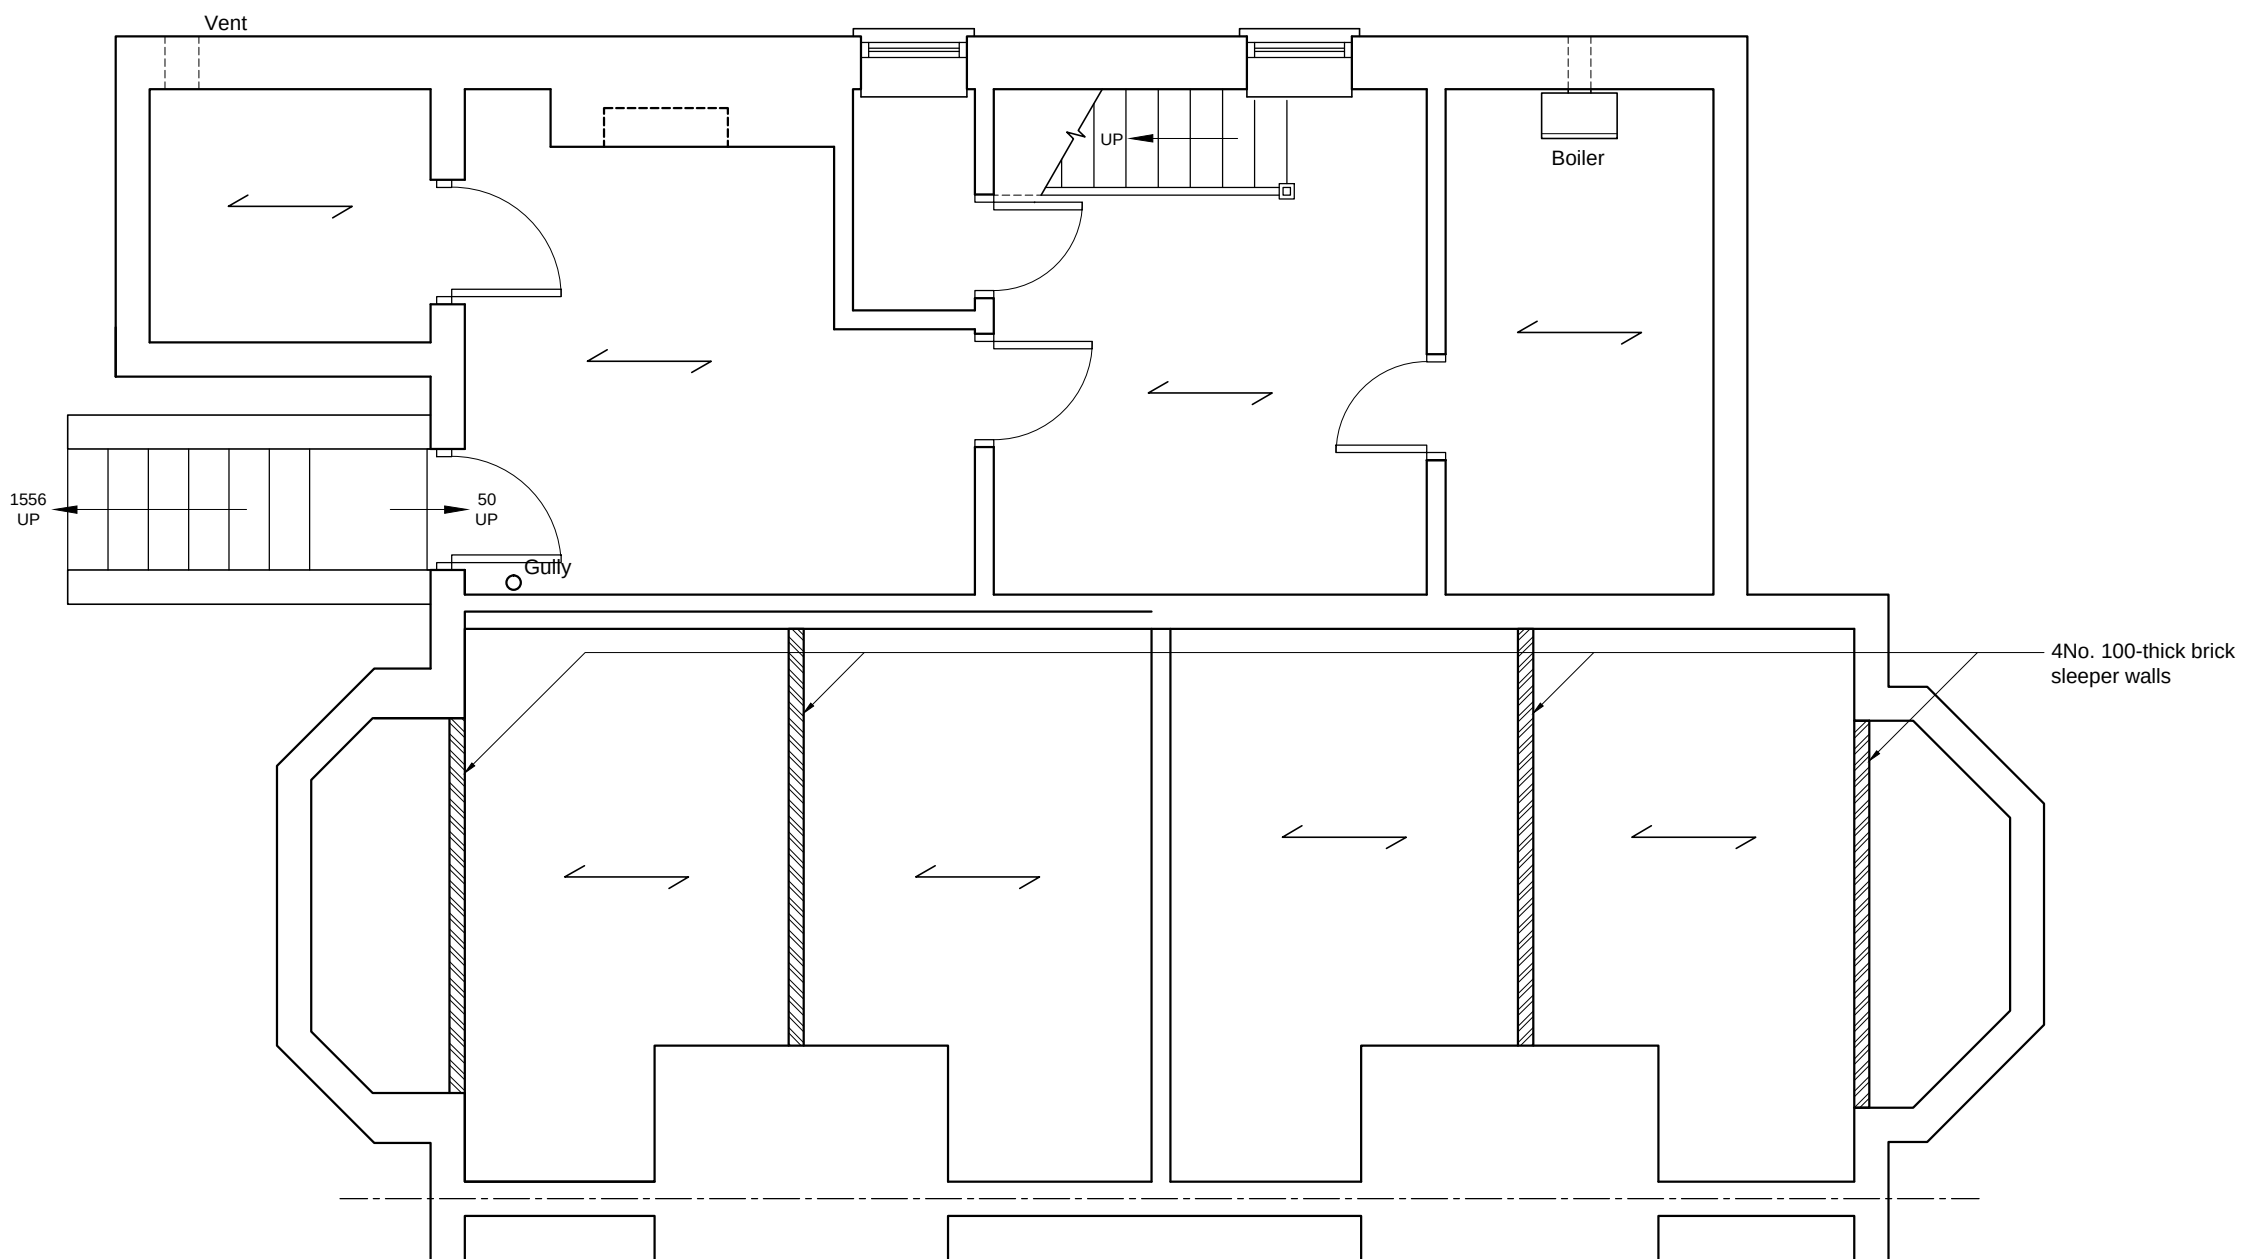

EXISTING BASEMENT FLOOR PLAN

NOTES:

-  - indicates span of ceiling above

*	--/--	-
Date	Revisions	

Client:
Richard Toone

Job Title:
307 Brantingham Road
Chorlton
M21 0GU

Drawing Title:
Existing Basement
Floor Plan

Scale: 1:50

Date: 20/12/2024 Drawn By: JR

Drawing No: 20241220/INW2042/02 Rev. ★



EXISTING FRONT ELEVATION

NOTES:

- [Insert Notes Here]

*	--/--	-
	Date	Revisions

Client:
Richard Toone


Job Title:
307 Brantingham Road
Chorlton
M21 0GU

Drawing Title:
Existing Front Elevation

Scale:
1:50

Date:	20/12/2024	Drawn By:	JR
-------	------------	-----------	----

Drawing No:	20241220/INW2042/03	Rev.	★
-------------	---------------------	------	---

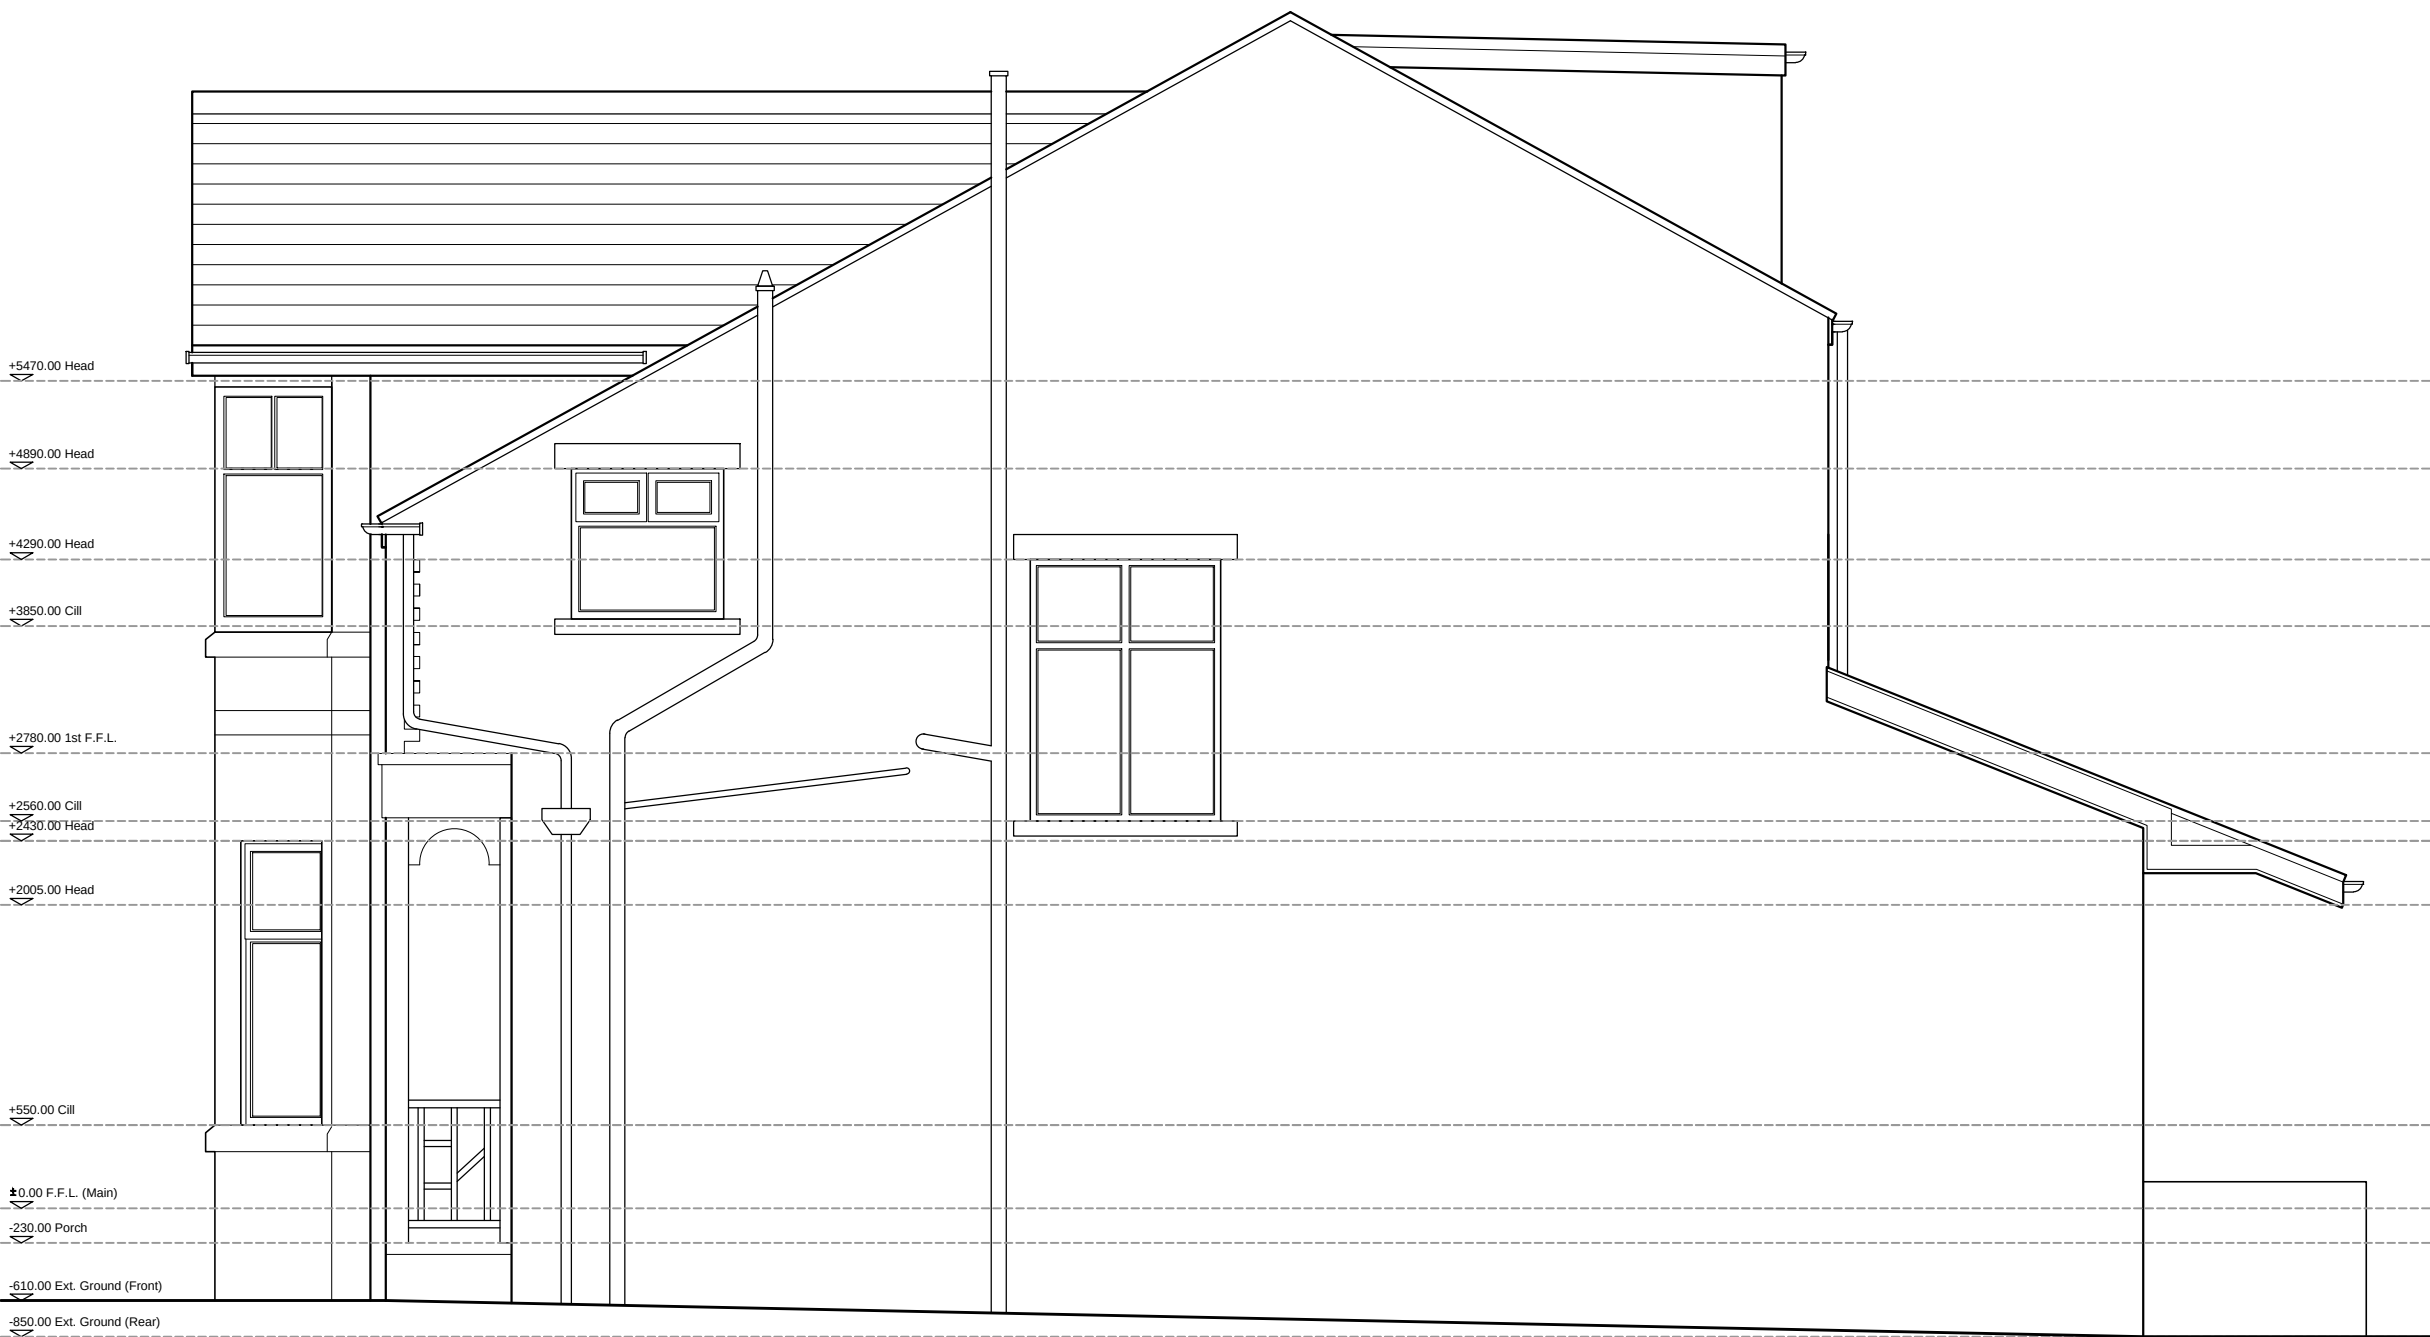

EXISTING SIDE ELEVATION

NOTES:

- [Insert Notes Here]

*	--/--	-
	Date	Revisions

Client:
Richard Toone

Job Title:
307 Brantingham Road
Chorlton
M21 0GU

Drawing Title:
Existing Side Elevation

Scale:
1:50

Date:	20/12/2024	Drawn By:	JR
-------	------------	-----------	----

Drawing No:	20241220/INW2042/04	Rev.	★
-------------	---------------------	------	---



EXISTING REAR ELEVATION

NOTES:

- [Insert Notes Here]

*	--/--	-
	Date	Revisions

Client:
Richard Toone


Job Title:
307 Brantingham Road
Chorlton
M21 0GU

Drawing Title:
Existing Rear Elevation

Scale:
1:50

Date:	20/12/2024	Drawn By:	JR
-------	------------	-----------	----

Drawing No:	20241220/INW2042/05	Rev.	★
-------------	---------------------	------	---

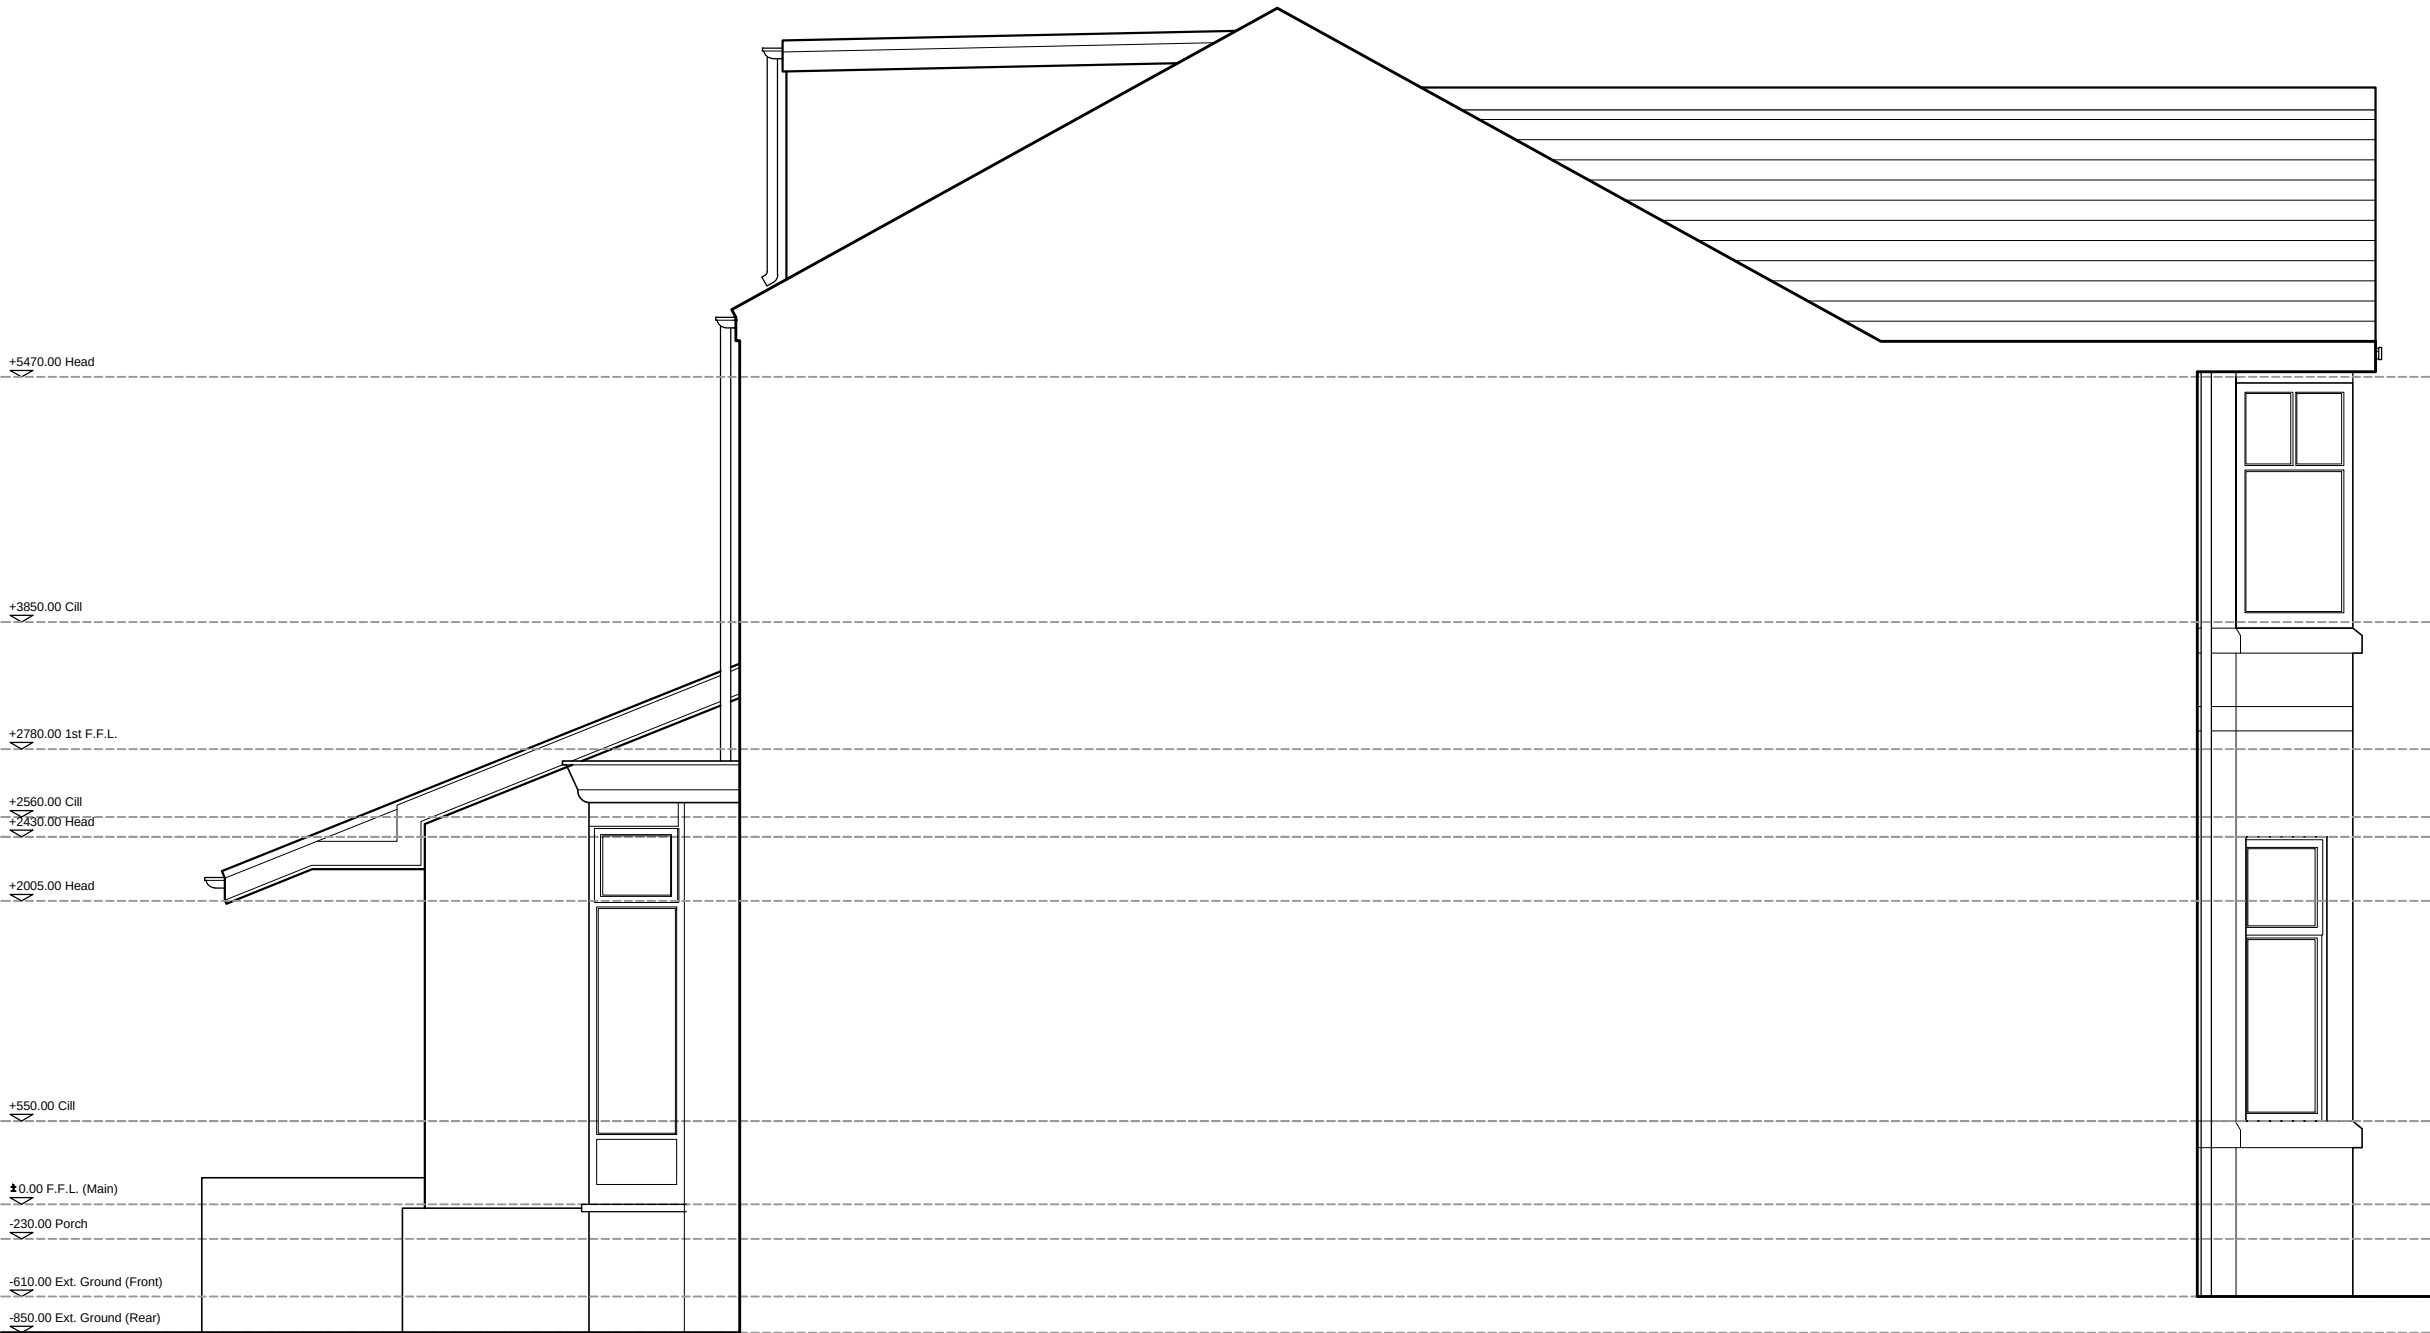

EXISTING FLANK ELEVATION

NOTES:

- [Insert Notes Here]

*	--/--	-
	Date	Revisions

Client:
Richard Toone

Job Title:
307 Brantingham Road
Chorlton
M21 0GU

Drawing Title:
Existing Flank Elevation

Scale:
1:50

Date: 20/12/2024Drawn By: JR

Drawing No: 20241220/INW2042/06Rev. ★



- | | | |
|---|---------|----------|
| | | |
| | | |
| * | -- / -- | * |
| | Date | Decision |

Drawing No:
20241220/INW2042/08

Rev.
*



PROPOSED FRONT ELEVATION
(To Remain as Existing)

NOTES:

- [Insert Notes Here]

*	--/--	-
	Date	Revisions

Client:
Richard Toone

Job Title:
307 Brantingham Road
Chorlton
M21 0GU

Drawing Title:
Proposed Front Elevation


Scale:
1:50

Date: 20/12/2024

Drawn By: JR

Drawing No: 20241220/INW2042/09

Rev. ★

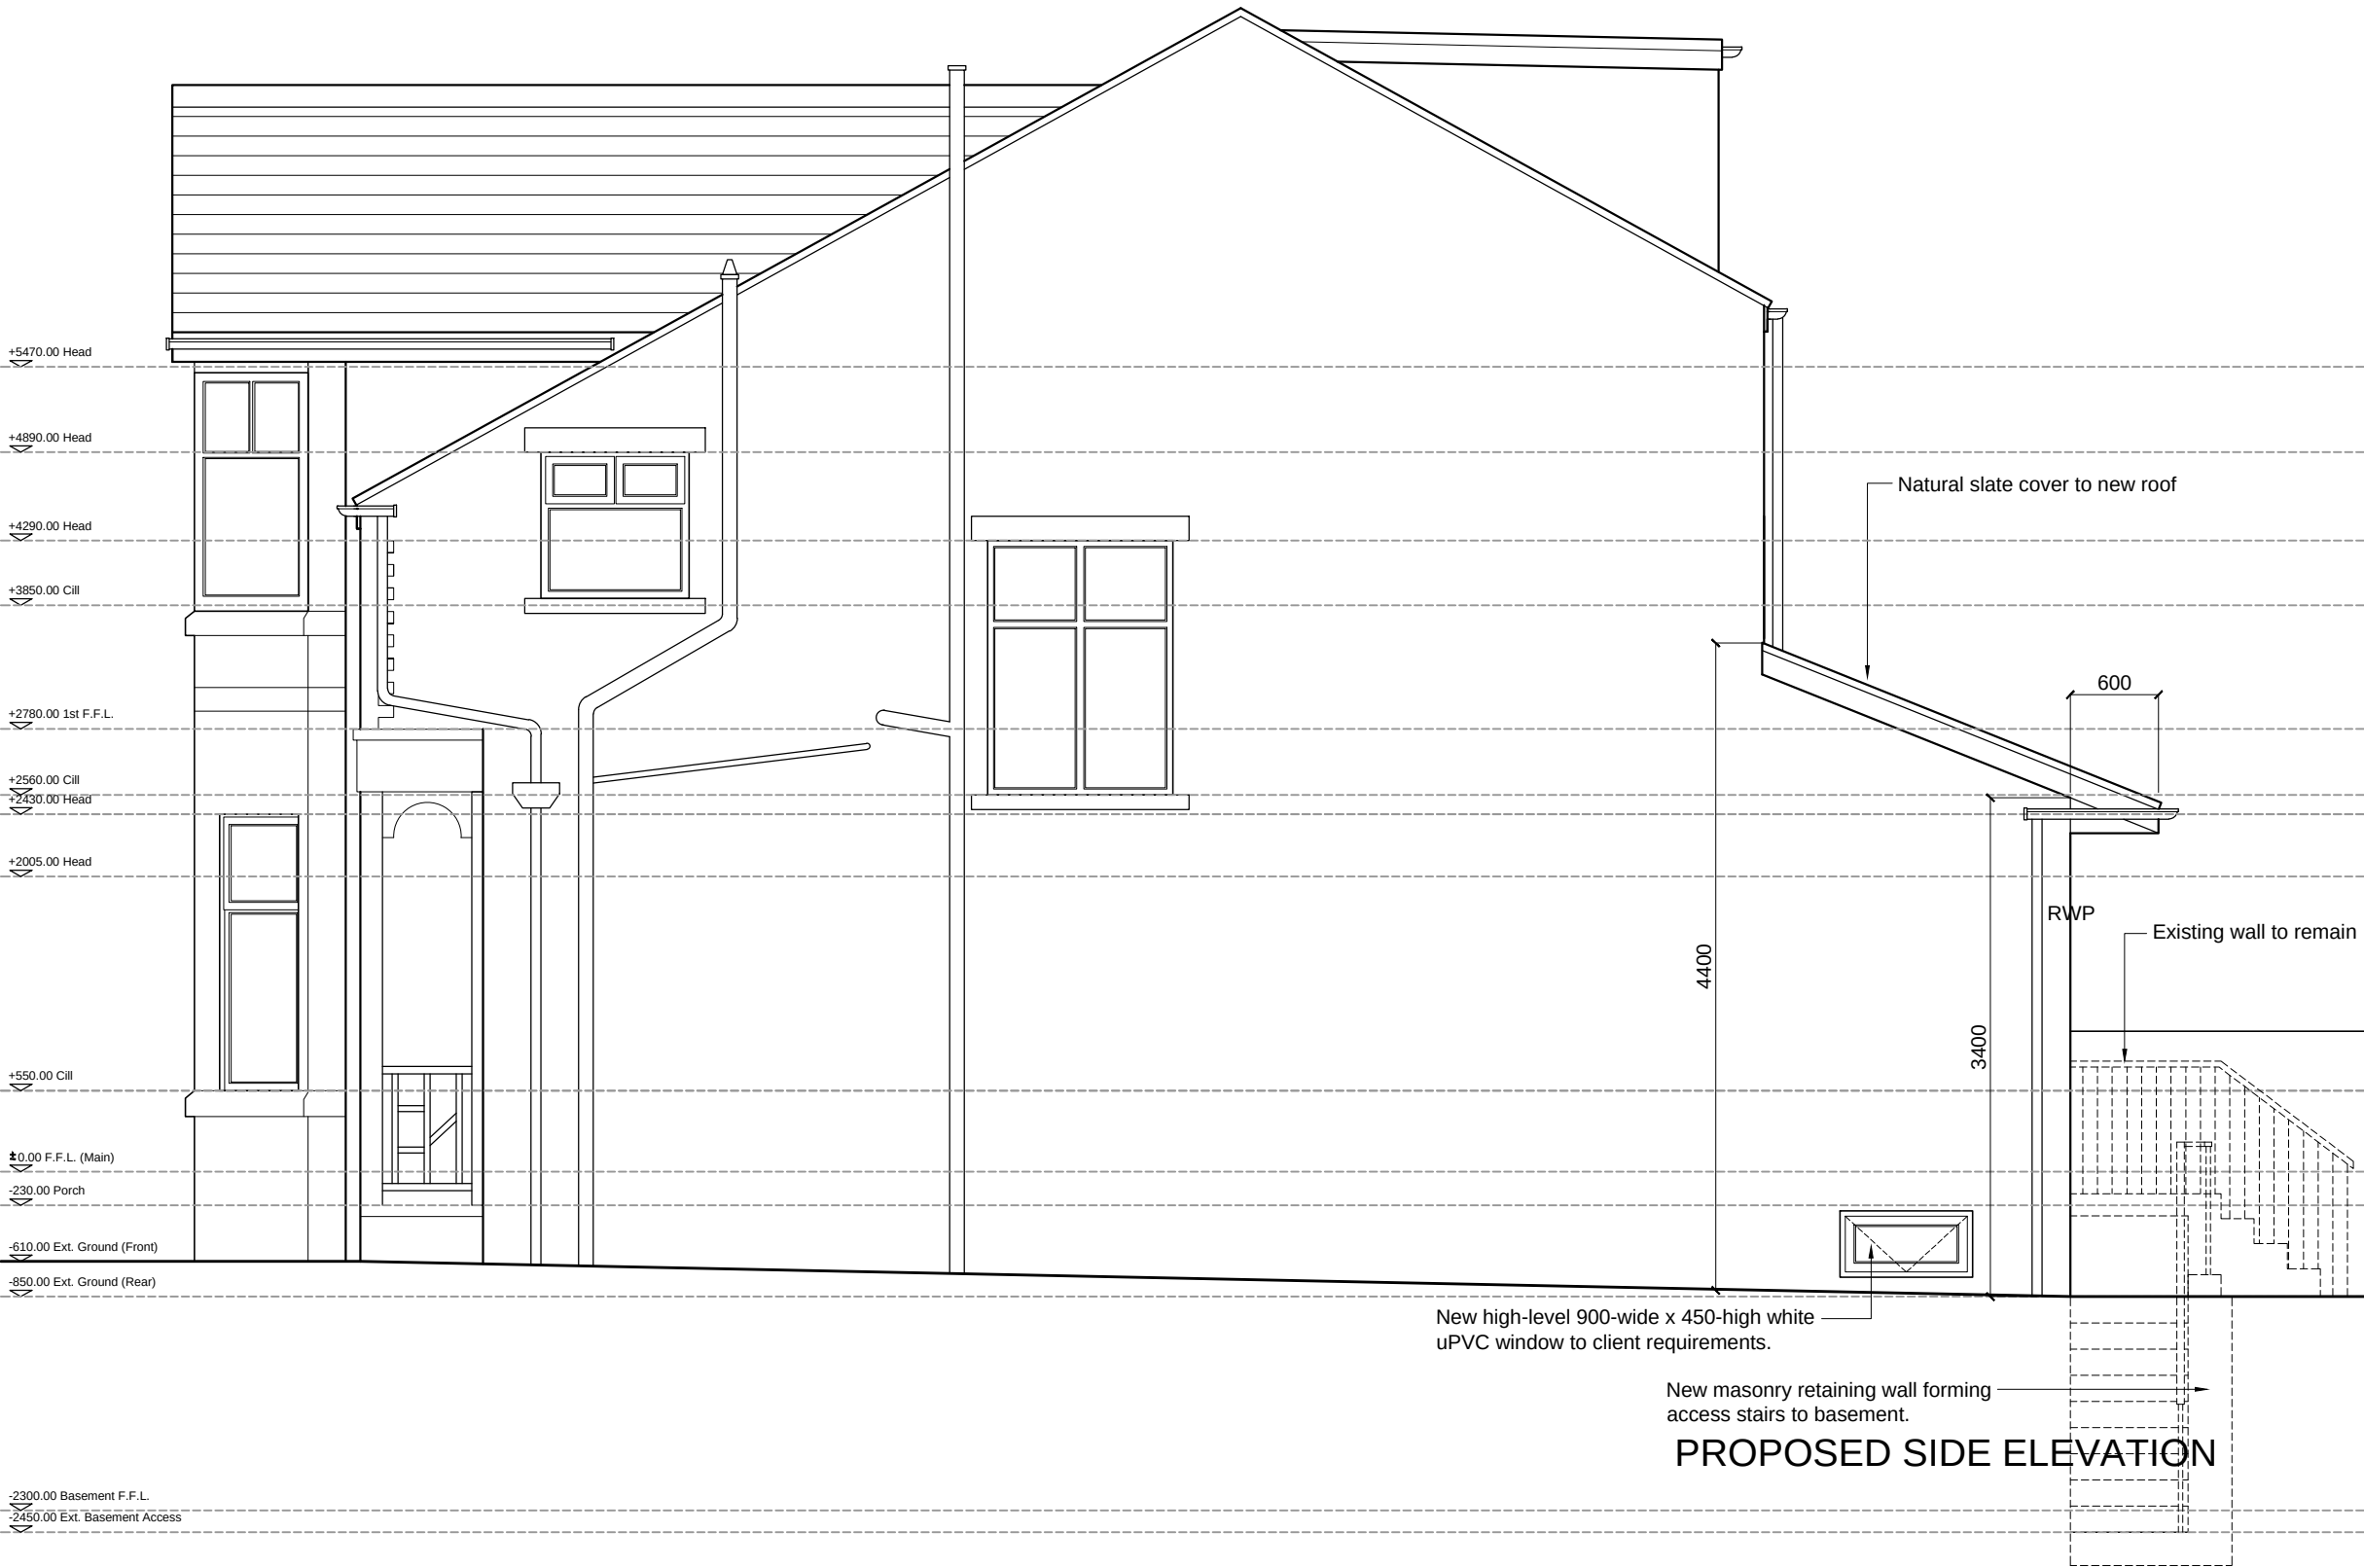

NOTES:

- [Insert Notes Here]

*	--/--	-
	Date	Revisions

Client:

Richard Toone

Job Title:

307 Brantingham Road
Chorlton
M21 0GU

Drawing Title:

Proposed Side Elevation

Scale:

1:50

Date:

20/12/2024

Drawn By:

JR

Drawing No:

20241220/INW2042/10

Rev.

★



NOTES:

- [Insert Notes Here]

*	--/--	-
	Date	Revisions

Client:
Richard Toone

Job Title:
307 Brantingham Road
Chorlton
M21 0GU

Drawing Title:
Proposed Rear Elevation


Scale:
1:50

Date:
20/12/2024

Drawn By:
JR

Drawing No:
20241220/INW2042/11

Rev.
★

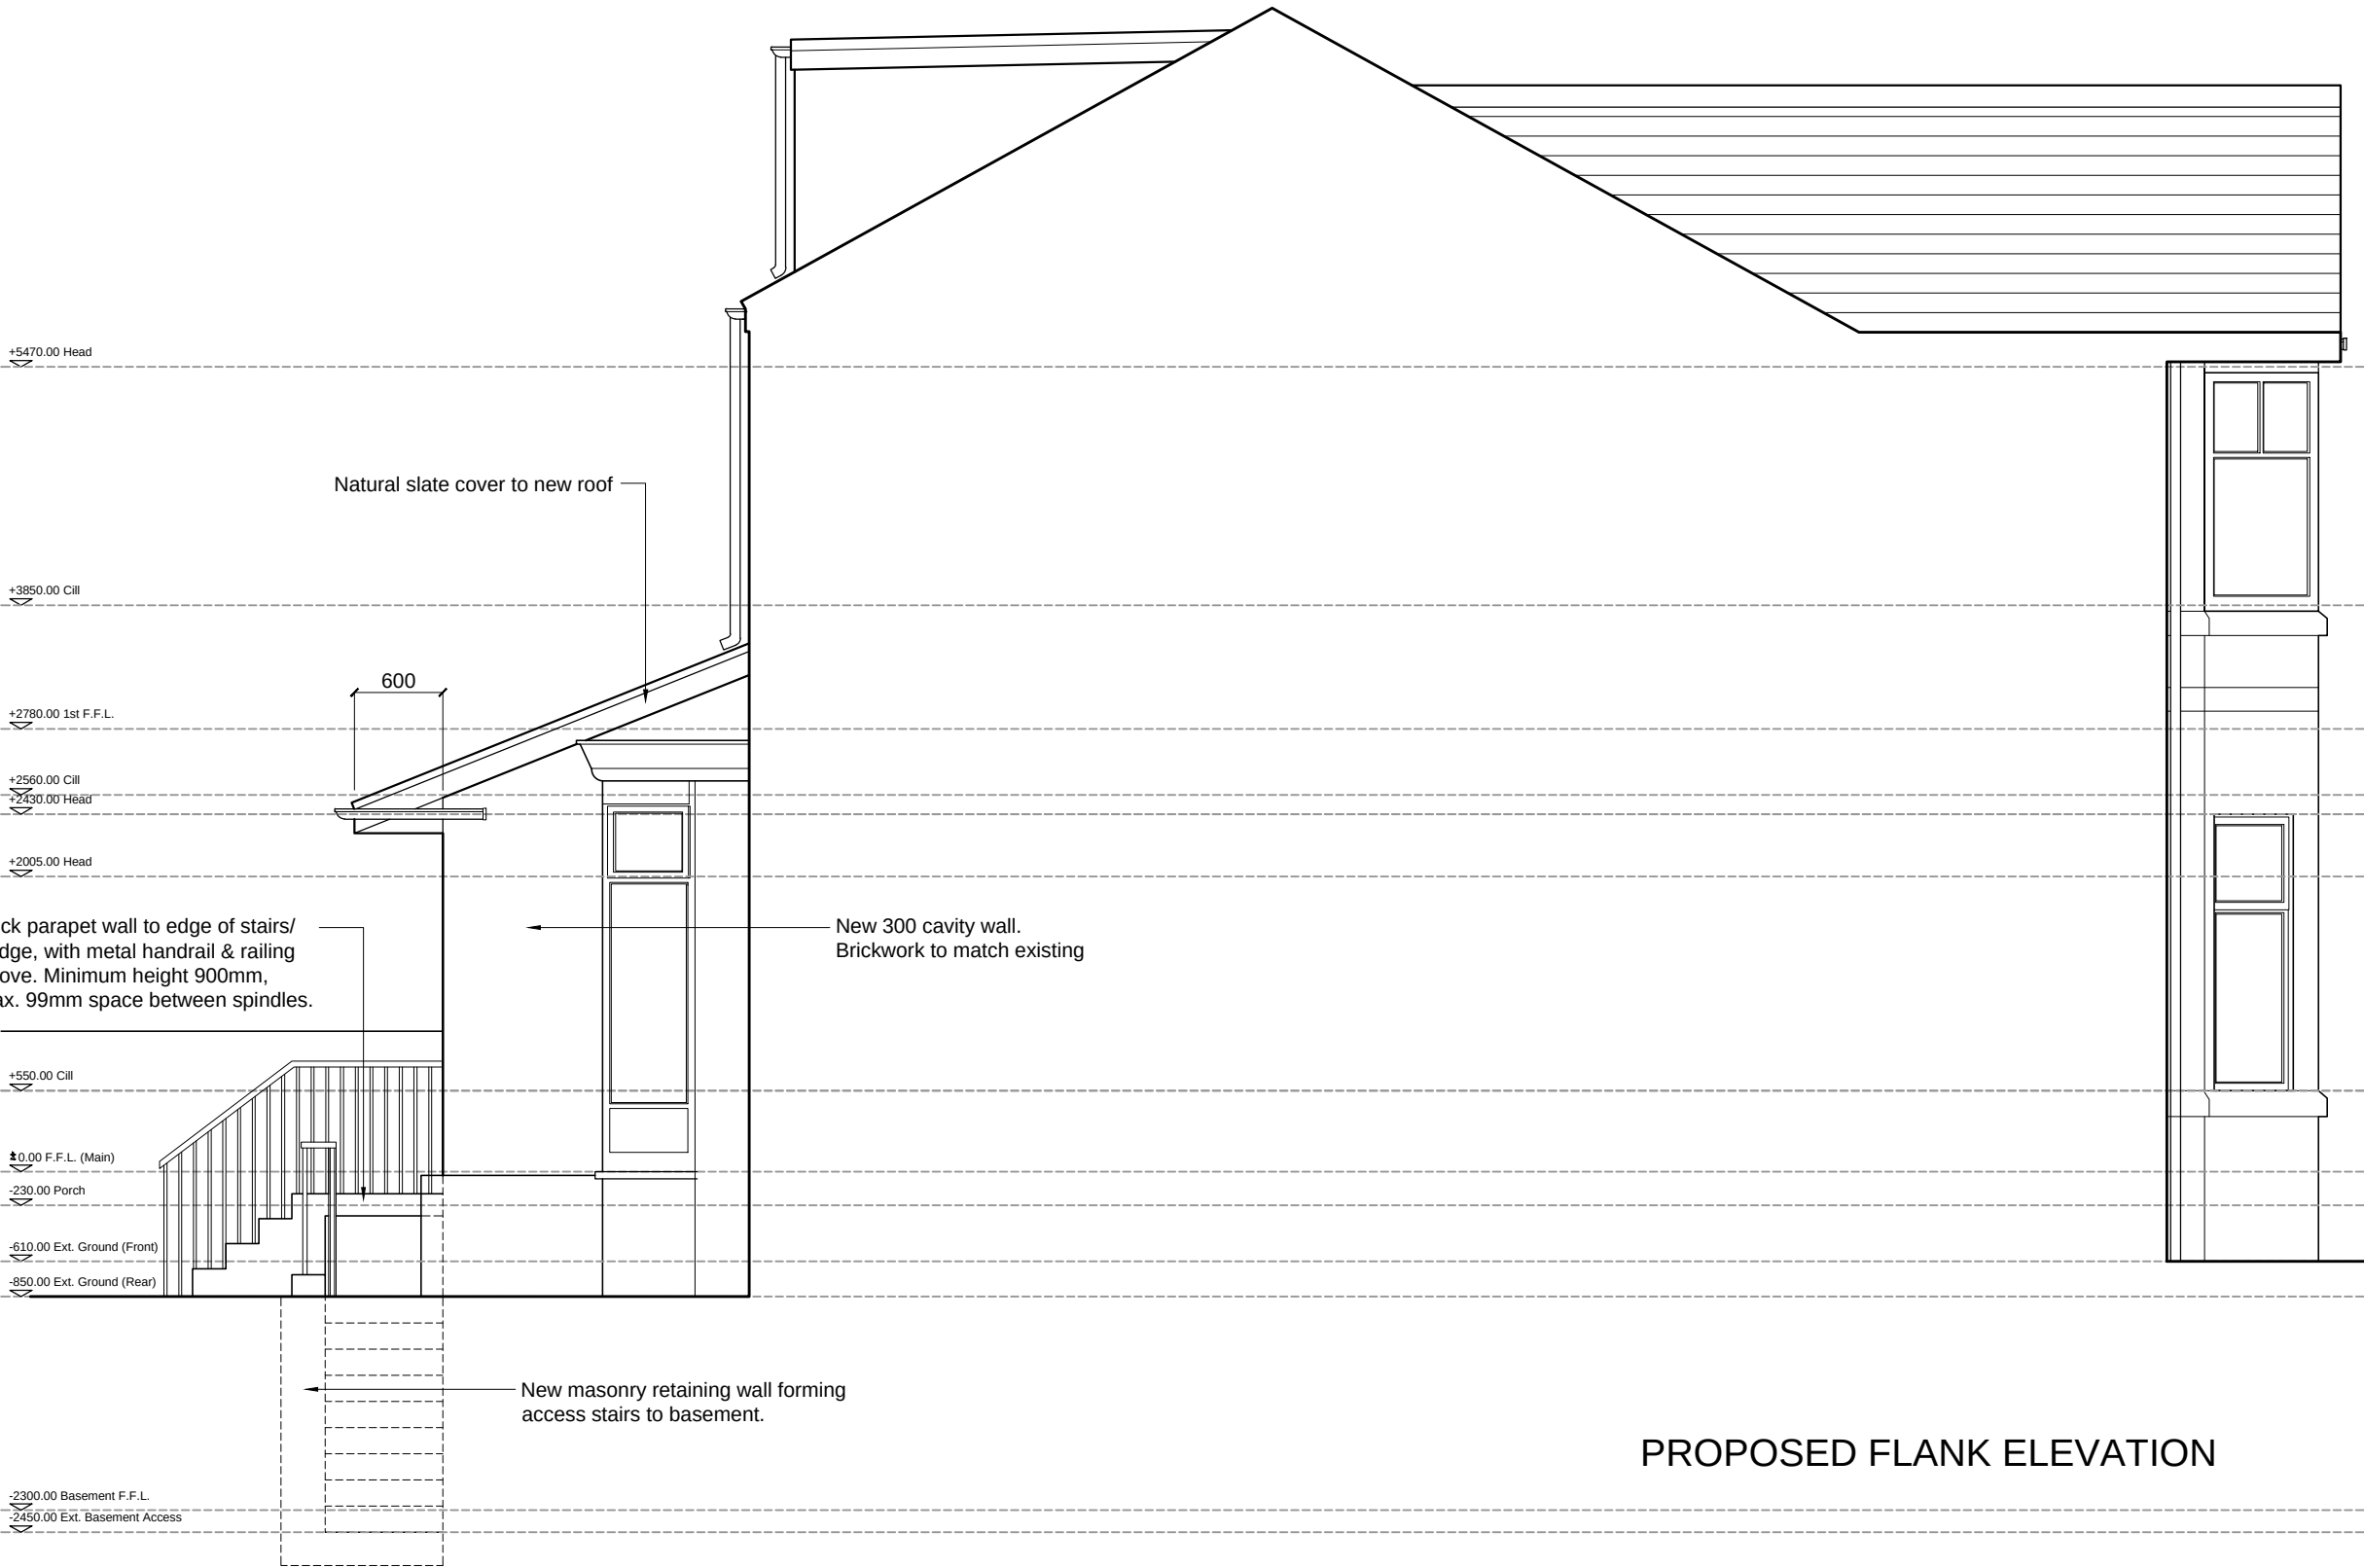

PROPOSED FLANK ELEVATION

NOTES:

- [Insert Notes Here]

*	--/--	-
	Date	Revisions

Client:
Richard Toone

Job Title:
307 Brantingham Road
Chorlton
M21 0GU

Drawing Title:
Existing Flank Elevation

Scale:
1:50

Date: 20/12/2024 Drawn By: JR

Drawing No: 20241220/INW2042/12	Rev. ★
------------------------------------	-----------