




SECTION A A Scale 1:50

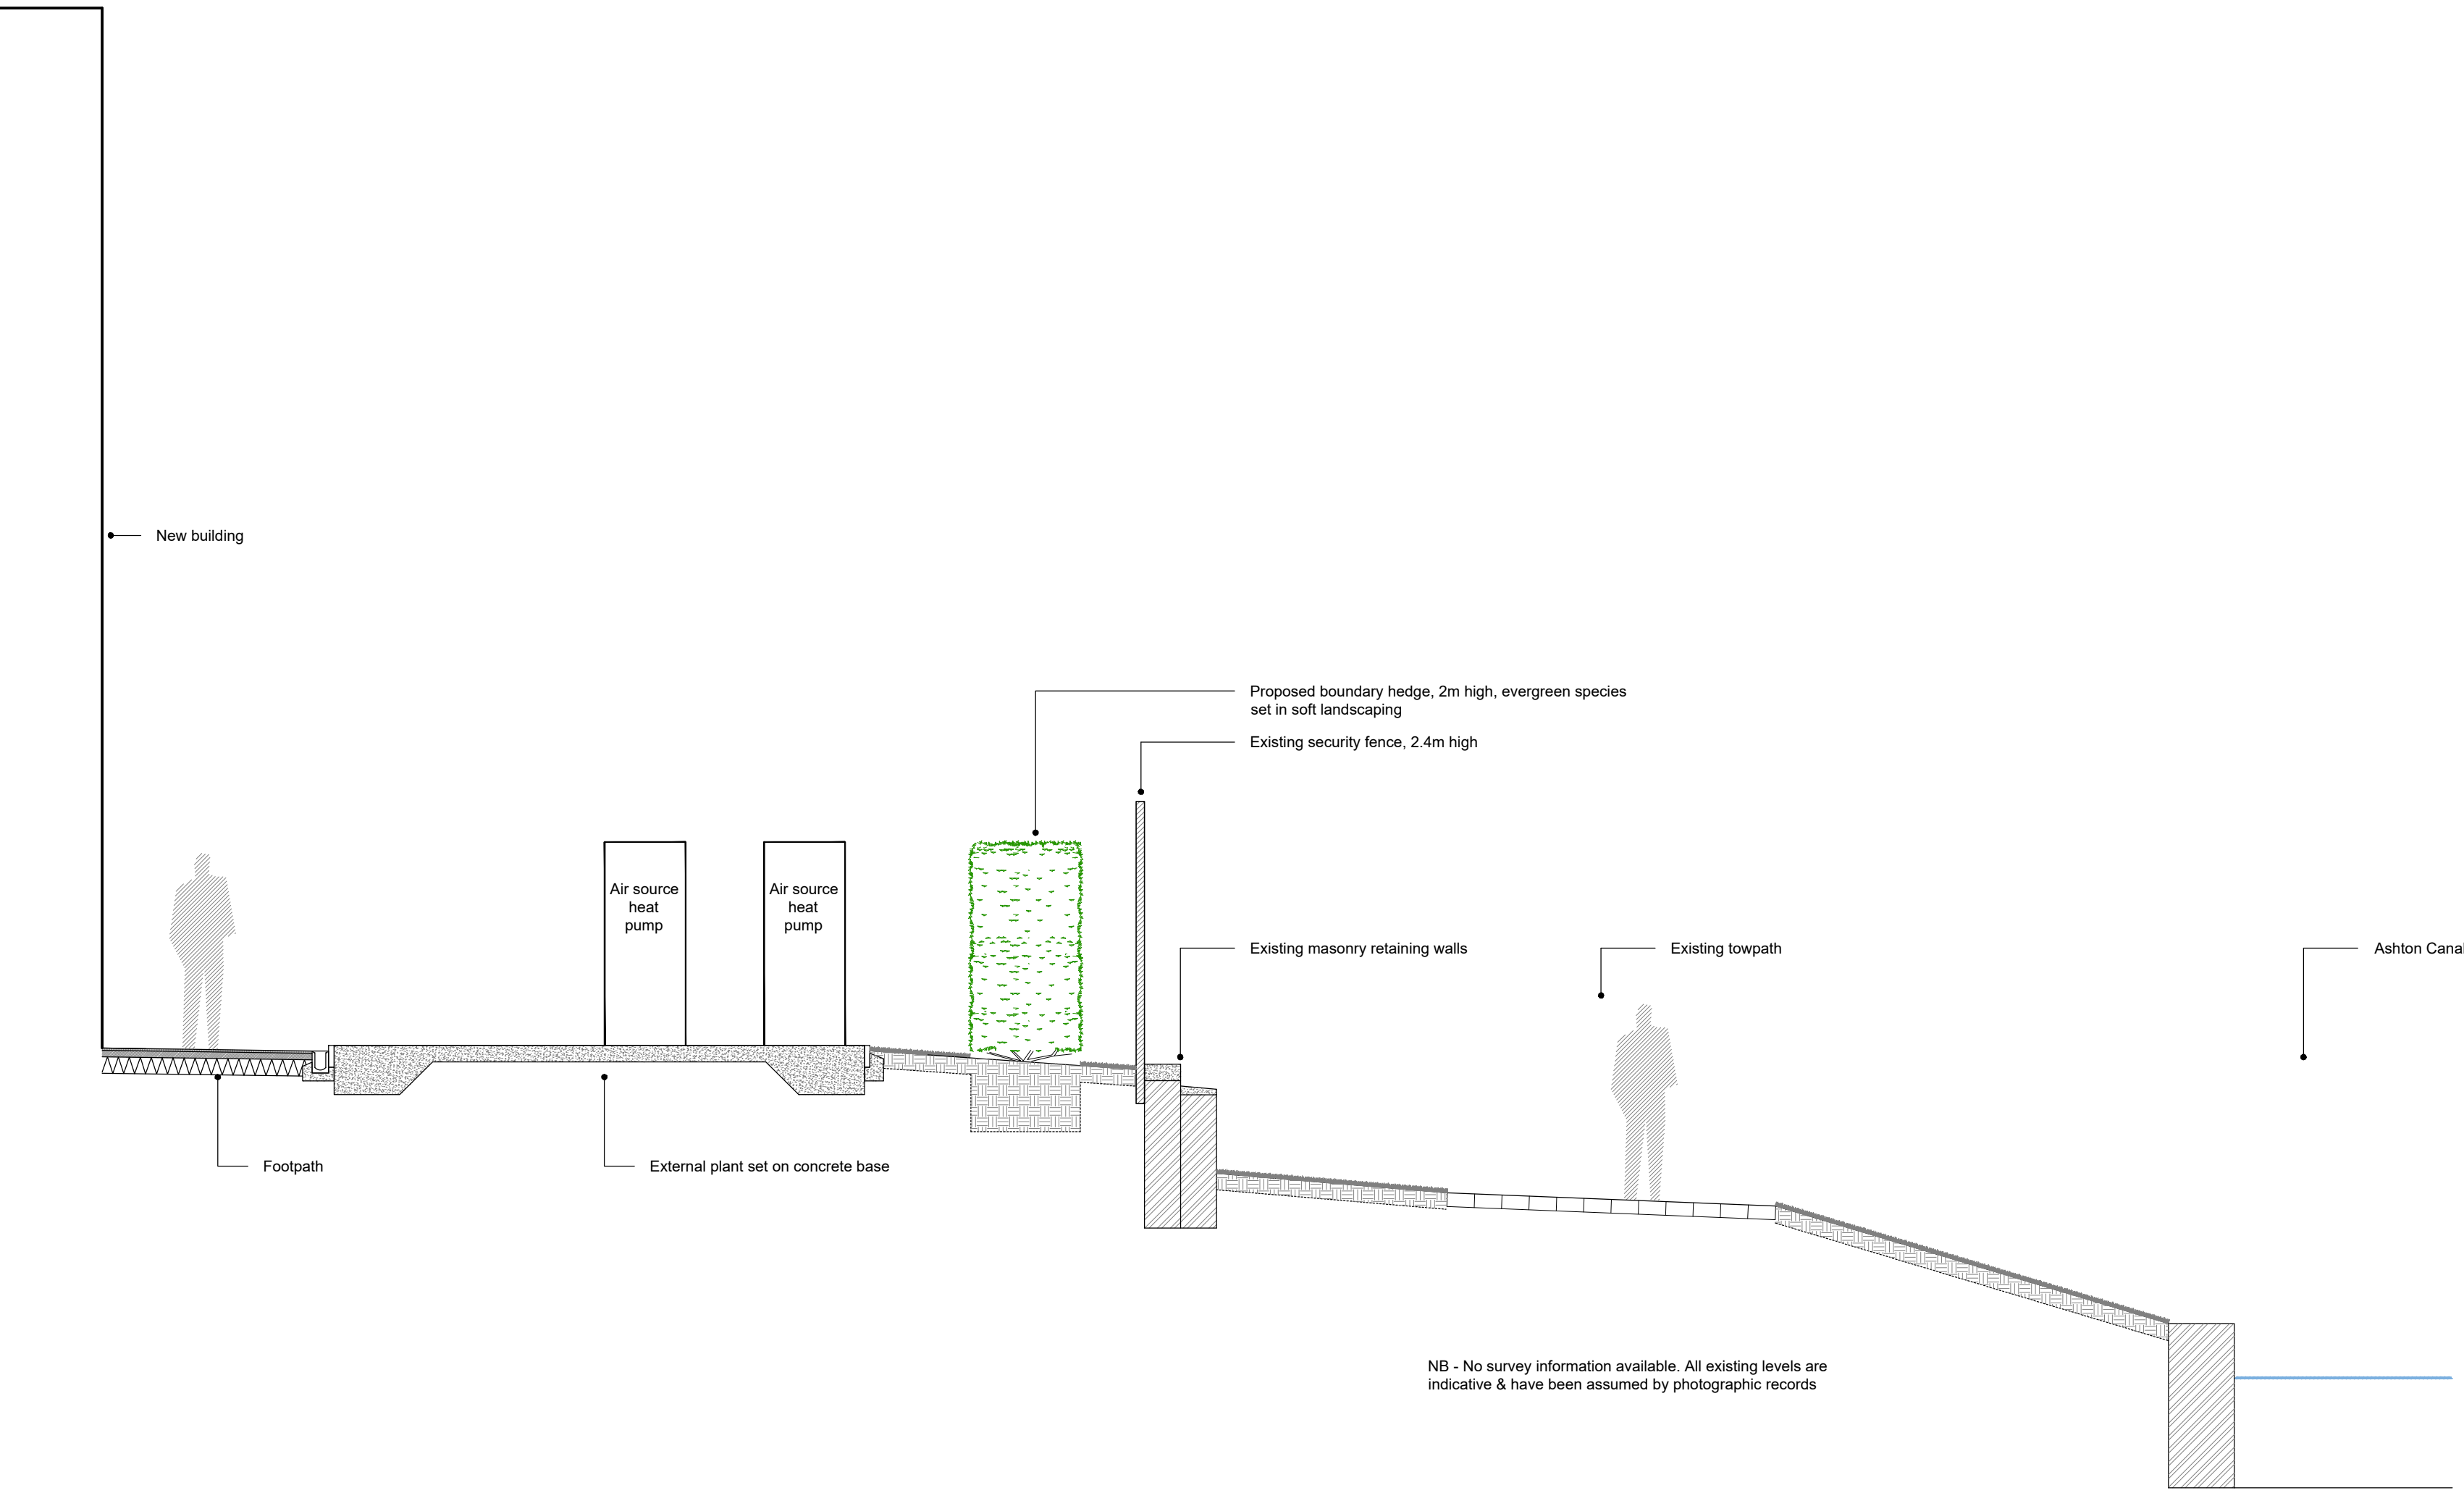

SECTION B B Scale 1:50

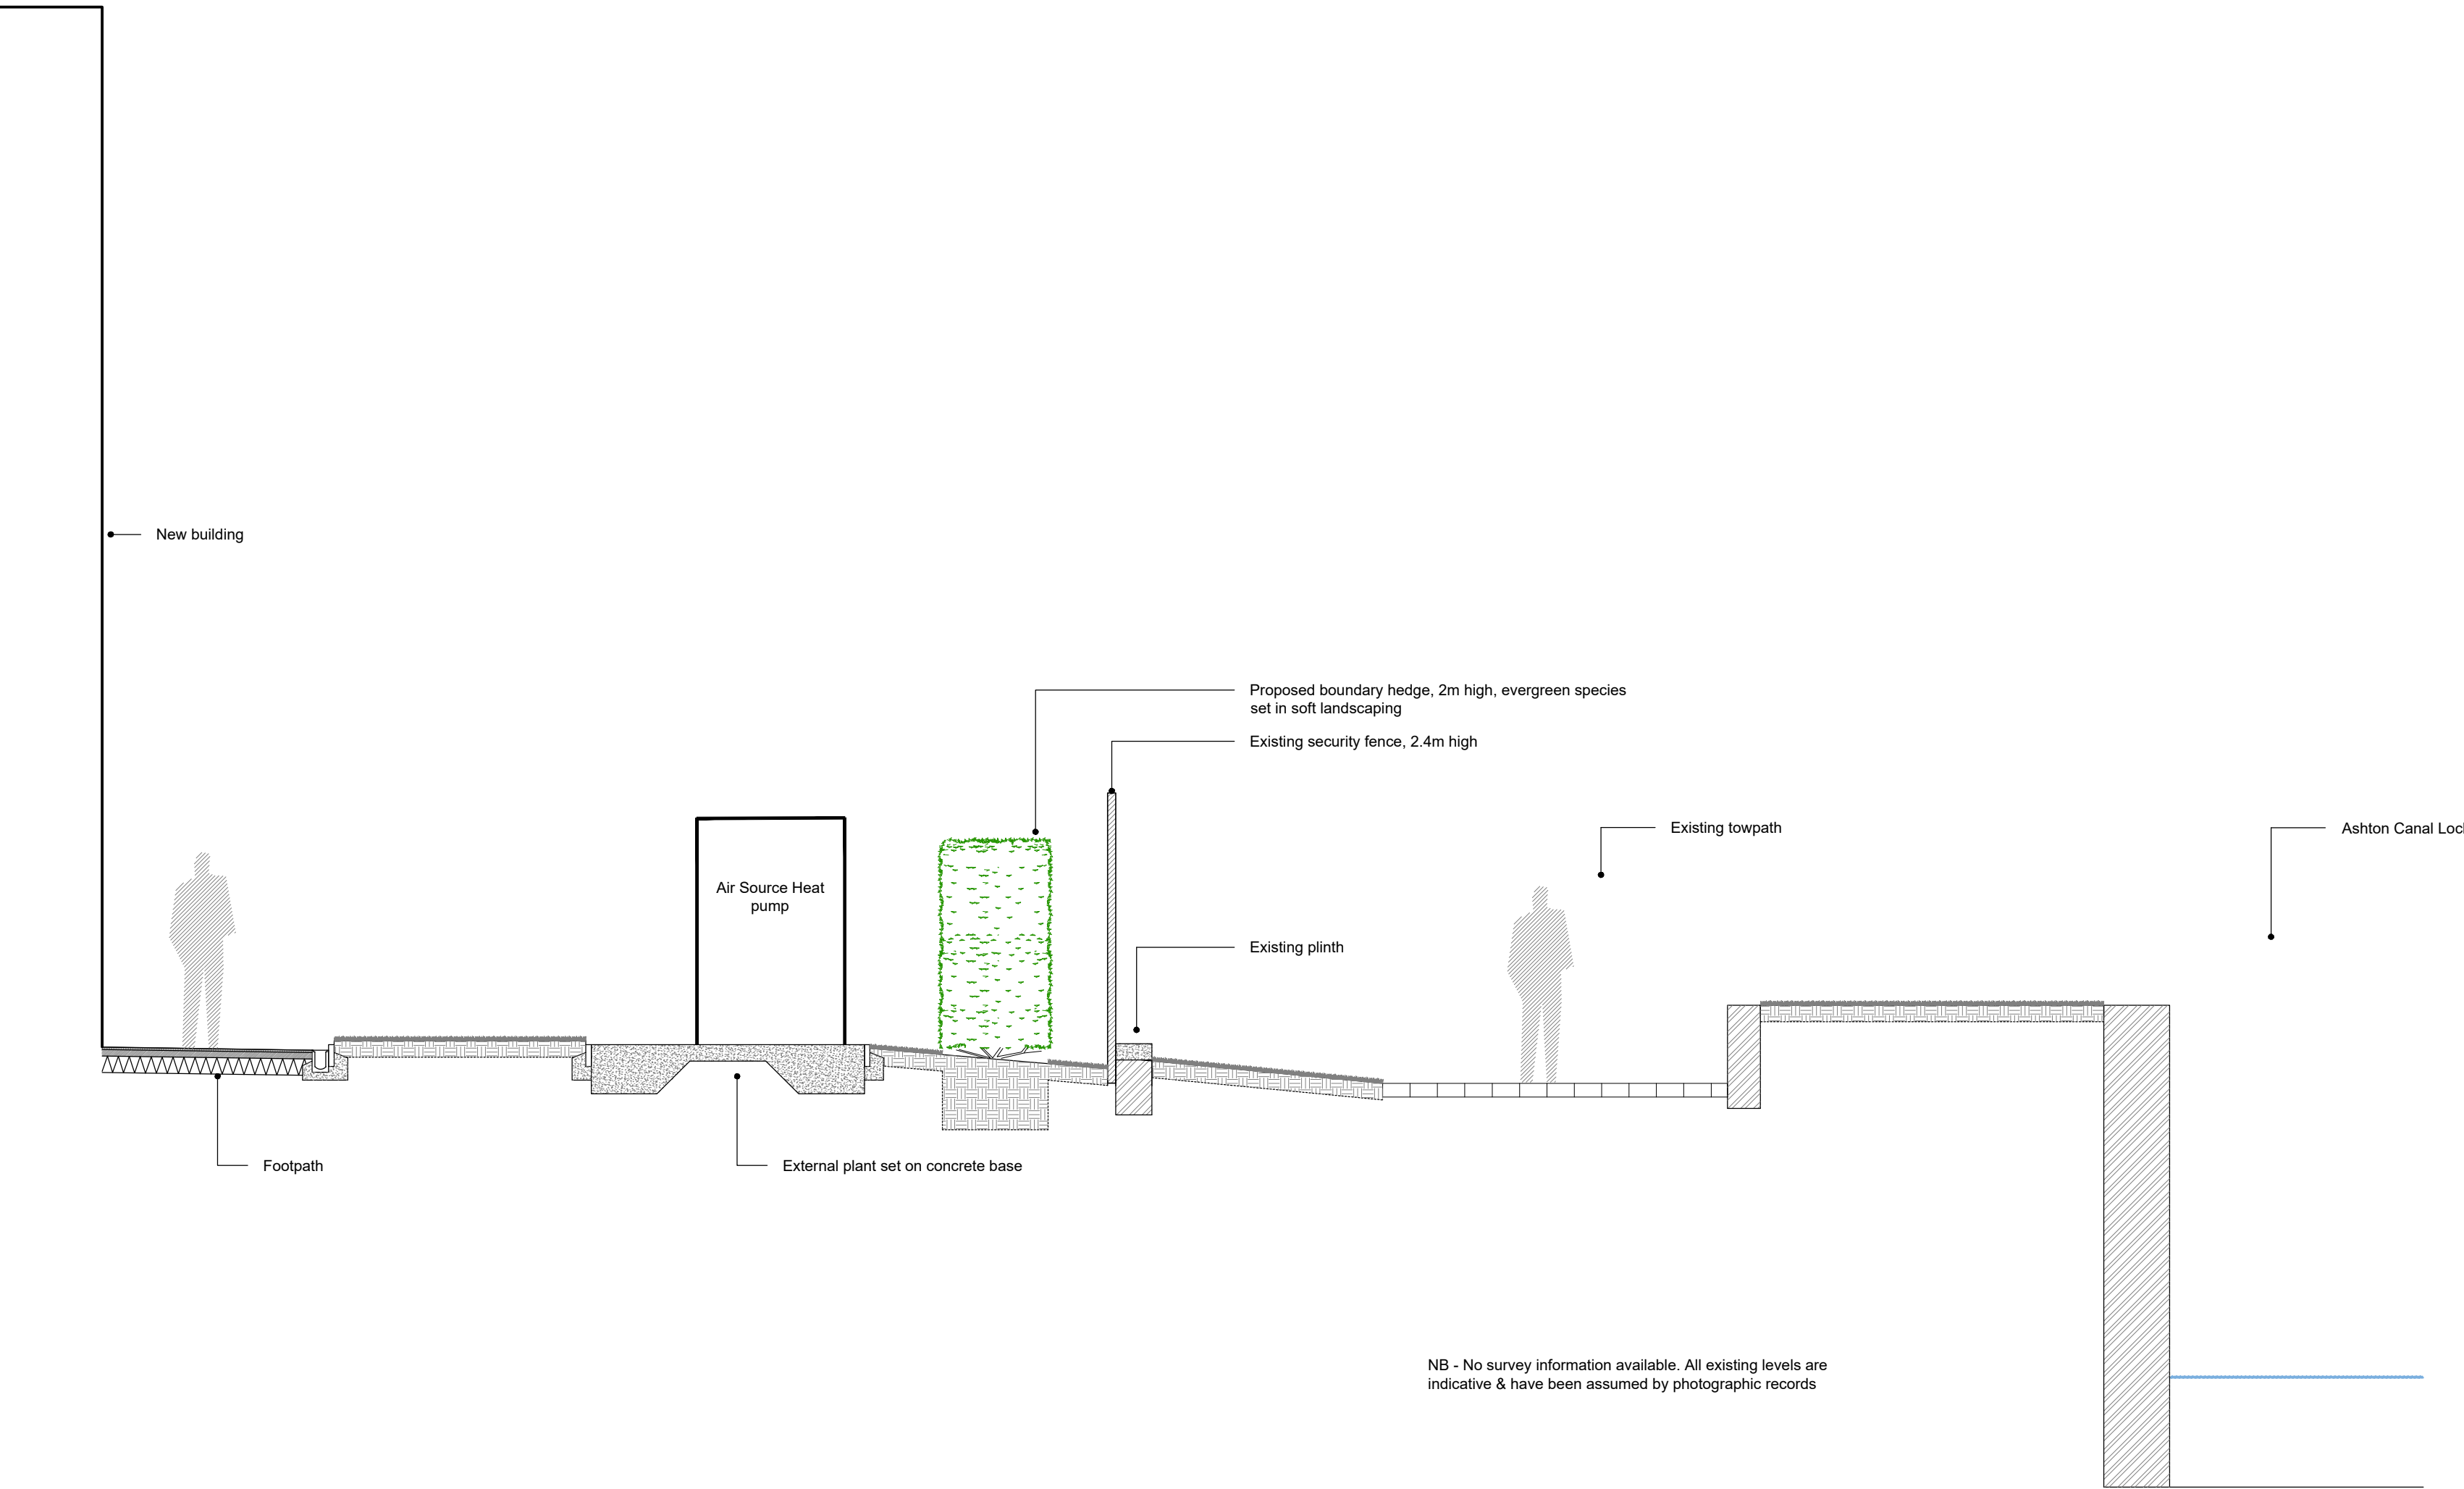


SECTION LOCATION Scale 1:200

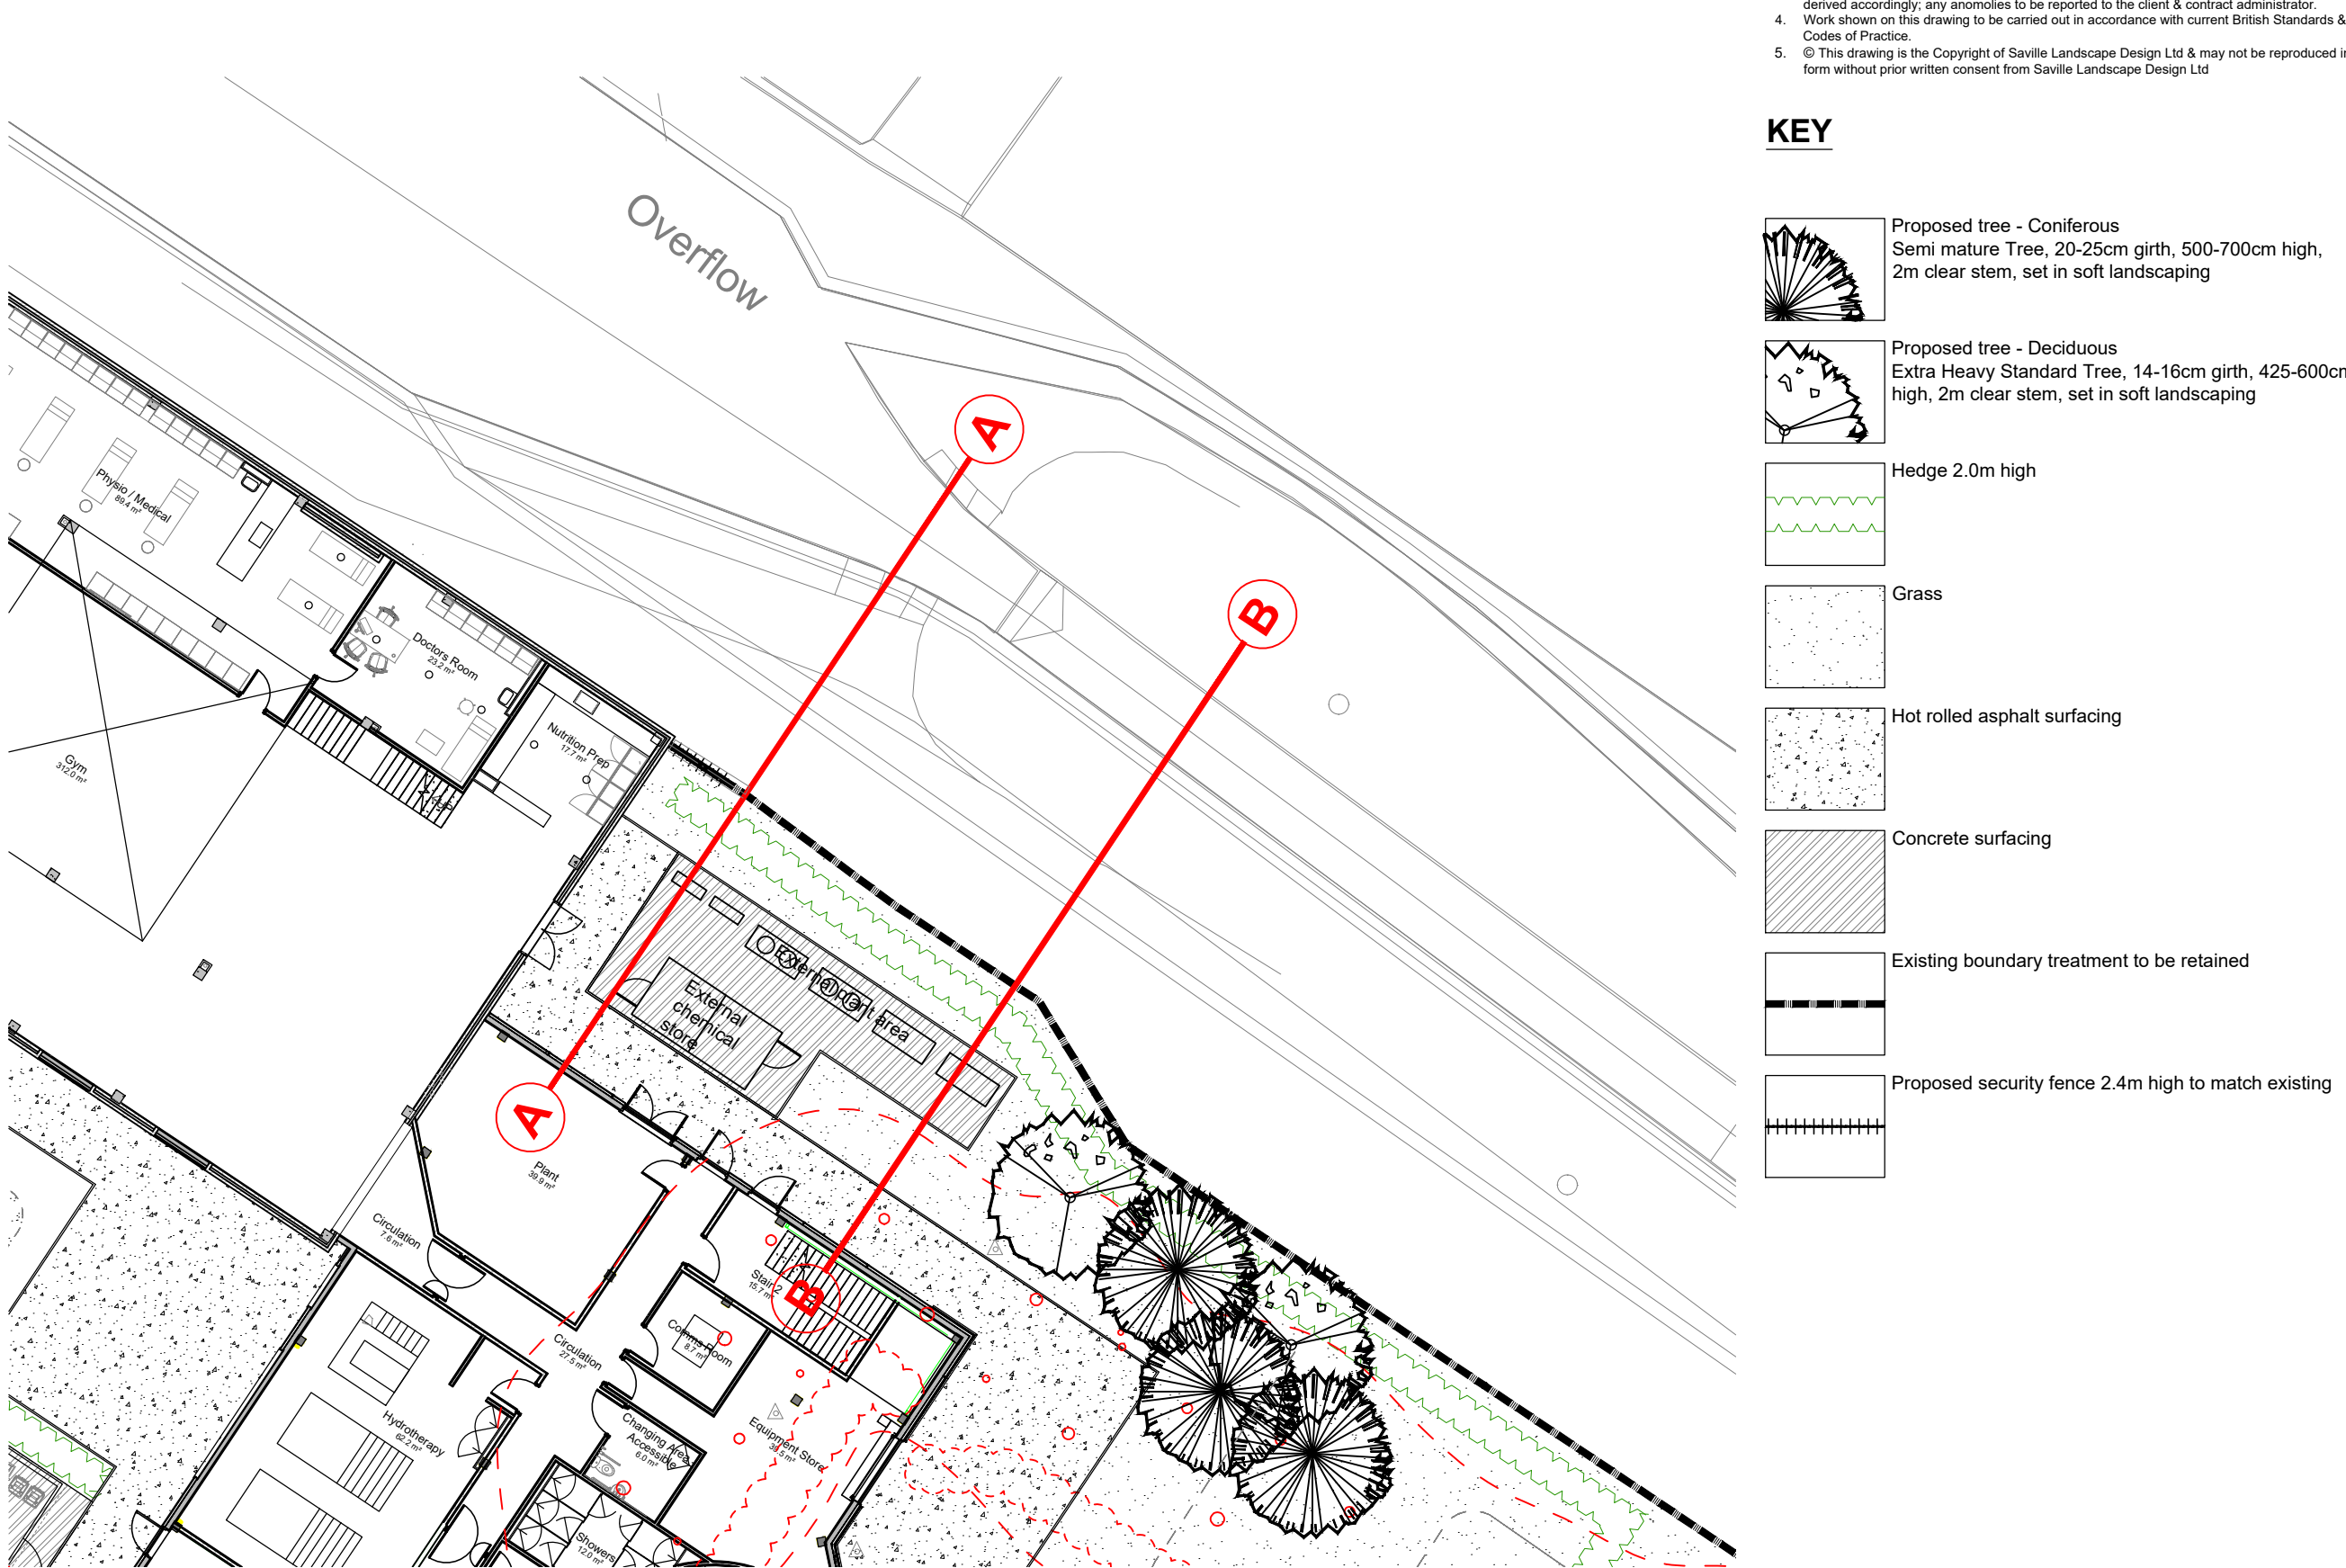

KEY

- Proposed tree - Coniferous
Semi mature Tree, 20-25cm girth, 500-700cm high, 2m clear stem, set in soft landscaping
- Proposed tree - Deciduous
Extra Heavy Standard Tree, 14-16cm girth, 425-600cm high, 2m clear stem, set in soft landscaping
- Hedge 2.0m high
- Grass
- Hot rolled asphalt surfacing
- Concrete surfacing
- Existing boundary treatment to be retained
- Proposed security fence 2.4m high to match existing

EXAMPLES OF PROPOSED NATIVE BOUNDARY HEDGE - LIGUSTRUM VULGARE

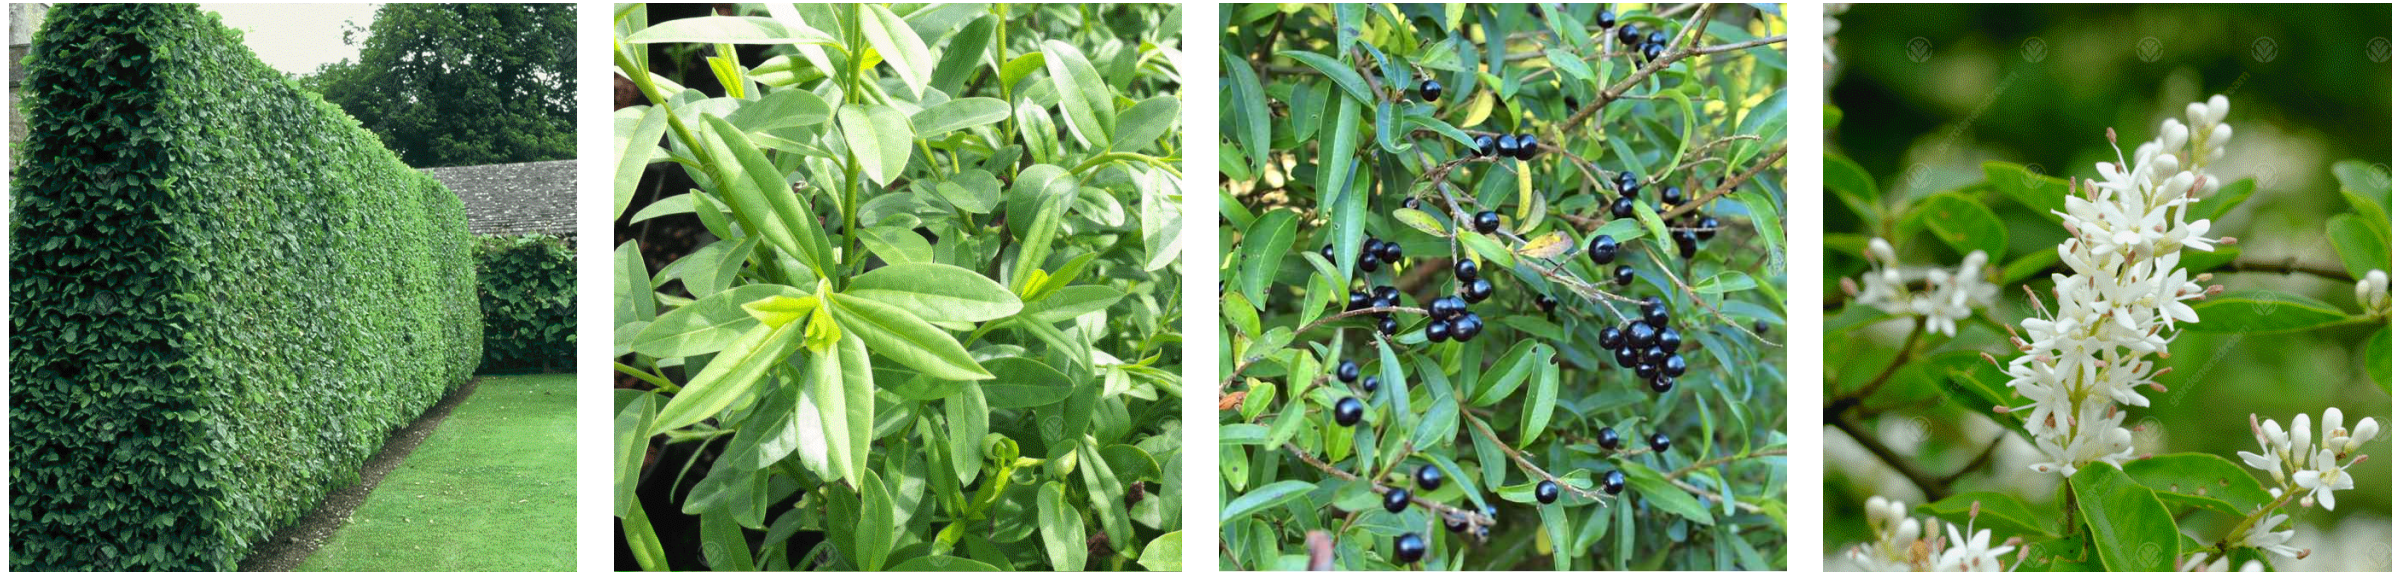

Rev	Description	Initial	Date
C	Project title updated	KAS	Nov24
B	DWG status updated	KAS	Oct24
A	Amended to latest site plan	KAS	Oct24

saville LANDSCAPE DESIGN
Hatherlow House Romiley Stockport Cheshire SK6 3DY
T : 0161 406 7333 E : info@savillelandscape.co.uk
M : 07502 289193 W : www.savillelandscape.co.uk

CLIENT MCFC	PROJECT TITLE Women's First Team	DRAWING TITLE External Plant Proposals	STATUS STAGE 4
SCALE 1:50	SHEET SIZE A1	DRAWN KAS	CHECKED -
PROJECT NO. 407	DRAWING NO. 79	REV. C	DATE Nov 24