


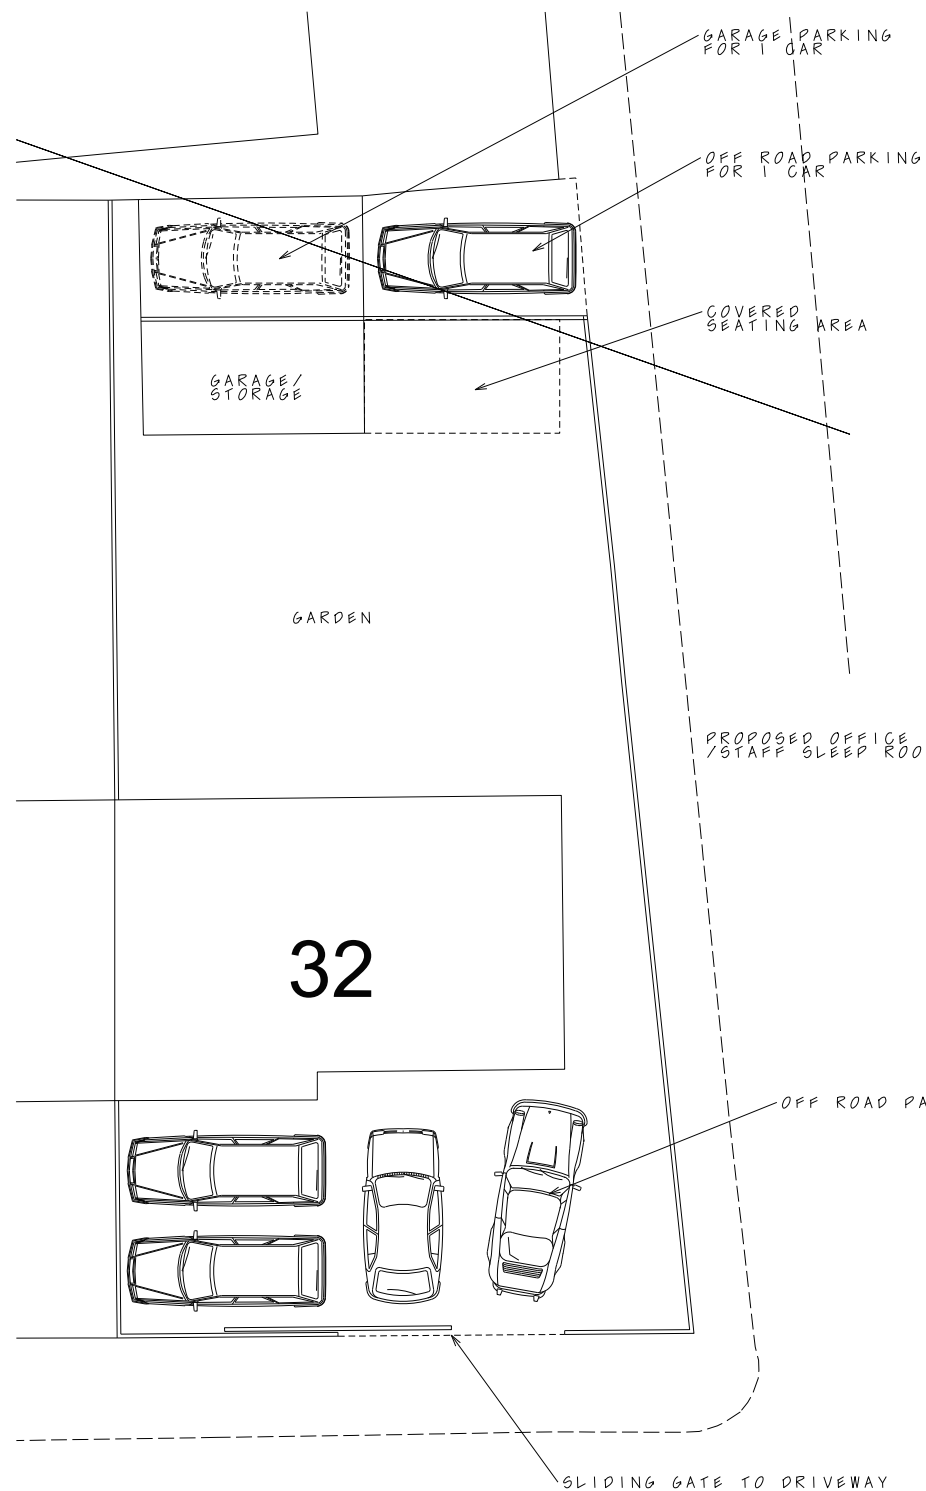
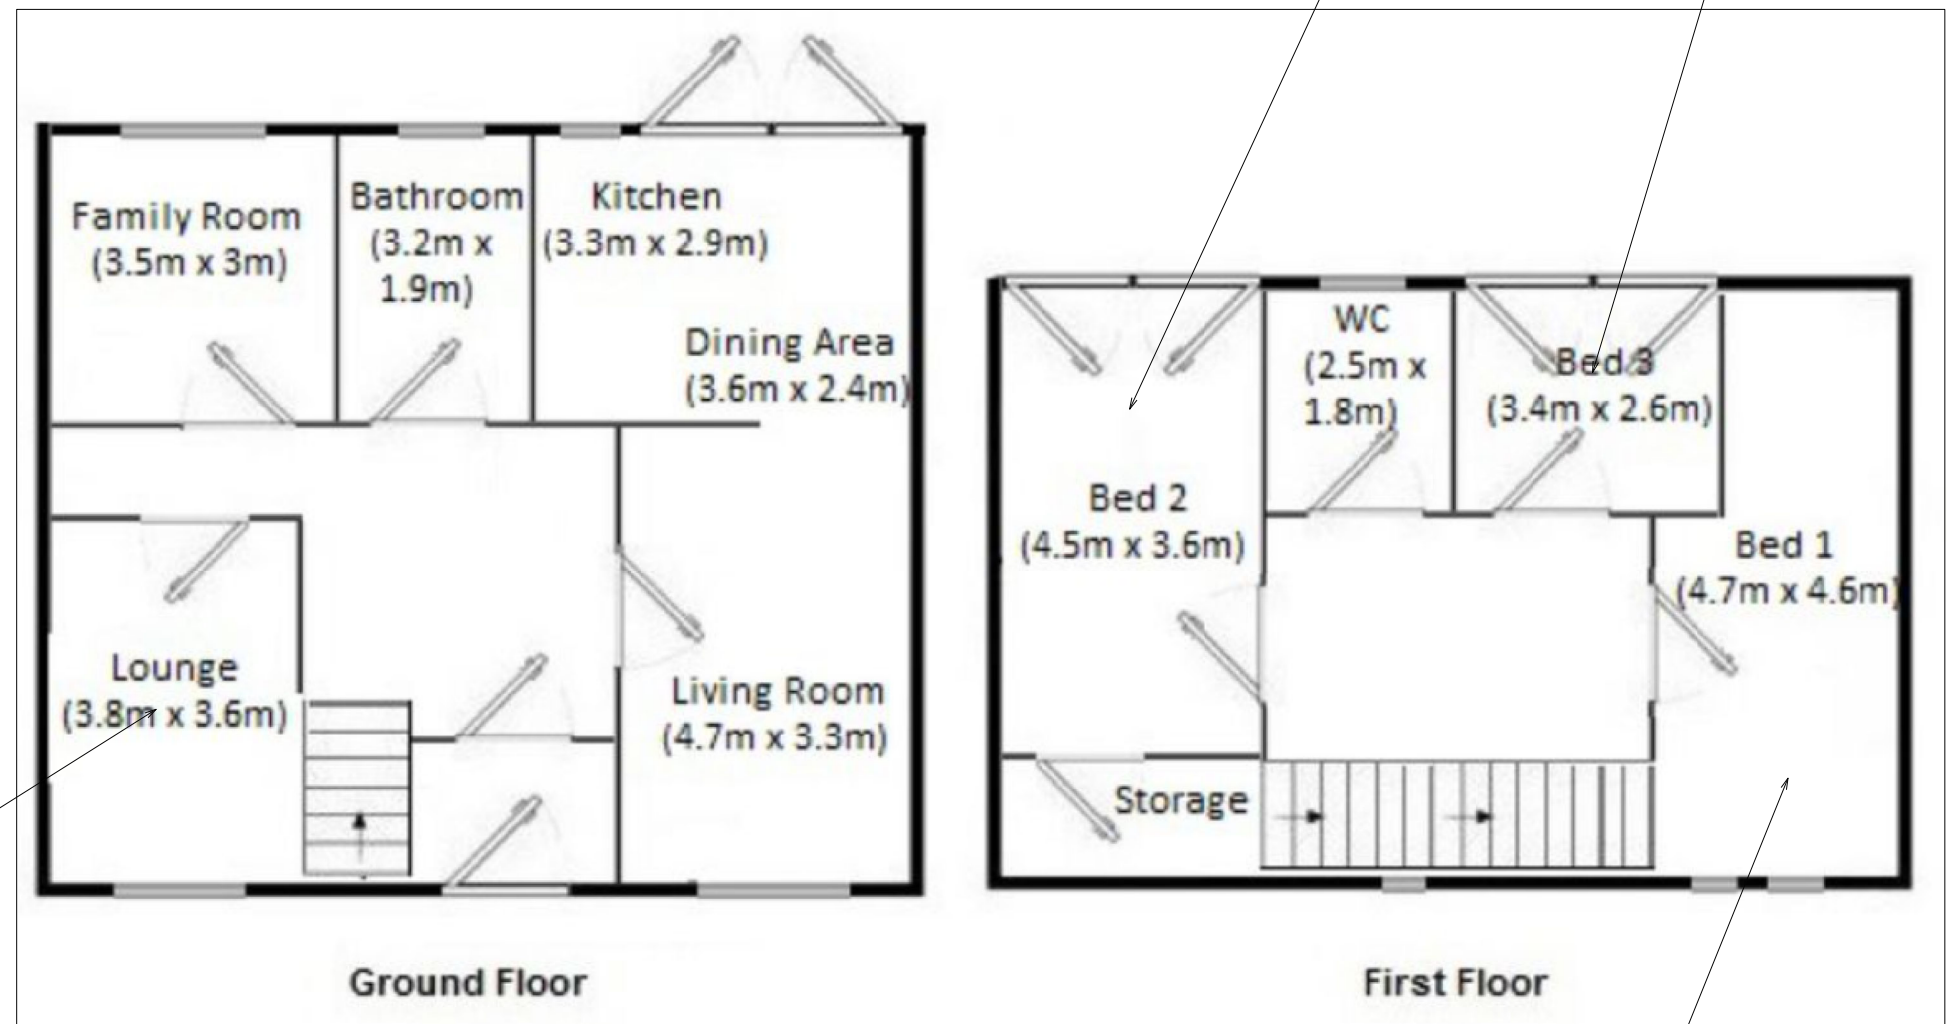


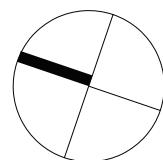

site plan - 1 : 200

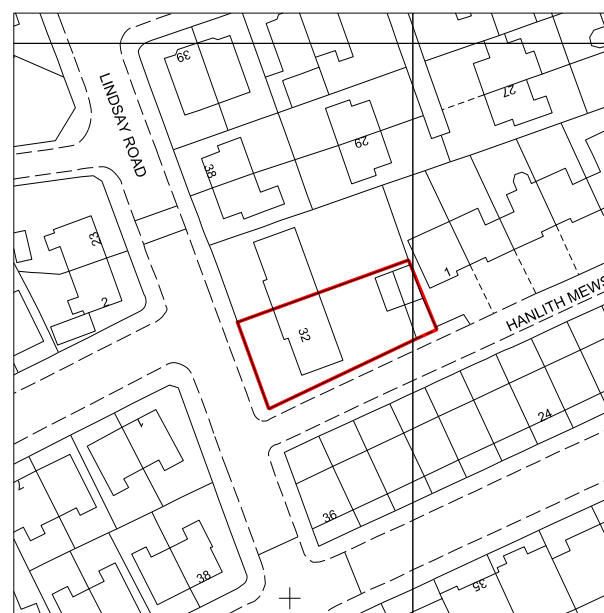

floor layouts approx scale 1 : 100

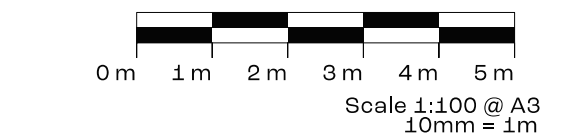

location plan - 1 : 1250



A 07-01-25 JML Issued to planners

Linberg Design

Linberg Design Associates Limited

Suite A, Unit 10 Century Park, Gasplan Road, Altrincham, Cheshire, WA14 2PL
(t) 0161 820 9883 (e) jon@linberg.co.uk (w) www.linberg.co.uk

Project Title
**32 Lindsay Road,
Manchester, M19 2JE
Rockhouse Care Limited**

Dwg Title
**Location Plan
Site plan and ground
and first floor plans**

Dwg. No EP01	Revision A
Scale 1 : 100 @ A3	Drawn By JML