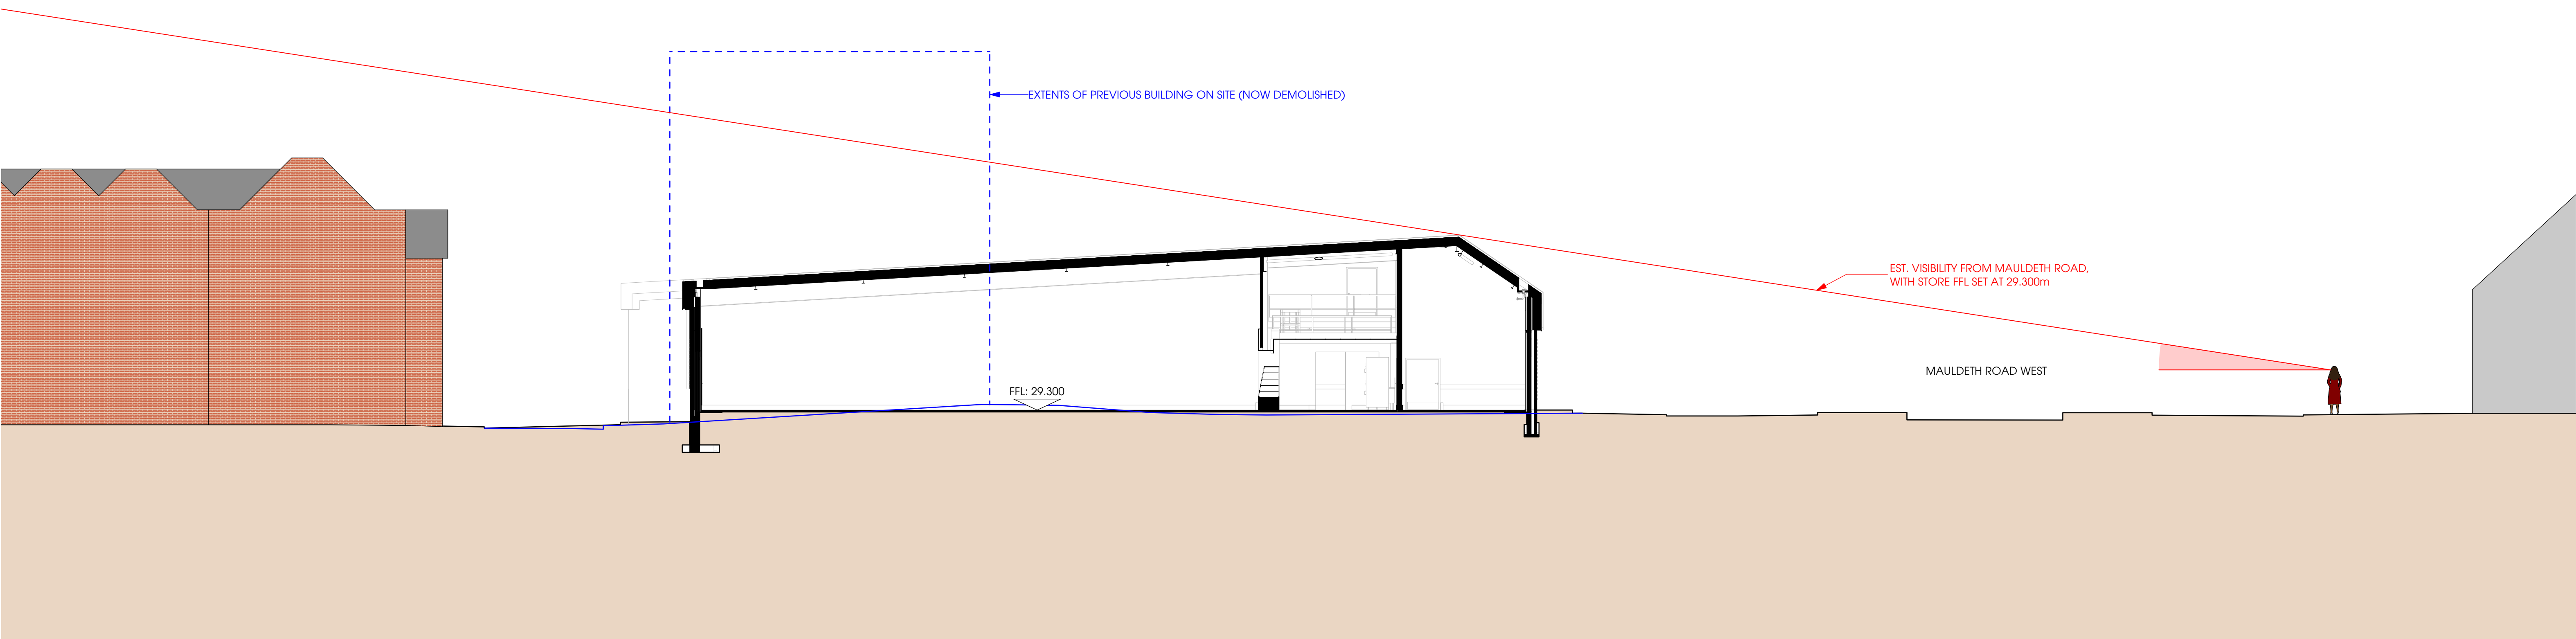


THIS DRAWING IS COPYRIGHT, AND REMAINS THE PROPERTY OF HTC ARCHITECTS. IT MUST NOT BE REPRODUCED, USED, DISCLOSED OR TRANSMITTED TO THIRD PARTIES IN ANY FORM, IN WHOLE OR IN PART, WITHOUT PRIOR WRITTEN PERMISSION.

DO NOT SCALE!
ALL DIMENSIONS SHOULD BE CHECKED ON SITE BEFORE WORK COMMENCES

THE EMPLOYER GIVES NO WARRANTY IN RELATION TO THE ACCURACY OR COMPLETENESS OF ANY DOCUMENTS OR REPORTS INCLUDED WITH THE TENDER PACK. THE CONTRACTOR IS LIABLE FOR THE DESIGN OF THE WORKS

STRUCTURAL STEELWORK SHOWN IN LINE WITH TOPPING ENGINEERS' DRAWINGS
"24246-DR-S-0300-P1" TO "24246-DR-S-0390-P1"
DATED 25.09.2024

LAYOUT BASED ON THE 2023 T1500 LIDL SPECIFICATION AND SPACE ARCHITECTS FLOOR PLAN "GF_PLAN-2403993" DATED 17.10.2023

SUBSTRUCTURE SHOWN IN LINE WITH TOPPING ENGINEERS' DRAWINGS
"24246-DR-S-0002-P1" TO
"24246-DR-S-0221-P1" DATED 25.09.2024

A	06/12/2024	Entrance layout updated to reposition doors central to ridge. Sales floor amended to 22.6m, canopy, soffit, and timber fascia detail updated in line with comments received	PC
Rev.	Date	Description	Drawn

client



Lidl GB Ltd

project

Mauldeth Road West,
Chorlton

drawing title

GA Site Section

date September 2024

status Tender

scale 1:125 @ A1

drawn PC checked MH

job no. 3517 dwg no. P300 rev. A

htcarchitects

York Place Studio
8 Britannia Street
Leeds
LS1 2DZ
T: (0113) 244 3457
W: www.htcarchitects.co.uk
E: info@htcarchitects.co.uk