
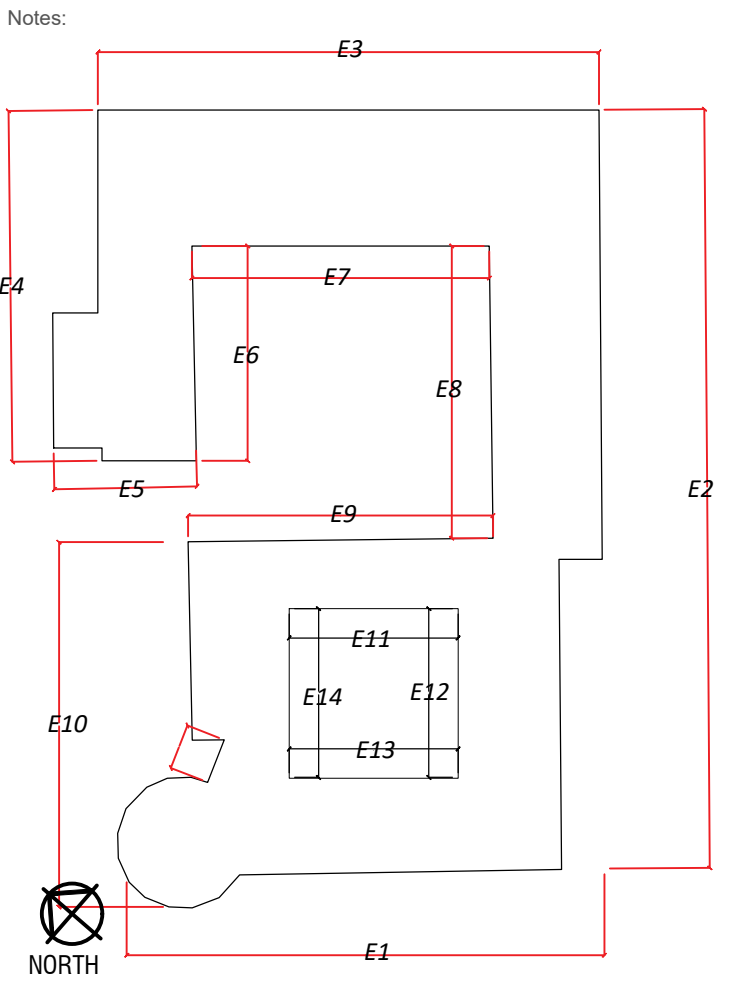


Blackley Cemetery Office & Yard Proposed Roof Plan
SCALE @ 1:100

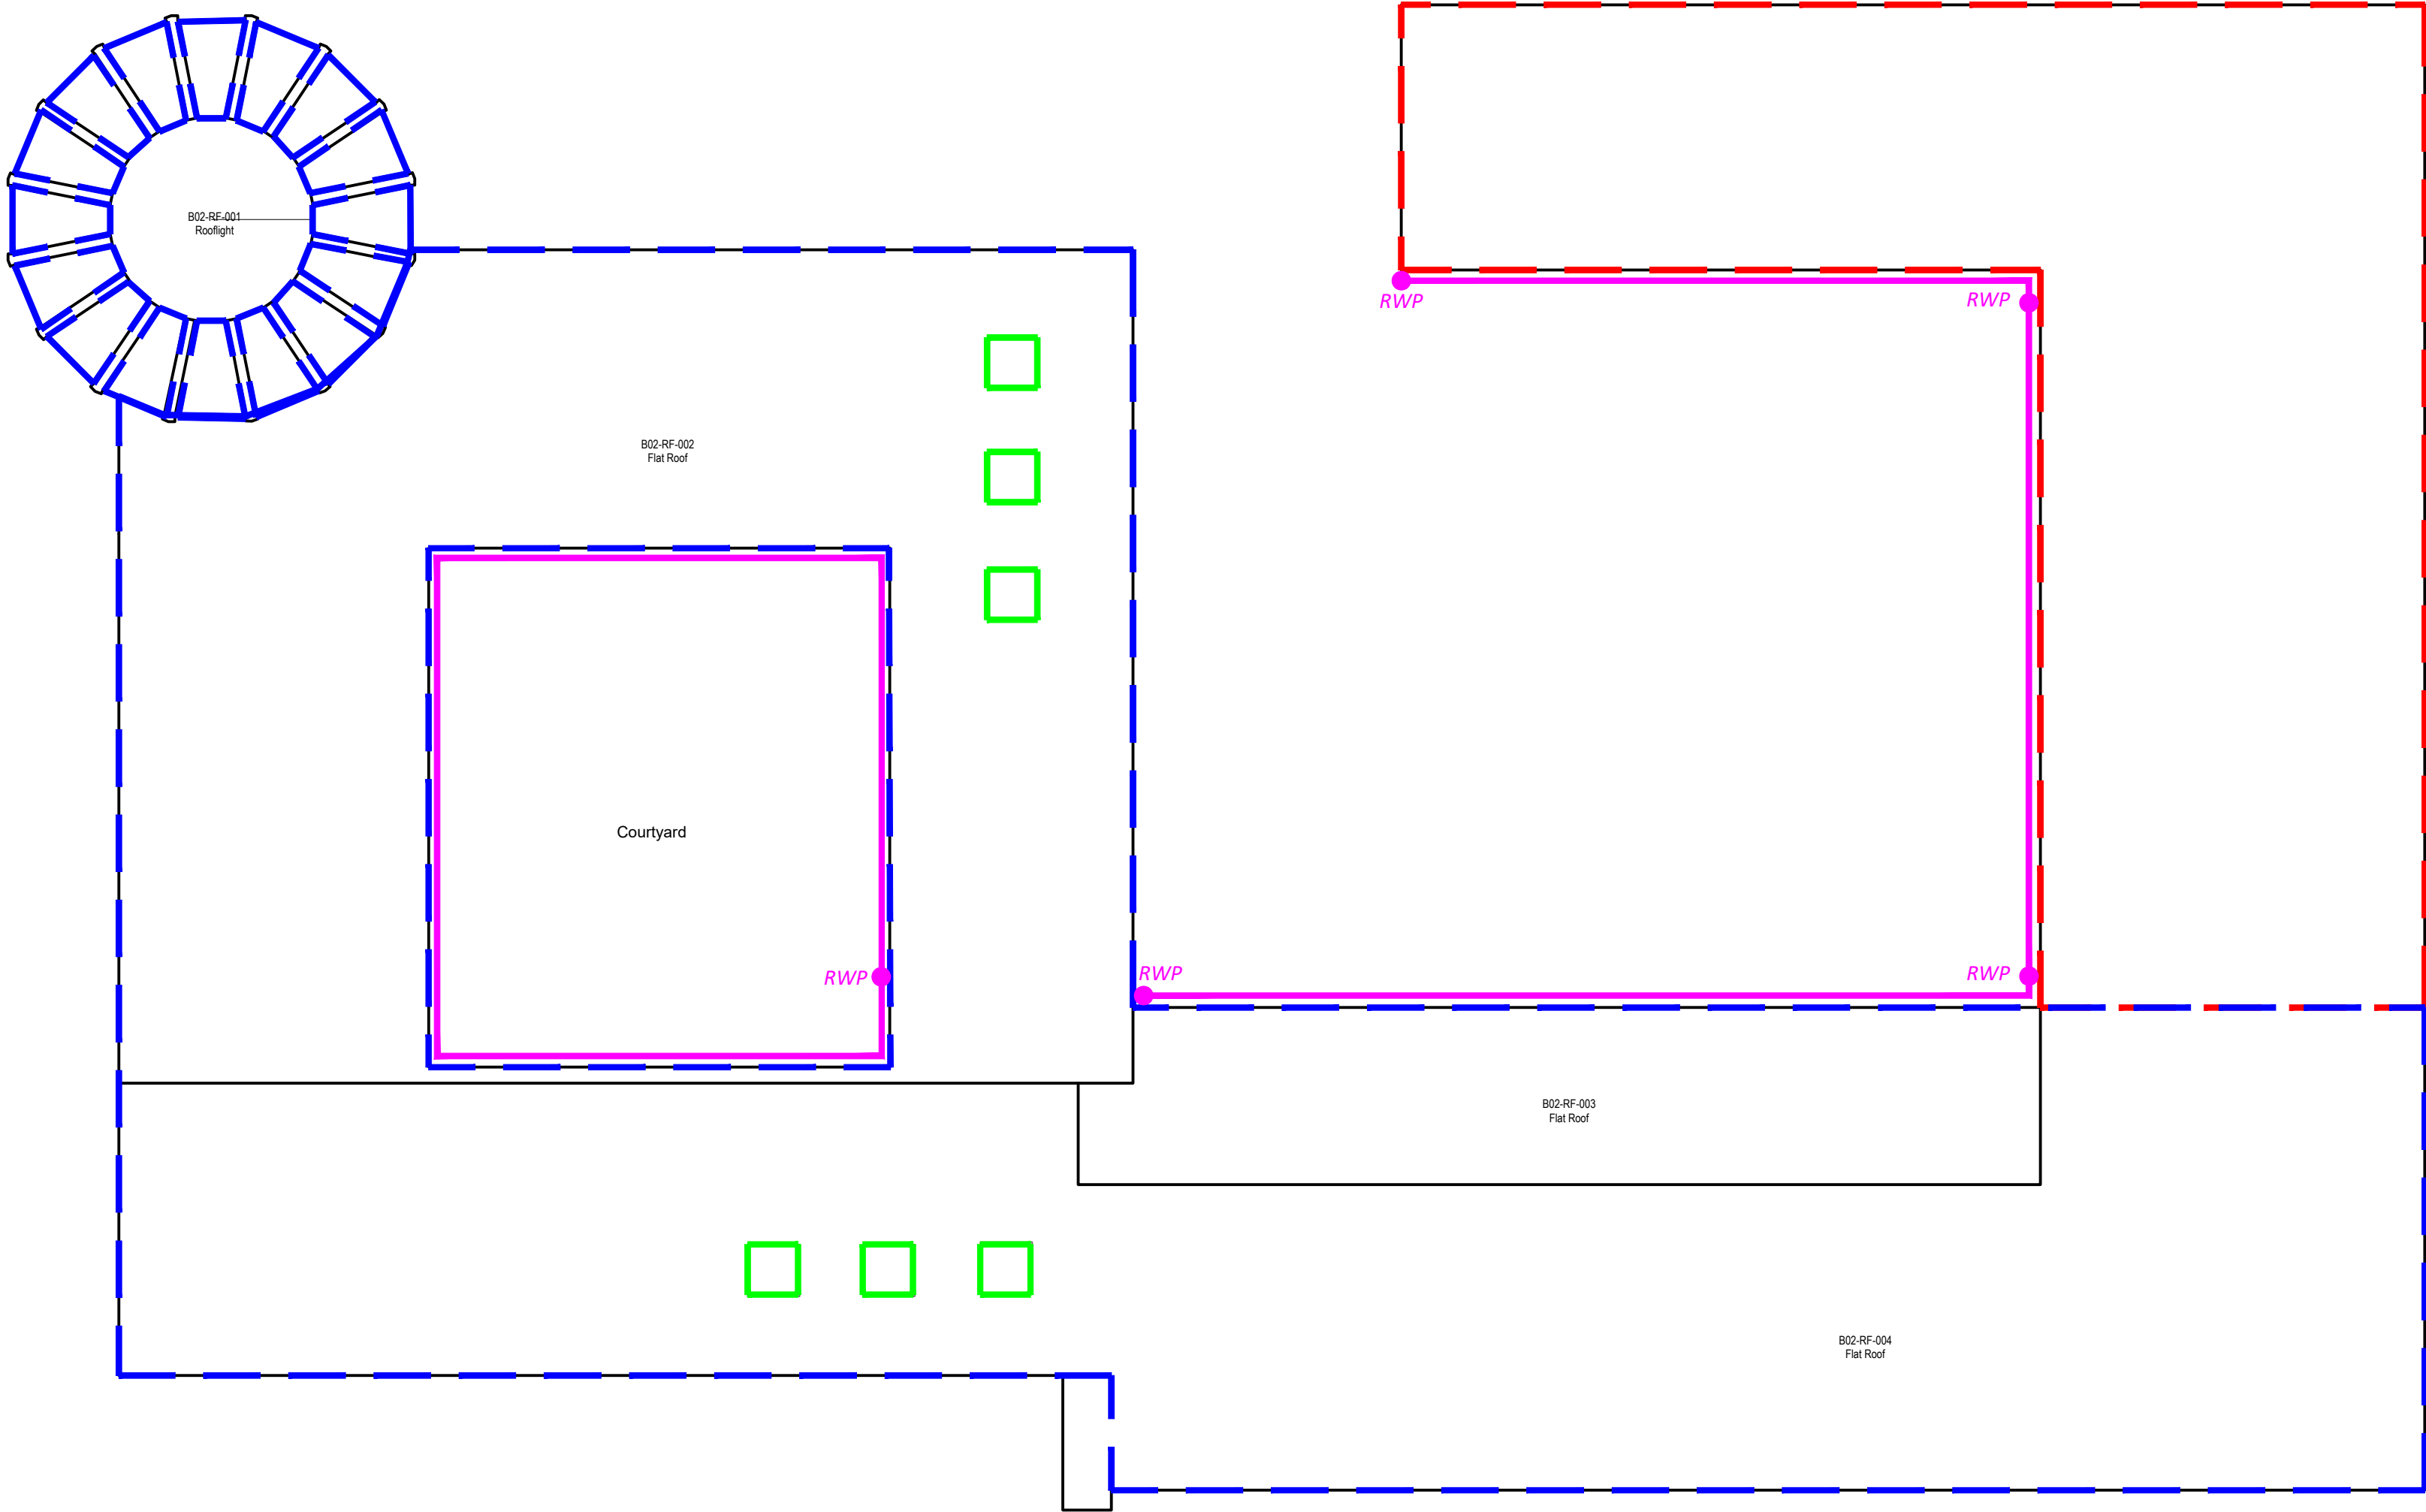

- Notes:
- Supply and install new BMI ICOPAL Bitumen felt Overlay as per specification documentation.
 - Strip and dispose of existing built up felt roof covering. Supply and install new BMI ICOPAL Bitumen felt built up system including insulation as per specification documentation.
 - Remove and dispose of existing rooflights. Supply and Install new COXDOME Classic Pyramid Quadruple Glazed Rooflights as per specification documentation.
 - Remove and dispose of existing PVC gutter and fixings. Supply and install new 112mm half round PVC gutters as indicated in the scope of works document 24606.100.
 - Remove and dispose of existing PVC downpipes and fixings. Supply and Install new 112mm round PVC downpipes as indicated in the scope of works document 24606.100.

Copyright: All rights reserved. This drawing must not be reproduced without permission from Drees & Sommer UK Ltd. Do not scale off this drawing. All dimensions are to be checked on site by contractor / sub contractor. Any discrepancies to be reported to Drees & Sommer UK Ltd.


DREES & SOMMER

1.06 South Harrington Building
182 Sefton Street
Liverpool
L3 4BQ
Tel: 0151 430 2340

Office Locations
Ashford, Birmingham, Leeds, Liverpool, London, Manchester & Oxford.
www.dreso.uk

TENDER ISSUE

-					
Rev	Date	Revision notes	By	Check	
Client		Drawing Title			
MCC Equans PSDS		Blackley Office & Yard Proposed Roof Plan			
Project Title		Drawn	Date		
Decarbonisation Scheme		AH	11/24		
Blackley Office & Yard		Checked	Date		
		GM	11/24		
DWG No.	24606.108	Scale	1:100	Revision	A

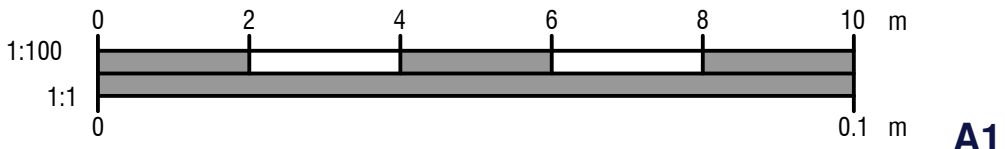

A1