

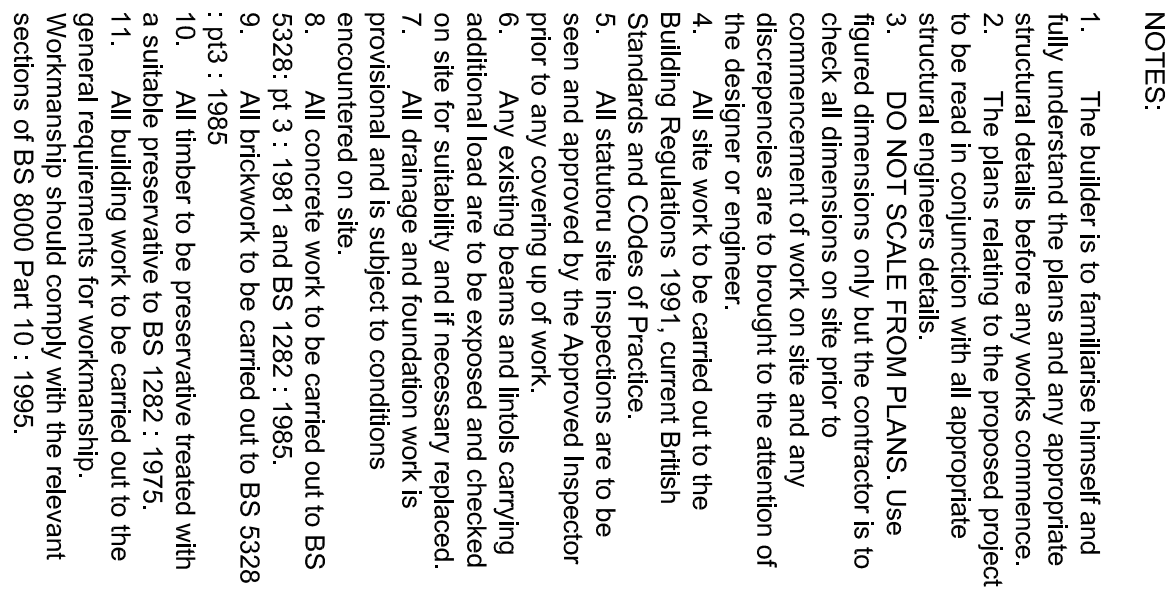


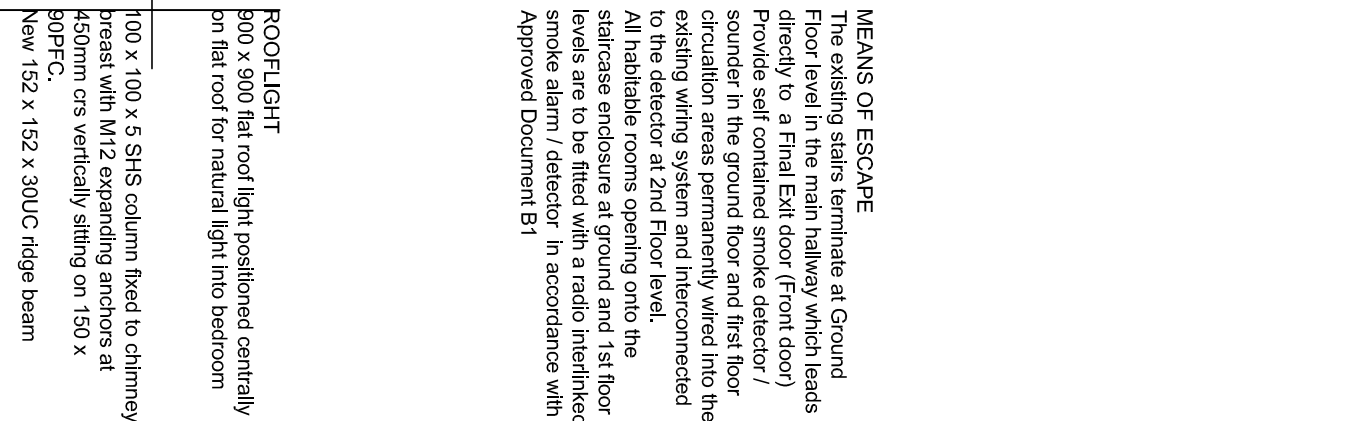

SIDE ELEVATION - West

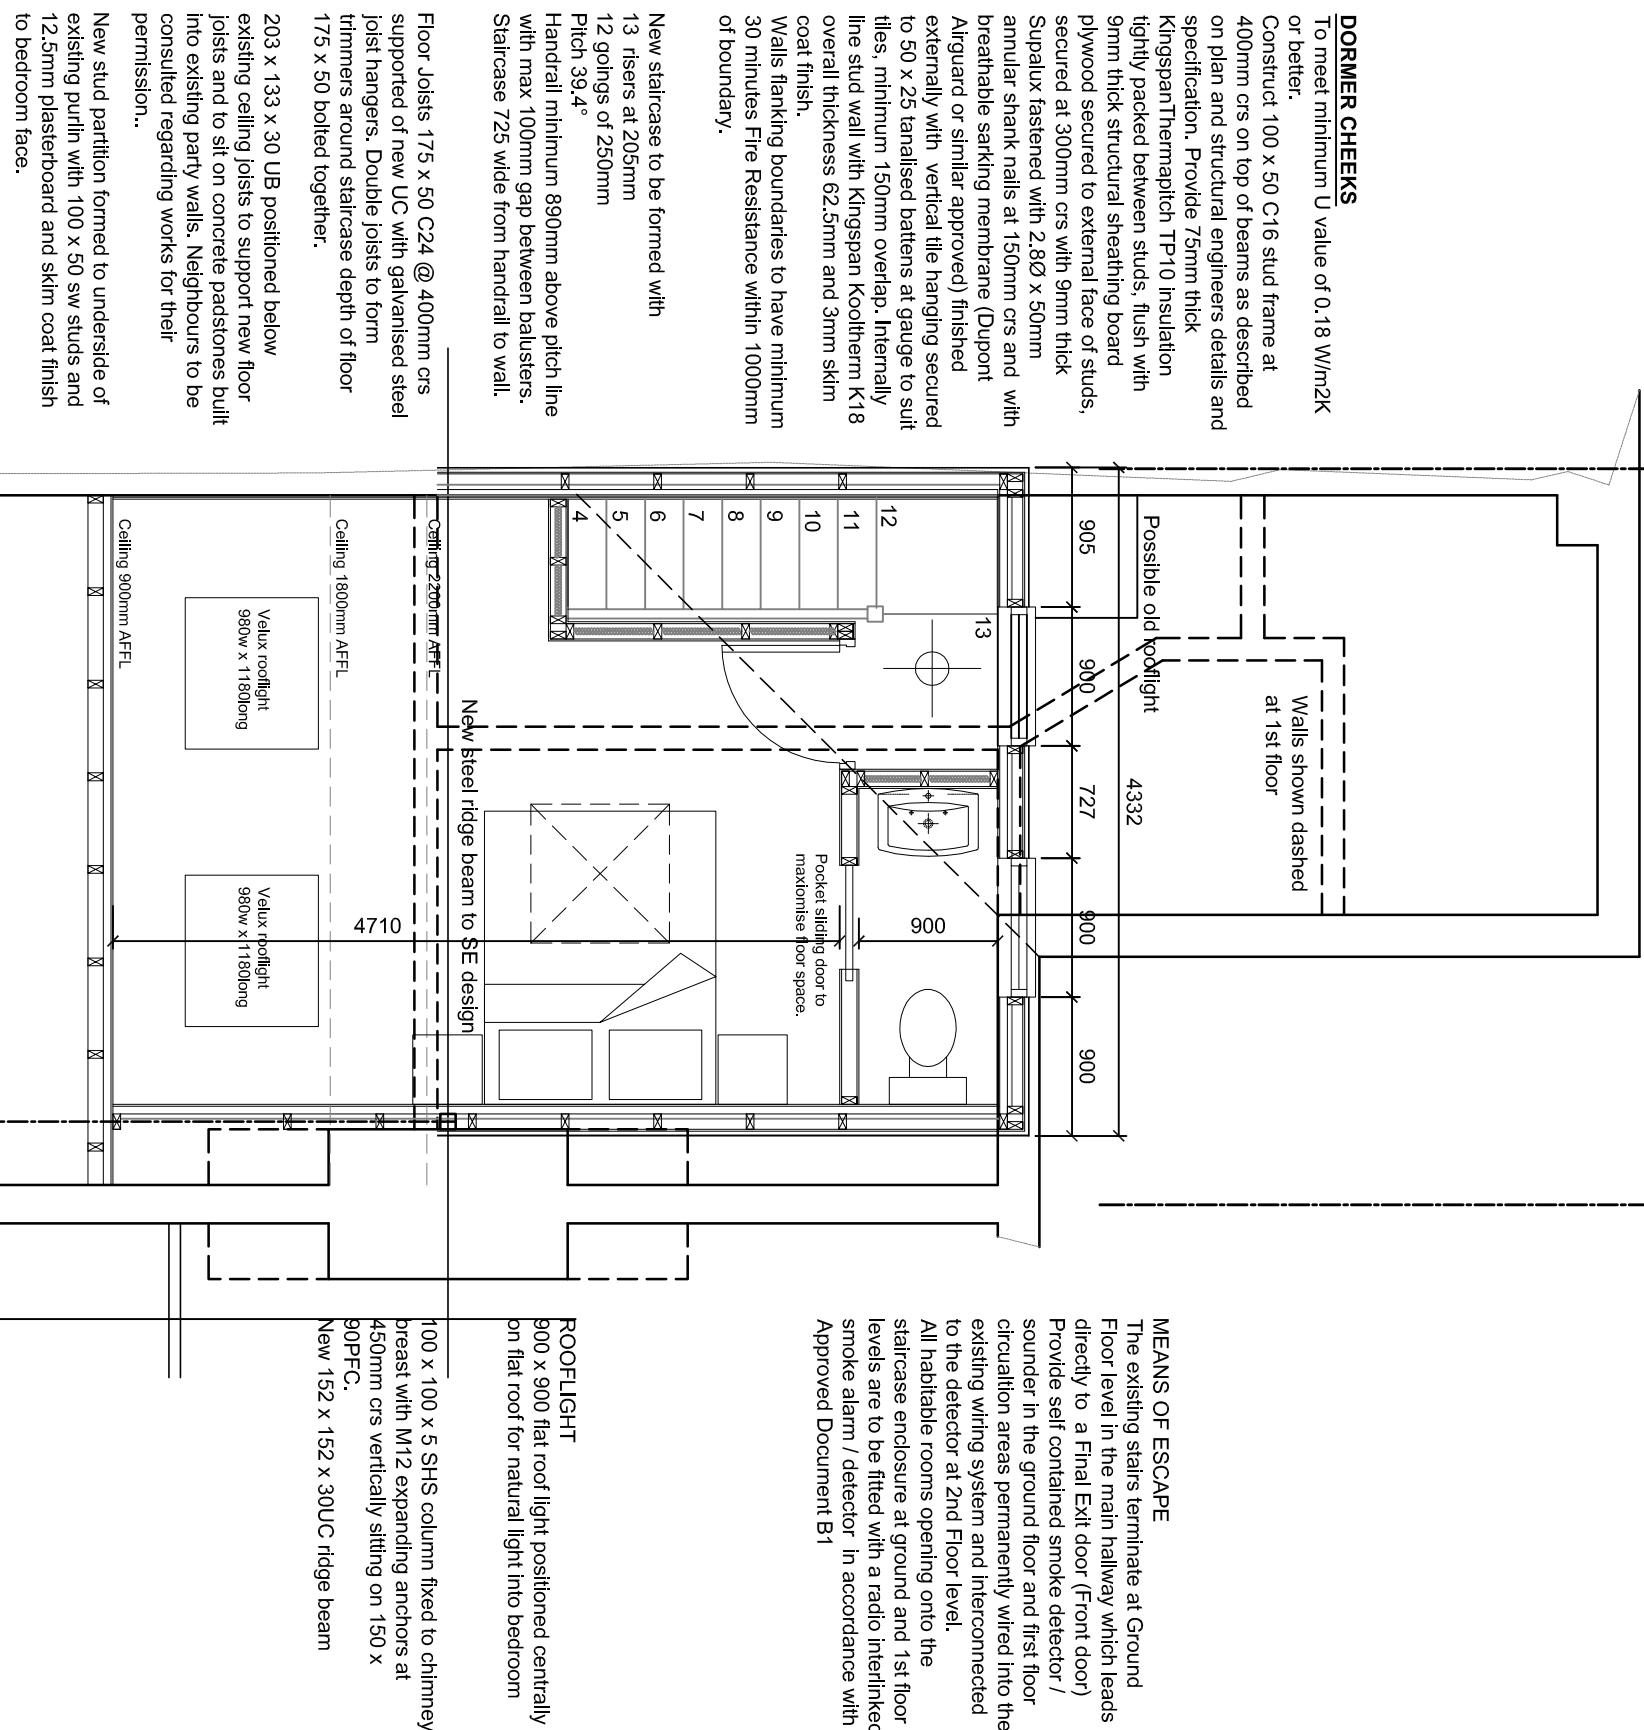

ROOF PLAN

	B	Road lantern added to rear elevation.	30.10.2024
	A	Existing and proposed front and side elevations added.	27.06.2024
Rev	Description	Date	
TITLE			
PROJECT 10 Poplar Avenue, Levenshulme Manchester, M19 2GS			
PROPOSED PLANS & ELEVATIONS			
DRAWN	SCALE	DATE	
CGH	1:50 @A1 1:100 @A3	May 2024	
DRAWING NO.	REV.		
2196 / 2	B		