



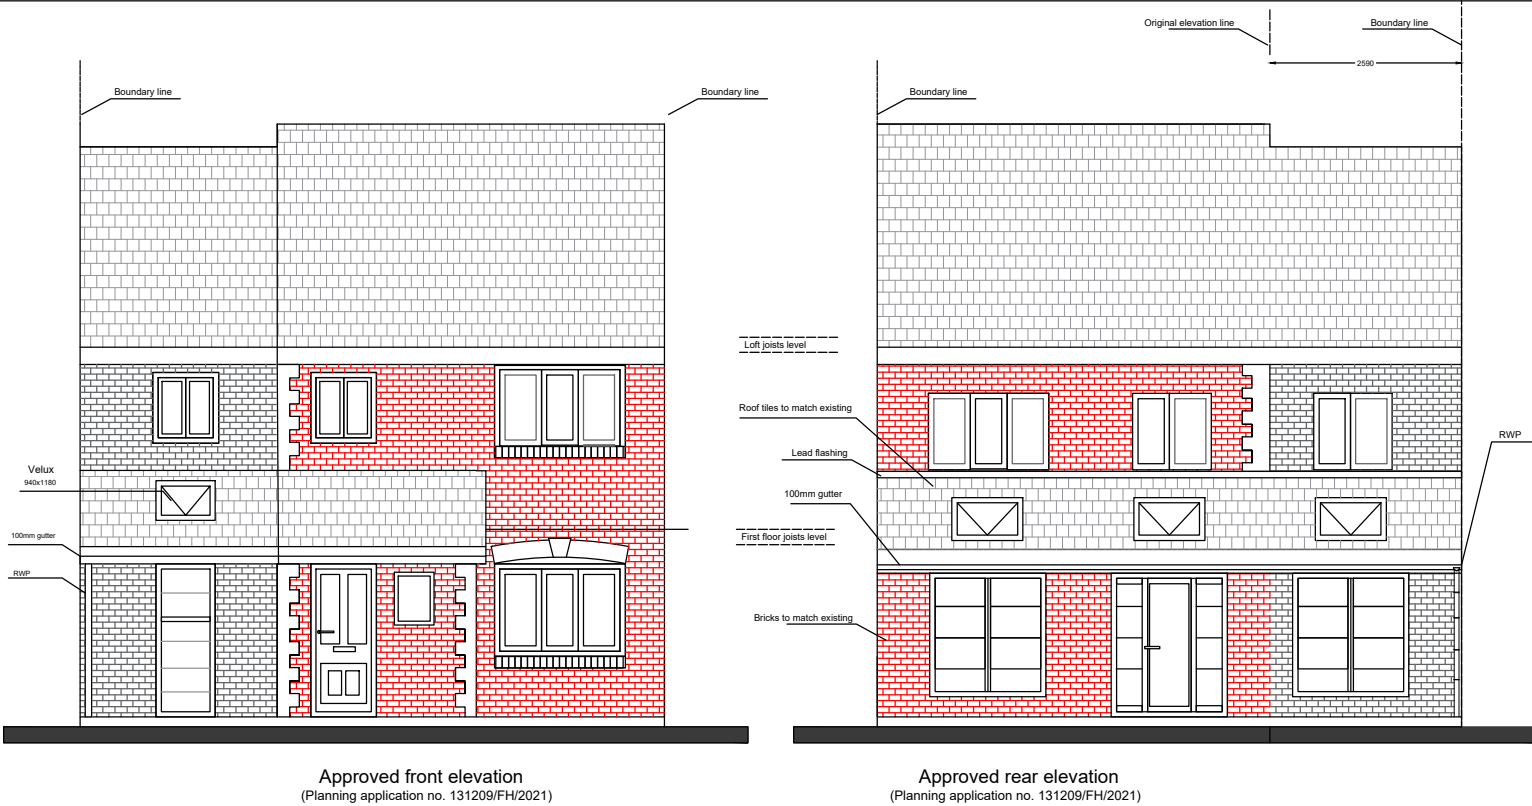

Proposed front elevation

Bricks to match existing
First floor joists level

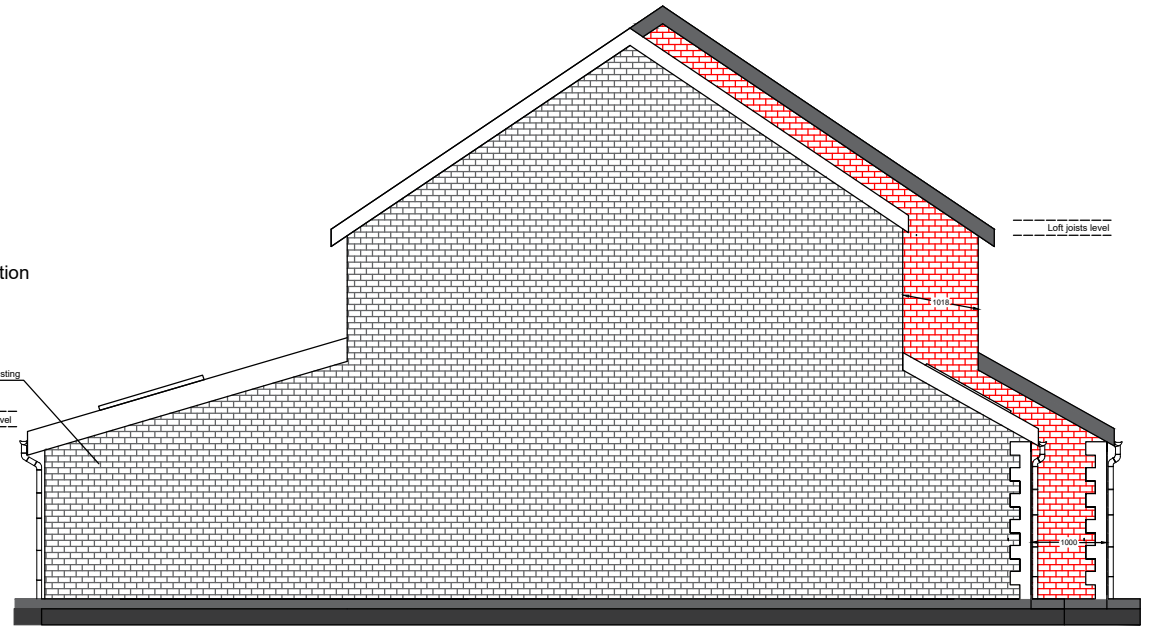


Approved Side elevation
(Planning application no. 131209/FH/2021)



Proposed front elevation

Proposed rear elevation

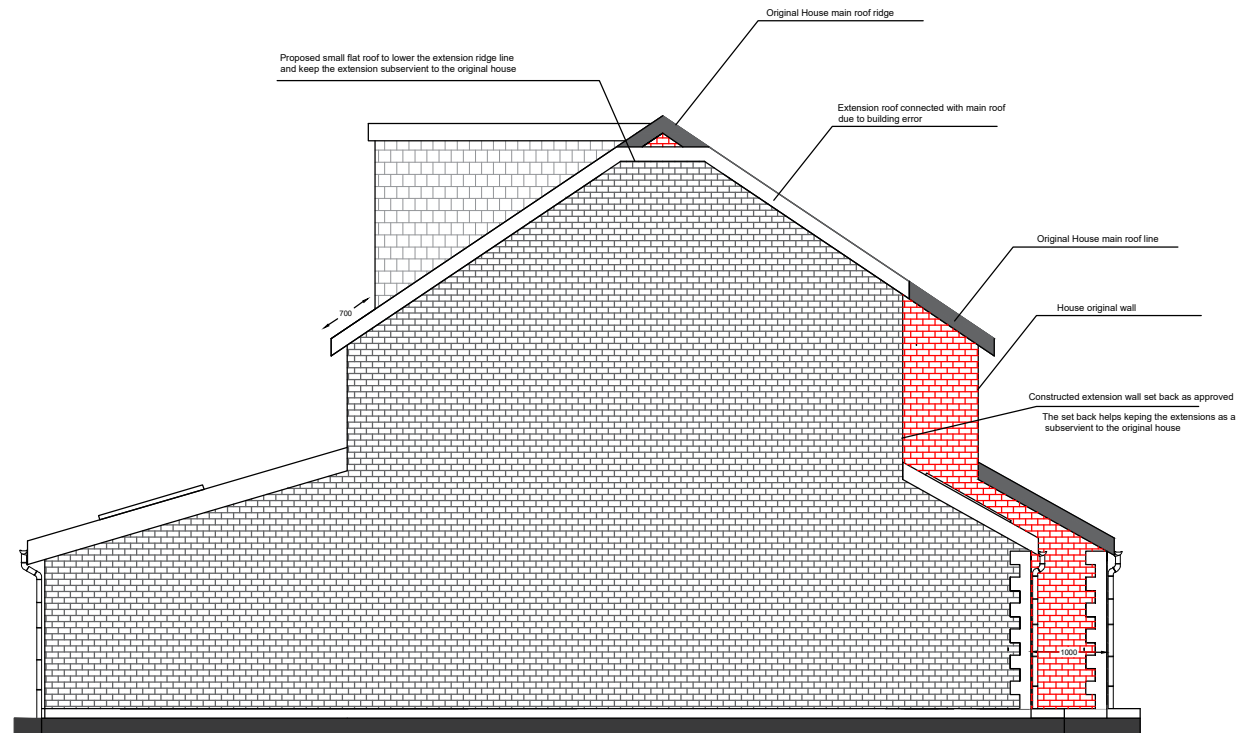


Proposed Side elevation

Project:
Variation of condition application
at:
7 Freshpool Rd
M22 4UB
Client: Mr Diaa Rajeh
Architectural Drawings
DRG Title:
Existing and Proposed elevations
Date: 16/10/2024
Scale: 1:50 on A1


Job No
Dwg. No

0 1 2 3 4 5m

North arrow

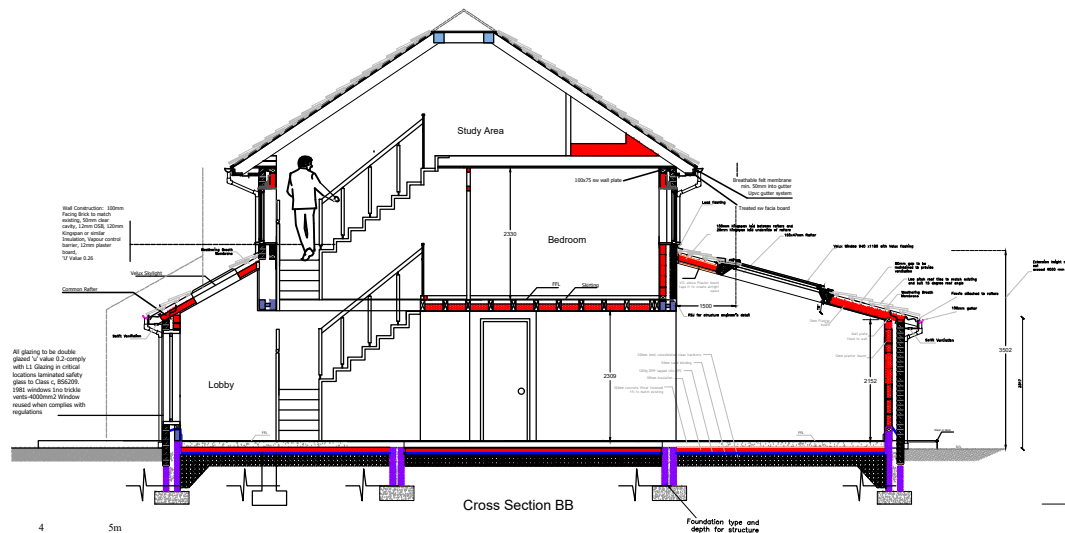

Loft Plan

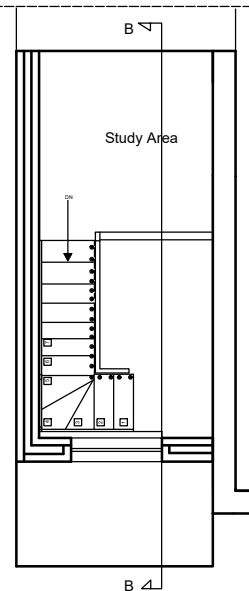

Existing roof building error



Proposed solution