


THE BUILDER MUST CHECK THE SITE AND THE APPROVED DRAWINGS BEFORE COMMENCING THE WORKS AND MUST TAKE ANY WORKING MEASUREMENTS AS NECESSARY.ANY DISCREPANCY IN THE DRAWING MUST BE REPORTED TO THE CLIENT .

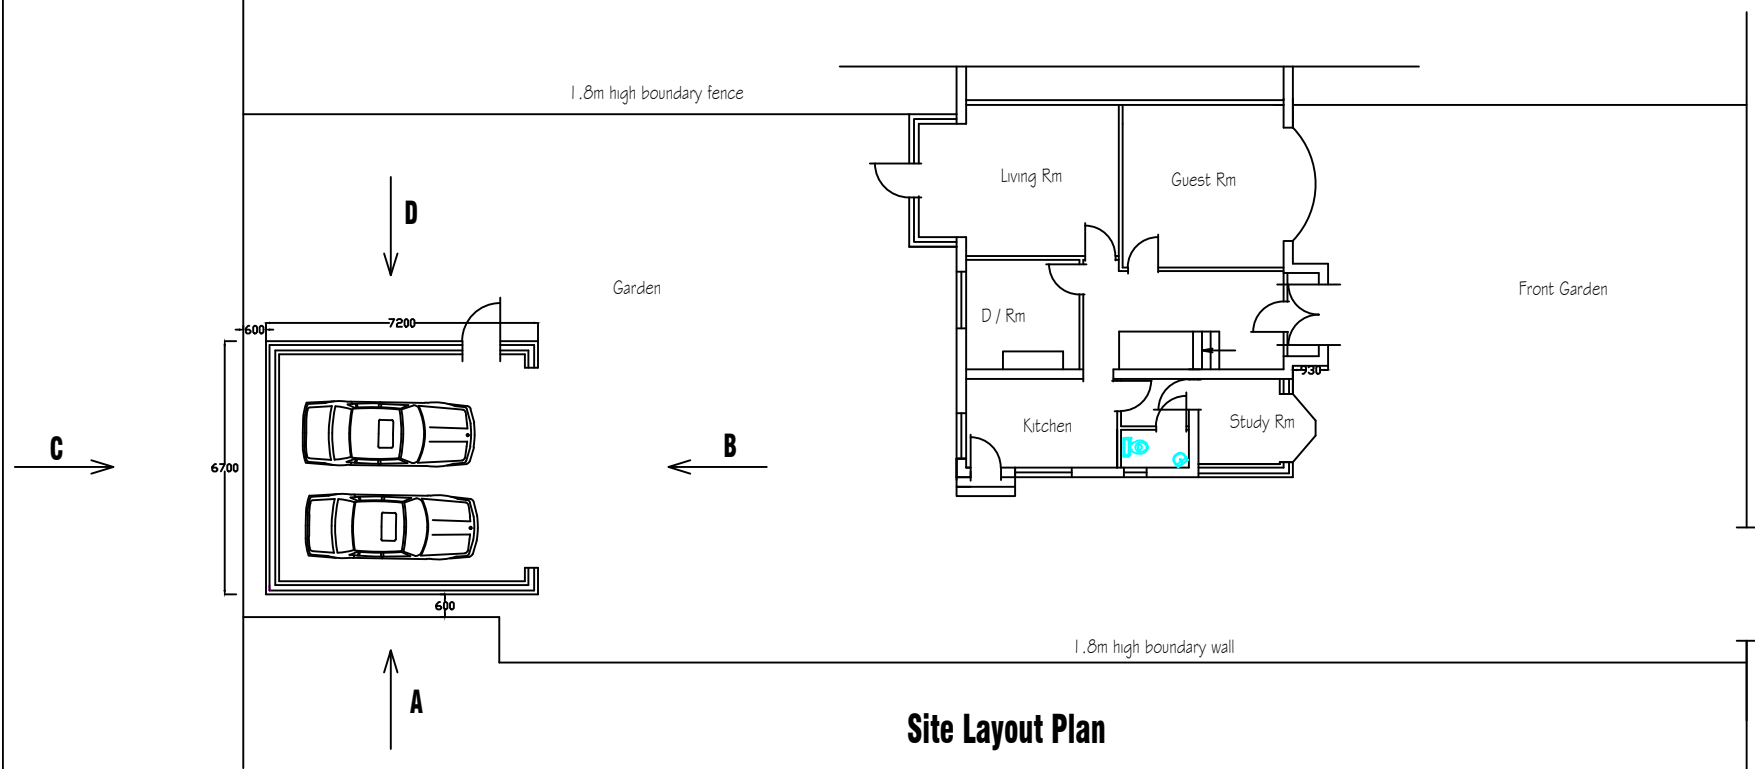

Date	Rev	Description	
22.10.24	A	Planning	
<div><div>H S H</div><div>Engineering Design Services Ltd 428 Cheetham Hill Road Cheetham Manchester M8 9LE. UK 0161 7956385, 07940197 333</div></div>			
project title	Proposed ground / 1st floor extension to to create habitable rooms including a double garage at the rear of the building.		
client	Mr Balwinder Singh Kasbia		
dwg. title	Proposed Site Plan & Elevations		
dwg.no.	sheet no.	scale.	job no.
07A		1:200 @ A3	
9 Brooklands Road Hr Crumpsall M8 4JH			
drawn by.	checked by.	approved by.	date
TZ			April 2024