


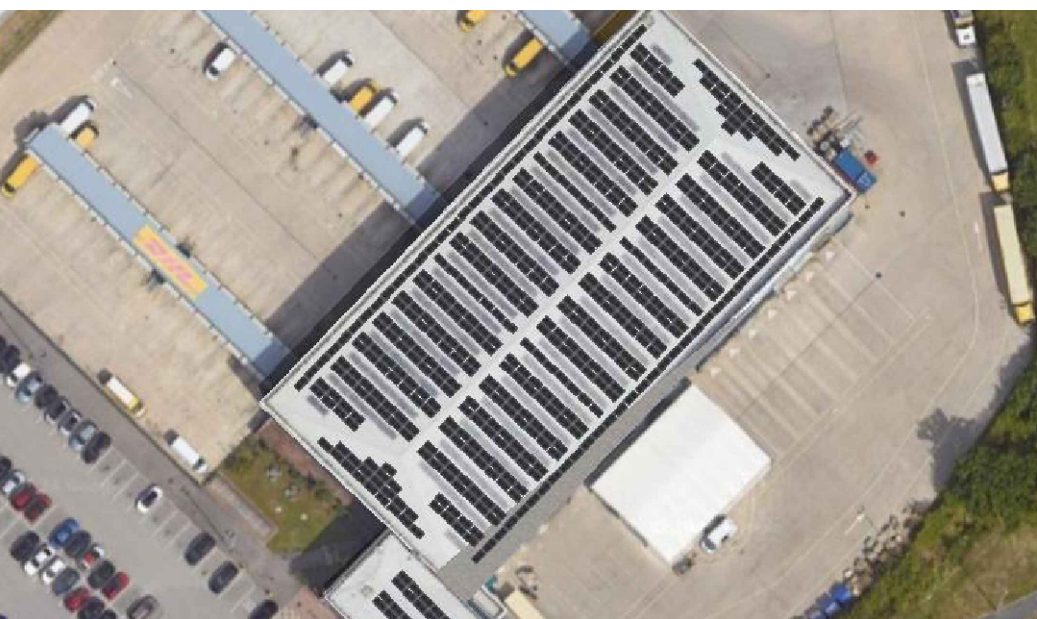


SITE VIEW

INVERTER REF
MPP REF
DC INPUT REF

1-1-A

KEY TO STRINGING

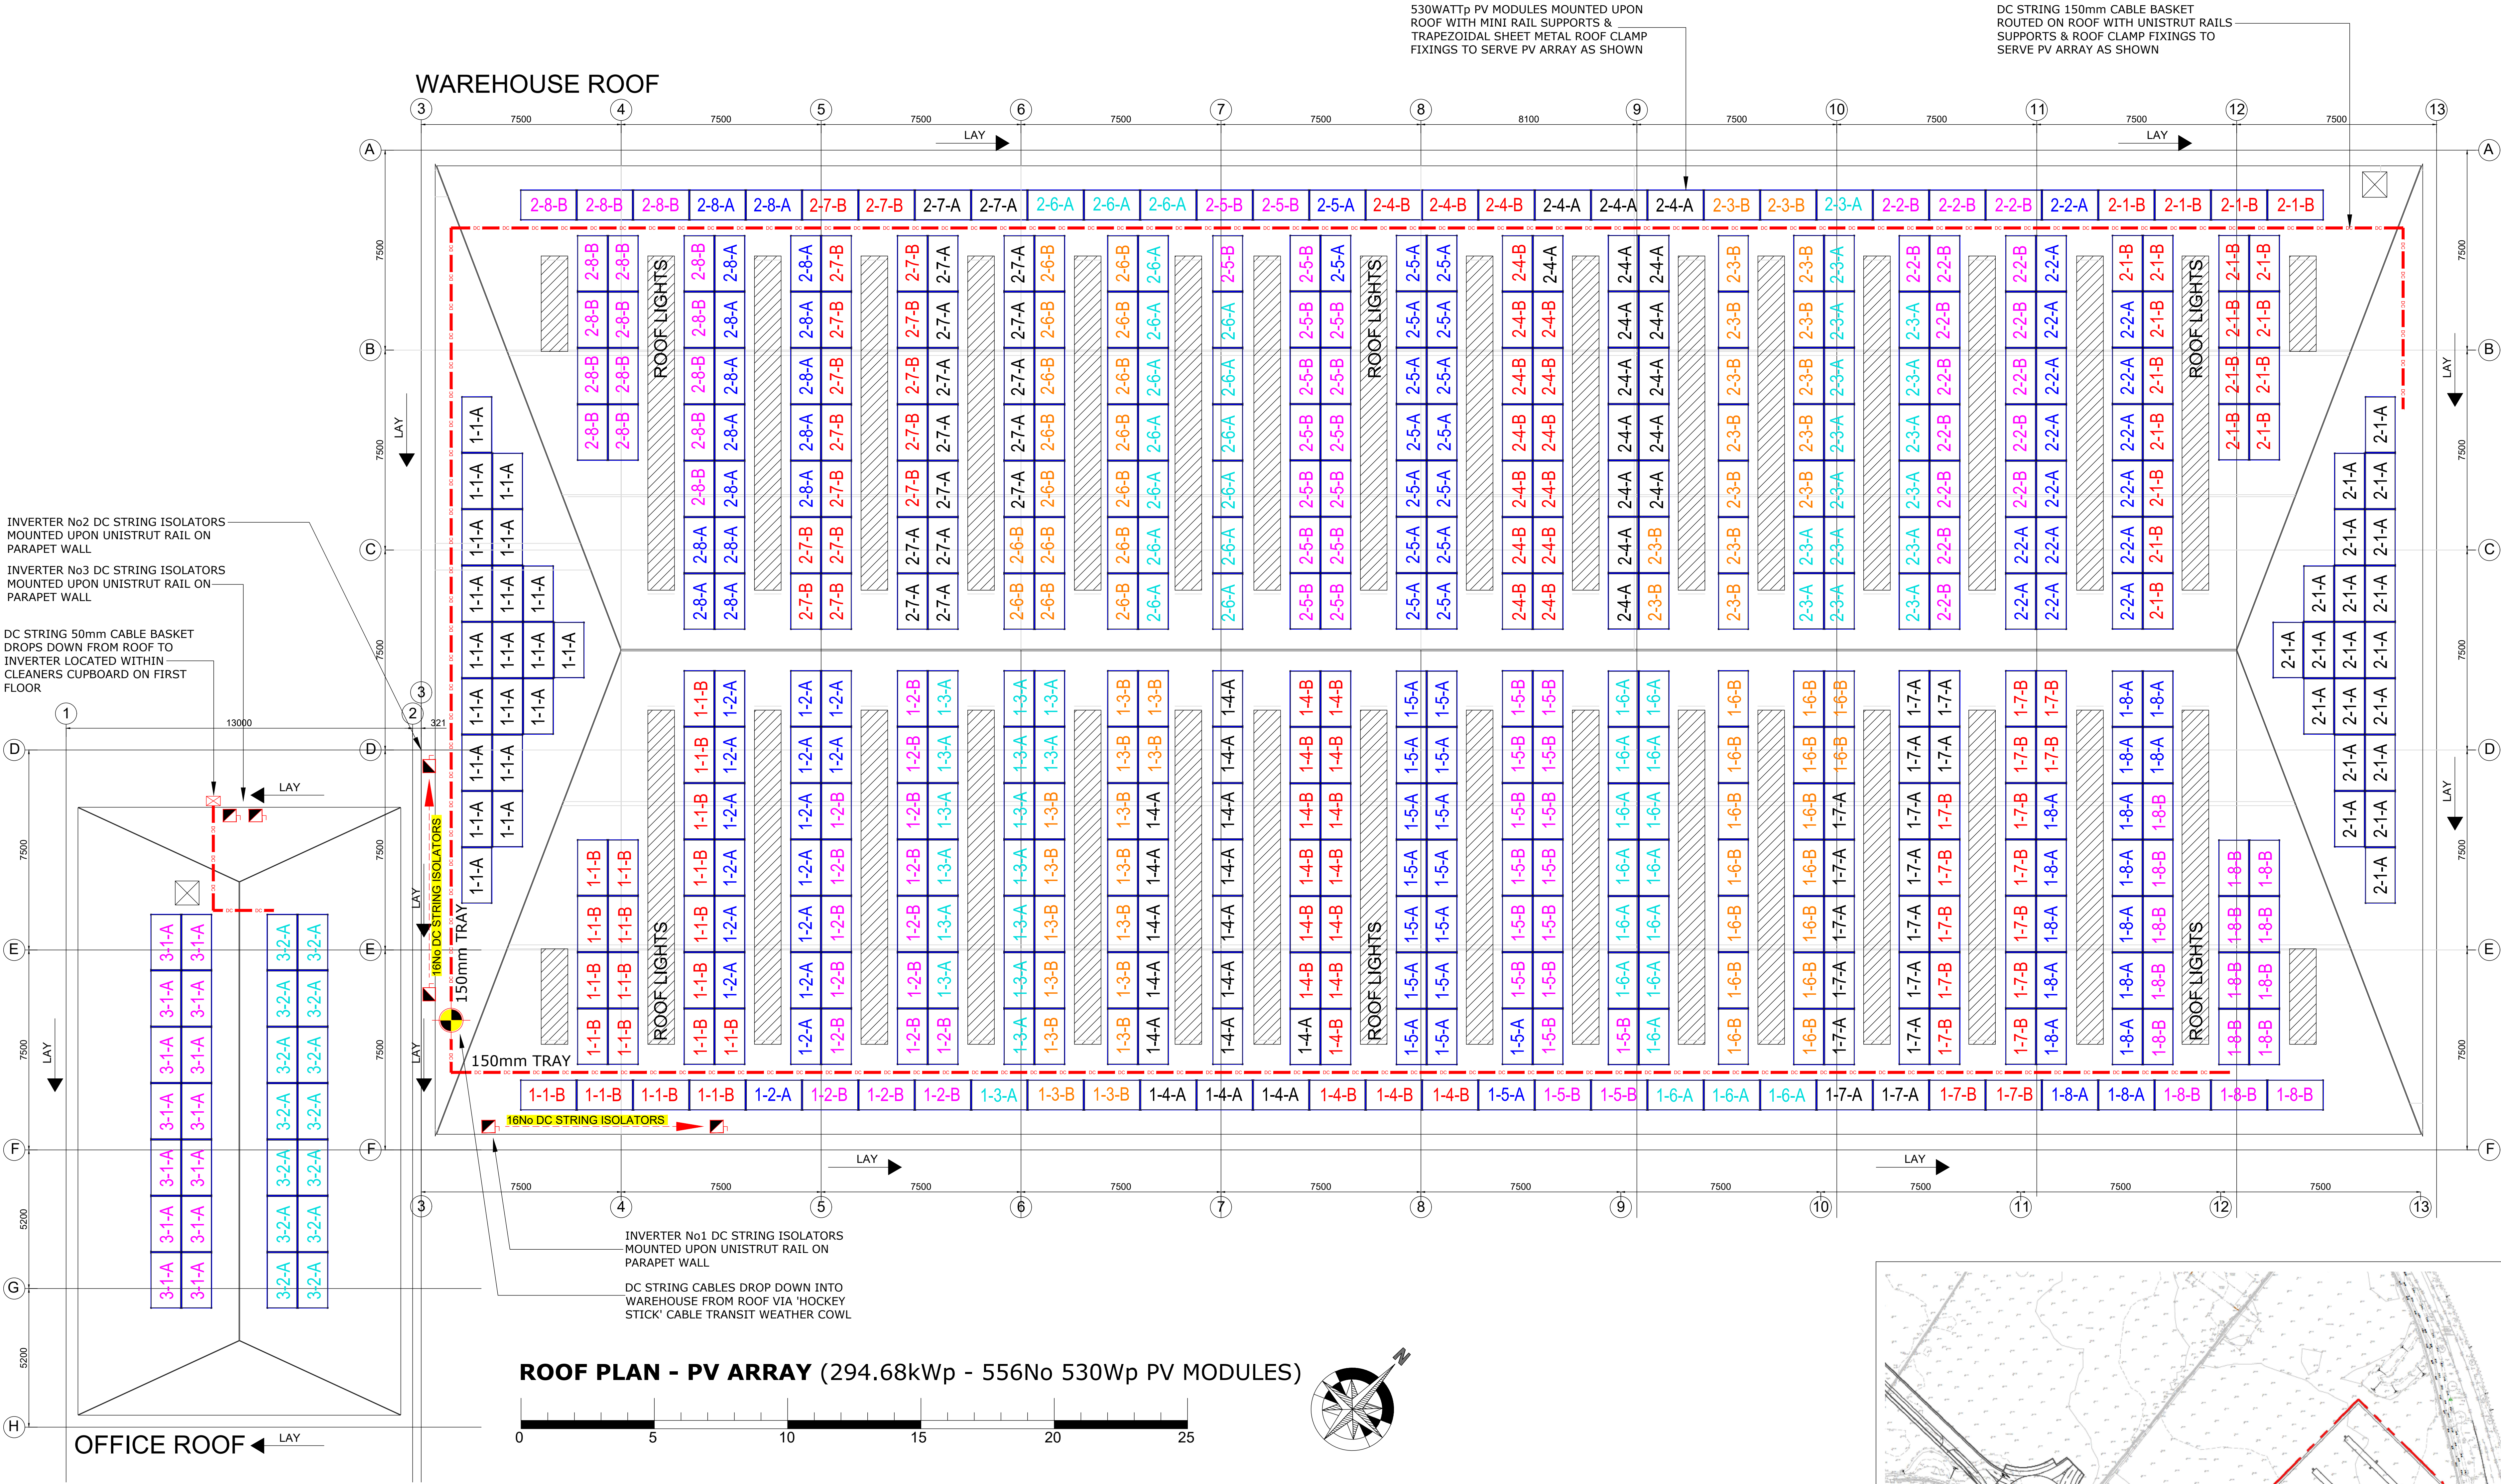

SITE PLAN

A	AMc	RM	RS	ISSUED FOR COMMENT	25/08/24
VERSION	DRWN	CHKD	AUTH	REASON FOR ISSUE	DATE
S4				DEVELOPED DESIGN	
SUITABILITY CODE	SUITABILITY DESCRIPTION				



DHL INTERNATIONAL
2 SUNBANK LANE, AIRPORT CITY, WA15 0PT
294.68kWp ROOF PV SOLAR SCHEME
ROOF PLAN - PV SOLAR ARRAY

DRAWING NUMBER	2806-E0002	SHEET SIZE	A0
REVISION	A		