


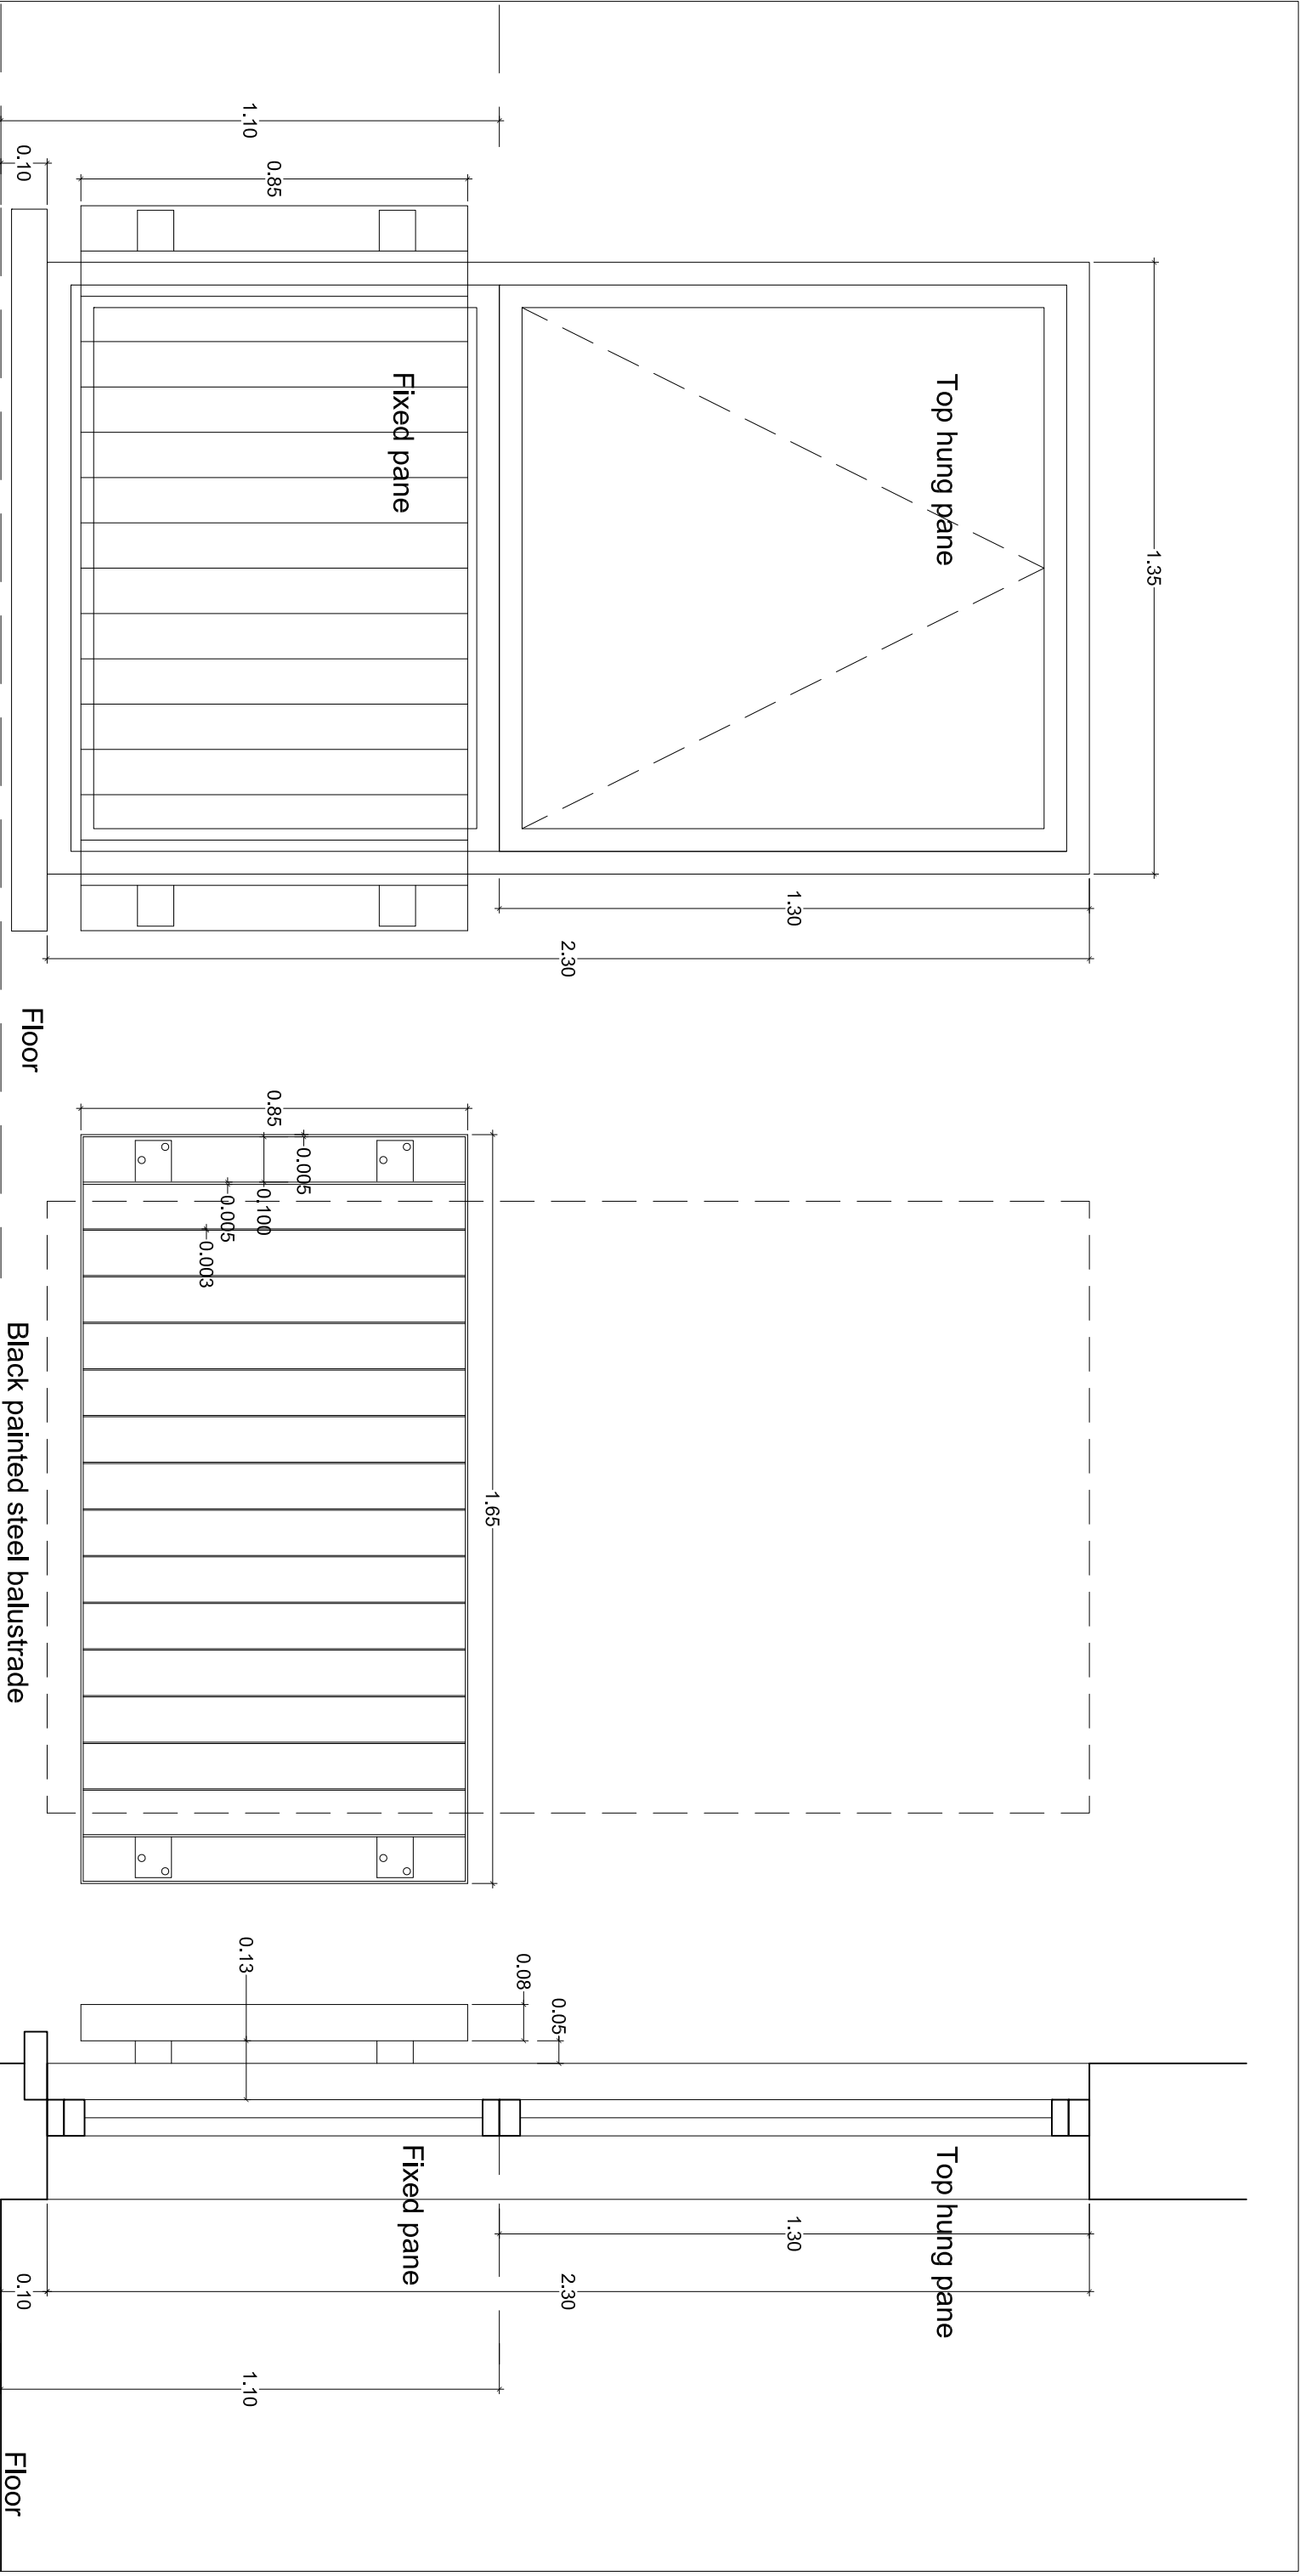

Proposed Rear Elevation

PROJECT		CLIENT		PHASE		DATE	REV	DATE	REV
14 Burlington road Withington.		JH		Building Regs - BR		30/12/24			
PROJECT NO	SITE	PHASE	DWG NO	REV	SCALE	SHEET			
174 -	14BUR -	BR -	AD1	-	NTS	A3			
DRAWING TITLE					sj simon james /architect				
1st & 2nd floor new rear window details.									