


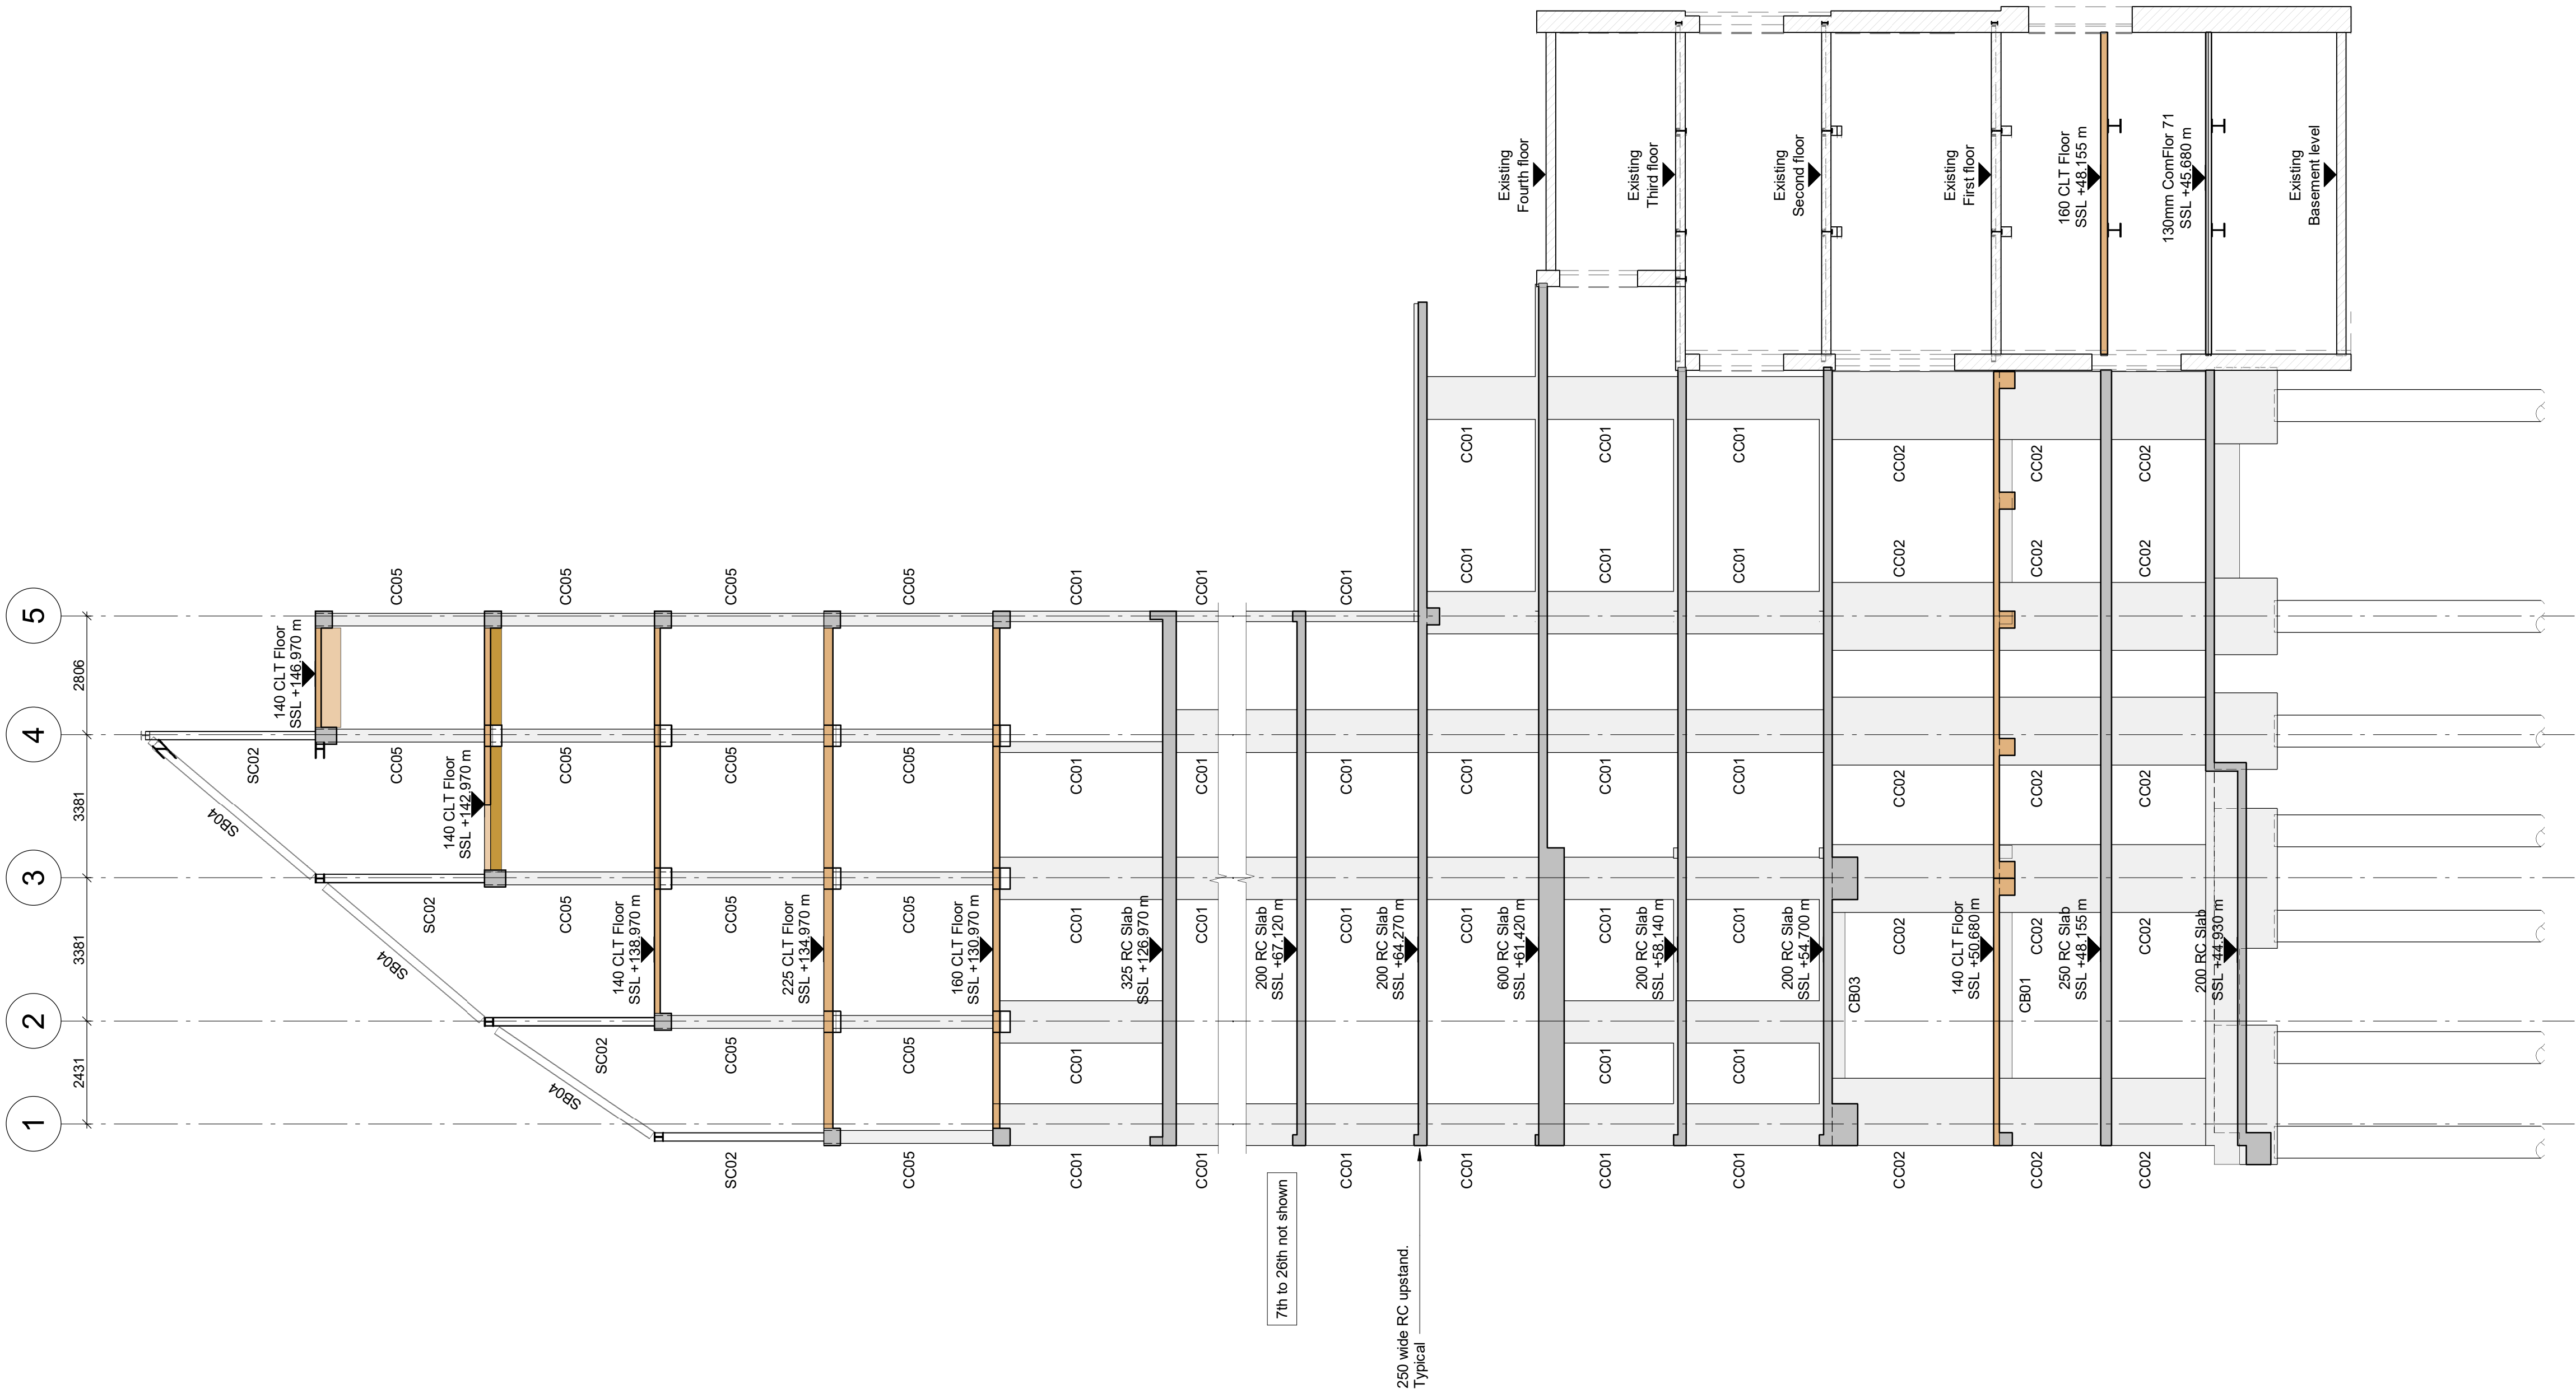

TIMBER BEAM SCHEDULE	
Ref	Size
TB01	300x600dp. glulam beam
TB02	400x500dp. glulam beam
TB03	500x405dp. glulam beam

STEEL COLUMN SCHEDULE	
Ref	Size
SC01	254x254x89UC
SC02	203x203x60UC

STEEL BEAM SCHEDULE	
Ref	Size
SB01	305x305x118UC
SB02	254x254x89UC
SB03	203x203x46UC
SB04	203x203x60UC

All RC walls 275 thick U.N.O

CONCRETE COLUMN SCHEDULE	
Ref	Size
CC01	250x1000 RC Column
CC02	400x1600 RC Column
CC03	400x1300 RC Column
CC04	600dia. RC Column
CC05	300dia. RC Column
CC06	600x600 RC Column

CONCRETE BEAM SCHEDULE	
Ref	Size
CB01	300x300dp RC Beam
CB02	400x400dp. RC Beam
CB03	400x500dp. RC beam
CB04	1000x800dp. RC beam

- NOTES:-
- This drawing is to be read in conjunction with all relevant Architect's, Engineer's and specialists' drawings and specifications.
 - Do not scale from this drawing in either paper or digital form. Use written dimensions only. All dimensions are in millimetres and levels in metres.
To check that this drawing has been printed to the intended scale this bar should be 50mm long @A1 or 25mm long @ A3
 - Health & Safety :
All specific drawing notes are to be read in conjunction with the project "Information Pack" and "Site Rules".
 - For general notes refer to Drawing No. 30578-0001

P01	23.06.23	JM	AW	Stage 2 Issue.	
Rev	Date	Drawn	Eng	Amendment	

ROOM2 HOMETEL MANCHESTER PICCADILY

OVERALL SECTIONS

SECTION C-C

Status
STAGE 2
NOT FOR CONSTRUCTION

Drawn	K.Smythe	Eng	A.Cardoso
Scales	1:50 at A1	1:100 at A3	
Drawing No	30578/2102		Rev P01
Doc Ref.	HMP-PAM-XX-ZZ-DR-S-2102		

PRICE &
MYERS

Consulting Engineers
Chester House
21-27 George Street
Oxford OX1 2AY
01865 243598
oxford@pricemyers.com
www.pricemyers.com



TIMBER BEAM SCHEDULE	
Ref	Size
TB01	300x600dp. glulam beam
TB02	400x500dp. glulam beam
TB03	500x405dp. glulam beam

STEEL COLUMN SCHEDULE	
Ref	Size
SC01	254x254x89UC
SC02	203x203x60UC

STEEL BEAM SCHEDULE	
Ref	Size
SB01	305x305x118UC
SB02	254x254x89UC
SB03	203x203x46UC
SB04	203x203x60UC

All RC walls 275 thick U.N.O

CONCRETE COLUMN SCHEDULE	
Ref	Size
CC01	250x1000 RC Column
CC02	400x1600 RC Column
CC03	400x1300 RC Column
CC04	600dia. RC Column
CC05	300dia. RC Column
CC06	600x600 RC Column

CONCRETE BEAM SCHEDULE	
Ref	Size
CB01	300x300dp RC Beam
CB02	400x400dp. RC Beam
CB03	400x500dp. RC beam
CB04	1000x800dp. RC beam

- NOTES:-
- This drawing is to be read in conjunction with all relevant Architect's, Engineer's and specialists' drawings and specifications.
 - Do not scale from this drawing in either paper or digital form. Use written dimensions only. All dimensions are in millimetres and levels in metres.
To check that this drawing has been printed to the intended scale this bar should be 50mm long @A1 or 25mm long @ A3
 - Health & Safety :
All specific drawing notes are to be read in conjunction with the project "Information Pack" and "Site Rules".
 - For general notes refer to Drawing No. 30578-0001

P01	23.06.23	JM	AW	Stage 2 Issue.
Rev	Date	Drawn	Eng	Amendment

ROOM2 HOMETEL MANCHESTER PICCADILY

OVERALL SECTIONS

SECTION D-D

Status
STAGE 2
NOT FOR CONSTRUCTION

Drawn	K.Smythe	Eng	A.Cardoso
Scales	1:50 at A1	1:100 at A3	
Drawing No	30578/2103		Rev P01
Doc Ref.	HMP-PAM-XX-ZZ-DR-S-2103		

PRICE &
MYERS

Consulting Engineers
Chester House
21-27 George Street
Oxford OX1 2AY
01865 243598
oxford@pricemyers.com
www.pricemyers.com

TIMBER BEAM SCHEDULE		
Ref	Size	
TB01	300x600dp. glulam beam	
TB02	400x500dp. glulam beam	
TB03	500x405dp. glulam beam	

STEEL COLUMN SCHEDULE		
Ref	Size	
SC01	254x254x89UC	
SC02	203x203x60UC	

STEEL BEAM SCHEDULE		
Ref	Size	
SB01	305x305x118UC	
SB02	254x254x89UC	
SB03	203x203x46UC	
SB04	203x203x60UC	

All RC walls 275 thick U.N.O

CONCRETE COLUMN SCHEDULE		
Ref	Size	
CC01	250x1000 RC Column	
CC02	400x1600 RC Column	
CC03	400x1300 RC Column	
CC04	600dia. RC Column	
CC05	300dia. RC Column	
CC06	600x600 RC Column	

CONCRETE BEAM SCHEDULE		
Ref	Size	
CB01	300x300dp RC Beam	
CB02	400x400dp. RC Beam	
CB03	400x500dp. RC beam	
CB04	1000x800dp. RC beam	

- NOTES:-
- This drawing is to be read in conjunction with all relevant Architect's, Engineer's and specialists' drawings and specifications.
 - Do not scale from this drawing in either paper or digital form. Use written dimensions only. All dimensions are in millimetres and levels in metres.
To check that this drawing has been printed to the intended scale this bar should be 50mm long @A1 or 25mm long @ A3
 - Health & Safety :
All specific drawing notes are to be read in conjunction with the project "Information Pack" and "Site Rules".
 - For general notes refer to Drawing No. 30578-0001



P01	23.06.23	JM	AW	Stage 2 Issue.
Rev	Date	Drawn	Eng	Amendment

ROOM2 HOMETEL MANCHESTER PICCADILY

OVERALL SECTIONS


SECTION E-E

Status
STAGE 2
NOT FOR CONSTRUCTION

Drawn	K.Smythe	Eng	A.Cardoso
Scales	1:50 at A1	1:100 at A3	
Drawing No	Rev		
30578/2104	P01		
Doc Ref.	HMP-PAM-XX-ZZ-DR-S-2104		

PRICE &
MYERS

Consulting Engineers
Chester House
21-27 George Street
Oxford OX1 2AY
01865 243598
oxford@pricemyers.com
www.pricemyers.com

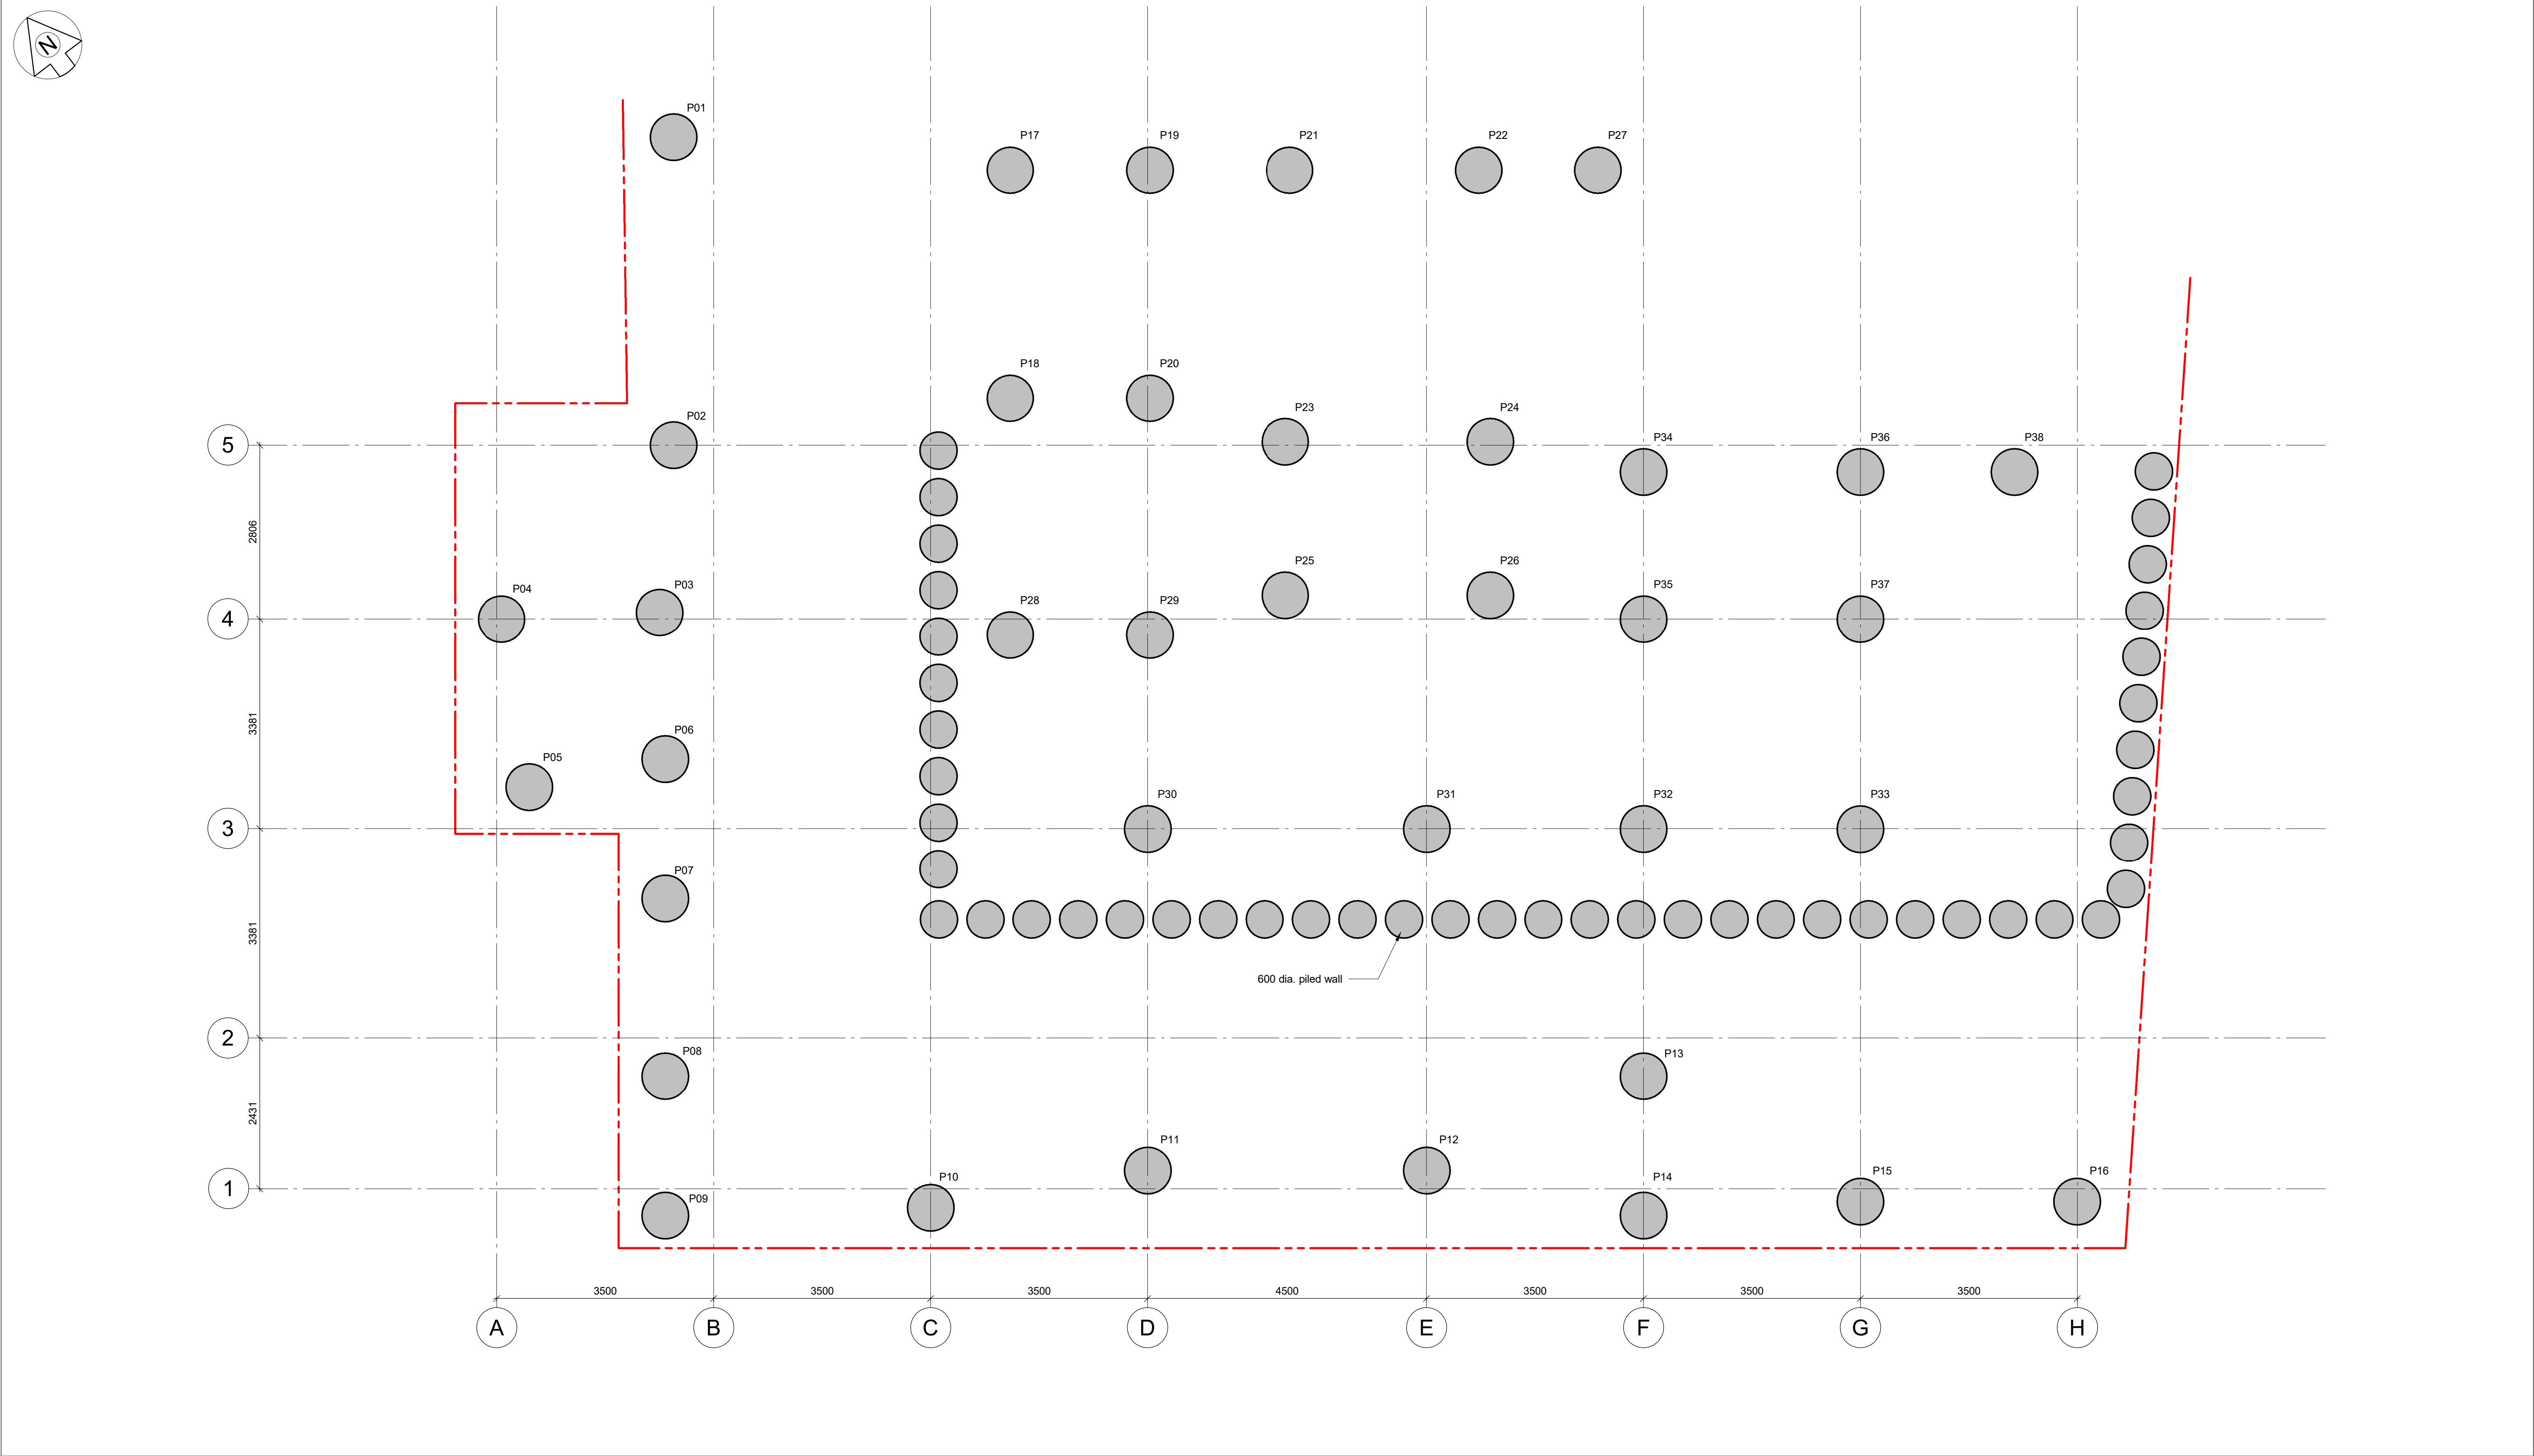

NOTES:-

1. This drawing is to be read in conjunction with all relevant Architect's, Engineer's and specialists' drawings and specifications.
2. Do not scale from this drawing in either paper or digital form. Use written dimensions only. All dimensions are in millimetres and levels in metres.
To check that this drawing has been printed to the intended scale this bar should be 50mm long @A1 or 25mm long @ A3
3. Health & Safety :
All specific drawing notes are to be read in conjunction with the project "Information Pack" and "Site Rules".
4. For general notes refer to Drawing No.30578-0001

P01	23.06.23	JM	AW	Stage 2 Issue.	
Rev	Date	Drawn	Eng	Amendment	

ROOM2 HOMETEL
MANCHESTER PICCADILY

PILING LAYOUT


Status
STAGE 2
NOT FOR CONSTRUCTION

Drawn	K.Smythe	Eng	A.Cardoso
Scales	1 : 50@A1		
Drawing No	30578/1070		
Rev	P01		
Doc Ref.	HMP-PAM-XX-B01-DR-S-1070		

PRICE & MYERS

Consulting Engineers
Chester House
21-27 George Street
Oxford OX1 2AY

01865 243598
oxford@pricemyers.com
www.pricemyers.com

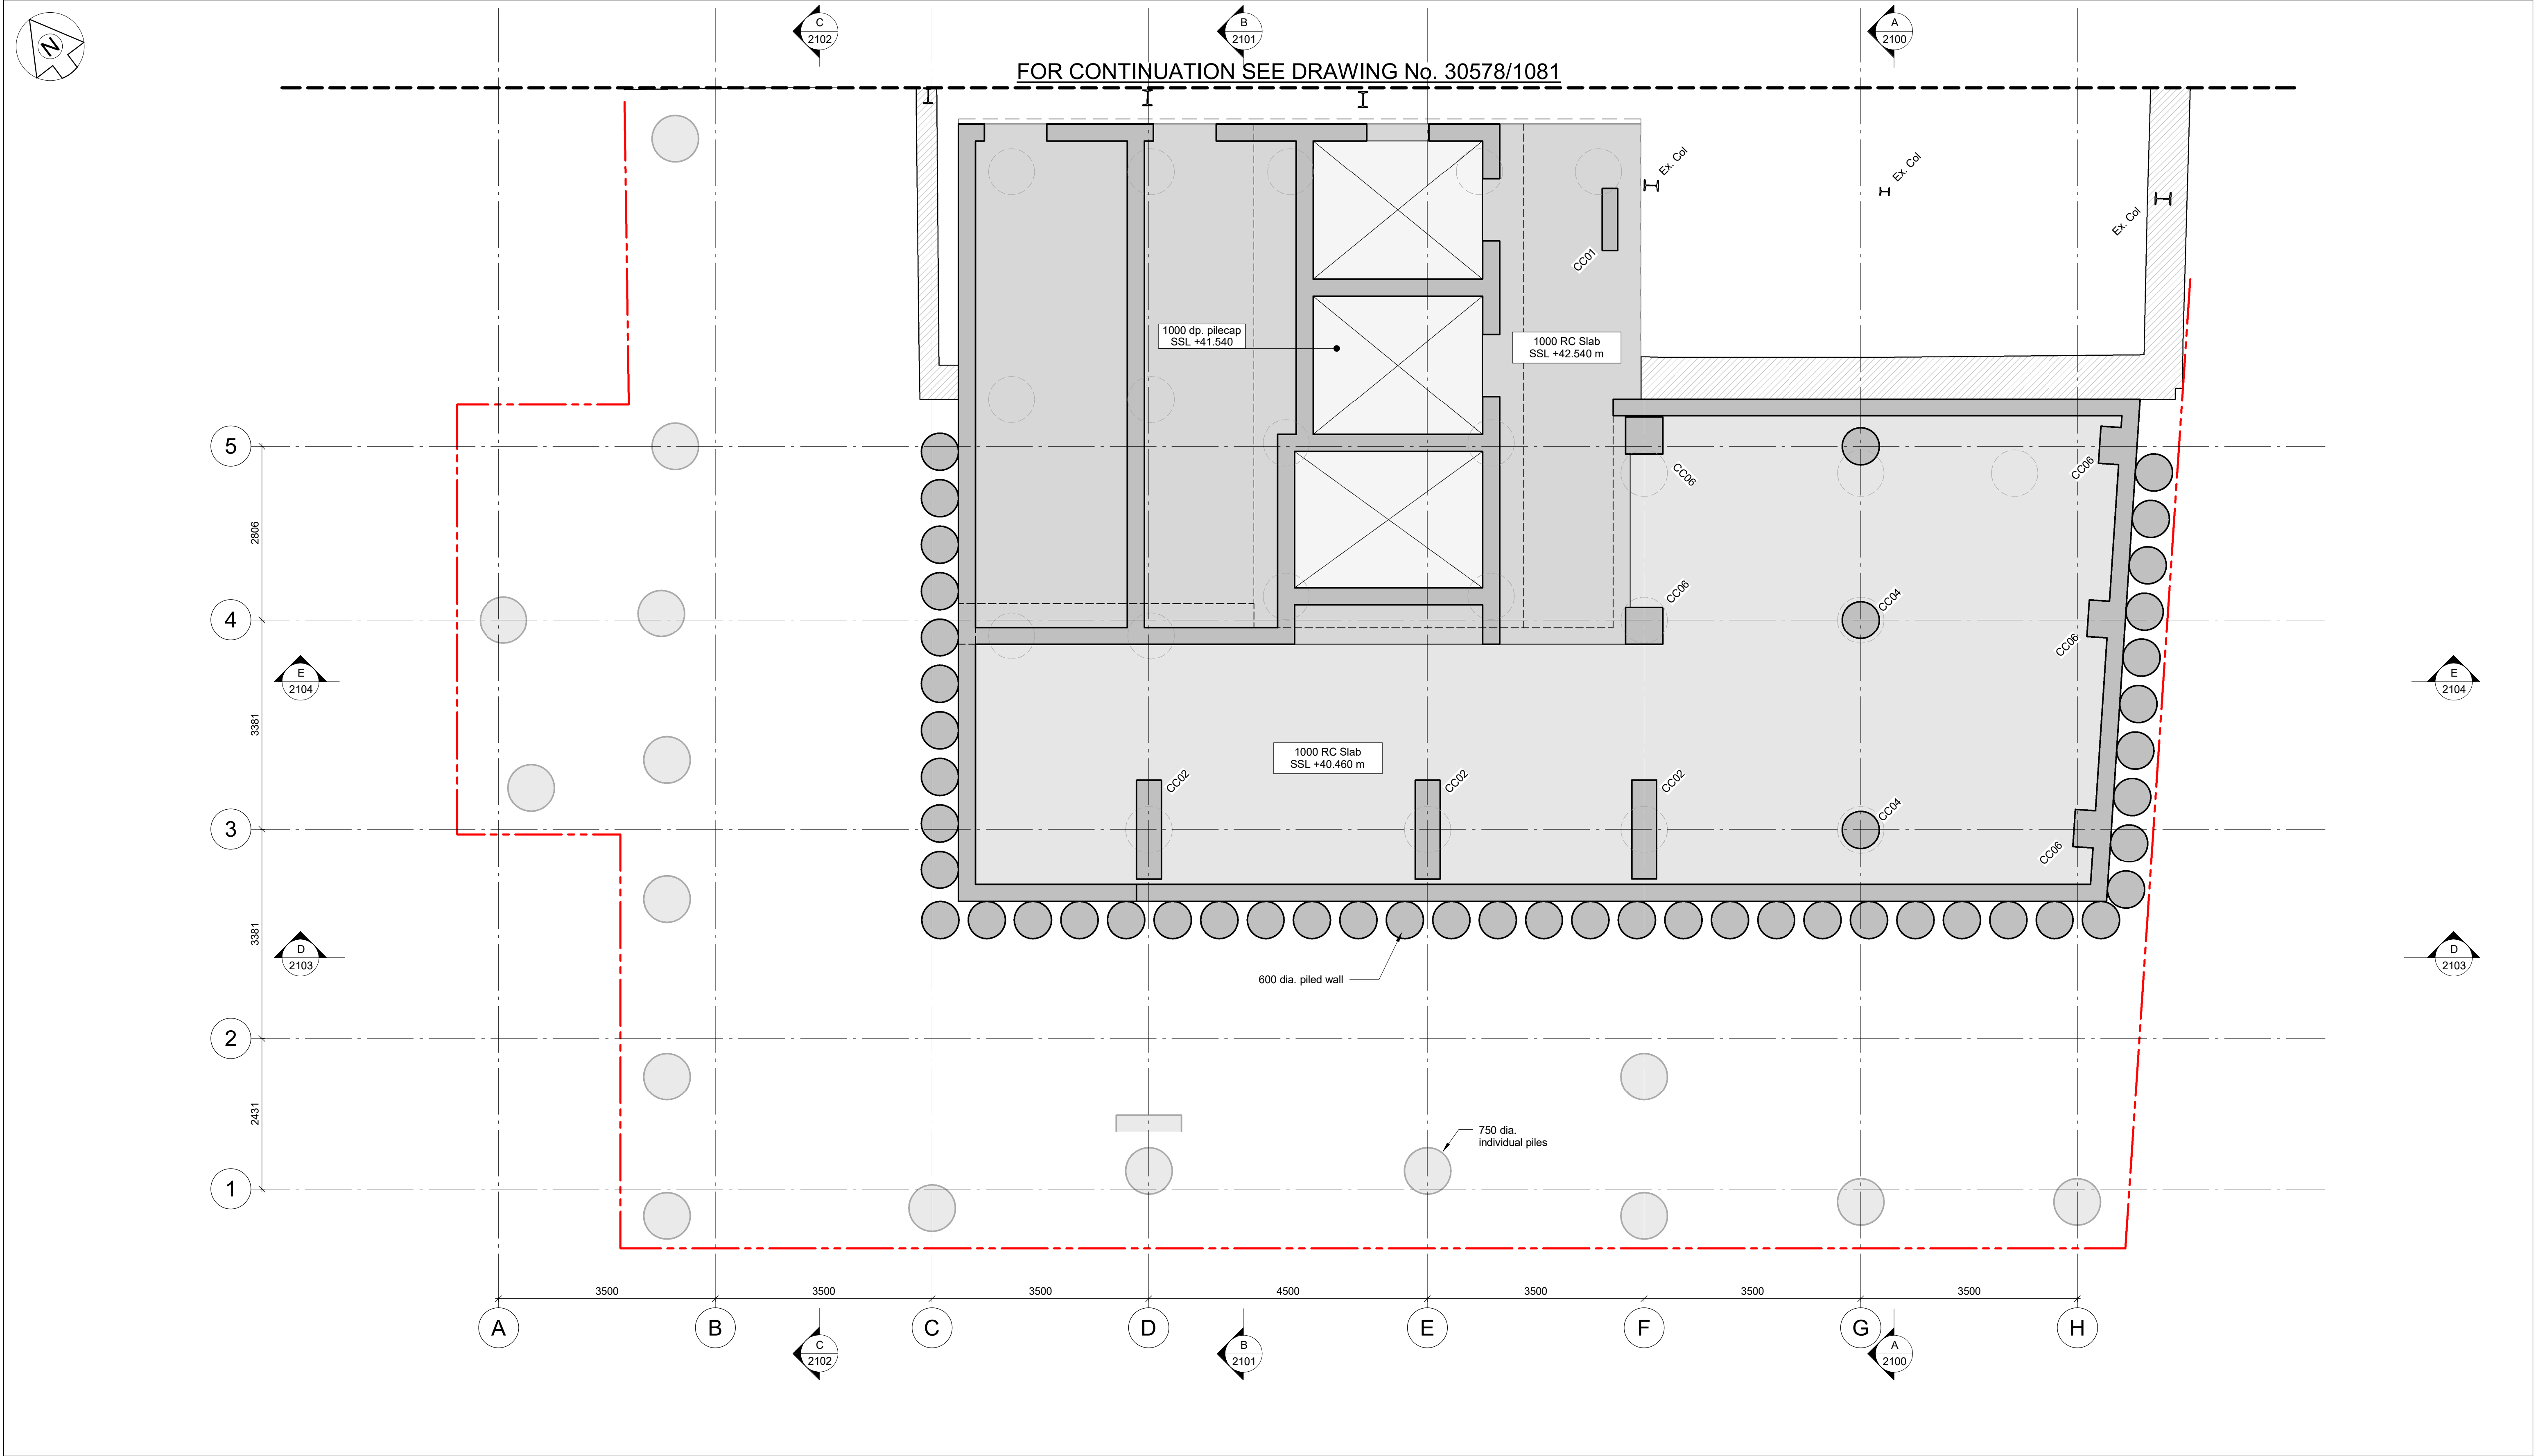

NOTES:-

- This drawing is to be read in conjunction with all relevant Architect's, Engineer's and specialists' drawings and specifications.
- Do not scale from this drawing in either paper or digital form. Use written dimensions only. All dimensions are in millimetres and levels in metres.
To check that this drawing has been printed to the intended scale this bar should be 50mm long @A1 or 25mm long @ A3
- Health & Safety :
All specific drawing notes are to be read in conjunction with the project "Information Pack" and "Site Rules".
- For general notes refer to Drawing No.30578-0001

TIMBER BEAM SCHEDULE	
Ref	Size
TB01	300x600dp. glulam beam
TB02	400x500dp. glulam beam
TB03	500x405dp. glulam beam

STEEL COLUMN SCHEDULE	
Ref	Size
SC01	254x254x89UC
SC02	203x203x60UC

STEEL BEAM SCHEDULE	
Ref	Size
SB01	305x305x118UC
SB02	254x254x89UC
SB03	203x203x46UC
SB04	203x203x60UC

All RC walls 275 thick U.N.O

CONCRETE COLUMN SCHEDULE	
Ref	Size
CC01	250x1000 RC Column
CC02	400x1600 RC Column
CC03	400x1300 RC Column
CC04	600dia. RC Column
CC05	300dia. RC Column
CC06	600x600 RC Column

CONCRETE BEAM SCHEDULE	
Ref	Size
CB01	300x300dp RC Beam
CB02	400x400dp. RC Beam
CB03	400x500dp. RC beam
CB04	1000x800dp. RC beam

Rev	Date	Drawn	Eng	Amendment
P02	23.06.23	JM	AW	Stage 2 Issue.
P01	02.06.23	SHM	HS	Issued for Information.

ROOM2 HOMETEL
MANCHESTER PICCADILY


BASEMENT PLAN
SHEET 1

Status
STAGE 2
NOT FOR CONSTRUCTION


Drawn	K.Smythe	Eng	A.Cardoso
Scales	1:50 at A1		1:100 at A3
Drawing No	30578/1080	Rev	P02
Doc Ref.	HMP-PAM-XX-B01-DR-S-1080		

PRICE &
MYERS

Consulting Engineers
Chester House
21-27 George Street
Oxford OX1 2AY
01865 243598
oxford@pricemyers.com
www.pricemyers.com

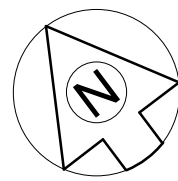

Note: All existing steelwork to be condition reviewed to confirm.
Allow costing for full survey and removal of potential contaminants (Asbestos/lead etc)
Provisional sum for replacement to be agreed.

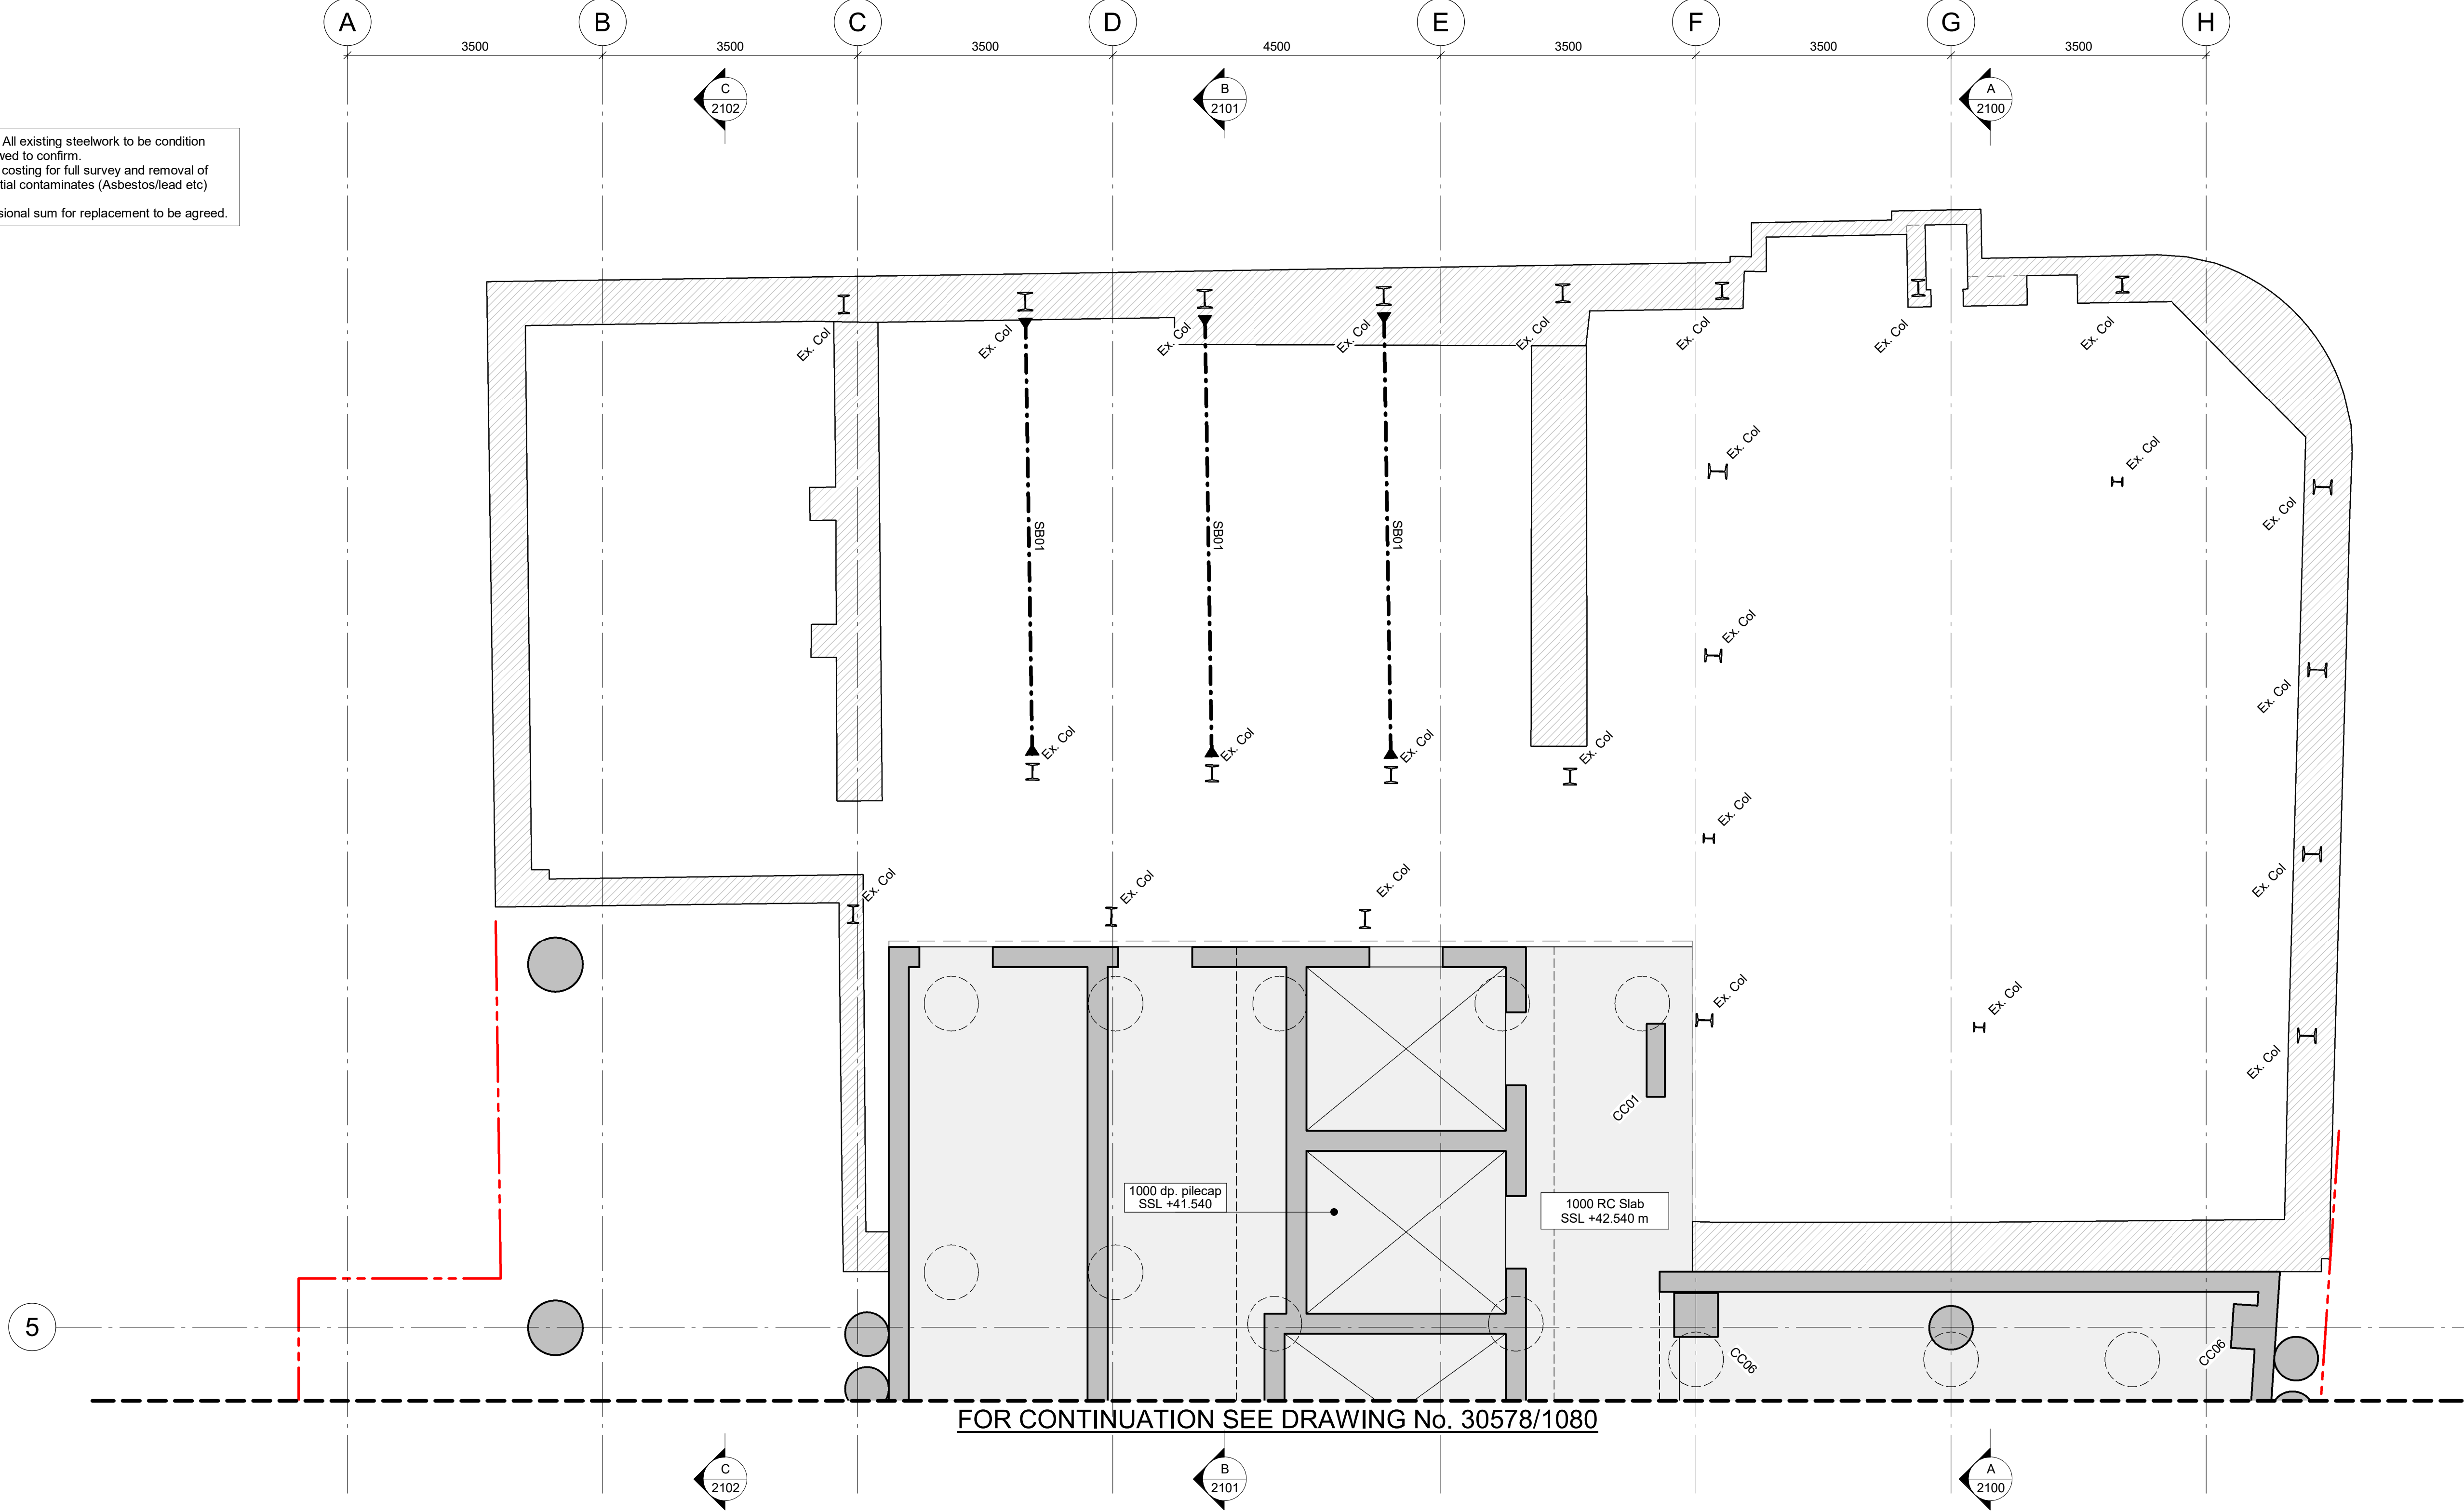

- NOTES:-
- This drawing is to be read in conjunction with all relevant Architect's, Engineer's and specialists' drawings and specifications.
 - Do not scale from this drawing in either paper or digital form. Use written dimensions only. All dimensions are in millimetres and levels in metres.
To check that this drawing has been printed to the intended scale this bar should be 50mm long @A1 or 25mm long @ A3
 - Health & Safety :
All specific drawing notes are to be read in conjunction with the project "Information Pack" and "Site Rules".
 - For general notes refer to Drawing No.30578-0001

TIMBER BEAM SCHEDULE	
Ref	Size
TB01	300x600dp. glulam beam
TB02	400x500dp. glulam beam
TB03	500x405dp. glulam beam

STEEL COLUMN SCHEDULE	
Ref	Size
SC01	254x254x89UC
SC02	203x203x60UC

STEEL BEAM SCHEDULE	
Ref	Size
SB01	305x305x118UC
SB02	254x254x89UC
SB03	203x203x46UC
SB04	203x203x60UC

All RC walls 275 thick U.N.O

CONCRETE COLUMN SCHEDULE	
Ref	Size
CC01	250x1000 RC Column
CC02	400x1600 RC Column
CC03	400x1300 RC Column
CC04	600dia. RC Column
CC05	300dia. RC Column
CC06	600x600 RC Column

CONCRETE BEAM SCHEDULE	
Ref	Size
CB01	300x300dp RC Beam
CB02	400x400dp. RC Beam
CB03	400x500dp. RC beam
CB04	1000x800dp. RC beam

P01	23.06.23	JM	AW	Stage 2 Issue.	
Rev	Date	Drawn	Eng	Amendment	

ROOM2 HOMETEL
MANCHESTER PICCADILY


BASEMENT PLAN
SHEET 2

Status
STAGE 2
NOT FOR CONSTRUCTION

Drawn	K.Smythe	Eng	A.Cardoso
Scales	1:50 at A1	1:100 at A3	
Drawing No	30578/1081		Rev P01
Doc Ref.	HMP-PAM-XX-B01-DR-S-1081		

**PRICE &
MYERS**

Consulting Engineers
Chester House
21-27 George Street
Oxford OX1 2AY
01865 243598
oxford@pricemyers.com
www.pricemyers.com

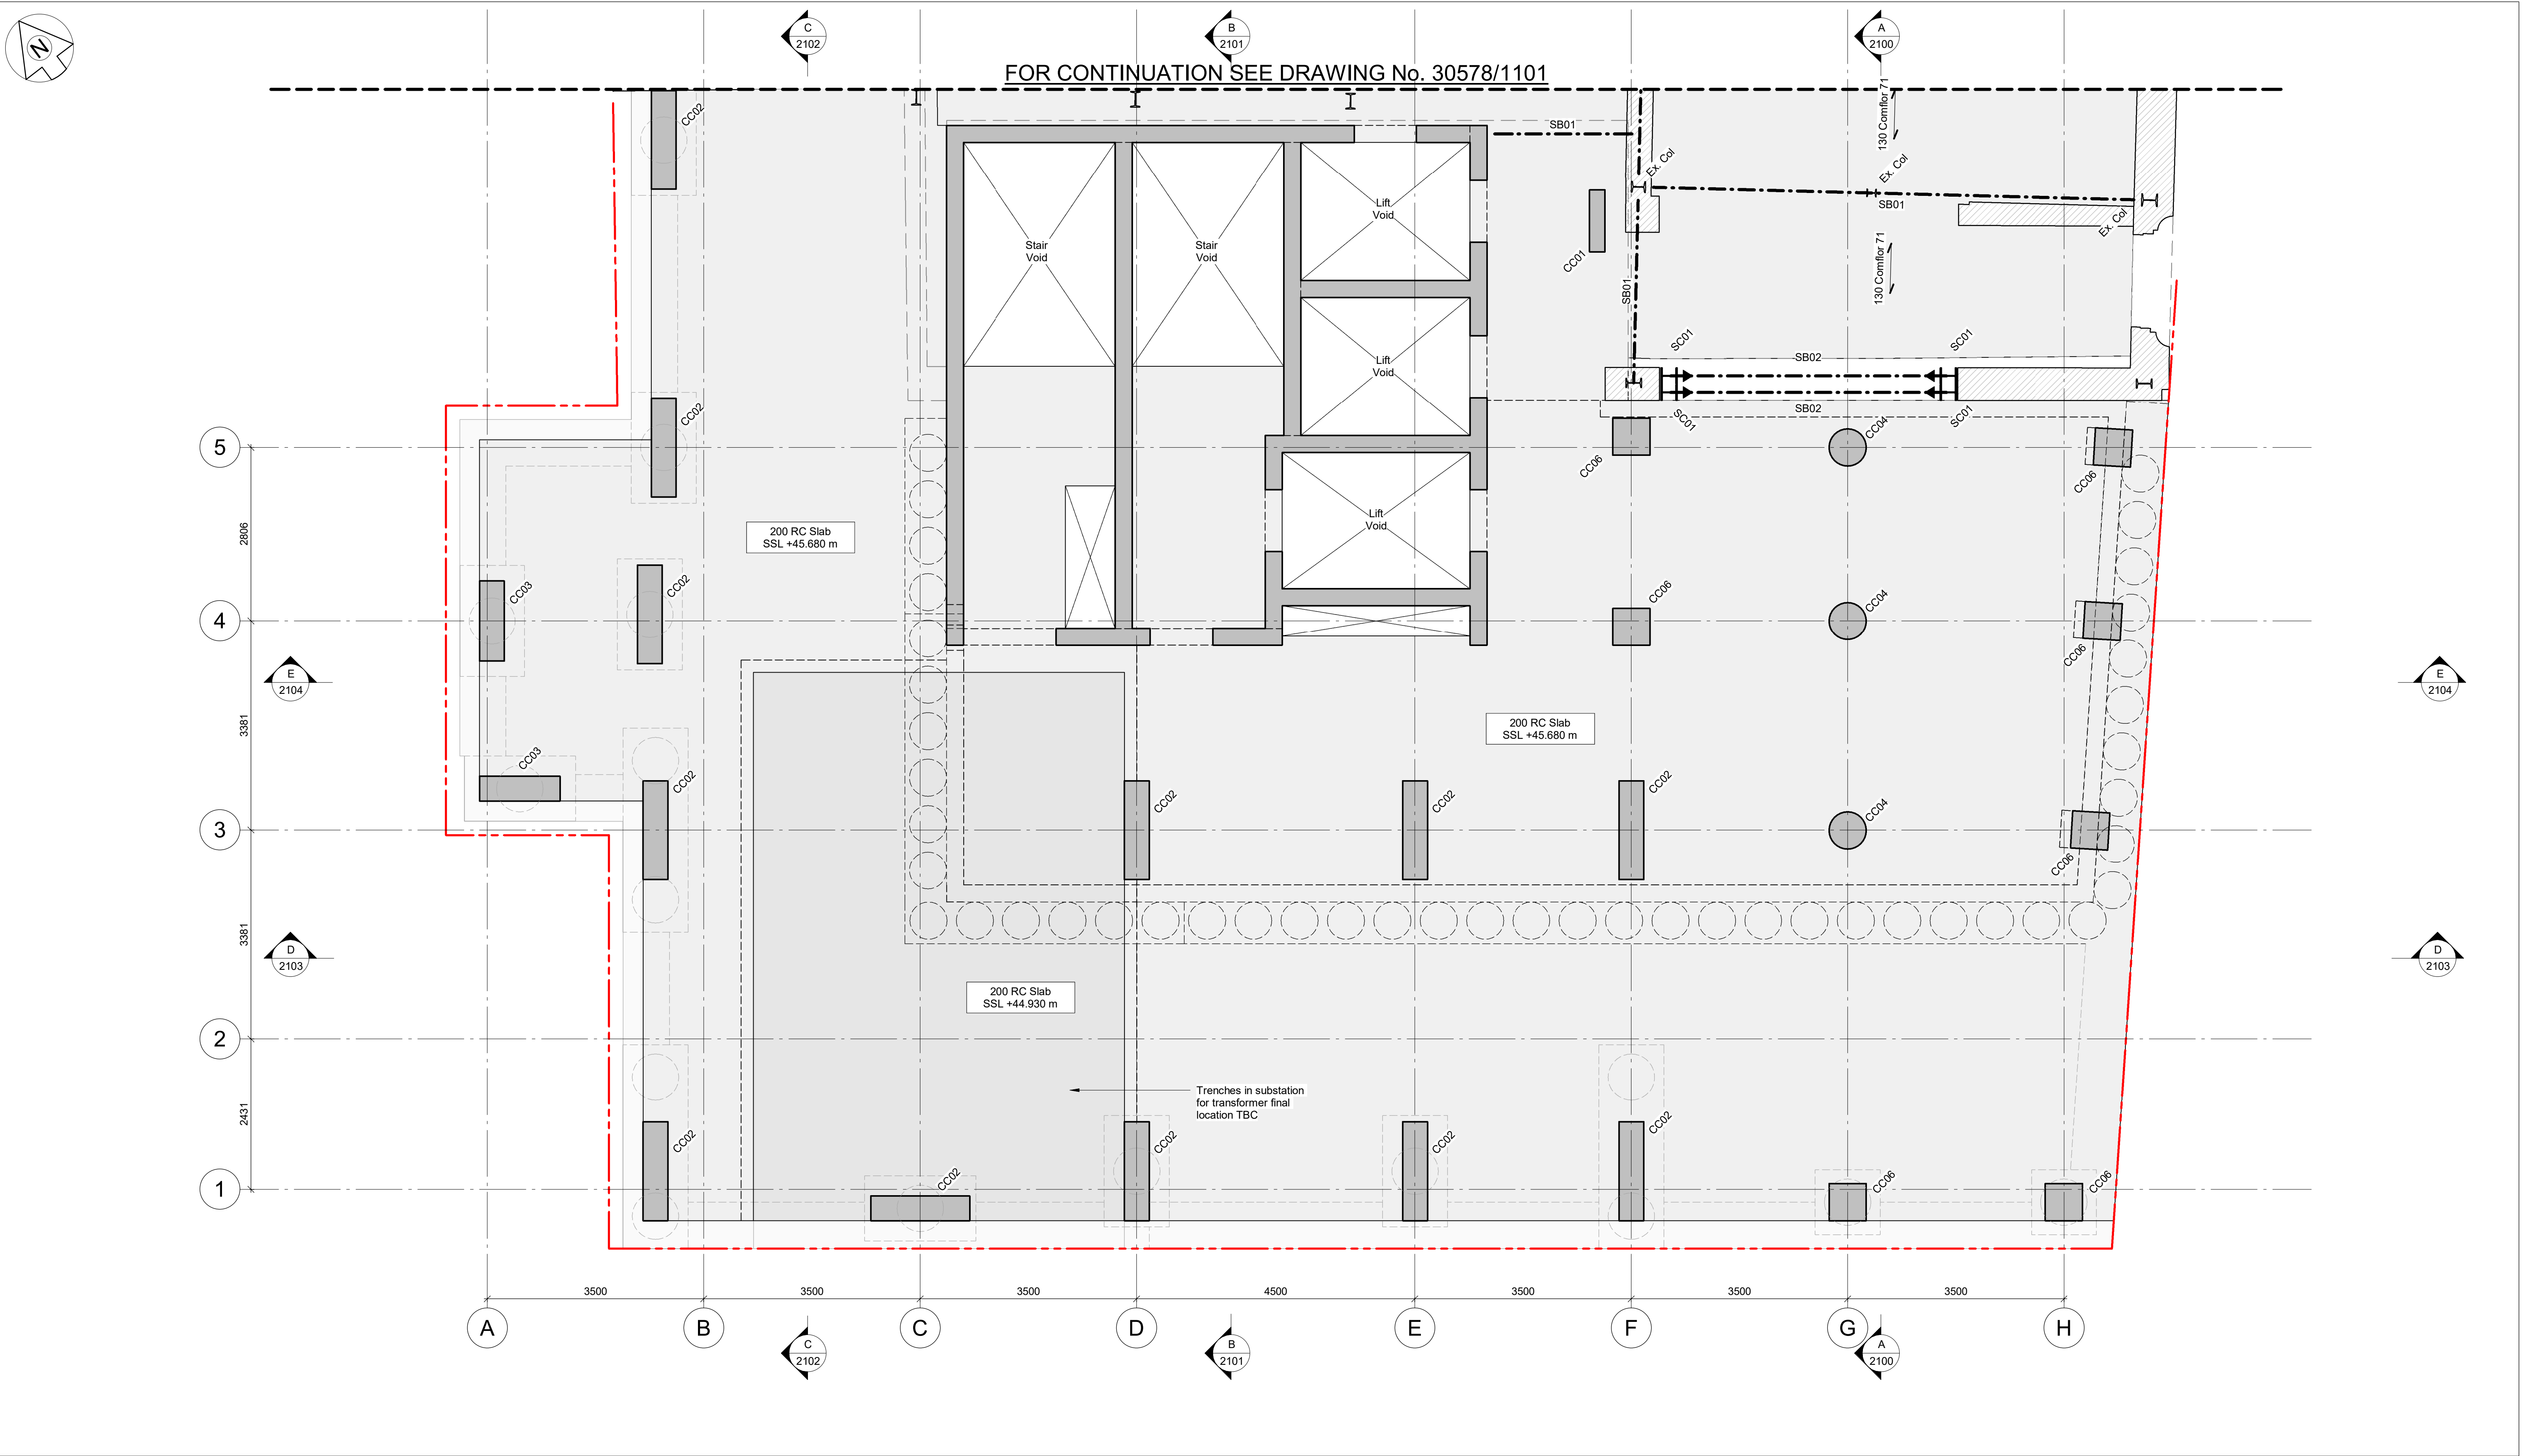

NOTES:-

- This drawing is to be read in conjunction with all relevant Architect's, Engineer's and specialists' drawings and specifications.
- Do not scale from this drawing in either paper or digital form. Use written dimensions only. All dimensions are in millimetres and levels in metres. To check that this drawing has been printed to the intended scale this bar should be 50mm long @A1 or 25mm long @ A3
- Health & Safety : All specific drawing notes are to be read in conjunction with the project "Information Pack" and "Site Rules".
- For general notes refer to Drawing No.30578-0001

TIMBER BEAM SCHEDULE	
Ref	Size
TB01	300x600dp. glulam beam
TB02	400x500dp. glulam beam
TB03	500x405dp. glulam beam

STEEL COLUMN SCHEDULE	
Ref	Size
SC01	254x254x89UC
SC02	203x203x60UC

STEEL BEAM SCHEDULE	
Ref	Size
SB01	305x305x118UC
SB02	254x254x89UC
SB03	203x203x46UC
SB04	203x203x60UC

All RC walls 275 thick U.N.O

CONCRETE COLUMN SCHEDULE	
Ref	Size
CC01	250x1000 RC Column
CC02	400x1600 RC Column
CC03	400x1300 RC Column
CC04	600dia. RC Column
CC05	300dia. RC Column
CC06	600x600 RC Column

CONCRETE BEAM SCHEDULE	
Ref	Size
CB01	300x300dp RC Beam
CB02	400x400dp. RC Beam
CB03	400x500dp. RC beam
CB04	1000x800dp. RC beam

Rev	Date	Drawn	Eng	Amendment
P02	23.06.23	JM	AW	Stage 2 Issue.
P01	02.06.23	SHM	HS	Issued for Information.

ROOM2 HOMESTAY
MANCHESTER PICCADILY


GROUND FLOOR PLAN
SHEET 1

Status
STAGE 2
NOT FOR CONSTRUCTION

Drawn	K.Smythe	Eng	A.Cardoso
Scales	1:50 at A1		1:100 at A3
Drawing No	30578/1100	Rev	P02
Doc Ref.	HMP-PAM-XX-L00-DR-S-1100		


PRICE &
MYERS

Consulting Engineers
Chester House
21-27 George Street
Oxford OX1 2AY
01865 243598
oxford@pricemyers.com
www.pricemyers.com

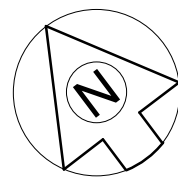

Note: All existing steelwork to be condition reviewed to confirm.
Allow costing for full survey and removal of potential contaminates (Asbestos/lead etc)
Provisional sum for replacement to be agreed.

5

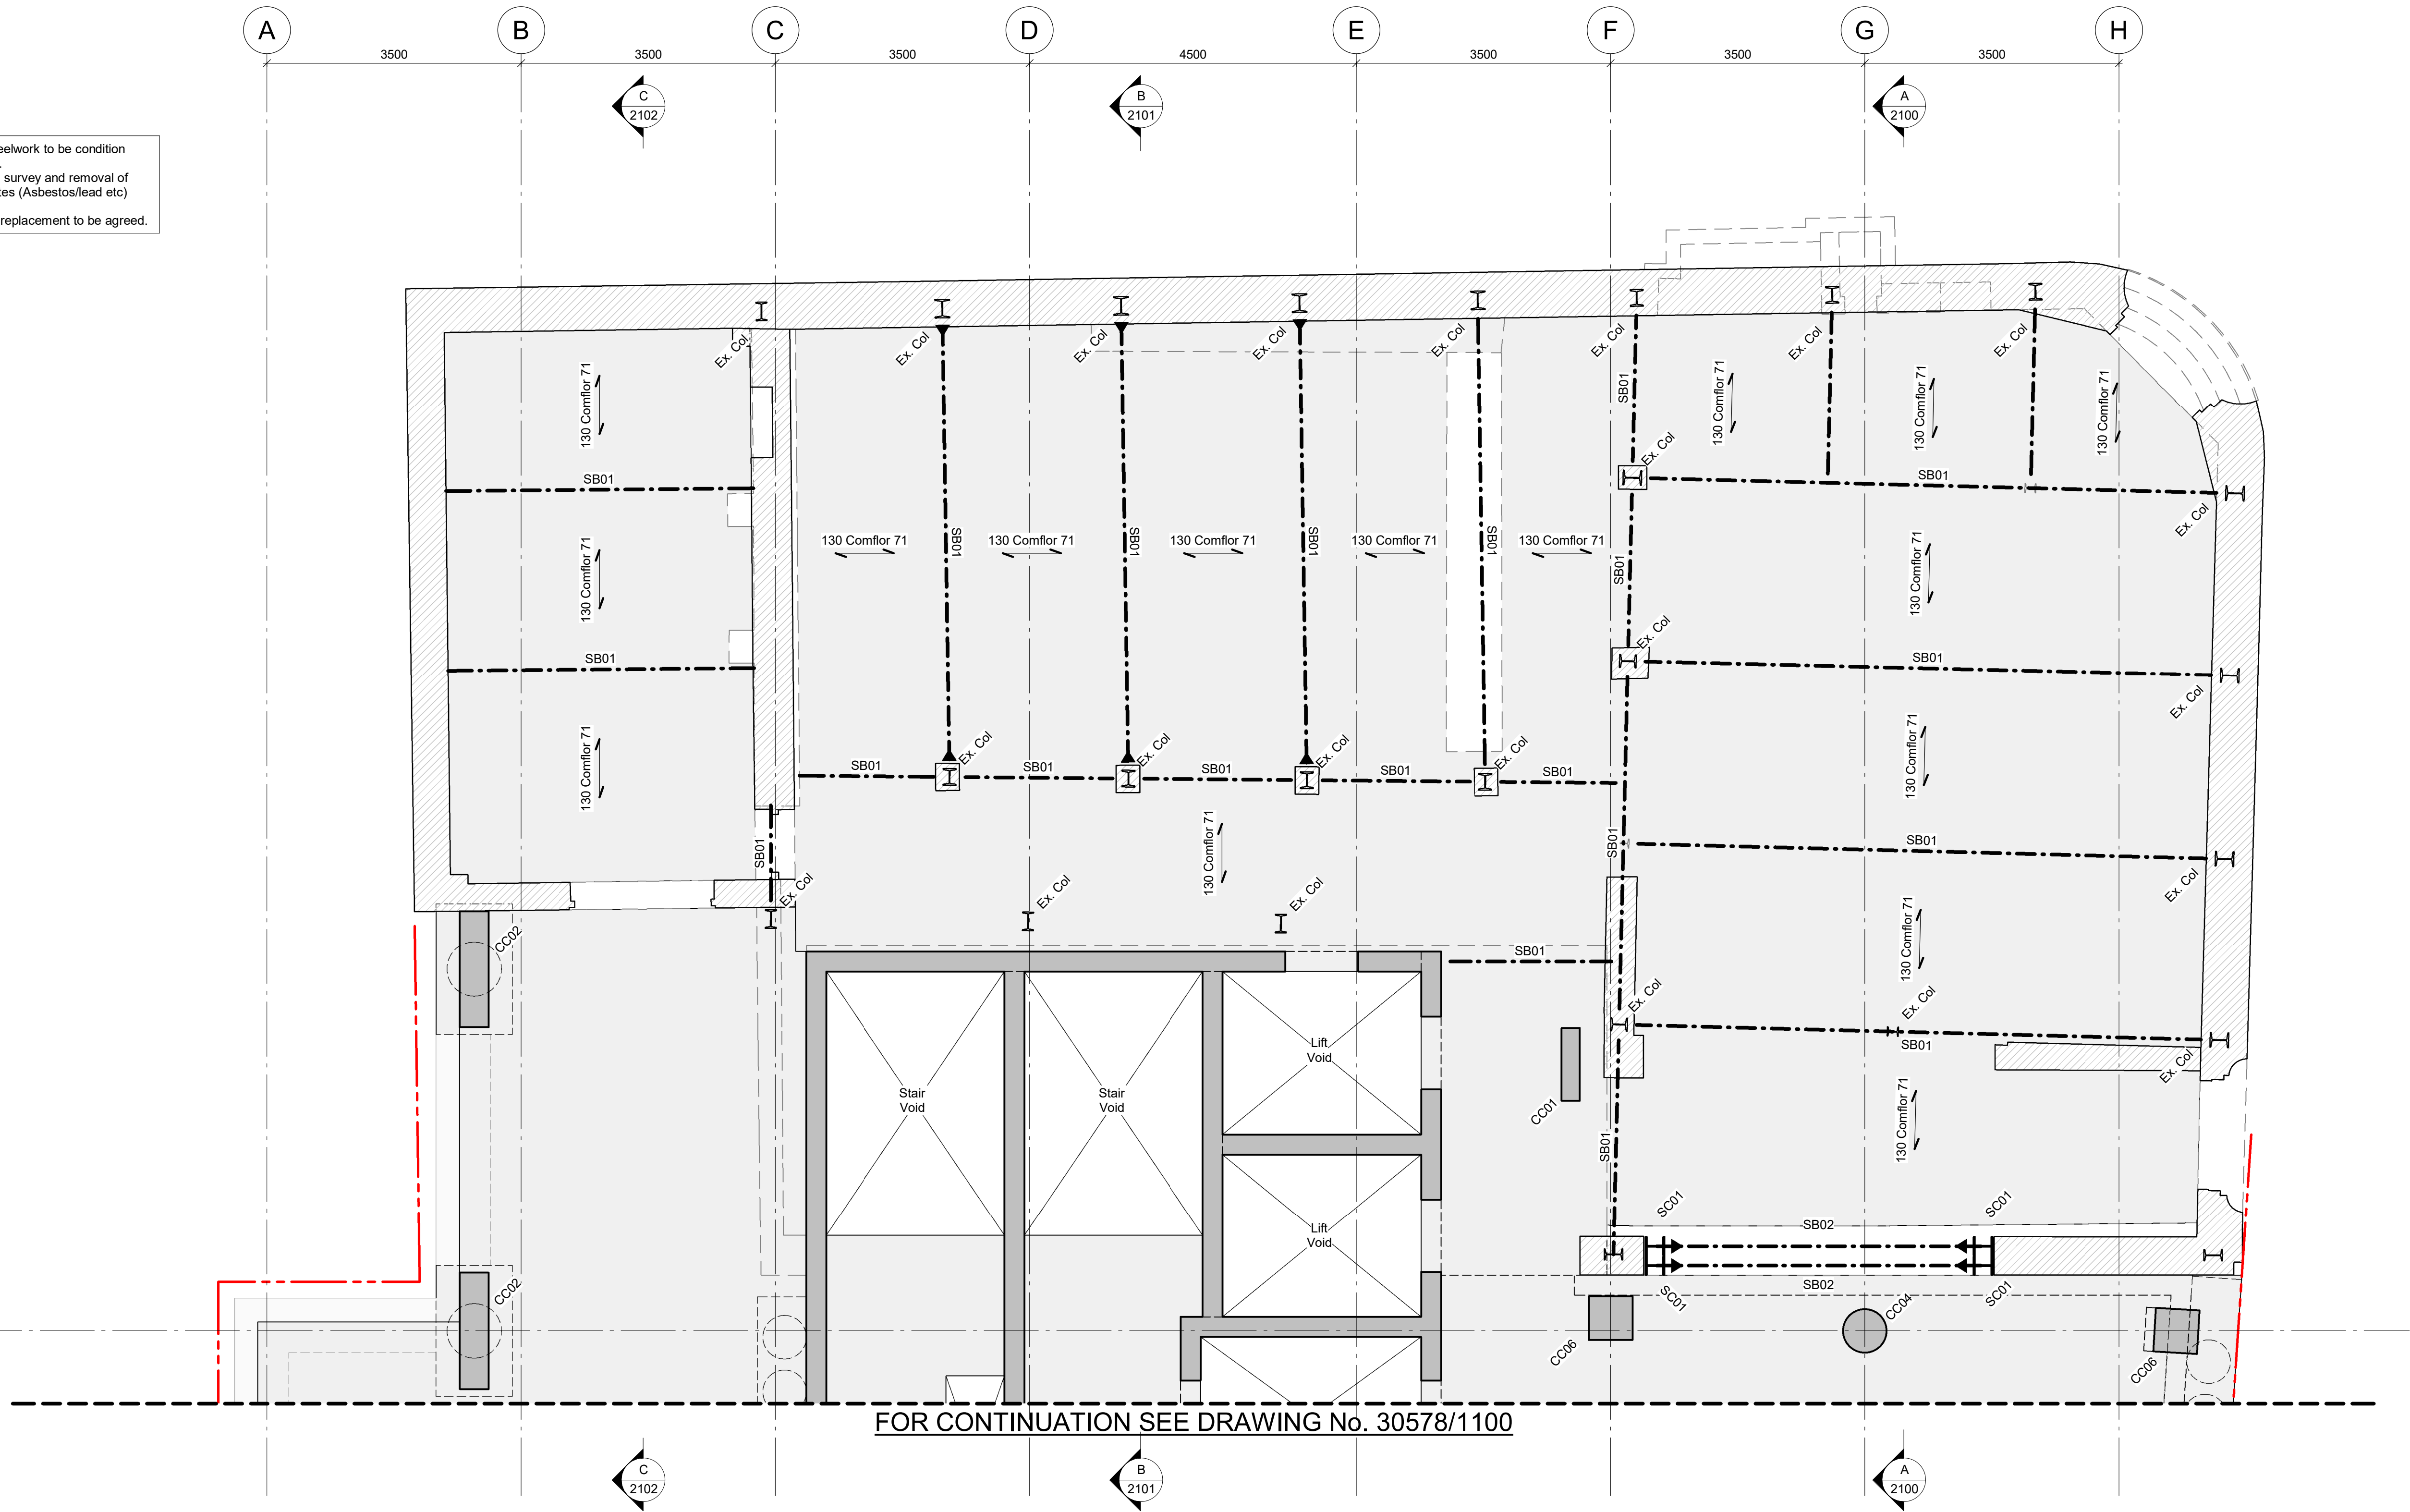

NOTES:-

- This drawing is to be read in conjunction with all relevant Architect's, Engineer's and specialists' drawings and specifications.
- Do not scale from this drawing in either paper or digital form. Use written dimensions only. All dimensions are in millimetres and levels in metres.
To check that this drawing has been printed to the intended scale this bar should be 50mm long @A1 or 25mm long @ A3
- Health & Safety :
All specific drawing notes are to be read in conjunction with the project "Information Pack" and "Site Rules".
- For general notes refer to Drawing No.30578-0001

TIMBER BEAM SCHEDULE		
Ref	Size	
TB01	300x600dp. glulam beam	
TB02	400x500dp. glulam beam	
TB03	500x405dp. glulam beam	

STEEL COLUMN SCHEDULE		
Ref	Size	
SC01	254x254x89UC	
SC02	203x203x60UC	

STEEL BEAM SCHEDULE		
Ref	Size	
SB01	305x305x118UC	
SB02	254x254x89UC	
SB03	203x203x46UC	
SB04	203x203x60UC	

All RC walls 275 thick U.N.O

CONCRETE COLUMN SCHEDULE		
Ref	Size	
CC01	250x1000 RC Column	
CC02	400x1600 RC Column	
CC03	400x1300 RC Column	
CC04	600dia. RC Column	
CC05	300dia. RC Column	
CC06	600x600 RC Column	

CONCRETE BEAM SCHEDULE		
Ref	Size	
CB01	300x300dp RC Beam	
CB02	400x400dp. RC Beam	
CB03	400x500dp. RC beam	
CB04	1000x800dp. RC beam	

Rev	Date	Drawn	Eng	Amendment
P01	23.06.23	JM	AW	Stage 2 Issue.

ROOM2 HOMETEL
MANCHESTER PICCADILY

GROUND FLOOR PLAN
SHEET 2

Status
STAGE 2
NOT FOR CONSTRUCTION

Drawn	K.Smythe	Eng	A.Cardoso
Scales	1:50 at A1		1:100 at A3
Drawing No	30578/1101	Rev	P01
Doc Ref.	HMP-PAM-XX-L00-DR-S-1101		

**PRICE &
MYERS**

Consulting Engineers
Chester House
21-27 George Street
Oxford OX1 2AY
01865 243598
oxford@pricemyers.com
www.pricemyers.com



- NOTES:-
- This drawing is to be read in conjunction with all relevant Architect's, Engineer's and specialists' drawings and specifications.
 - Do not scale from this drawing in either paper or digital form. Use written dimensions only. All dimensions are in millimetres and levels in metres. To check that this drawing has been printed to the intended scale this bar should be 50mm long @A1 or 25mm long @ A3
 - Health & Safety : All specific drawing notes are to be read in conjunction with the project "Information Pack" and "Site Rules".
 - For general notes refer to Drawing No.30578-0001

TIMBER BEAM SCHEDULE		
Ref	Size	
TB01	300x600dp. glulam beam	
TB02	400x500dp. glulam beam	
TB03	500x405dp. glulam beam	

STEEL COLUMN SCHEDULE		
Ref	Size	
SC01	254x254x89UC	
SC02	203x203x60UC	

STEEL BEAM SCHEDULE		
Ref	Size	
SB01	305x305x118UC	
SB02	254x254x89UC	
SB03	203x203x46UC	
SB04	203x203x60UC	

All RC walls 275 thick U.N.O

CONCRETE COLUMN SCHEDULE		
Ref	Size	
CC01	250x1000 RC Column	
CC02	400x1600 RC Column	
CC03	400x1300 RC Column	
CC04	600dia. RC Column	
CC05	300dia. RC Column	
CC06	600x600 RC Column	

CONCRETE BEAM SCHEDULE		
Ref	Size	
CB01	300x300dp RC Beam	
CB02	400x400dp. RC Beam	
CB03	400x500dp. RC beam	
CB04	1000x800dp. RC beam	

Rev	Date	Drawn	Eng	Amendment
P02	23.06.23	JM	AW	Stage 2 Issue.
P01	02.06.23	SHM	HS	Issued for Information.

ROOM2 HOMESTAY
MANCHESTER PICCADILY


FIRST FLOOR PLAN
SHEET 1

Status
STAGE 2
NOT FOR CONSTRUCTION

Drawn	K.Smythe	Eng	A.Cardoso
Scales	1:50 at A1		1:100 at A3
Drawing No	30578/1110	Rev	P02
Doc Ref.	HMP-PAM-XX-L01-DR-S-1110		

PRICE &
MYERS

Consulting Engineers
Chester House
21-27 George Street
Oxford OX1 2AY
01865 243598
oxford@pricemyers.com
www.pricemyers.com

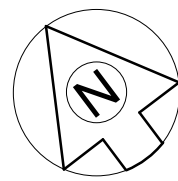

Note: All existing steelwork to be condition reviewed to confirm.
Allow costing for full survey and removal of potential contaminants (Asbestos/lead etc)
Provisional sum for replacement to be agreed.



NOTES:-

- This drawing is to be read in conjunction with all relevant Architect's, Engineer's and specialists' drawings and specifications.
- Do not scale from this drawing in either paper or digital form. Use written dimensions only. All dimensions are in millimetres and levels in metres.
To check that this drawing has been printed to the intended scale this bar should be 50mm long @A1 or 25mm long @ A3
- Health & Safety :
All specific drawing notes are to be read in conjunction with the project "Information Pack" and "Site Rules".
- For general notes refer to Drawing No.30578-0001

TIMBER BEAM SCHEDULE		
Ref	Size	
TB01	300x600dp. glulam beam	
TB02	400x500dp. glulam beam	
TB03	500x405dp. glulam beam	

STEEL COLUMN SCHEDULE		
Ref	Size	
SC01	254x254x89UC	
SC02	203x203x60UC	

STEEL BEAM SCHEDULE		
Ref	Size	
SB01	305x305x118UC	
SB02	254x254x89UC	
SB03	203x203x46UC	
SB04	203x203x60UC	

All RC walls 275 thick U.N.O

CONCRETE COLUMN SCHEDULE		
Ref	Size	
CC01	250x1000 RC Column	
CC02	400x1600 RC Column	
CC03	400x1300 RC Column	
CC04	600dia. RC Column	
CC05	300dia. RC Column	
CC06	600x600 RC Column	

CONCRETE BEAM SCHEDULE		
Ref	Size	
CB01	300x300dp RC Beam	
CB02	400x400dp. RC Beam	
CB03	400x500dp. RC beam	
CB04	1000x800dp. RC beam	

Rev	Date	Drawn	Eng	Amendment
P01	23.08.23	JM	AW	Stage 2 Issue.

ROOM2 HOMETEL
MANCHESTER PICCADILY



FIRST FLOOR PLAN
SHEET 2

Status
STAGE 2
NOT FOR CONSTRUCTION

Drawn	K.Smythe	Eng	A.Cardoso
Scales	1:50 at A1		1:100 at A3
Drawing No	30578/1111	Rev	P01
Doc Ref.	HMP-PAM-XX-L01-DR-S-1111		

**PRICE &
MYERS**

Consulting Engineers
Chester House
21-27 George Street
Oxford OX1 2AY
01865 243598
oxford@pricemyers.com
www.pricemyers.com

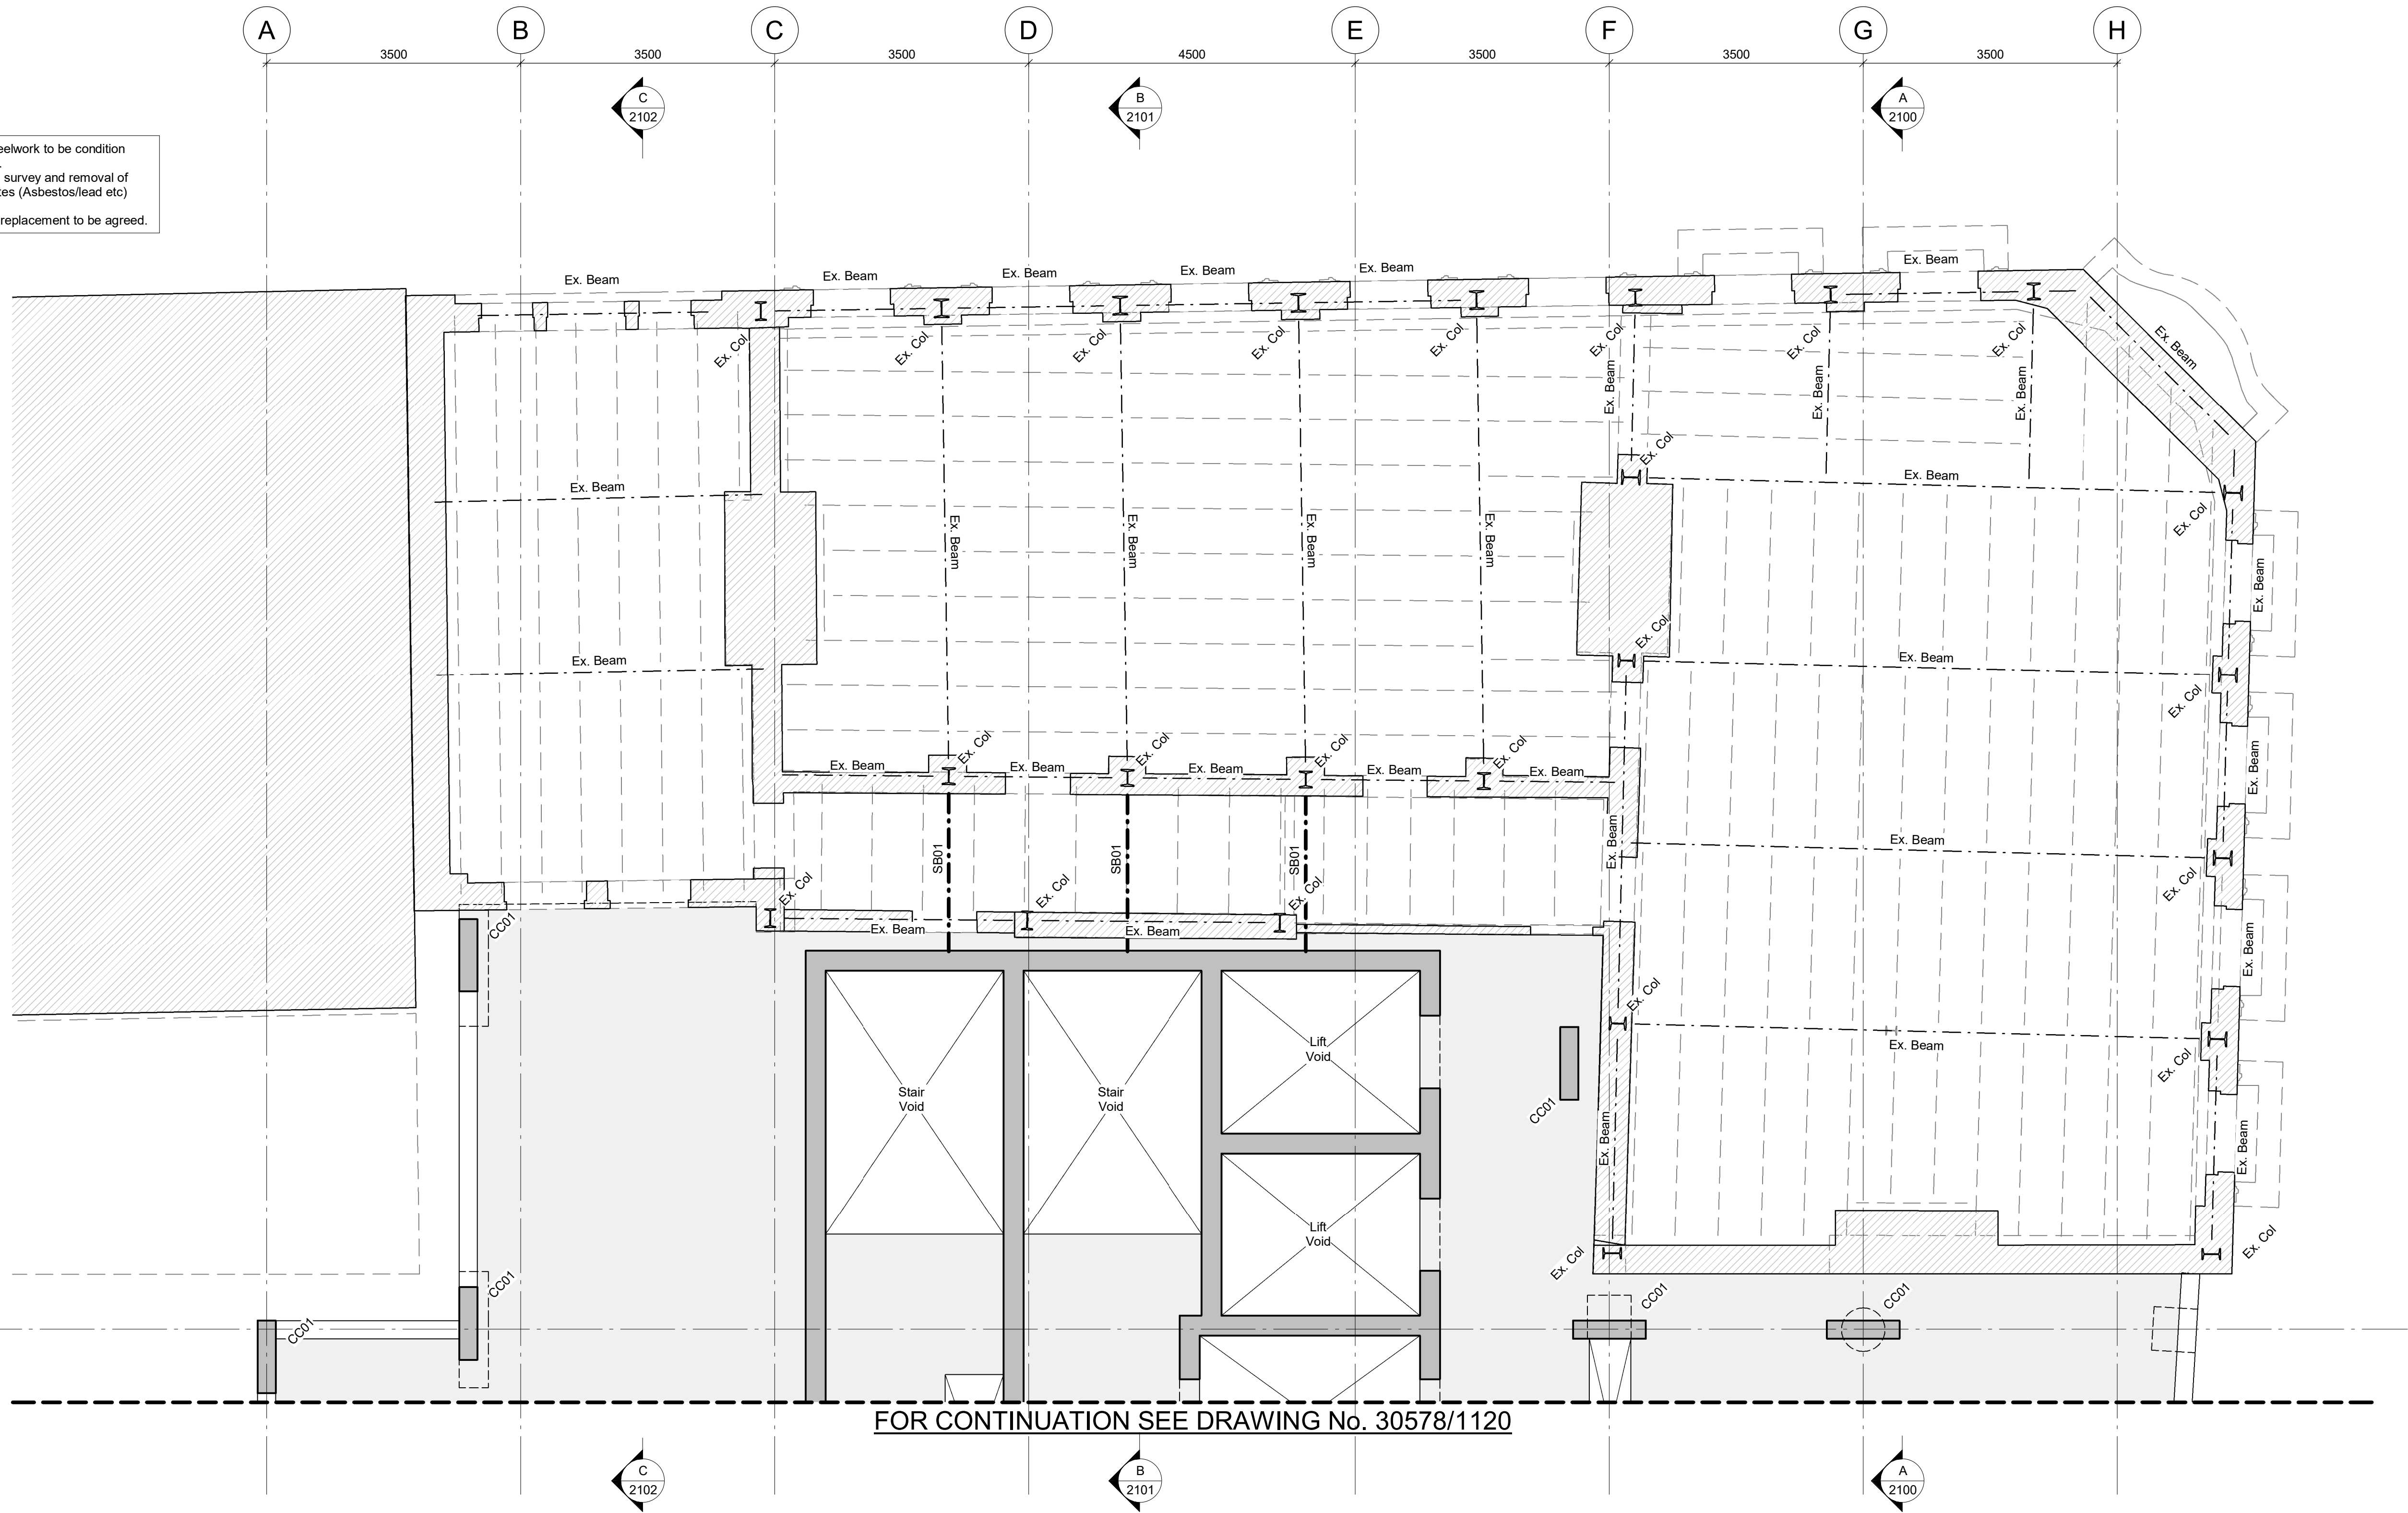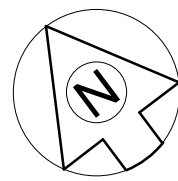

NOTES:-

- This drawing is to be read in conjunction with all relevant Architect's, Engineer's and specialists' drawings and specifications.
- Do not scale from this drawing in either paper or digital form. Use written dimensions only. All dimensions are in millimetres and levels in metres. To check that this drawing has been printed to the intended scale this bar should be 50mm long @A1 or 25mm long @ A3
- Health & Safety : All specific drawing notes are to be read in conjunction with the project "Information Pack" and "Site Rules".
- For general notes refer to Drawing No.30578-0001

TIMBER BEAM SCHEDULE		
Ref	Size	
TB01	300x600dp. glulam beam	
TB02	400x500dp. glulam beam	
TB03	500x405dp. glulam beam	

STEEL COLUMN SCHEDULE		
Ref	Size	
SC01	254x254x89UC	
SC02	203x203x60UC	

STEEL BEAM SCHEDULE		
Ref	Size	
SB01	305x305x118UC	
SB02	254x254x89UC	
SB03	203x203x46UC	
SB04	203x203x60UC	

All RC walls 275 thick U.N.O

CONCRETE COLUMN SCHEDULE		
Ref	Size	
CC01	250x1000 RC Column	
CC02	400x1600 RC Column	
CC03	400x1300 RC Column	
CC04	600dia. RC Column	
CC05	300dia. RC Column	
CC06	600x600 RC Column	

CONCRETE BEAM SCHEDULE		
Ref	Size	
CB01	300x300dp RC Beam	
CB02	400x400dp. RC Beam	
CB03	400x500dp. RC beam	
CB04	1000x800dp. RC beam	

Rev	Date	Drawn	Eng	Amendment
P01	23.08.23	JM	AW	Stage 2 Issue.

ROOM2 HOMETEL
MANCHESTER PICCADILY


SECOND FLOOR PLAN
SHEET 2

Status
STAGE 2
NOT FOR CONSTRUCTION

Drawn	K.Smythe	Eng	A.Cardoso
Scales	1:50 at A1		1:100 at A3
Drawing No	30578/1121	Rev	P01
Doc Ref.	HMP-PAM-XX-L02-DR-S-1121		

**PRICE &
MYERS**

Consulting Engineers
Chester House
21-27 George Street
Oxford OX1 2AY
01865 243598
oxford@pricemyers.com
www.pricemyers.com

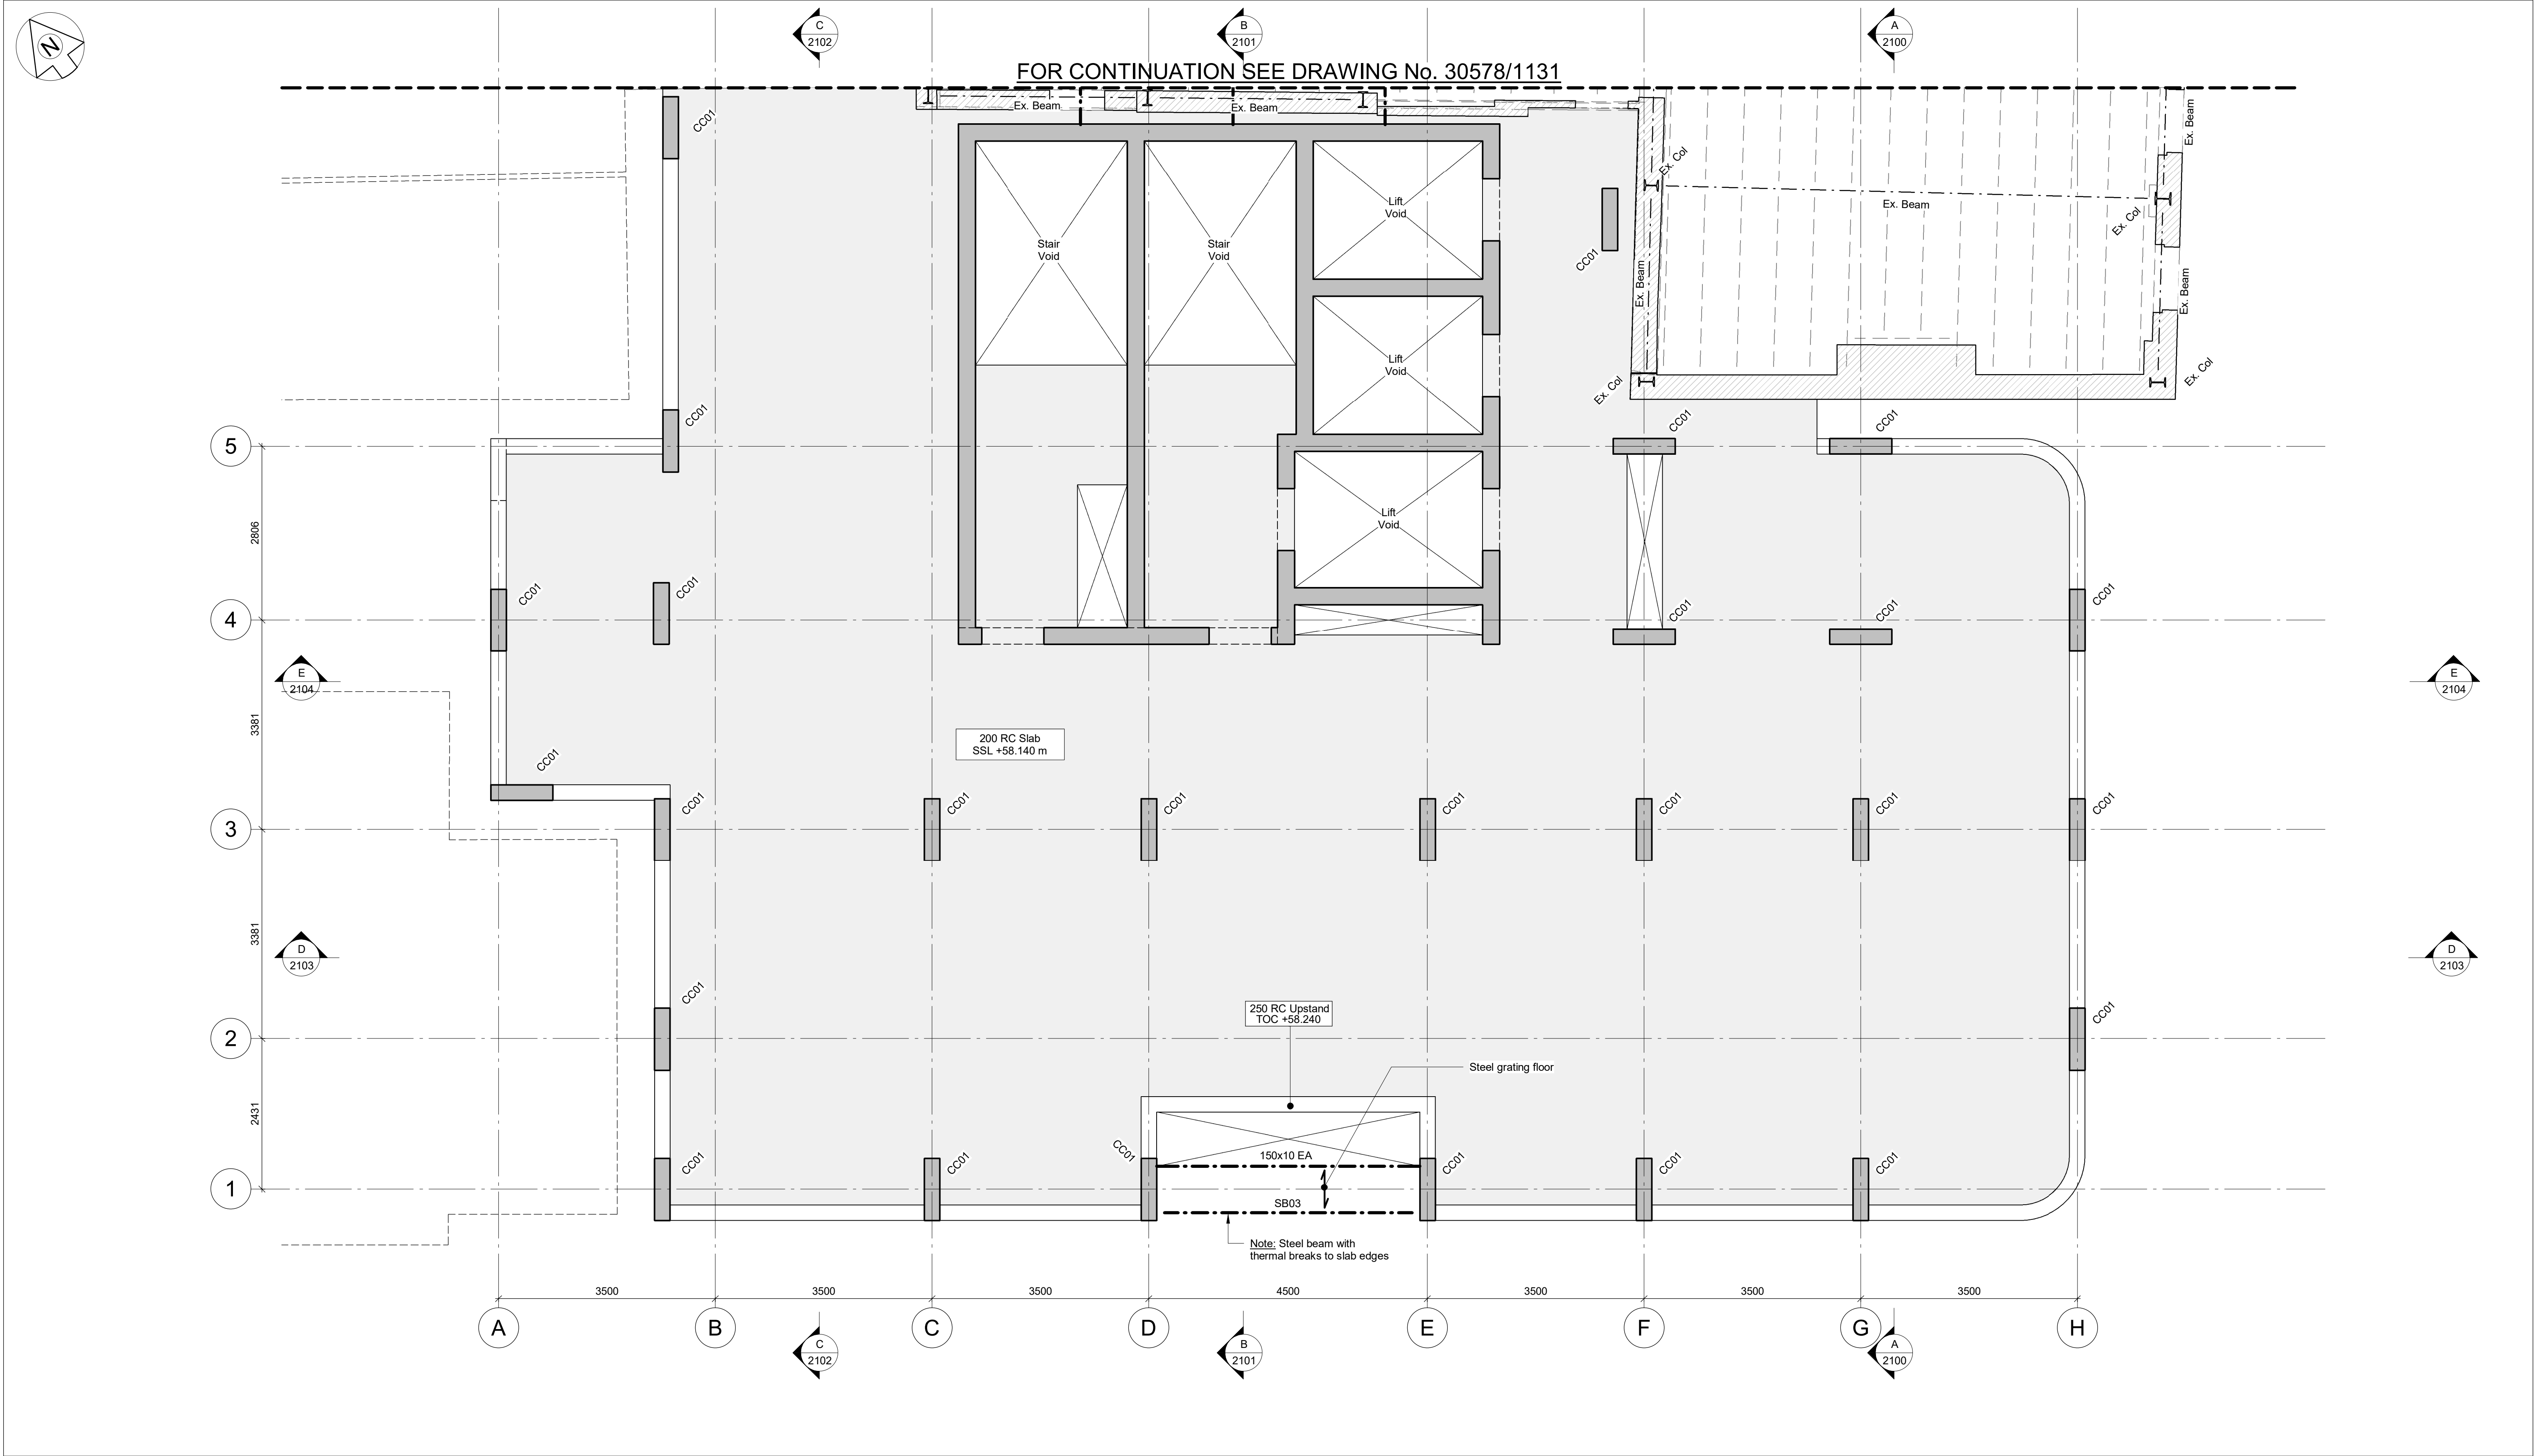

NOTES:-

- This drawing is to be read in conjunction with all relevant Architect's, Engineer's and specialists' drawings and specifications.
- Do not scale from this drawing in either paper or digital form. Use written dimensions only. All dimensions are in millimetres and levels in metres.
To check that this drawing has been printed to the intended scale this bar should be 50mm long @A1 or 25mm long @ A3
- Health & Safety :
All specific drawing notes are to be read in conjunction with the project "Information Pack" and "Site Rules".
- For general notes refer to Drawing No.30578-0001

TIMBER BEAM SCHEDULE	
Ref	Size
TB01	300x600dp. glulam beam
TB02	400x500dp. glulam beam
TB03	500x405dp. glulam beam

STEEL COLUMN SCHEDULE	
Ref	Size
SC01	254x254x89UC
SC02	203x203x60UC

STEEL BEAM SCHEDULE	
Ref	Size
SB01	305x305x118UC
SB02	254x254x89UC
SB03	203x203x46UC
SB04	203x203x60UC

All RC walls 275 thick U.N.O

CONCRETE COLUMN SCHEDULE	
Ref	Size
CC01	250x1000 RC Column
CC02	400x1600 RC Column
CC03	400x1300 RC Column
CC04	600dia. RC Column
CC05	300dia. RC Column
CC06	600x600 RC Column

CONCRETE BEAM SCHEDULE	
Ref	Size
CB01	300x300dp RC Beam
CB02	400x400dp. RC Beam
CB03	400x500dp. RC beam
CB04	1000x800dp. RC beam

Rev	Date	Drawn	Eng	Amendment
P02	23.06.23	JM	AW	Stage 2 Issue.
P01	02.06.23	SHM	HS	Issued for Information.

ROOM2 HOMESTAY
MANCHESTER PICCADILY



THIRD FLOOR PLAN
SHEET 1

Status
STAGE 2
NOT FOR CONSTRUCTION

Drawn	K.Smythe	Eng	A.Cardoso
Scales	1:50 at A1		1:100 at A3
Drawing No	30578/1130	Rev	P02
Doc Ref.	HMP-PAM-XX-L03-DR-S-1130		

PRICE &
MYERS

Consulting Engineers
Chester House
21-27 George Street
Oxford OX1 2AY
01865 243598
oxford@pricemyers.com
www.pricemyers.com

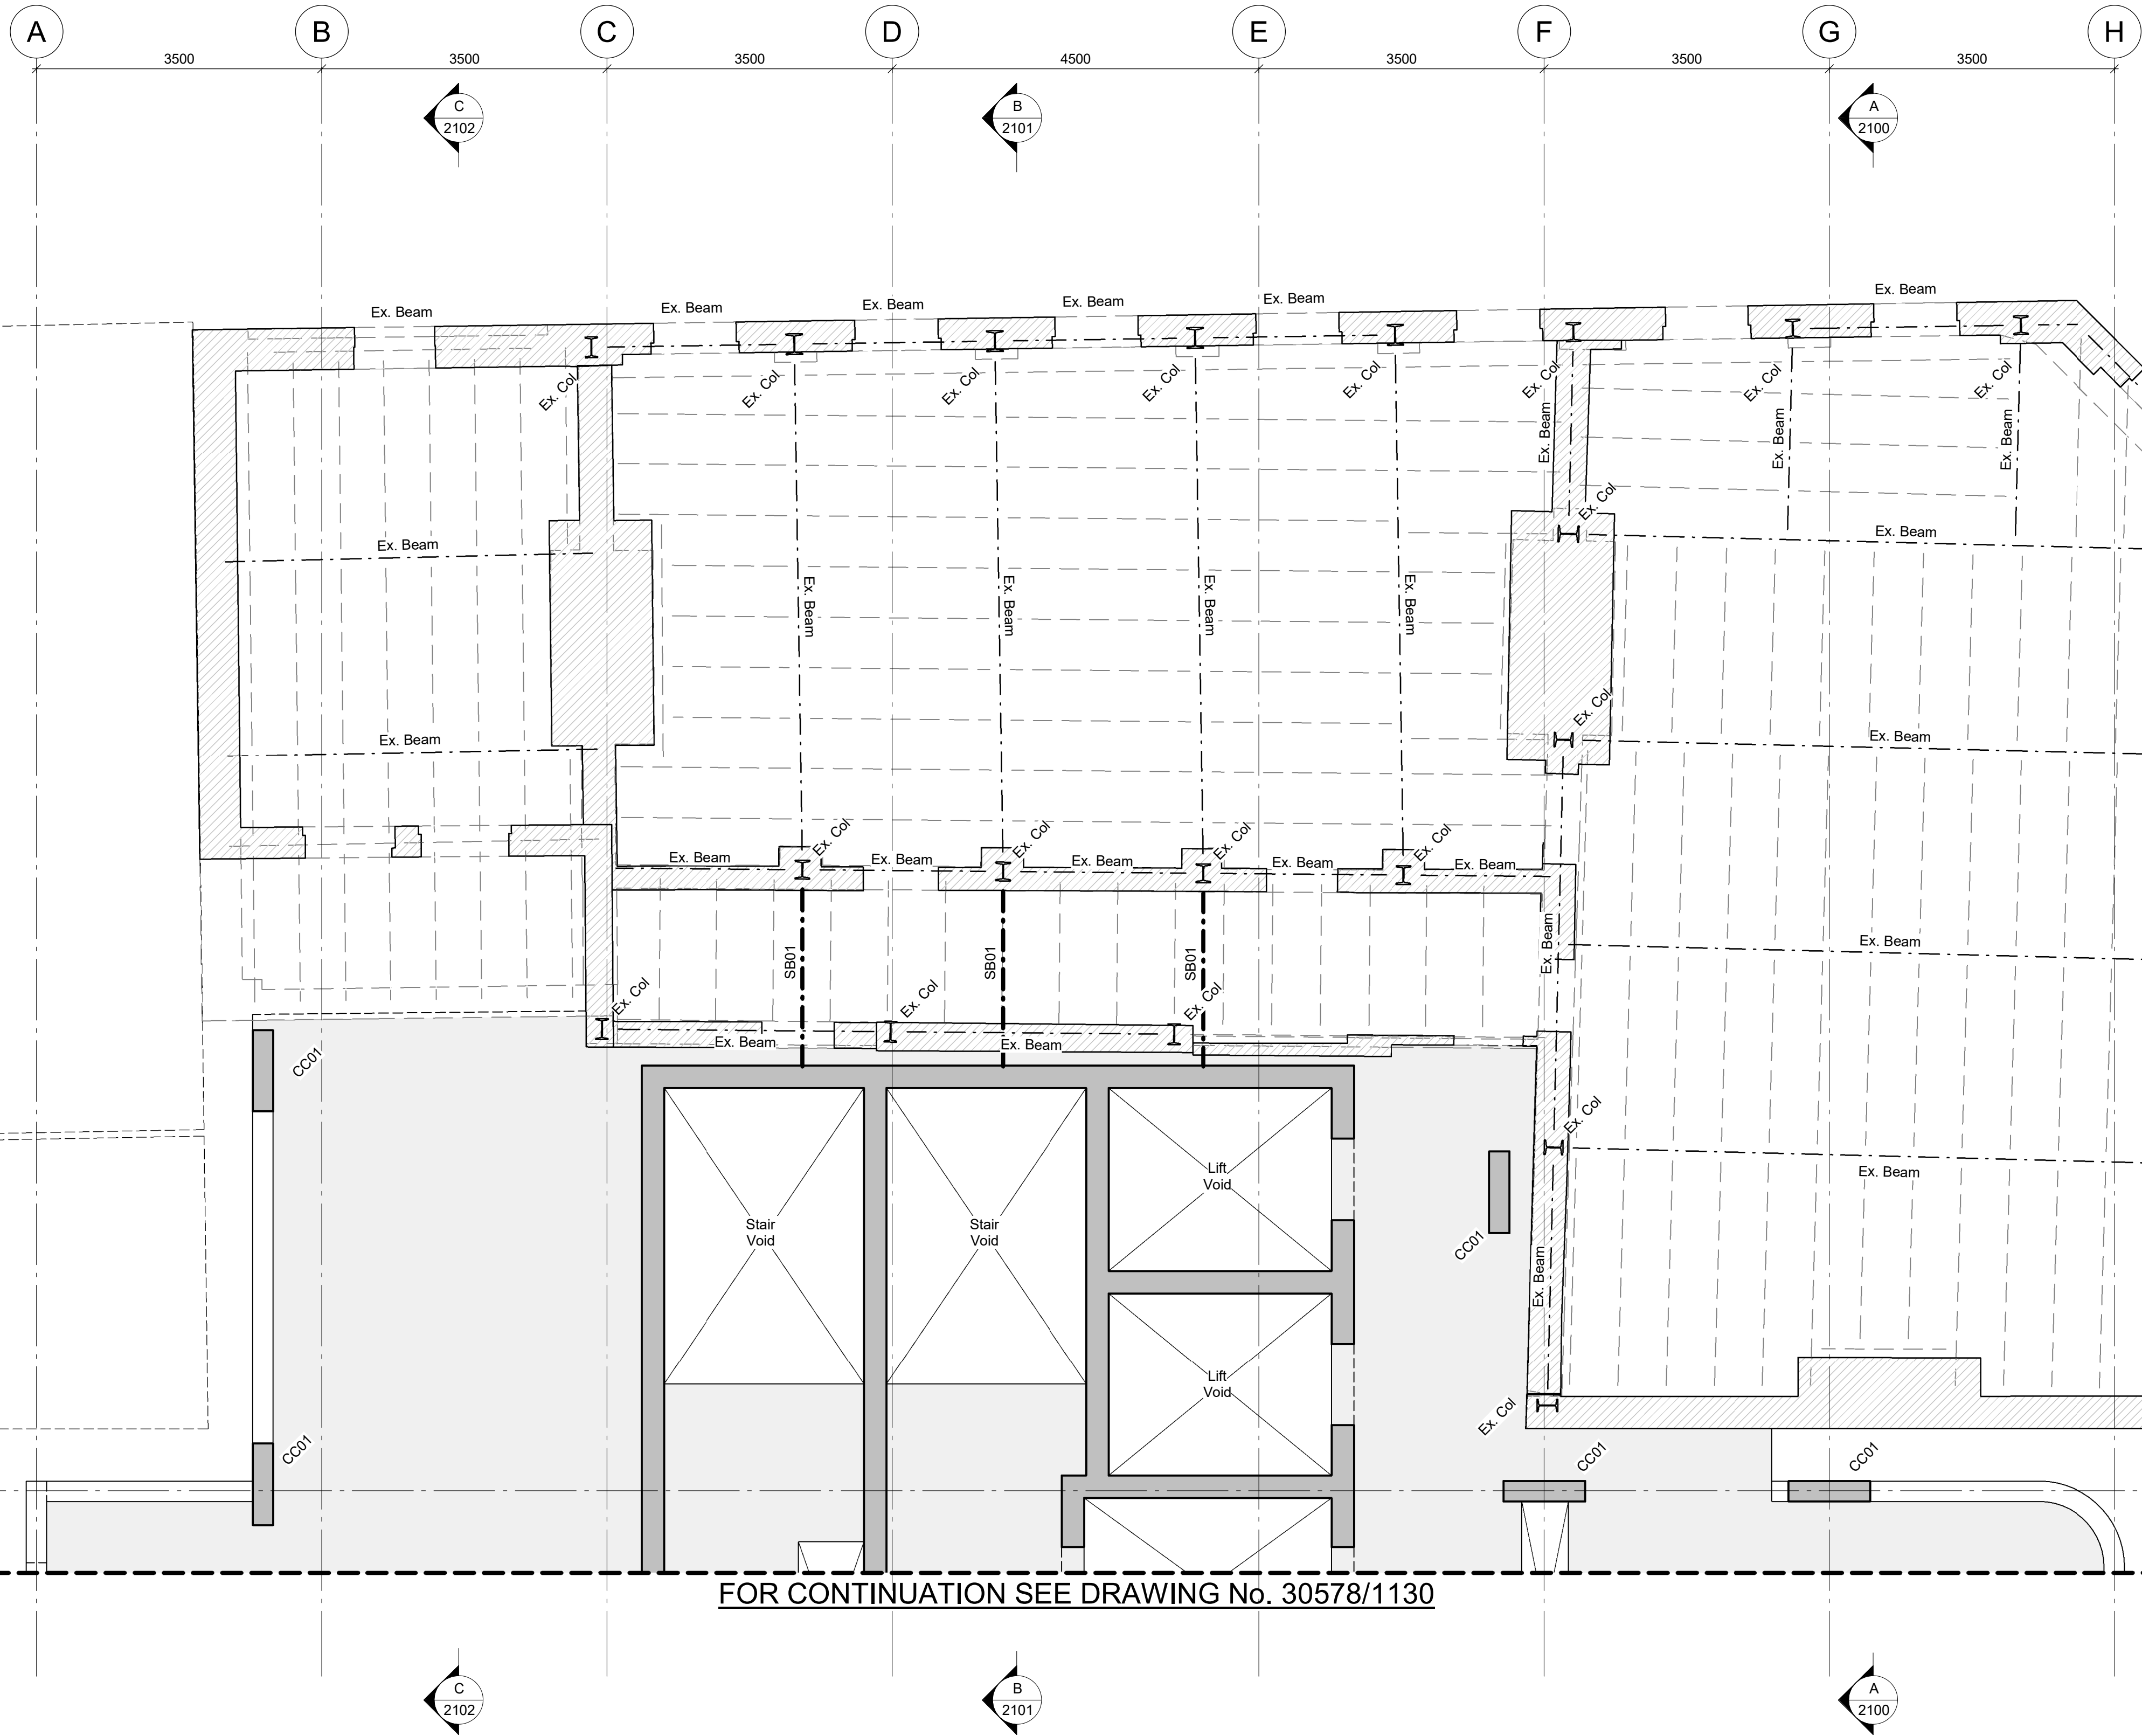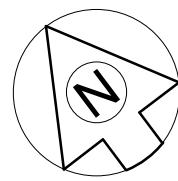

Note: All existing steelwork to be condition reviewed to confirm.
Allow costing for full survey and removal of potential contaminants (Asbestos/lead etc)
Provisional sum for replacement to be agreed.

- NOTES:-
- This drawing is to be read in conjunction with all relevant Architect's, Engineer's and specialists' drawings and specifications.
 - Do not scale from this drawing in either paper or digital form. Use written dimensions only. All dimensions are in millimetres and levels in metres.
To check that this drawing has been printed to the intended scale this bar should be 50mm long @A1 or 25mm long @ A3
 - Health & Safety :
All specific drawing notes are to be read in conjunction with the project "Information Pack" and "Site Rules".
 - For general notes refer to Drawing No.30578-0001

TIMBER BEAM SCHEDULE	
Ref	Size
TB01	300x600dp. glulam beam
TB02	400x500dp. glulam beam
TB03	500x405dp. glulam beam

STEEL COLUMN SCHEDULE	
Ref	Size
SC01	254x254x89UC
SC02	203x203x60UC

STEEL BEAM SCHEDULE	
Ref	Size
SB01	305x305x118UC
SB02	254x254x89UC
SB03	203x203x46UC
SB04	203x203x60UC

All RC walls 275 thick U.N.O

CONCRETE COLUMN SCHEDULE	
Ref	Size
CC01	250x1000 RC Column
CC02	400x1600 RC Column
CC03	400x1300 RC Column
CC04	600dia. RC Column
CC05	300dia. RC Column
CC06	600x600 RC Column

CONCRETE BEAM SCHEDULE	
Ref	Size
CB01	300x300dp RC Beam
CB02	400x400dp. RC Beam
CB03	400x500dp. RC beam
CB04	1000x800dp. RC beam

Rev	Date	Drawn	Eng	Amendment
P01	23.08.23	JM	AW	Stage 2 Issue.

ROOM2 HOMETEL
MANCHESTER PICCADILY


THIRD FLOOR PLAN
SHEET 1

Status
STAGE 2
NOT FOR CONSTRUCTION

Drawn	K.Smythe	Eng	A.Cardoso
Scales	1:50 at A1		1:100 at A3
Drawing No	30578/1131	Rev	P01
Doc Ref.	HMP-PAM-XX-L03-DR-S-1131		

PRICE &
MYERS

Consulting Engineers
Chester House
21-27 George Street
Oxford OX1 2AY
01865 243598
oxford@pricemyers.com
www.pricemyers.com

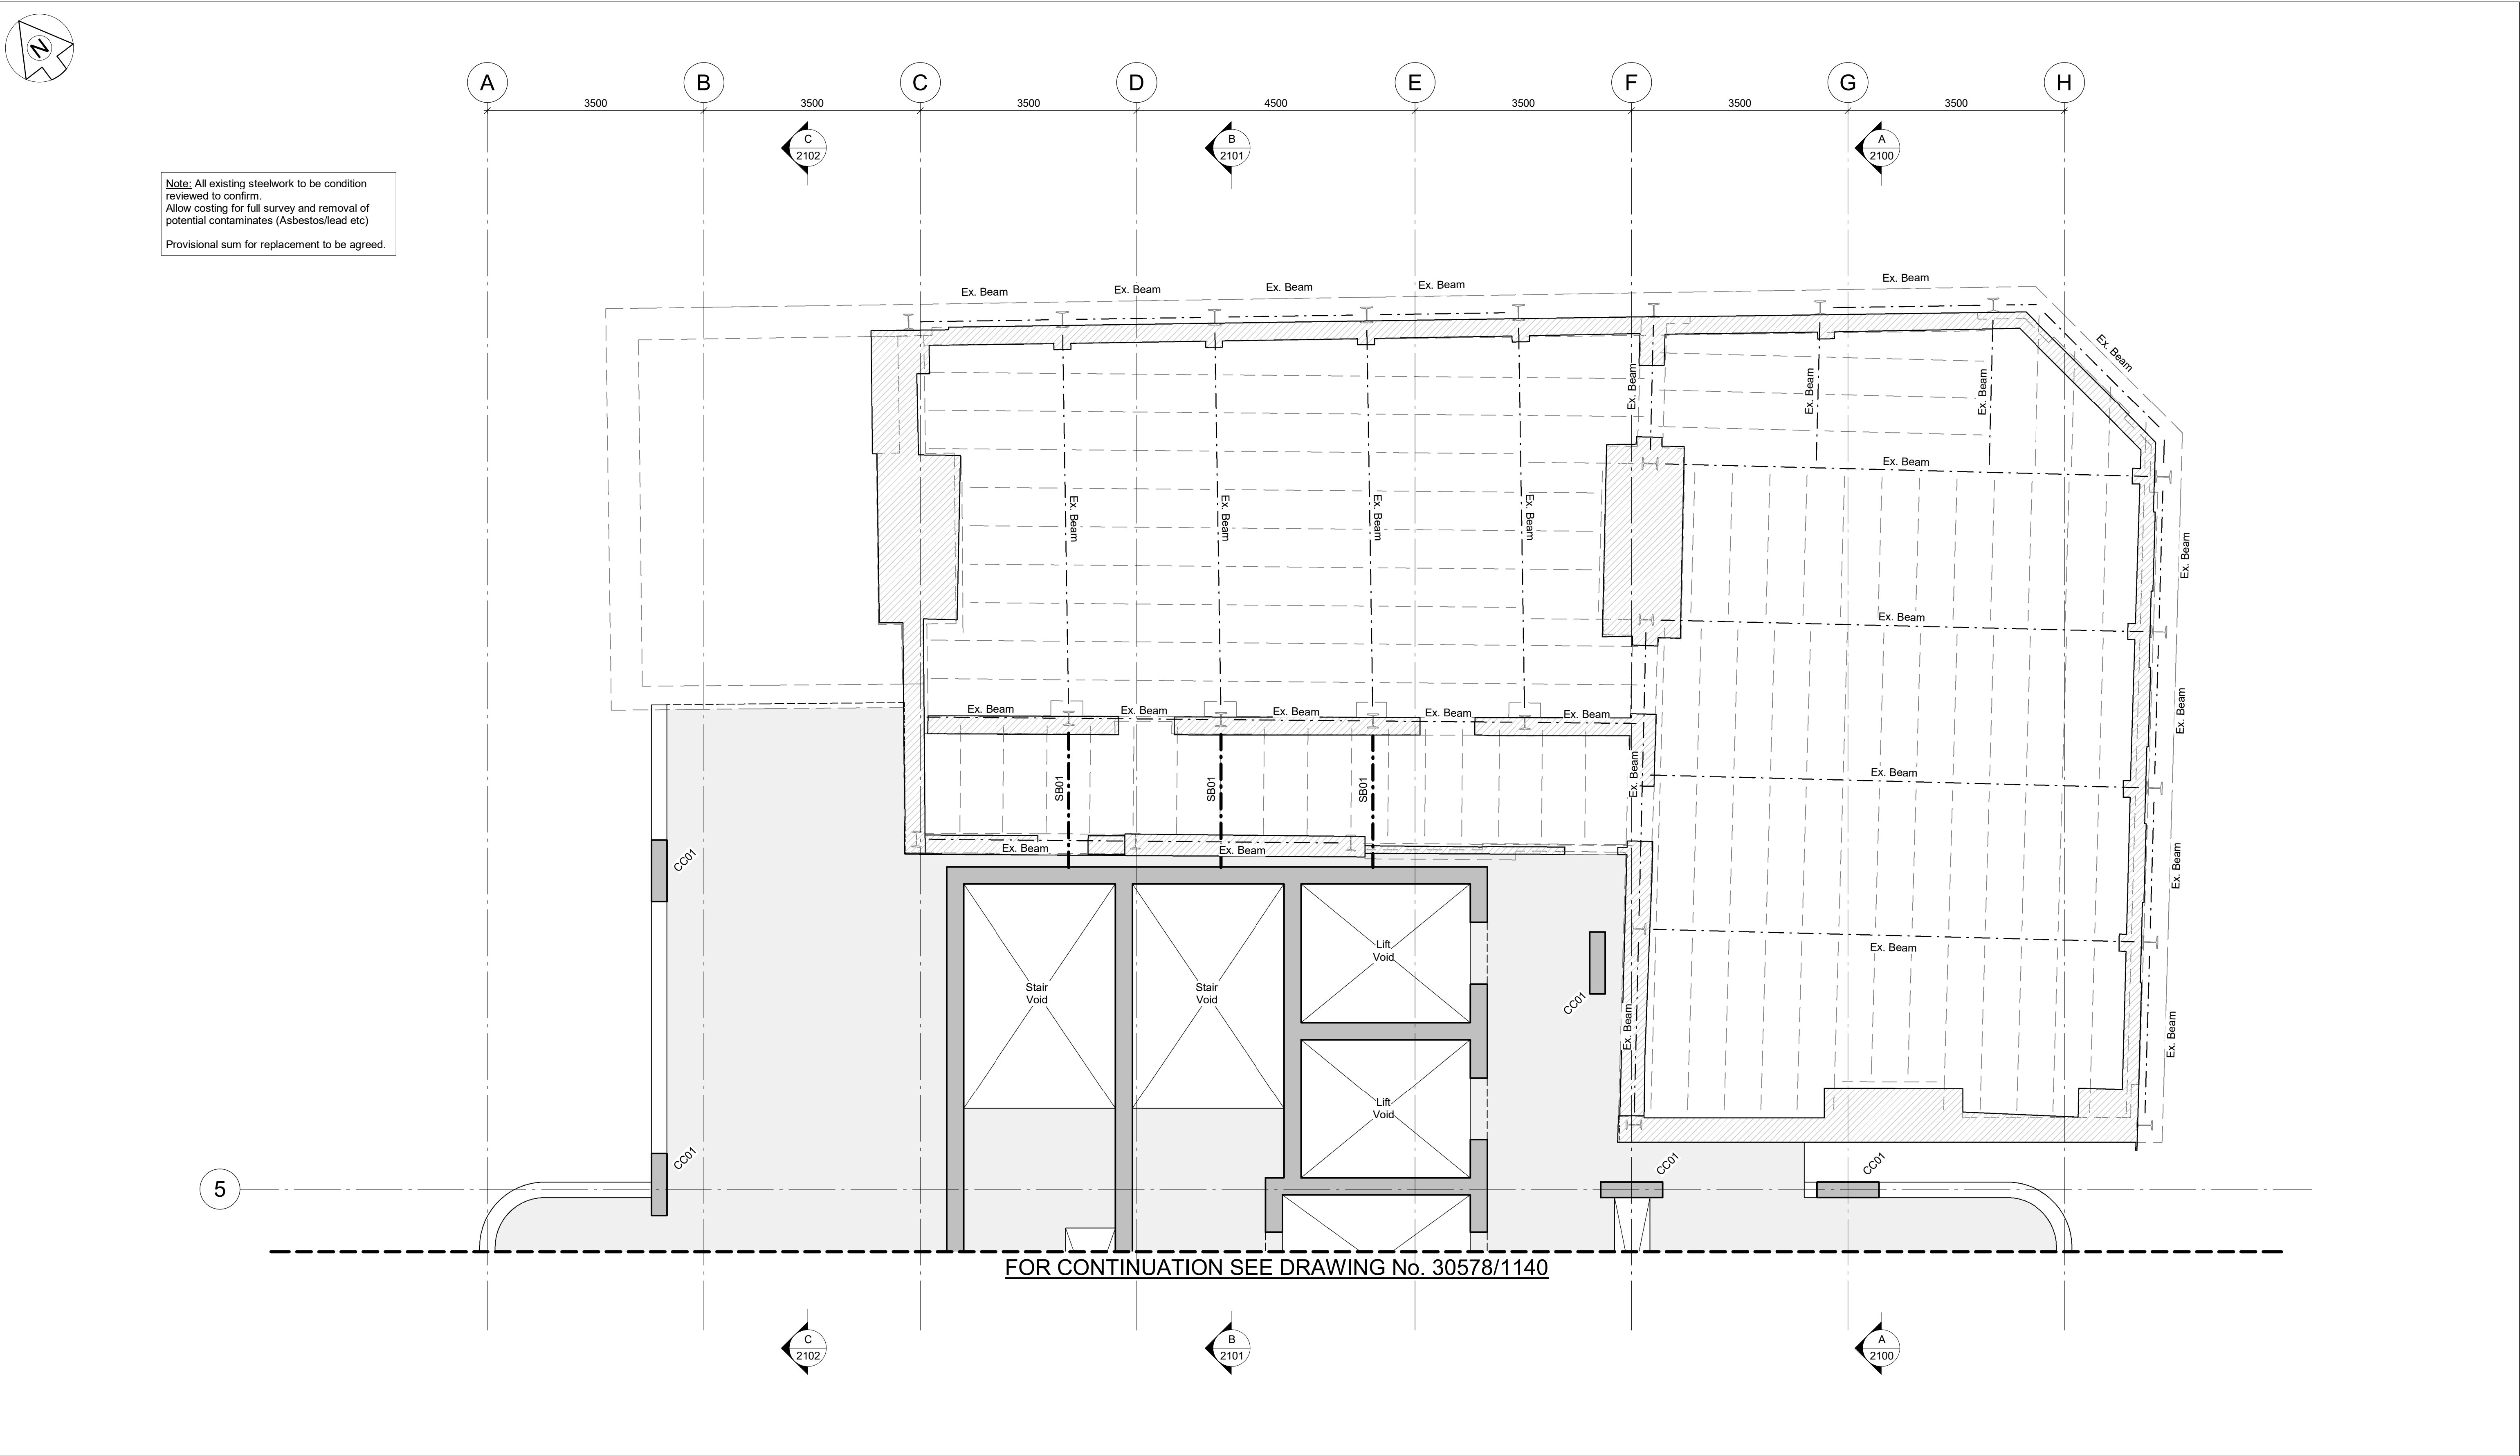

- NOTES:-
- This drawing is to be read in conjunction with all relevant Architect's, Engineer's and specialists' drawings and specifications.
 - Do not scale from this drawing in either paper or digital form. Use written dimensions only. All dimensions are in millimetres and levels in metres. To check that this drawing has been printed to the intended scale this bar should be 50mm long @A1 or 25mm long @ A3
 - Health & Safety : All specific drawing notes are to be read in conjunction with the project "Information Pack" and "Site Rules".
 - For general notes refer to Drawing No.30578-0001

TIMBER BEAM SCHEDULE	
Ref	Size
TB01	300x600dp. glulam beam
TB02	400x500dp. glulam beam
TB03	500x405dp. glulam beam

STEEL COLUMN SCHEDULE	
Ref	Size
SC01	254x254x89UC
SC02	203x203x60UC

STEEL BEAM SCHEDULE	
Ref	Size
SB01	305x305x118UC
SB02	254x254x89UC
SB03	203x203x46UC
SB04	203x203x60UC

All RC walls 275 thick U.N.O

CONCRETE COLUMN SCHEDULE	
Ref	Size
CC01	250x1000 RC Column
CC02	400x1600 RC Column
CC03	400x1300 RC Column
CC04	600dia. RC Column
CC05	300dia. RC Column
CC06	600x600 RC Column

CONCRETE BEAM SCHEDULE	
Ref	Size
CB01	300x300dp RC Beam
CB02	400x400dp. RC Beam
CB03	400x500dp. RC beam
CB04	1000x800dp. RC beam

Rev	Date	Drawn	Eng	Amendment
P01	23.06.23	JM	AW	Stage 2 Issue.

ROOM2 HOMETEL
MANCHESTER PICCADILY


FOURTH FLOOR PLAN
SHEET 2

Status
STAGE 2
NOT FOR CONSTRUCTION

Drawn	K.Smythe	Eng	A.Cardoso
Scales	1:50 at A1		1:100 at A3
Drawing No	30578/1141	Rev	P01
Doc Ref.	HMP-PAM-XX-L04-DR-S-1141		

PRICE &
MYERS

Consulting Engineers
Chester House
21-27 George Street
Oxford OX1 2AY
01865 243598
oxford@pricemyers.com
www.pricemyers.com

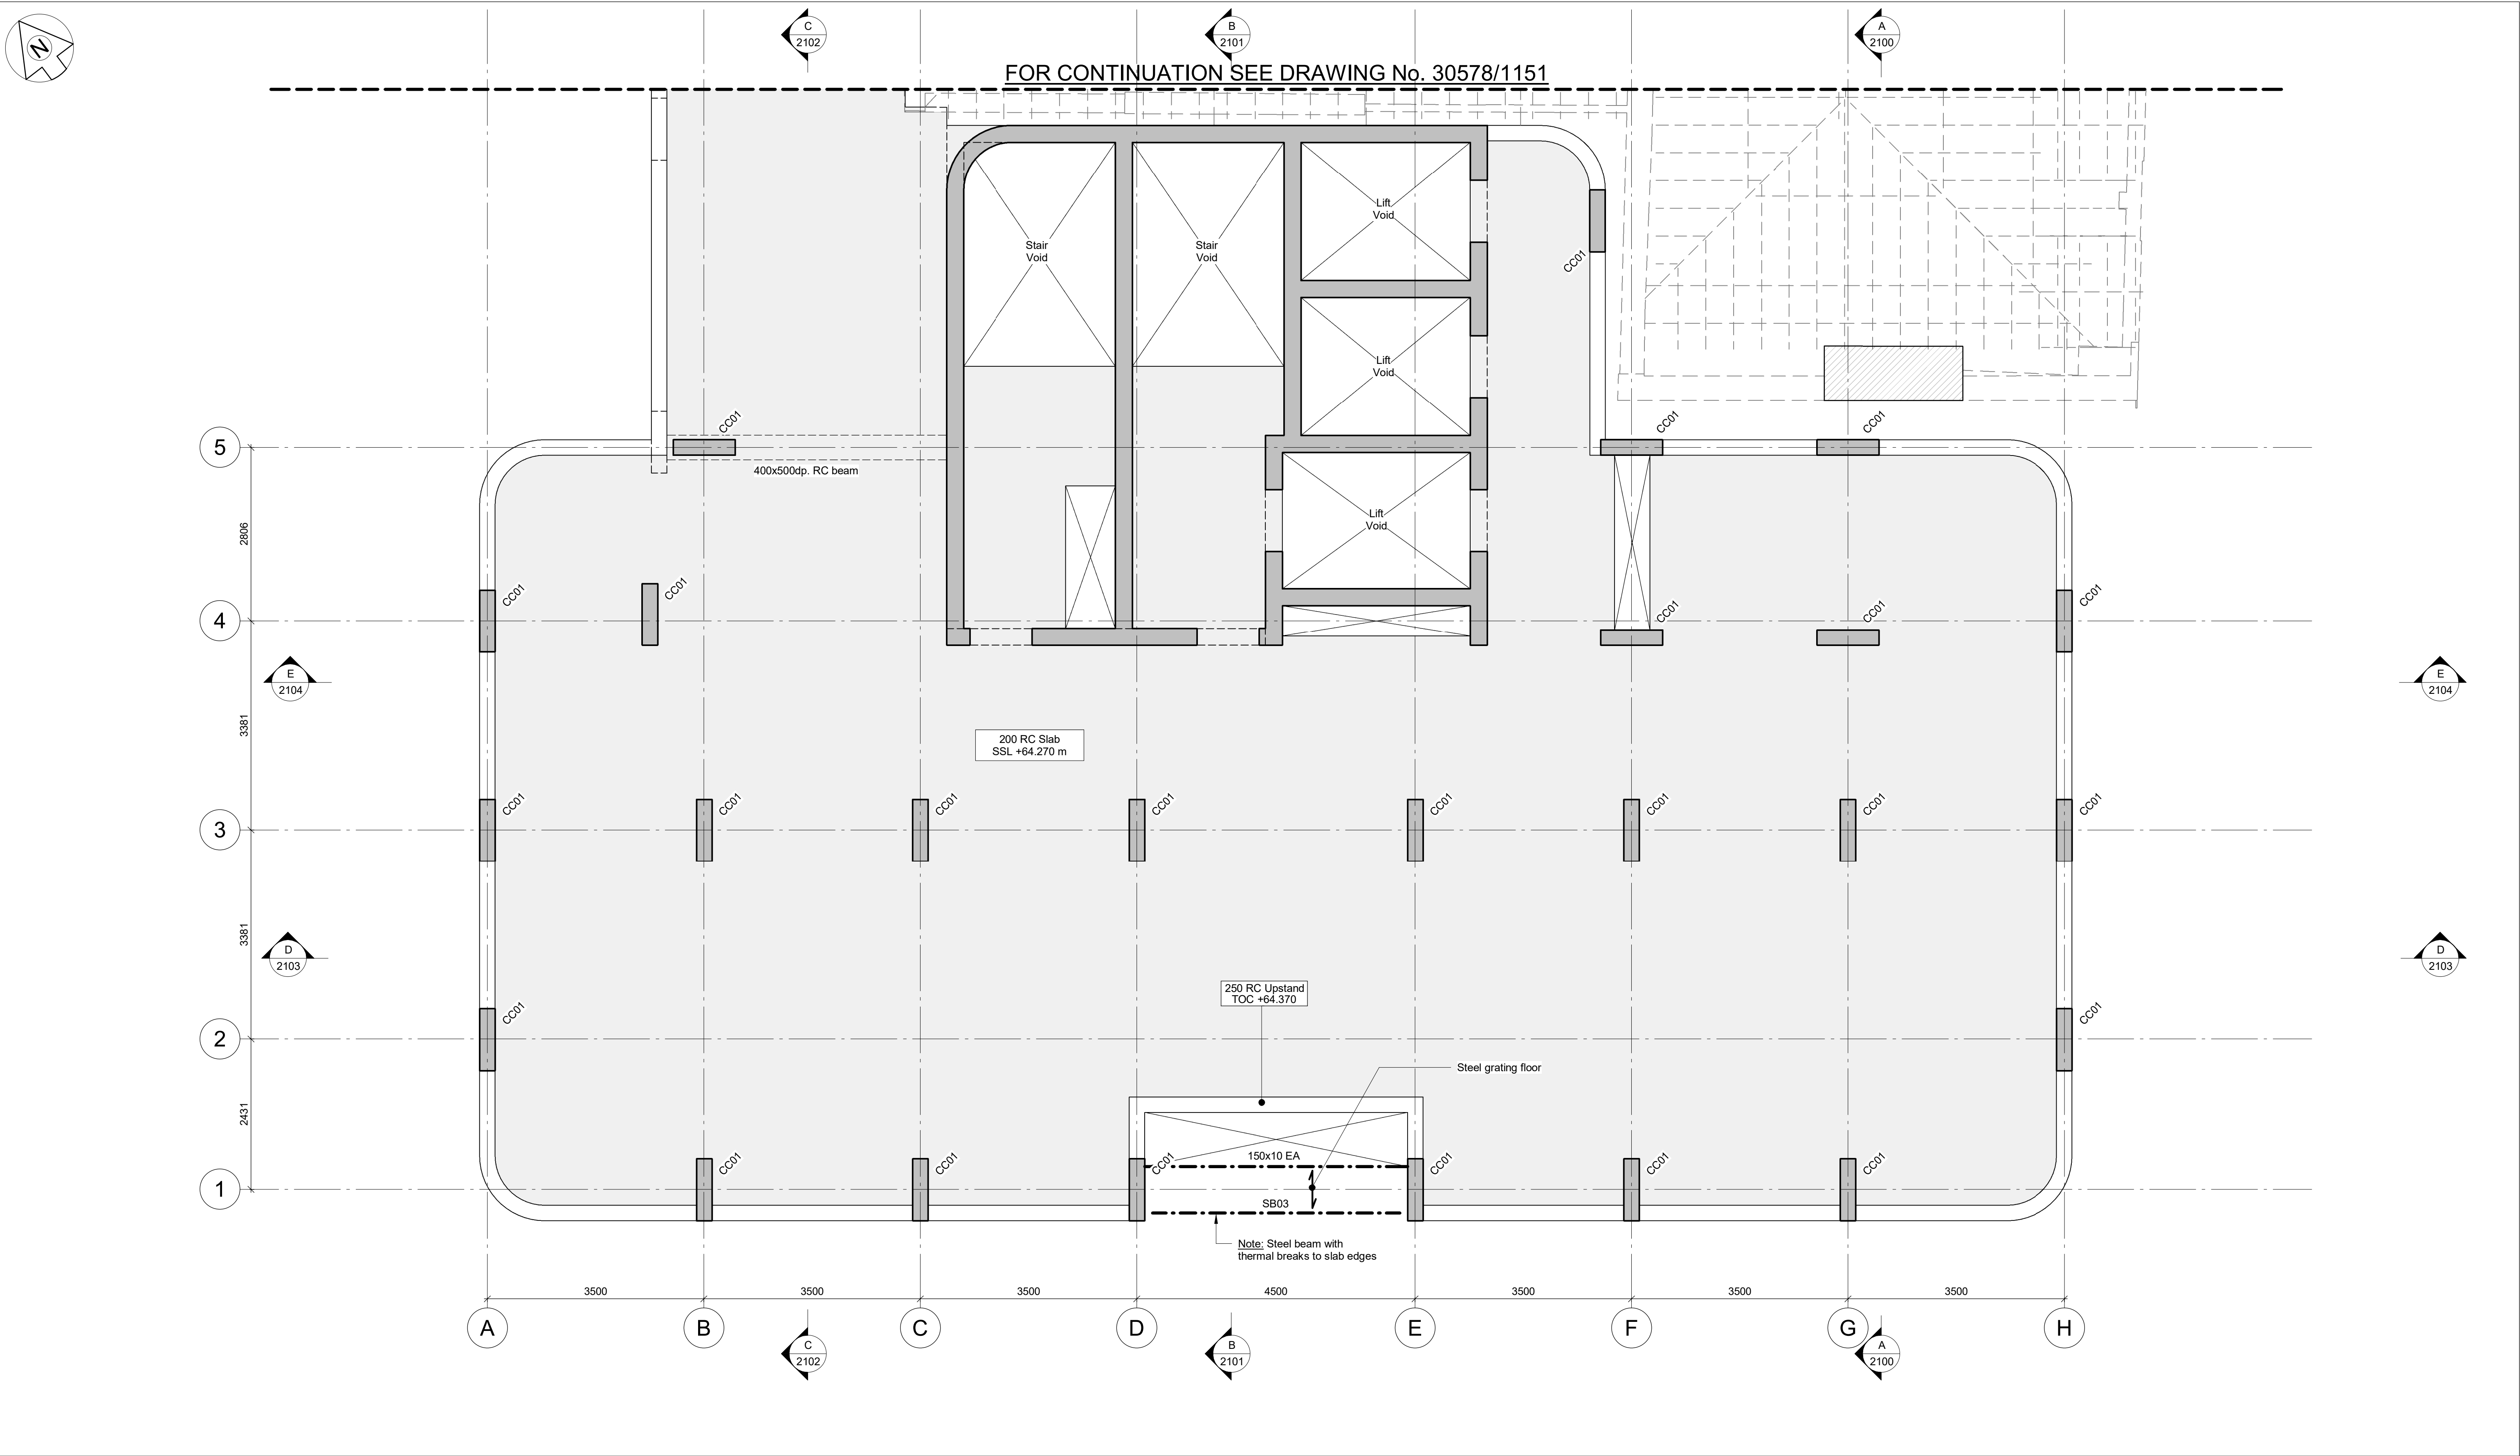

- NOTES:-
- This drawing is to be read in conjunction with all relevant Architect's, Engineer's and specialists' drawings and specifications.
 - Do not scale from this drawing in either paper or digital form. Use written dimensions only. All dimensions are in millimetres and levels in metres. To check that this drawing has been printed to the intended scale this bar should be 50mm long @A1 or 25mm long @ A3
 - Health & Safety : All specific drawing notes are to be read in conjunction with the project "Information Pack" and "Site Rules".
 - For general notes refer to Drawing No.30578-0001

TIMBER BEAM SCHEDULE		
Ref	Size	
TB01	300x600dp. glulam beam	
TB02	400x500dp. glulam beam	
TB03	500x405dp. glulam beam	

STEEL COLUMN SCHEDULE		
Ref	Size	
SC01	254x254x89UC	
SC02	203x203x60UC	

STEEL BEAM SCHEDULE		
Ref	Size	
SB01	305x305x118UC	
SB02	254x254x89UC	
SB03	203x203x46UC	
SB04	203x203x60UC	

All RC walls 275 thick U.N.O

CONCRETE COLUMN SCHEDULE		
Ref	Size	
CC01	250x1000 RC Column	
CC02	400x1600 RC Column	
CC03	400x1300 RC Column	
CC04	600dia. RC Column	
CC05	300dia. RC Column	
CC06	600x600 RC Column	

CONCRETE BEAM SCHEDULE		
Ref	Size	
CB01	300x300dp RC Beam	
CB02	400x400dp. RC Beam	
CB03	400x500dp. RC beam	
CB04	1000x800dp. RC beam	

P02	23.06.23	JM	AW	Stage 2 Issue.	
P01	02.06.23	SHM	HS	Issued for Information.	
Rev	Date	Drawn	Eng	Amendment	

ROOM2 HOMETEL
MANCHESTER PICCADILY


FIFTH FLOOR PLAN
SHEET 1

Status
STAGE 2
NOT FOR CONSTRUCTION


Drawn	K.Smythe	Eng	A.Cardoso
Scales	1:50 at A1	1:100 at A3	
Drawing No	30578/1150		Rev P02
Doc Ref.	HMP-PAM-XX-L05-DR-S-1150		

PRICE &
MYERS

Consulting Engineers
Chester House
21-27 George Street
Oxford OX1 2AY
01865 243598
oxford@pricemyers.com
www.pricemyers.com

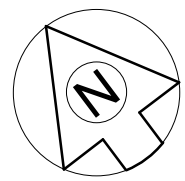

Note: All existing steelwork to be condition reviewed to confirm.
Allow costing for full survey and removal of potential contaminants (Asbestos/lead etc)
Provisional sum for replacement to be agreed.

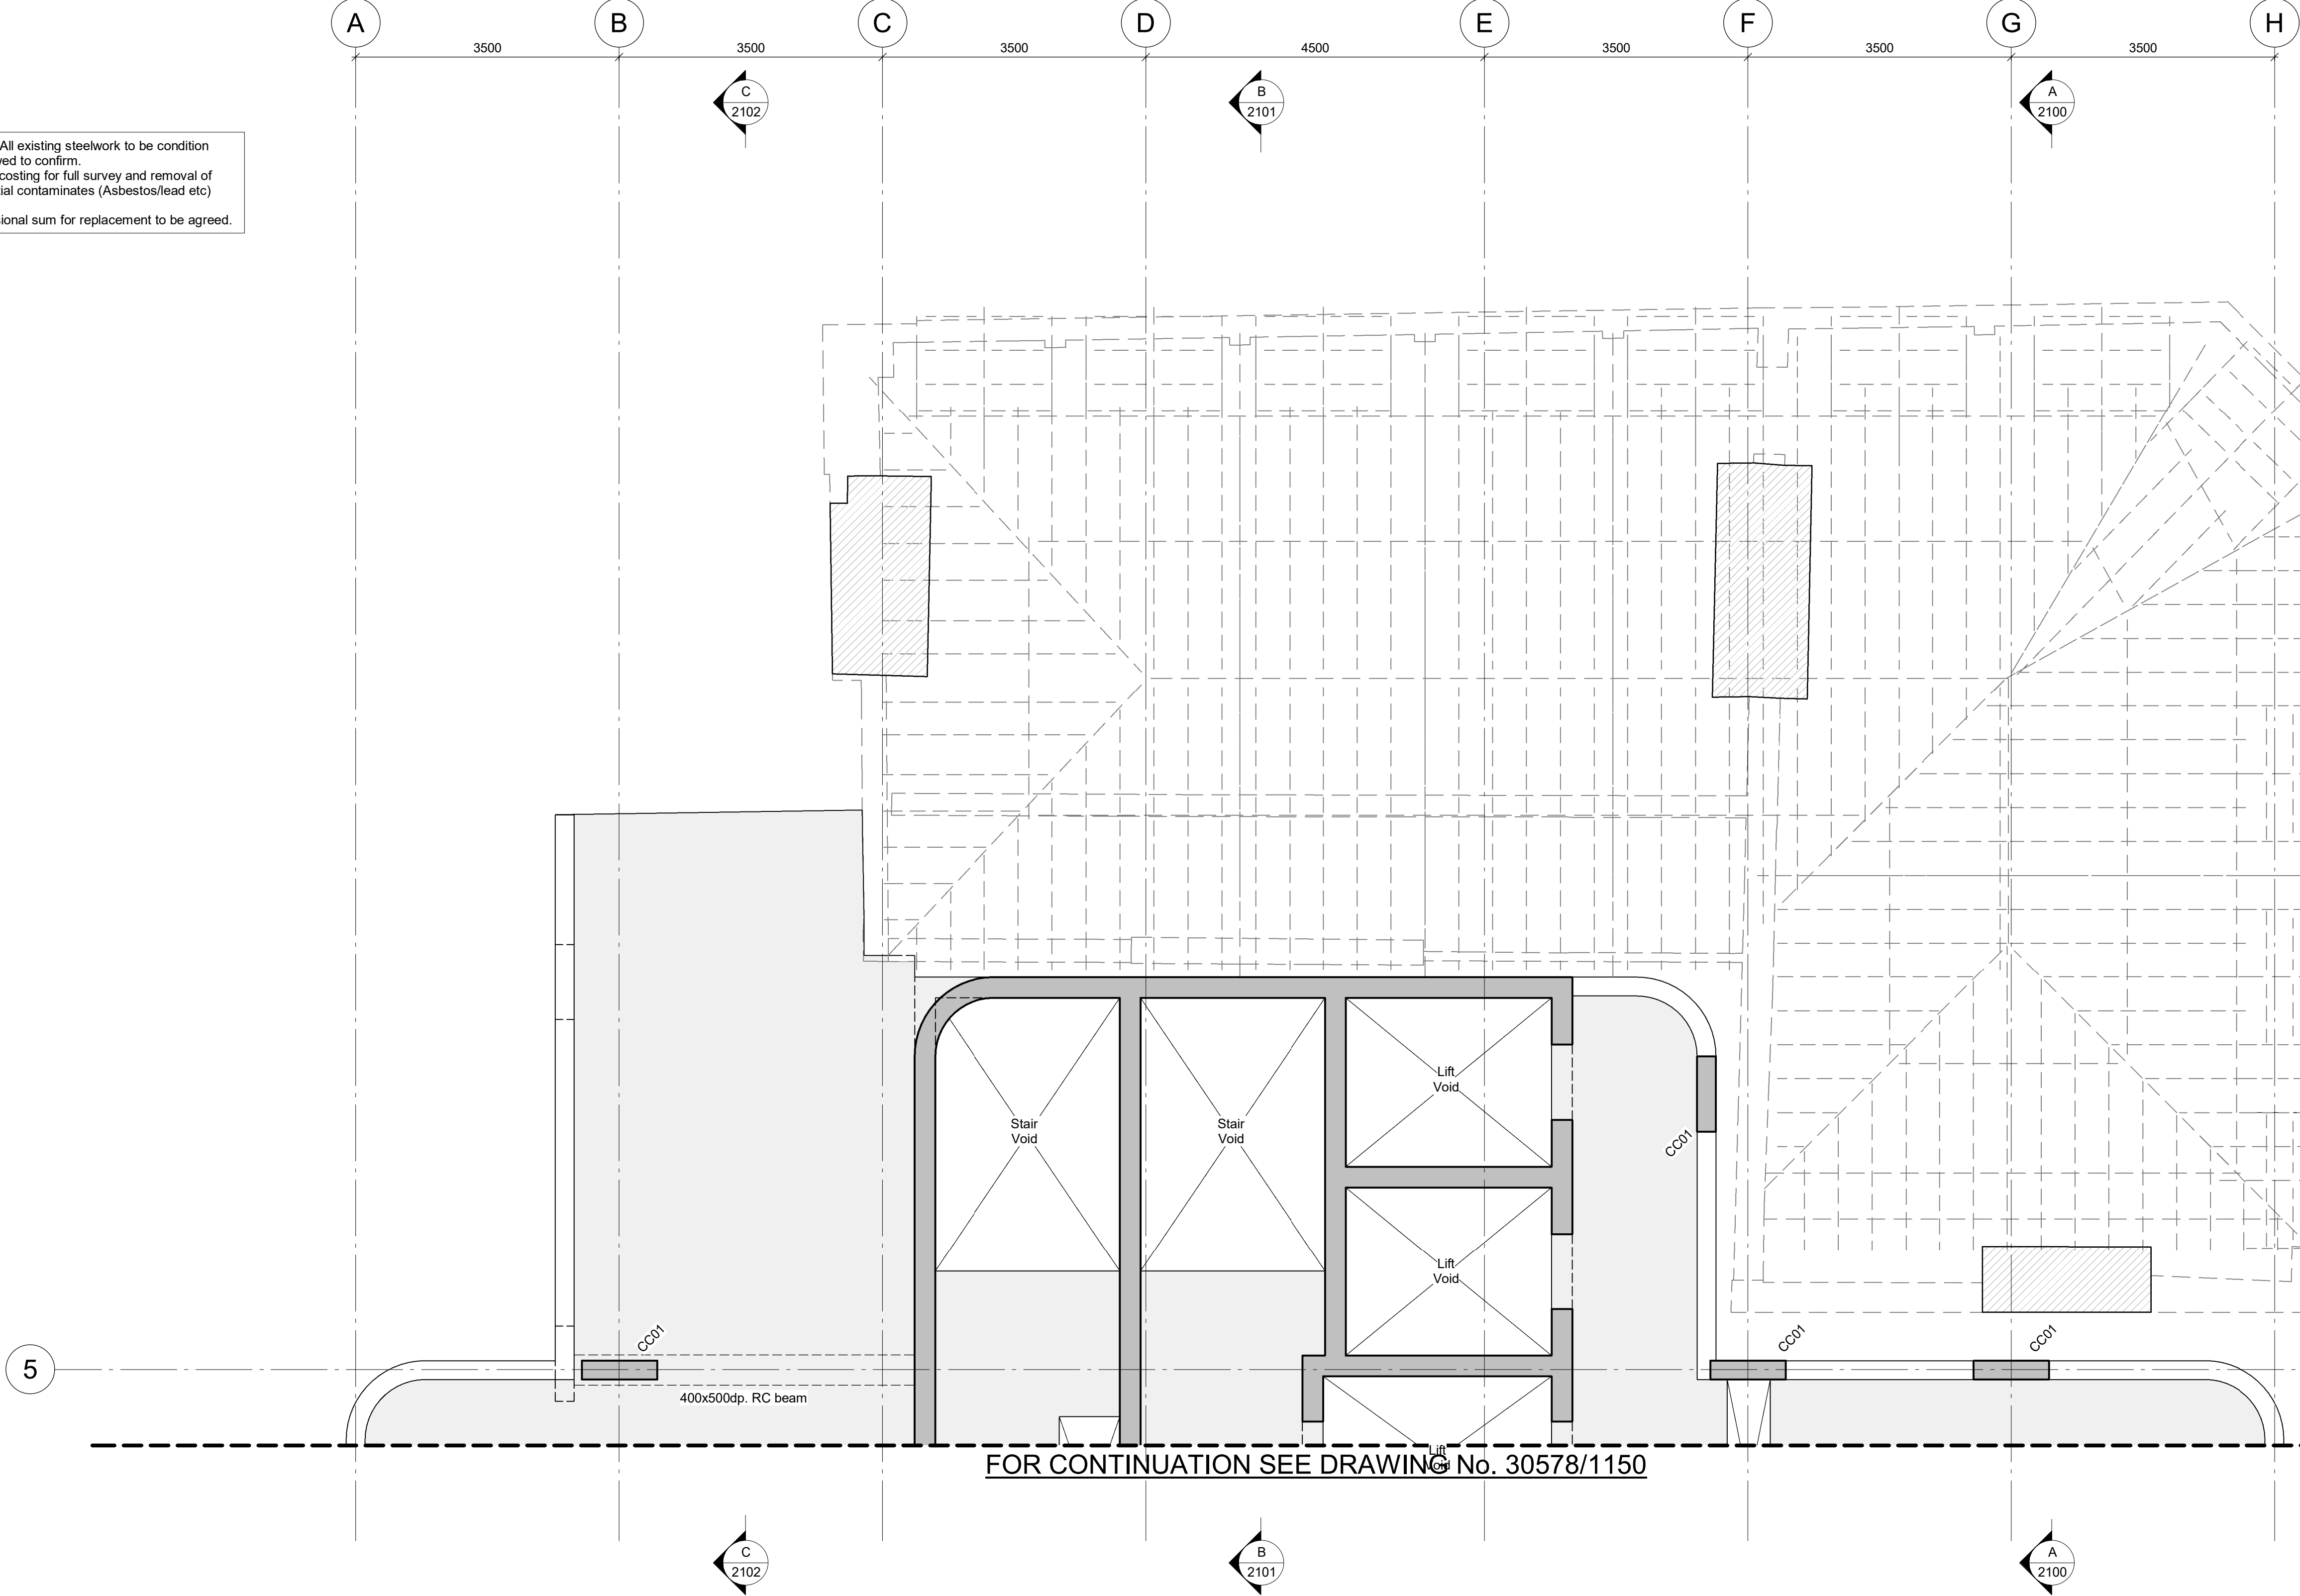

- NOTES:-**
- This drawing is to be read in conjunction with all relevant Architect's, Engineer's and specialists' drawings and specifications.
 - Do not scale from this drawing in either paper or digital form. Use written dimensions only. All dimensions are in millimetres and levels in metres.
To check that this drawing has been printed to the intended scale this bar should be 50mm long @A1 or 25mm long @ A3
 - Health & Safety :**
All specific drawing notes are to be read in conjunction with the project "Information Pack" and "Site Rules".
 - For general notes refer to Drawing No.30578-0001

TIMBER BEAM SCHEDULE	
Ref	Size
TB01	300x600dp. glulam beam
TB02	400x500dp. glulam beam
TB03	500x405dp. glulam beam

STEEL COLUMN SCHEDULE	
Ref	Size
SC01	254x254x89UC
SC02	203x203x60UC

STEEL BEAM SCHEDULE	
Ref	Size
SB01	305x305x118UC
SB02	254x254x89UC
SB03	203x203x46UC
SB04	203x203x60UC

All RC walls 275 thick U.N.O

CONCRETE COLUMN SCHEDULE	
Ref	Size
CC01	250x1000 RC Column
CC02	400x1600 RC Column
CC03	400x1300 RC Column
CC04	600dia. RC Column
CC05	300dia. RC Column
CC06	600x600 RC Column

CONCRETE BEAM SCHEDULE	
Ref	Size
CB01	300x300dp RC Beam
CB02	400x400dp. RC Beam
CB03	400x500dp. RC beam
CB04	1000x800dp. RC beam

Rev	Date	Drawn	Eng	Amendment
P01	23.06.23	JM	AW	Stage 2 Issue.

ROOM2 HOMETEL
MANCHESTER PICCADILY

FIFTH FLOOR PLAN
SHEET 2

Status
STAGE 2
NOT FOR CONSTRUCTION

Drawn	K.Smythe	Eng	A.Cardoso
Scales	1:50 at A1		1:100 at A3
Drawing No	30578/1151	Rev	P01
Doc Ref.	HMP-PAM-XX-L05-DR-S-1151		

**PRICE &
MYERS**

Consulting Engineers
Chester House
21-27 George Street
Oxford OX1 2AY
01865 243598
oxford@pricemyers.com
www.pricemyers.com