
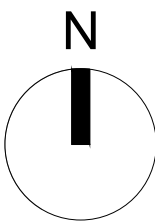


DO NOT SCALE FROM THIS DRAWING.
ALL DIMENSIONS TO BE CHECKED ON SITE.
(DRAWINGS MAYBE SCALED FOR LOCAL AUTHORITY & PLANNING PURPOSE ONLY)
COPYRIGHT PROTECTED.

FOR PLANNING
DO NOT USE FOR CONSTRUCTION

CONSULTANT REFERENCES IN DRAWING:



STRUCTURAL - REF/REVISION

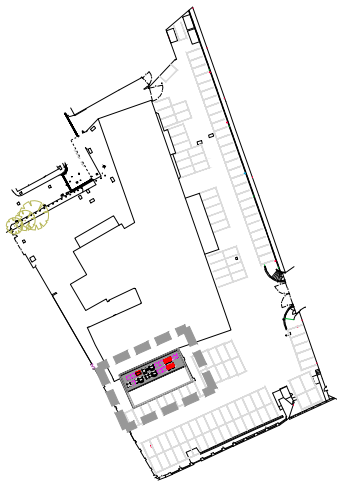

01 EXISTING ROOF PLANT PLAN 2ND FLOOR LEVEL
100 /SCALE 1:200 ØA1


EXISTING SECOND
FLOOR CONDENSING
UNITS TO BE REMOVED

4NO EXISTING FIFTH
FLOOR CONDENSING
UNITS TO BE REMOVED

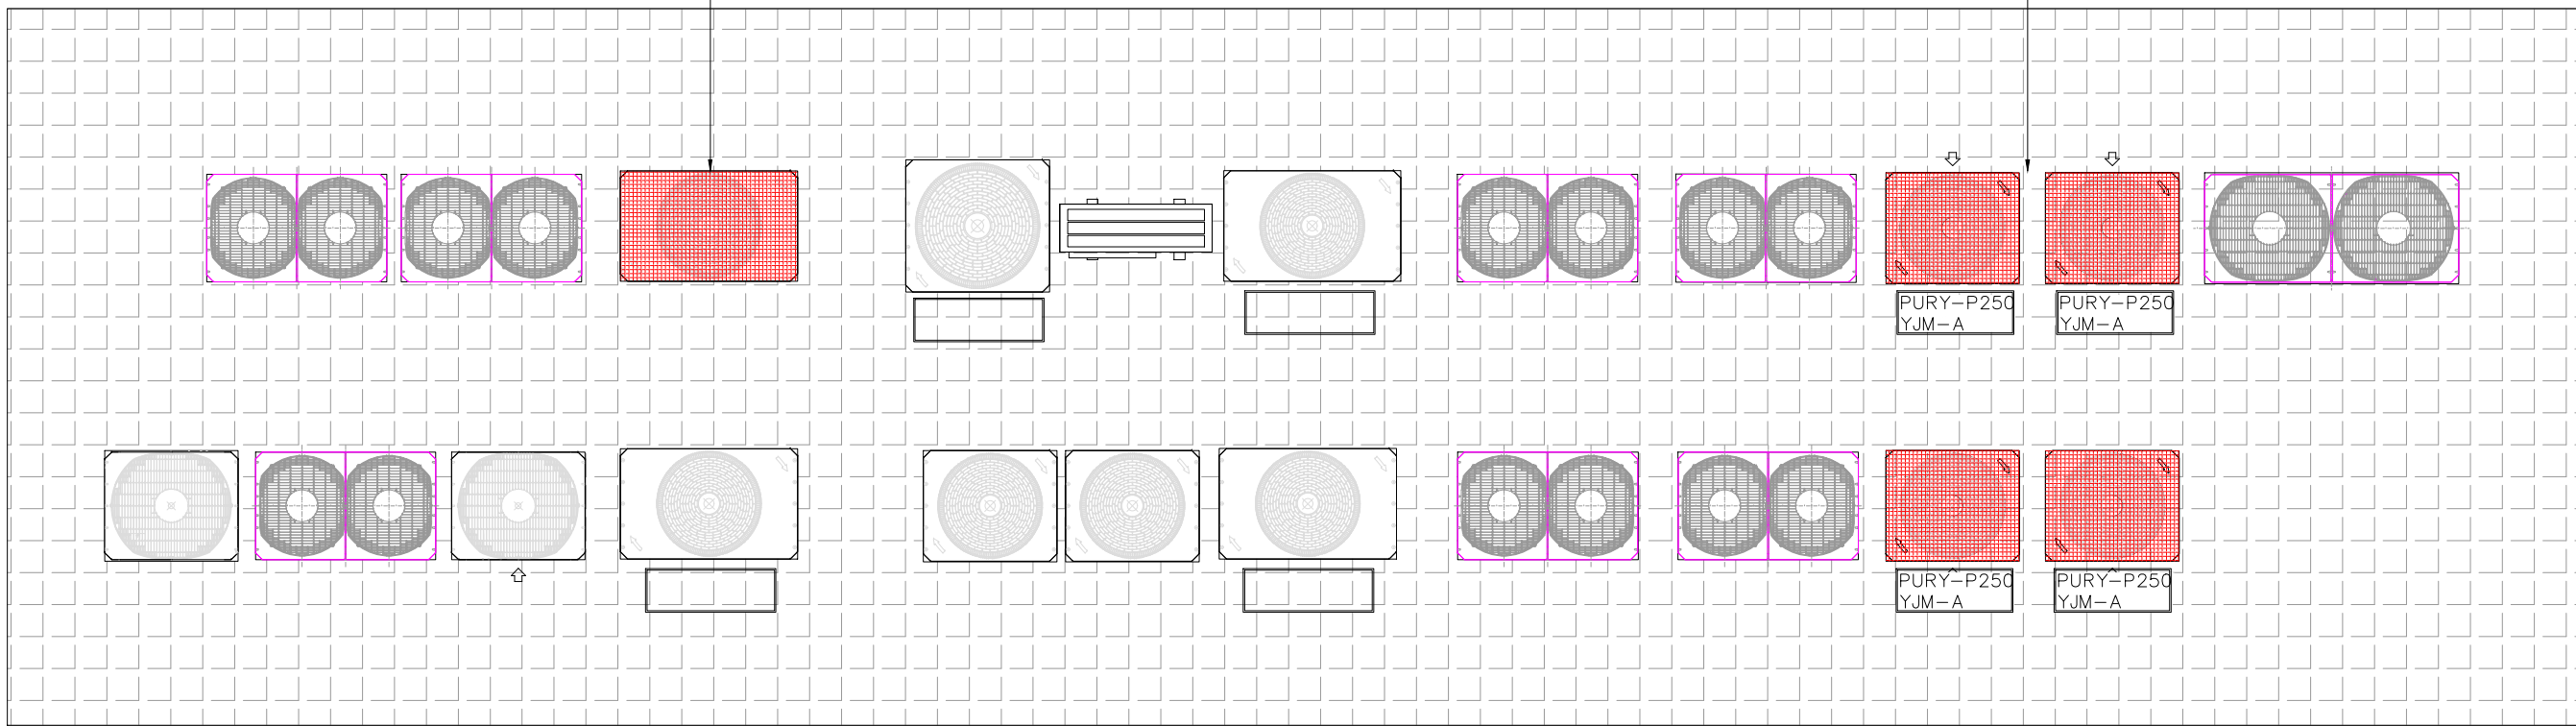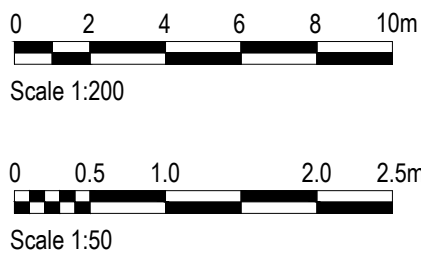

02 EXISTING ROOF PLANT PLAN 2ND FLOOR LEVEL
100 /SCALE 1:50 ØA1

4.00	20/11/24	ISSUED FOR TENDER Issued for tender.	JW	ARB
REV	DATE	DESCRIPTION	DRAWN	CHECKED

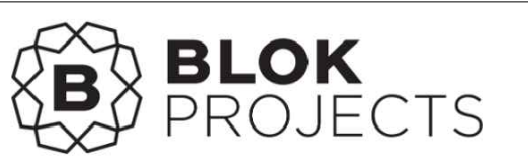

PROJECT
**LINLEY HOUSE
MANCHESTER**

DRAWING REFERENCE
**EXISTING MECHANICAL PLANT
SECOND FLOOR ROOF DECK**

DRAWN	CHECKED	DRAWING No		
ARB	JG	BP - PL 001		
STAGE	REV	JOB REFERENCE	DRAWING SCALE	DATE
3	00	24-235	VAR @ A1	29.11.24
WEBSITE	TELEPHONE	EMAIL		