



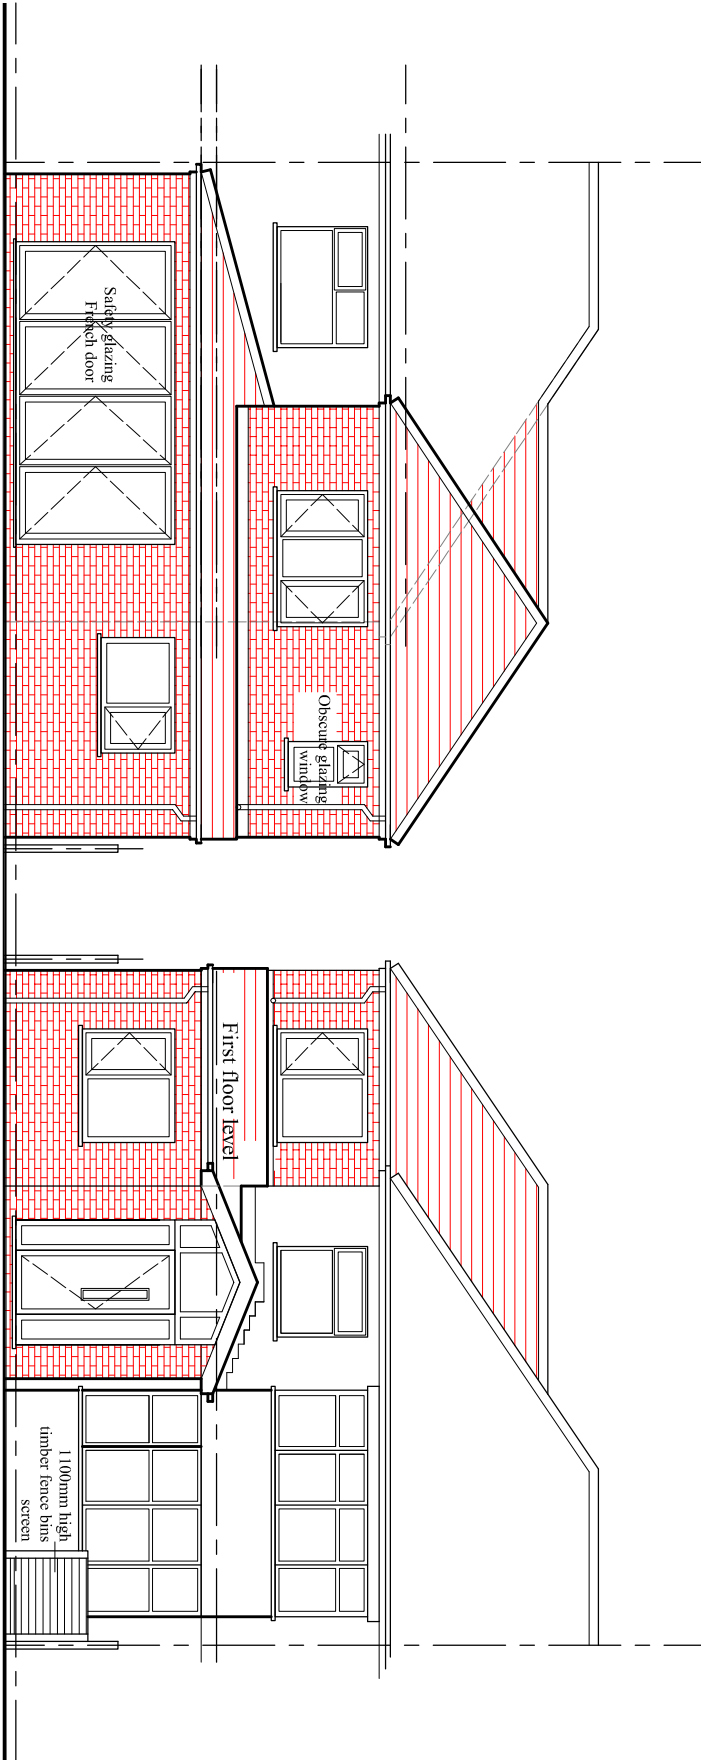

PROPOSED REAR ELEVATION

PROPOSED FRONT ELEVATION

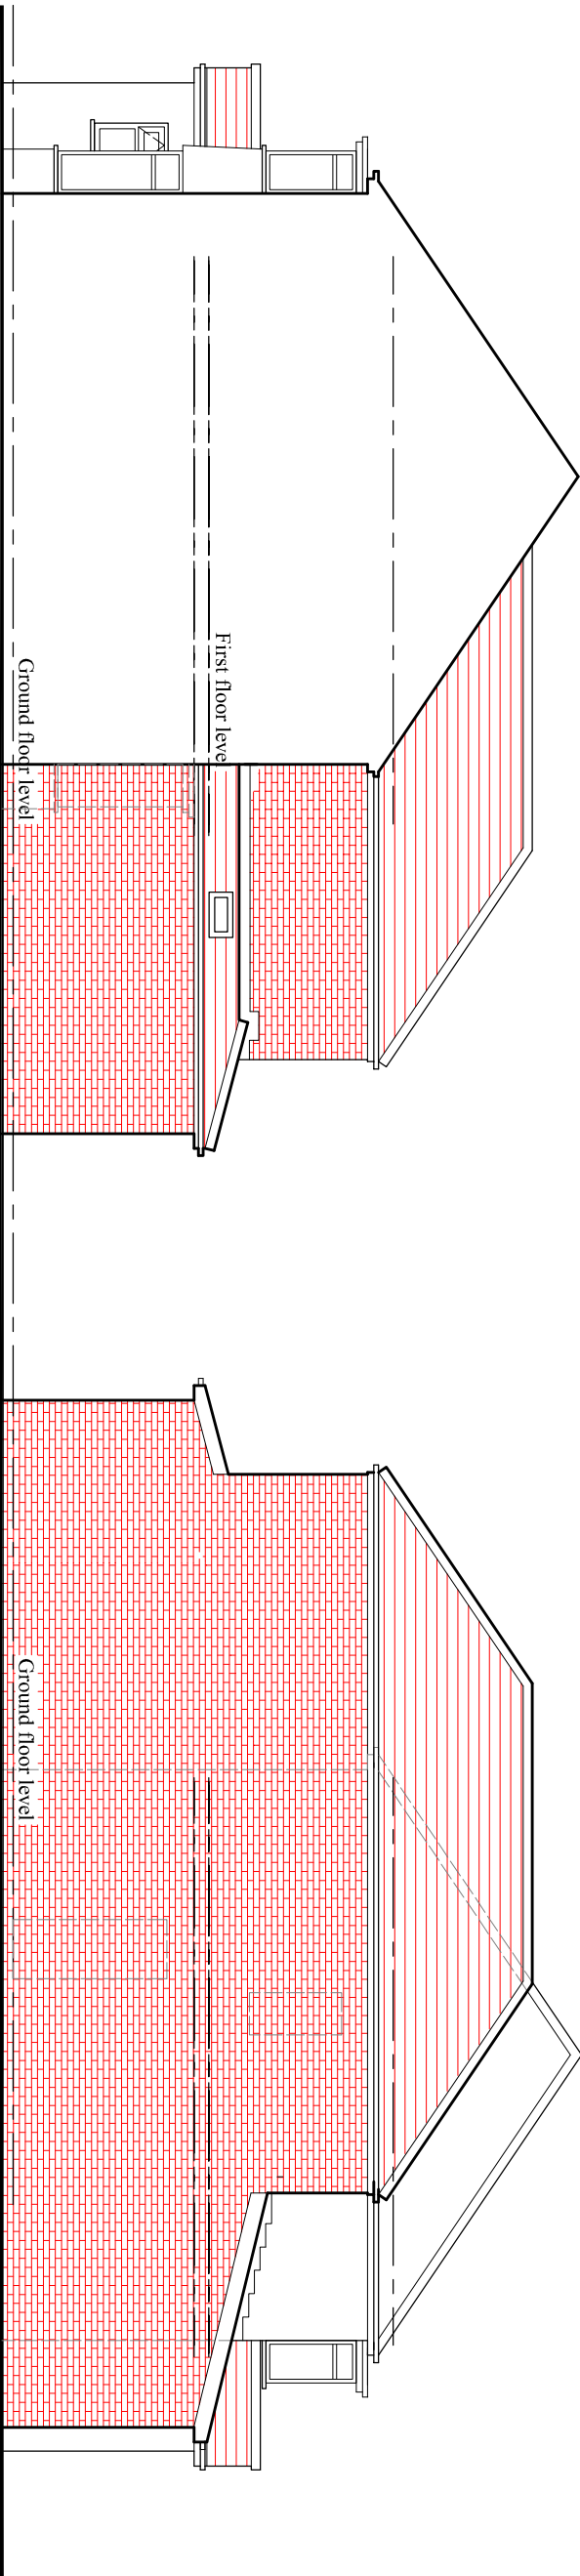

PROPOSED SIDE ELEVATION

PROPOSED SIDE ELEVATION

PROJECT
883 Kingsway, Didsbury

CLIENT
Mr. Chris Byrne

DRAWING TITLE
Proposed Elevation

JOB No
DRAWING No
NA-P03

SCALE
1:100@A3

DATE
Oct. 2024

REVISION
-

t: 0782 895 3405

e: nadesignandbuilds@gmail.com