


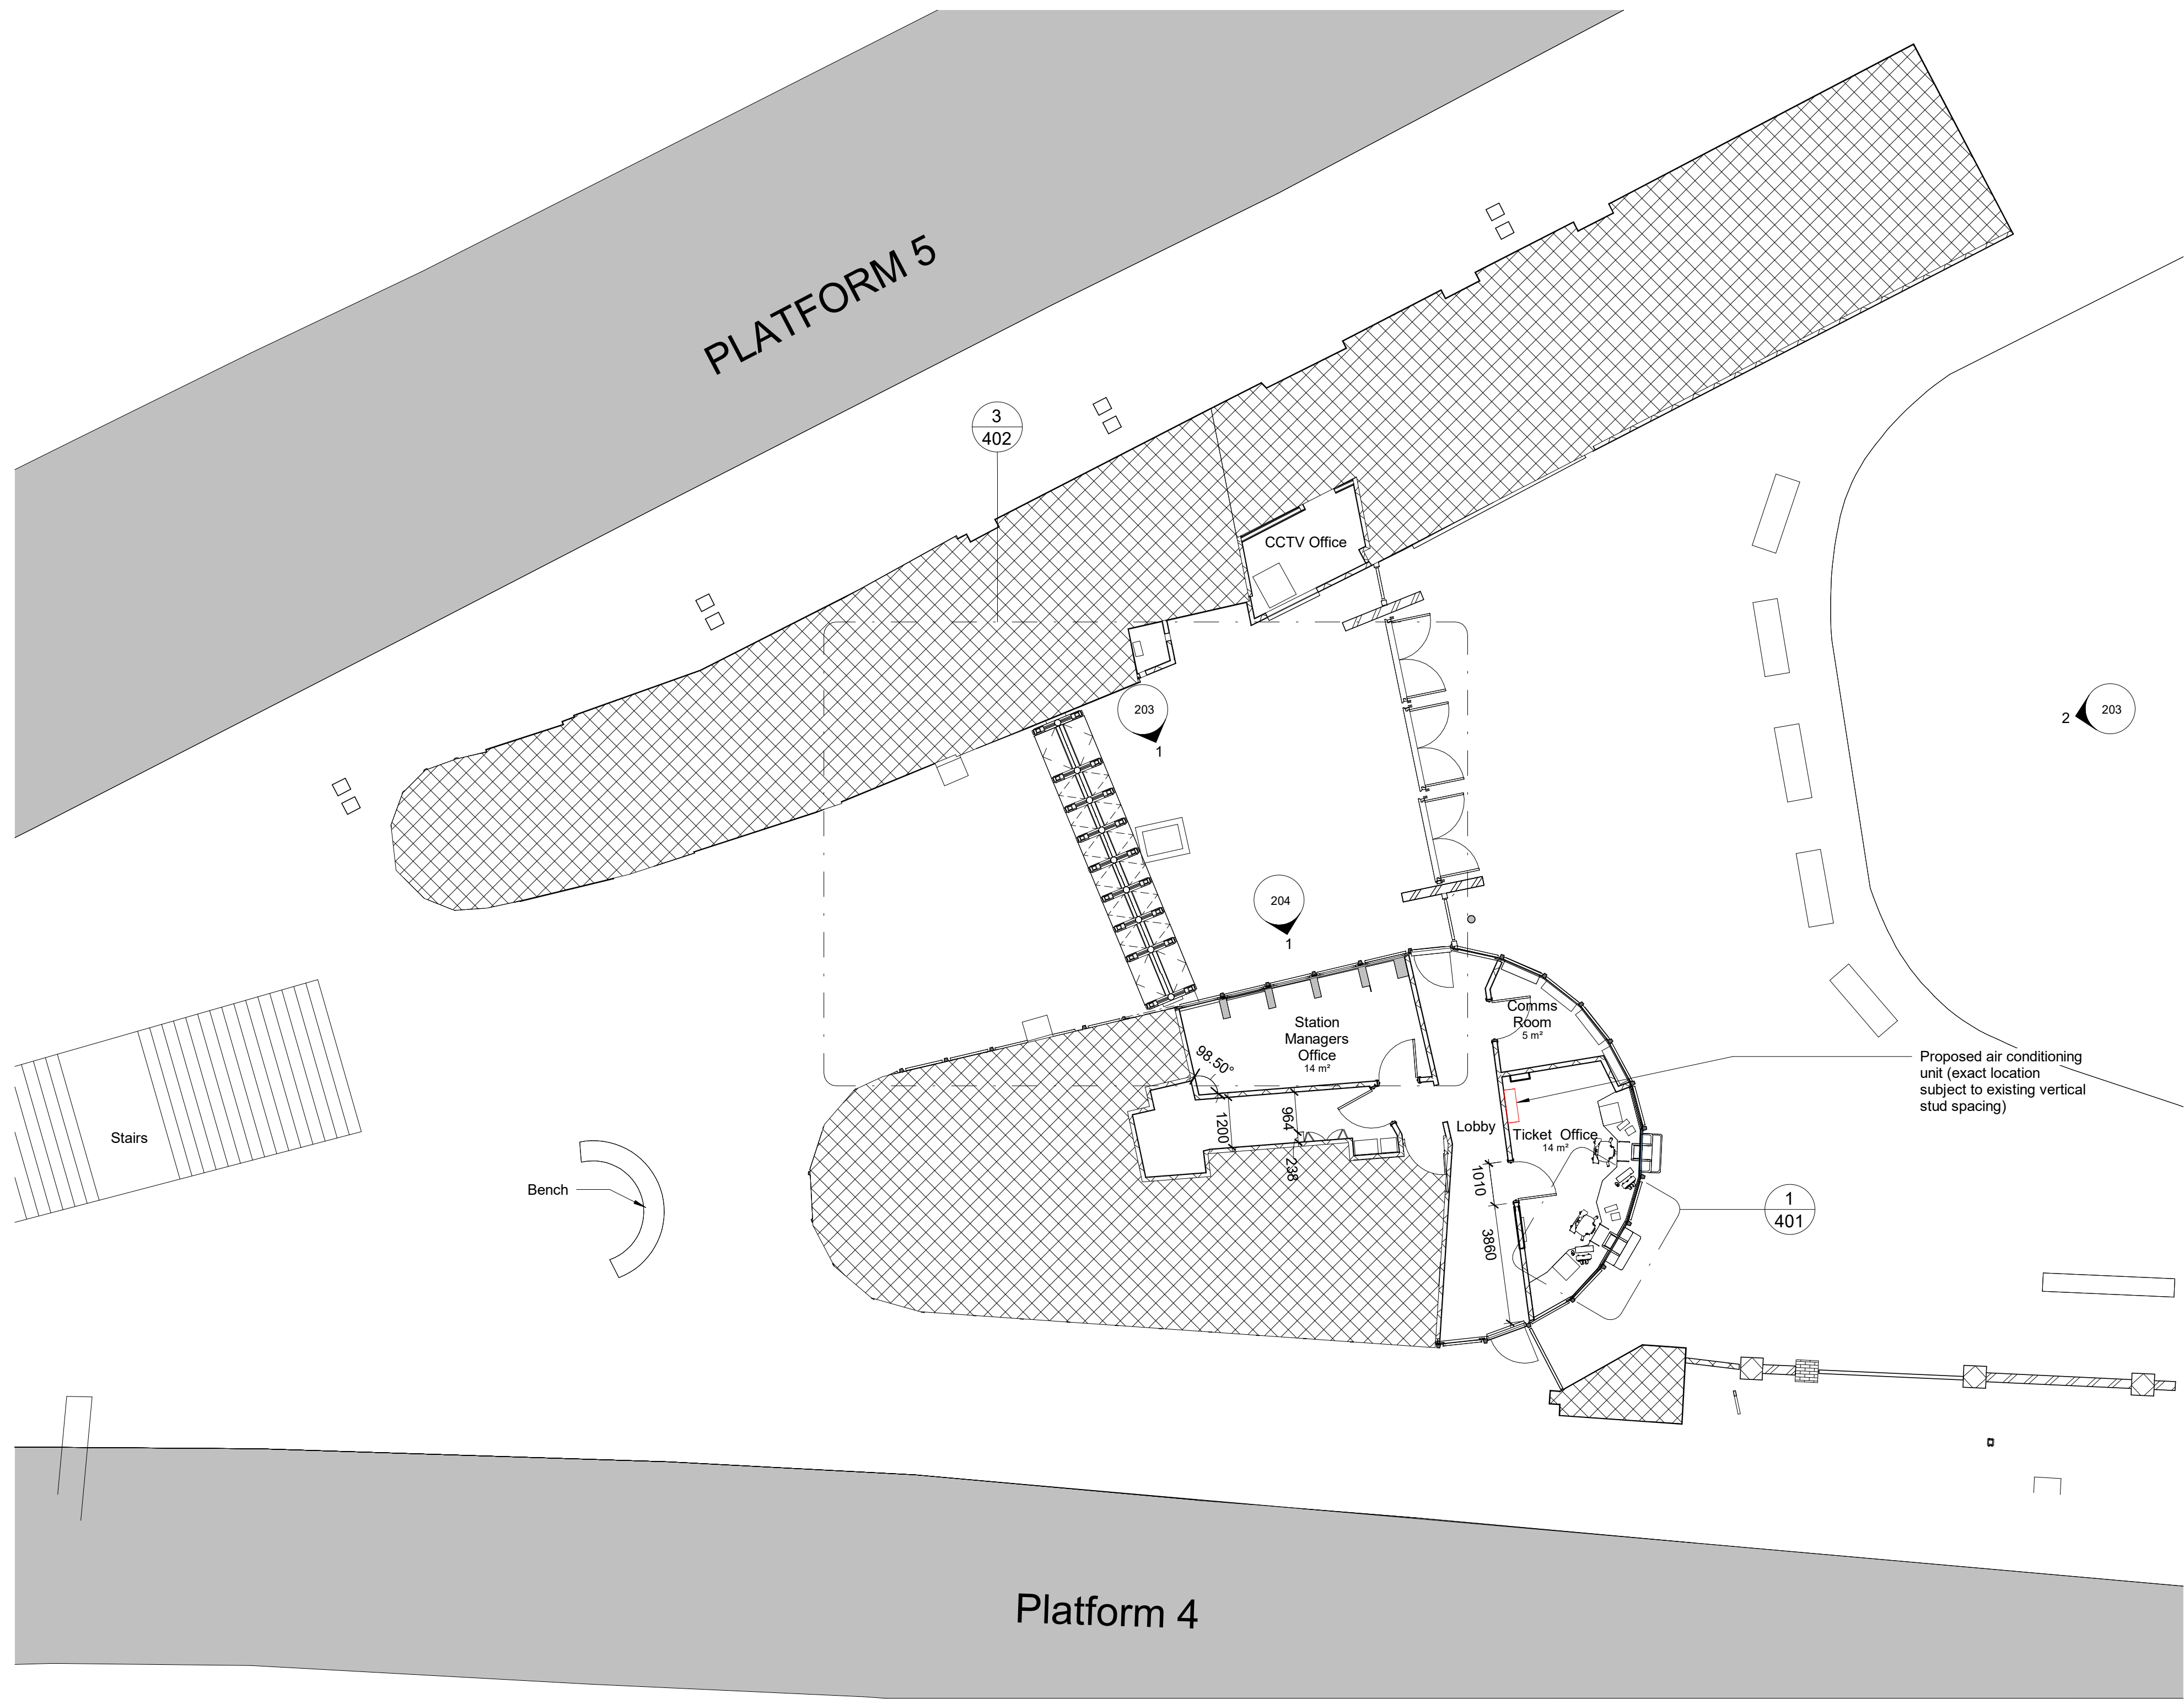

1 Proposed Ground Floor Plan
1 : 100



©
DO NOT SCALE. Use figured dimensions only. Contractor is to check all dimensions before commencement of works. This drawing is copyright. This data to be used as a ref file only - not as live data. This drawing must only be used for the purpose for which it is supplied.

NOTES:

Data for setting out the station details has used a topographical survey, due to the accuracy needed pointcloud data has been used to set out the gateline. This pointcloud data has been verified and is more accurate than the topographical survey. Therefore measurements to position and set out the gateline have been manually adjusted on the drawing to suit pointcloud measurements

Key:

- Area out of scope
- Existing Infrastructure
- Proposed Infrastructure

Station signage locations by Arcadis

No.	Date	Description of Revision	Drawn	Chkd.	Appr.
C03	03/12/2024	Final Planning Submission	NF	RB	GS
C02	09/08/2024	Amendments to include additional windows and air conditioning unit to ticket office	KB	LK	GS
C01	14/12/2023	Issue for Construction	GB	GF	GS

SEED Architects!
Parsonage Chambers
3 Parsonage
Manchester
M3 2HW
• Tel: 0161 832 5750 • E: office@seedarchitects.co.uk •

status
PAGE 2 ES-5



job title
Manchester Oxford Road
Congestion Relief

ELR: COL
mileage: 189m 0658yds

drawing title
Proposed Ground Floor Plan

author GB	date 12/12/2023	drawn by GB	date 06/10/2023
checker TP	date 06/10/2023	approver GS	date 06/10/2023
scale 1:100	paper size A1	Suitability: S4	Rev. C03

Drawing Number:
175726-STR-XX-XXXX-DRG-EAR-000103