


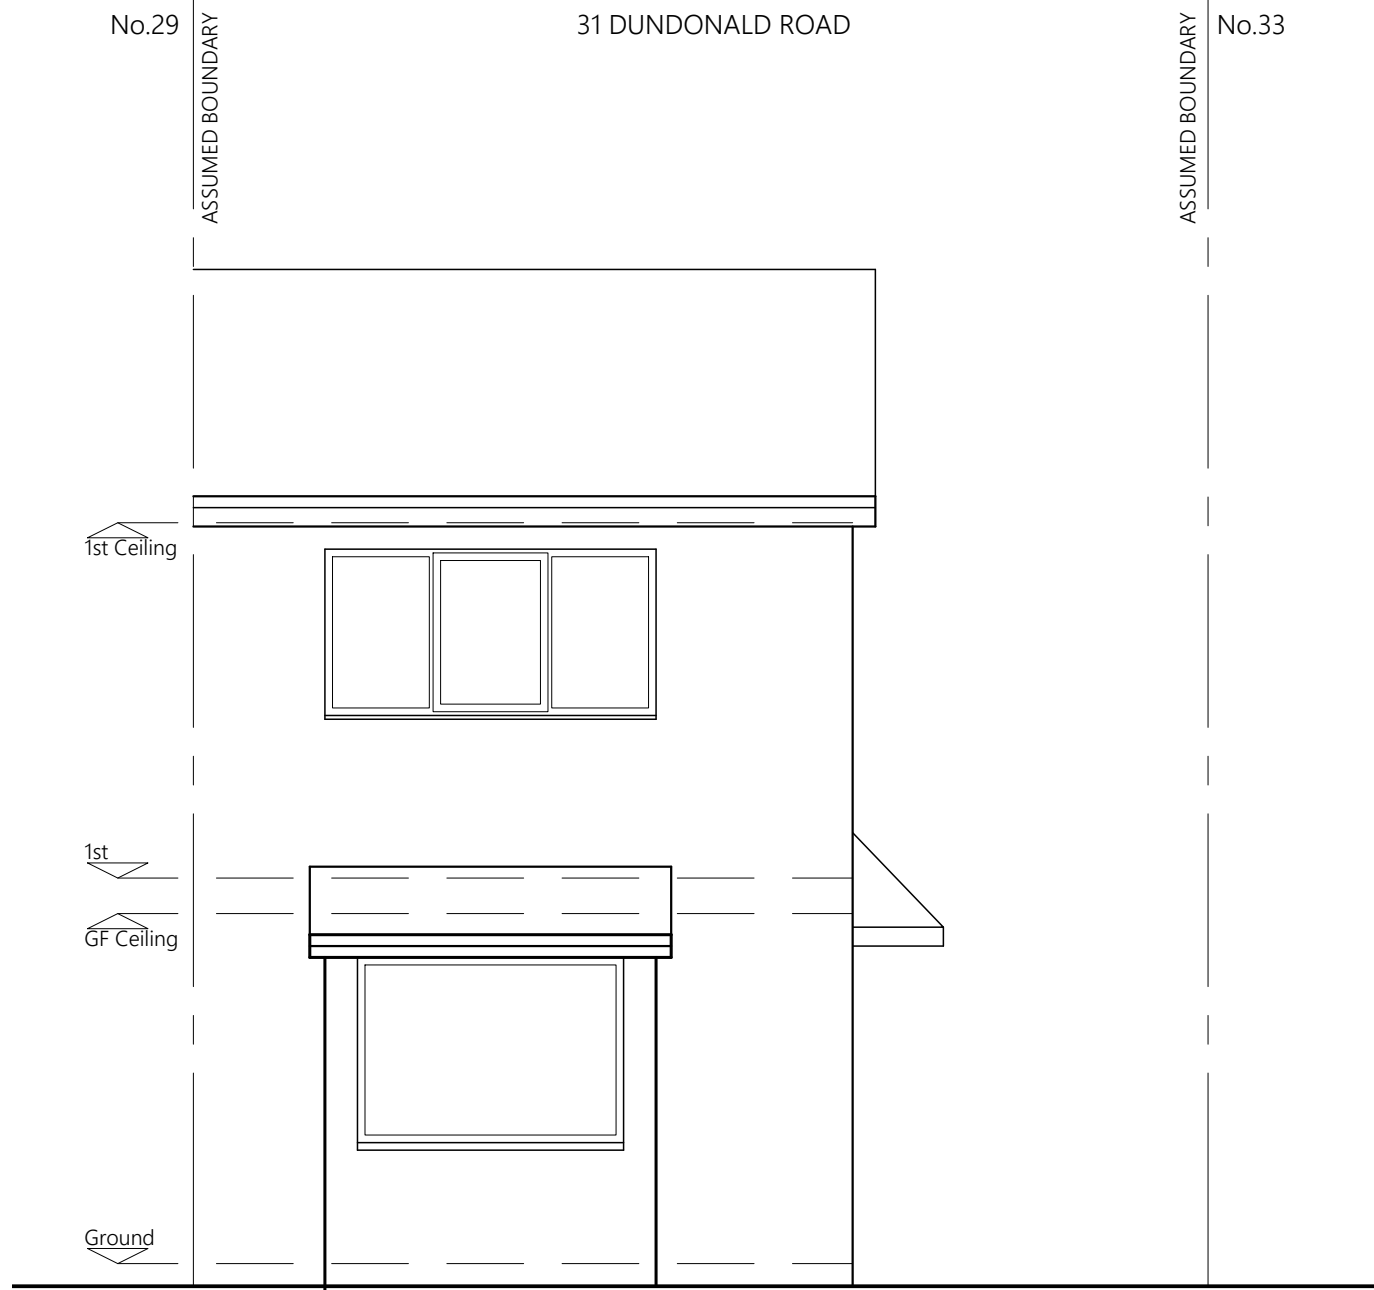


PROPOSED FRONT ELEVATION




PROPOSED SIDE ELEVATION




PROPOSED SIDE ELEVATION

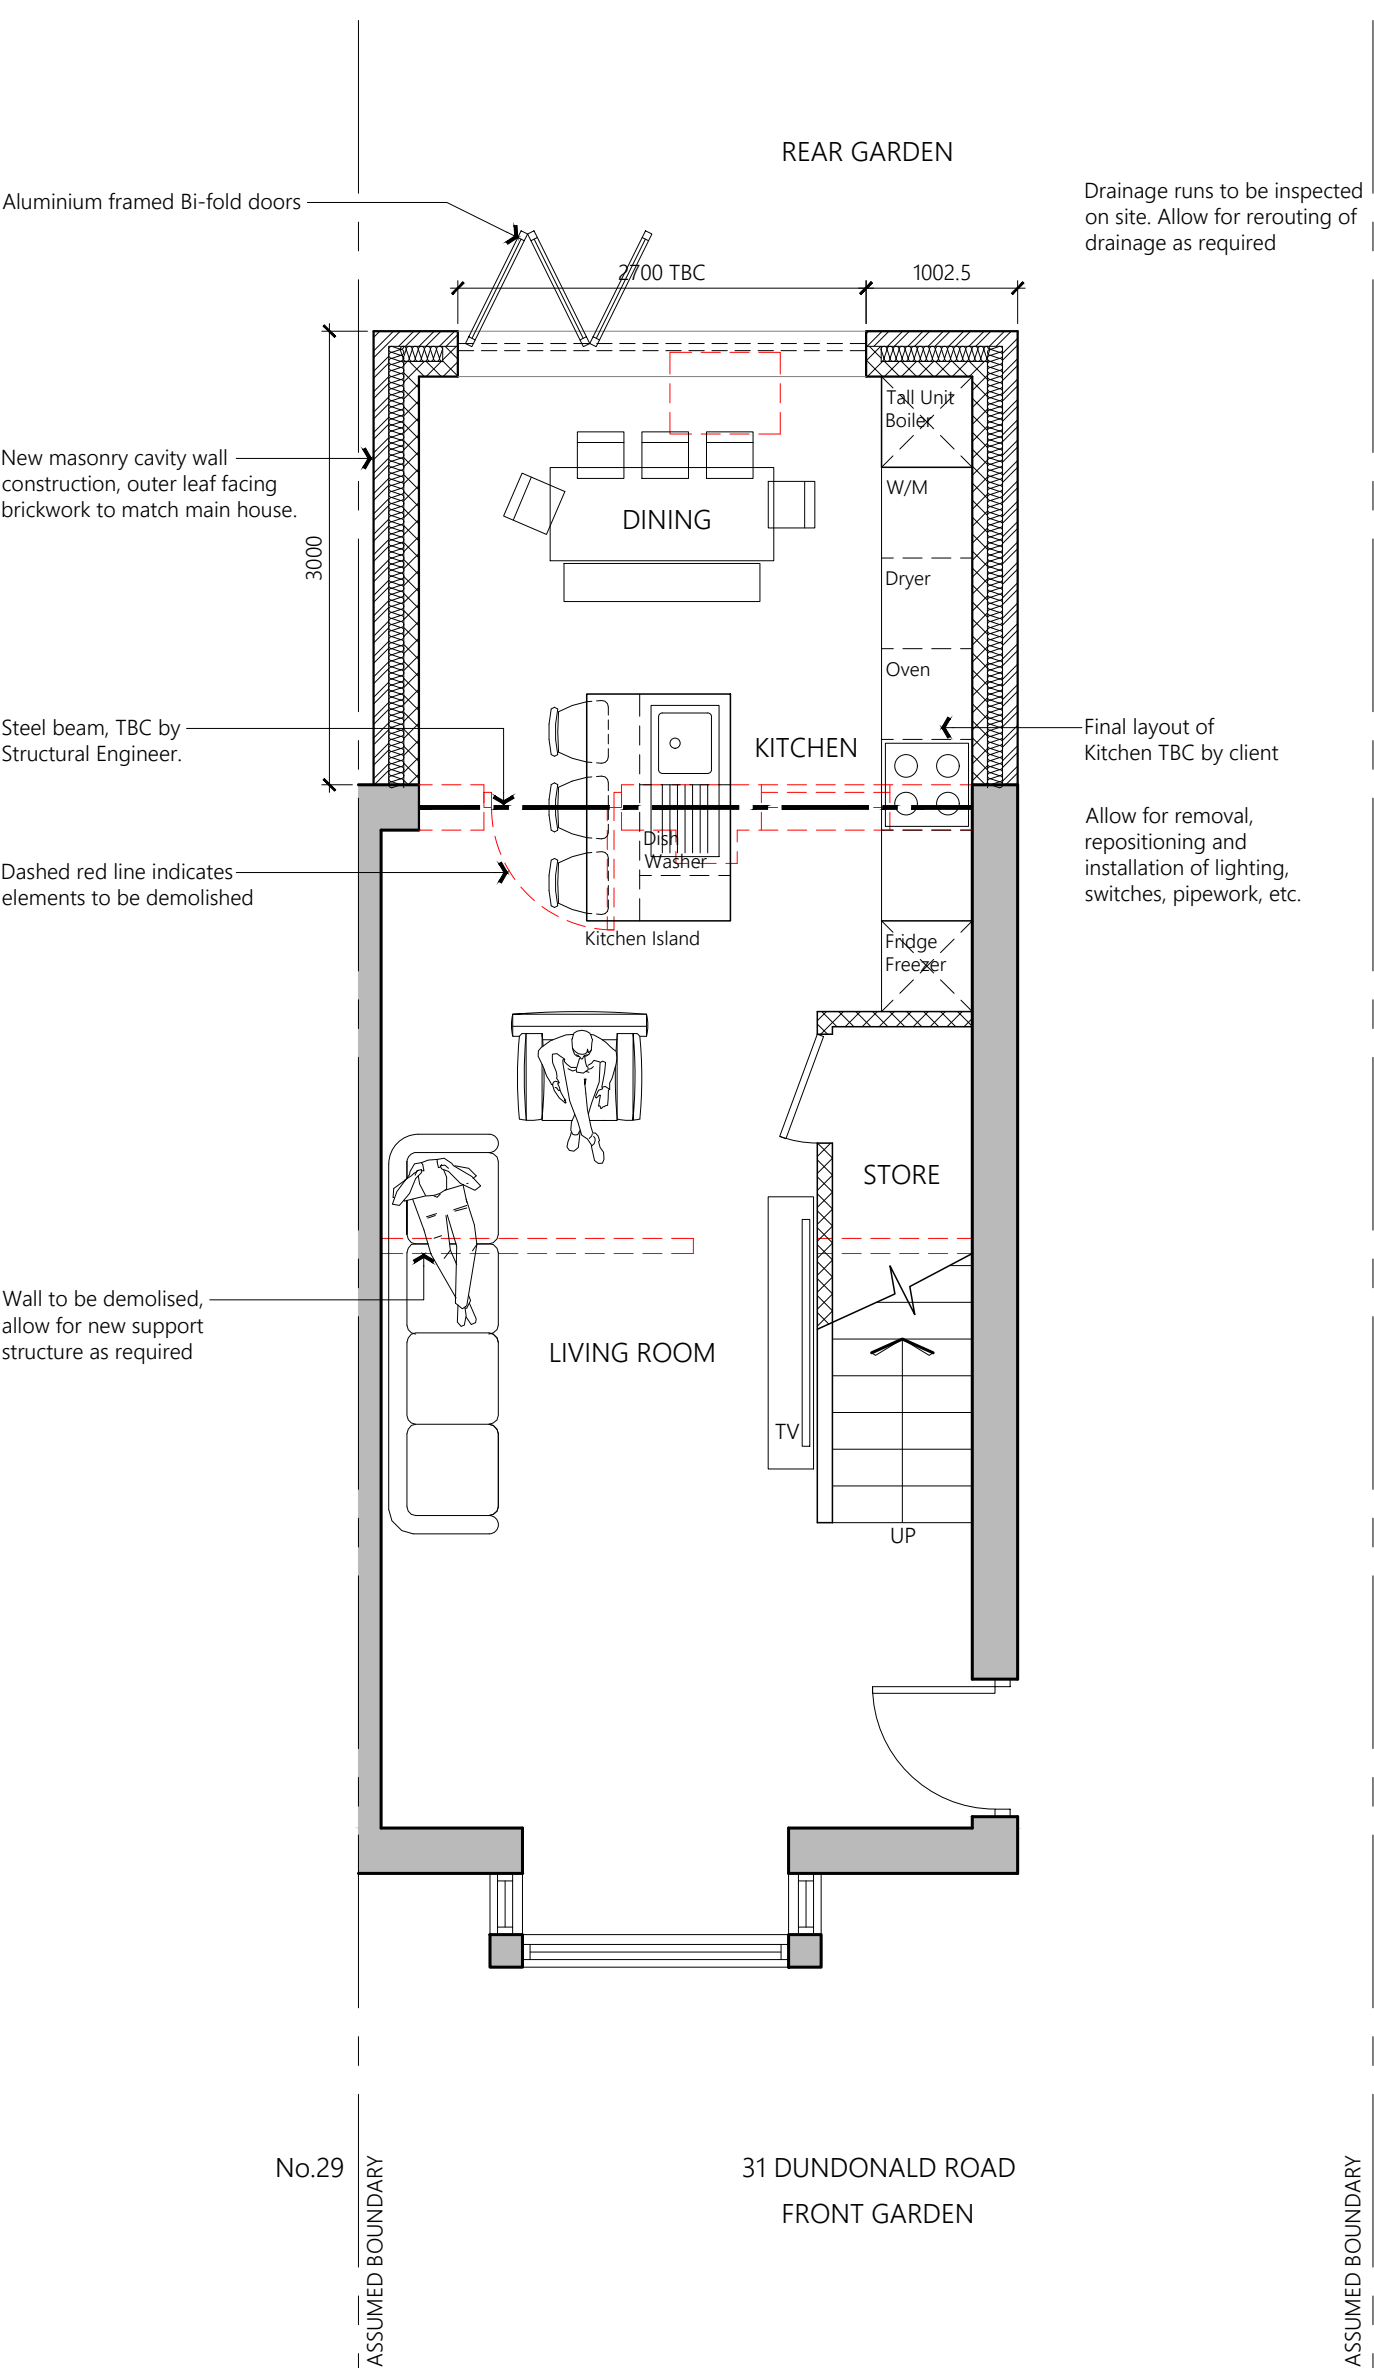

PROPOSED GROUND FLOOR PLAN

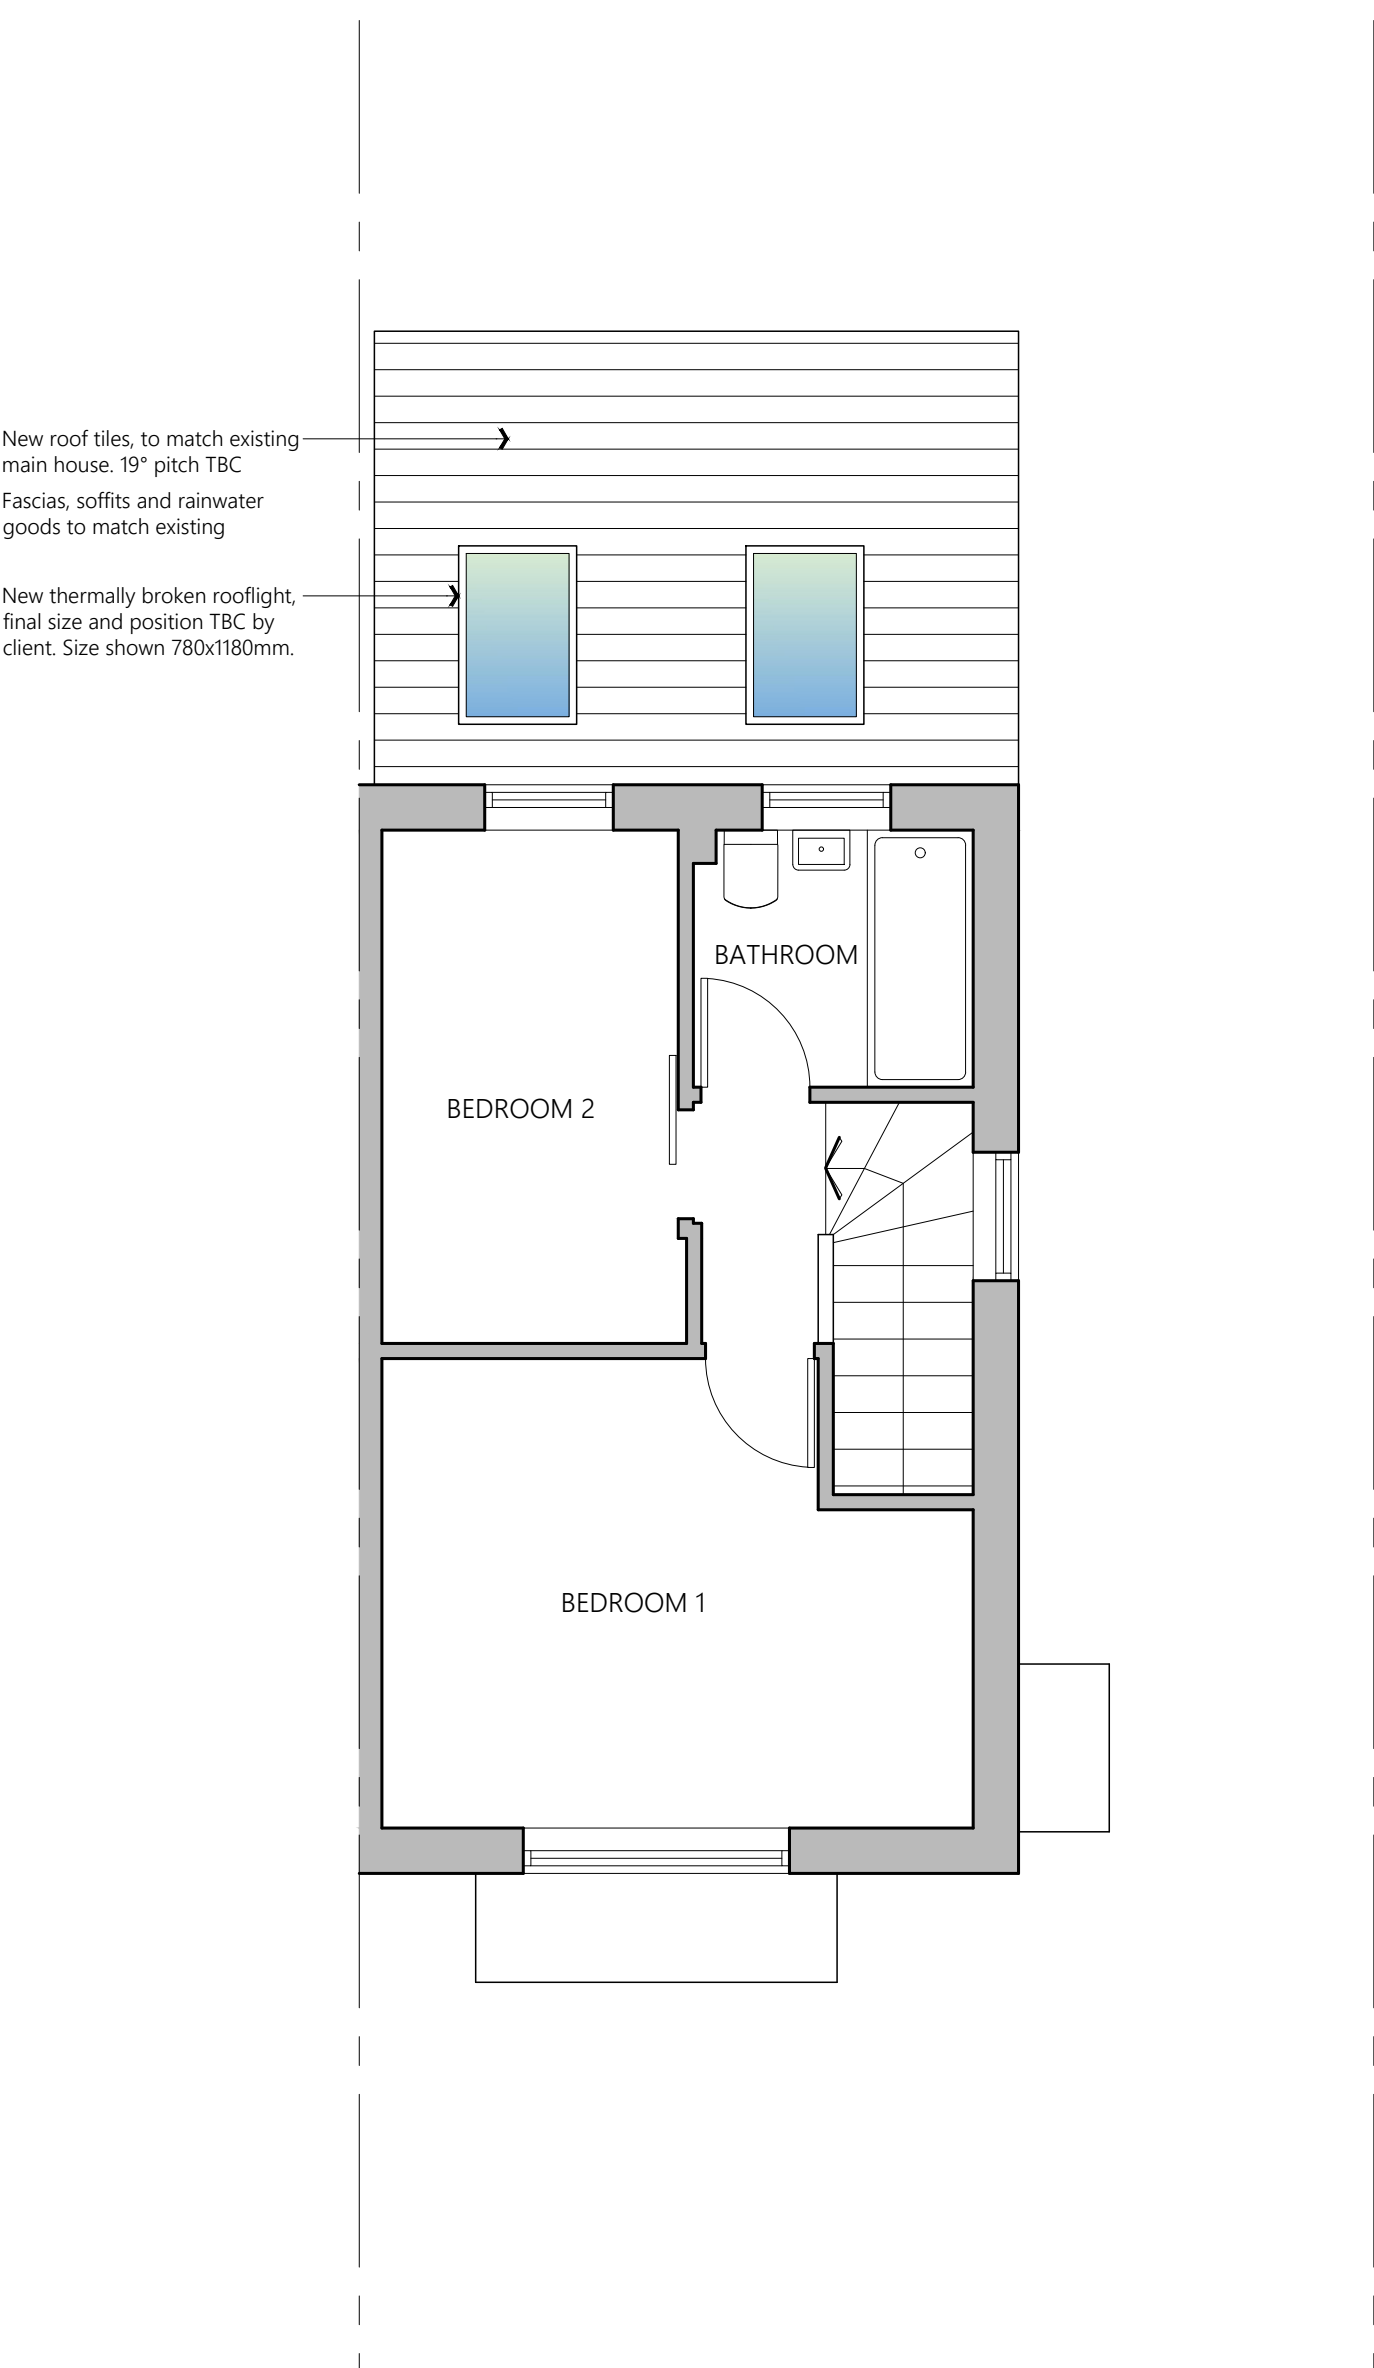

PROPOSED FIRST FLOOR PLAN

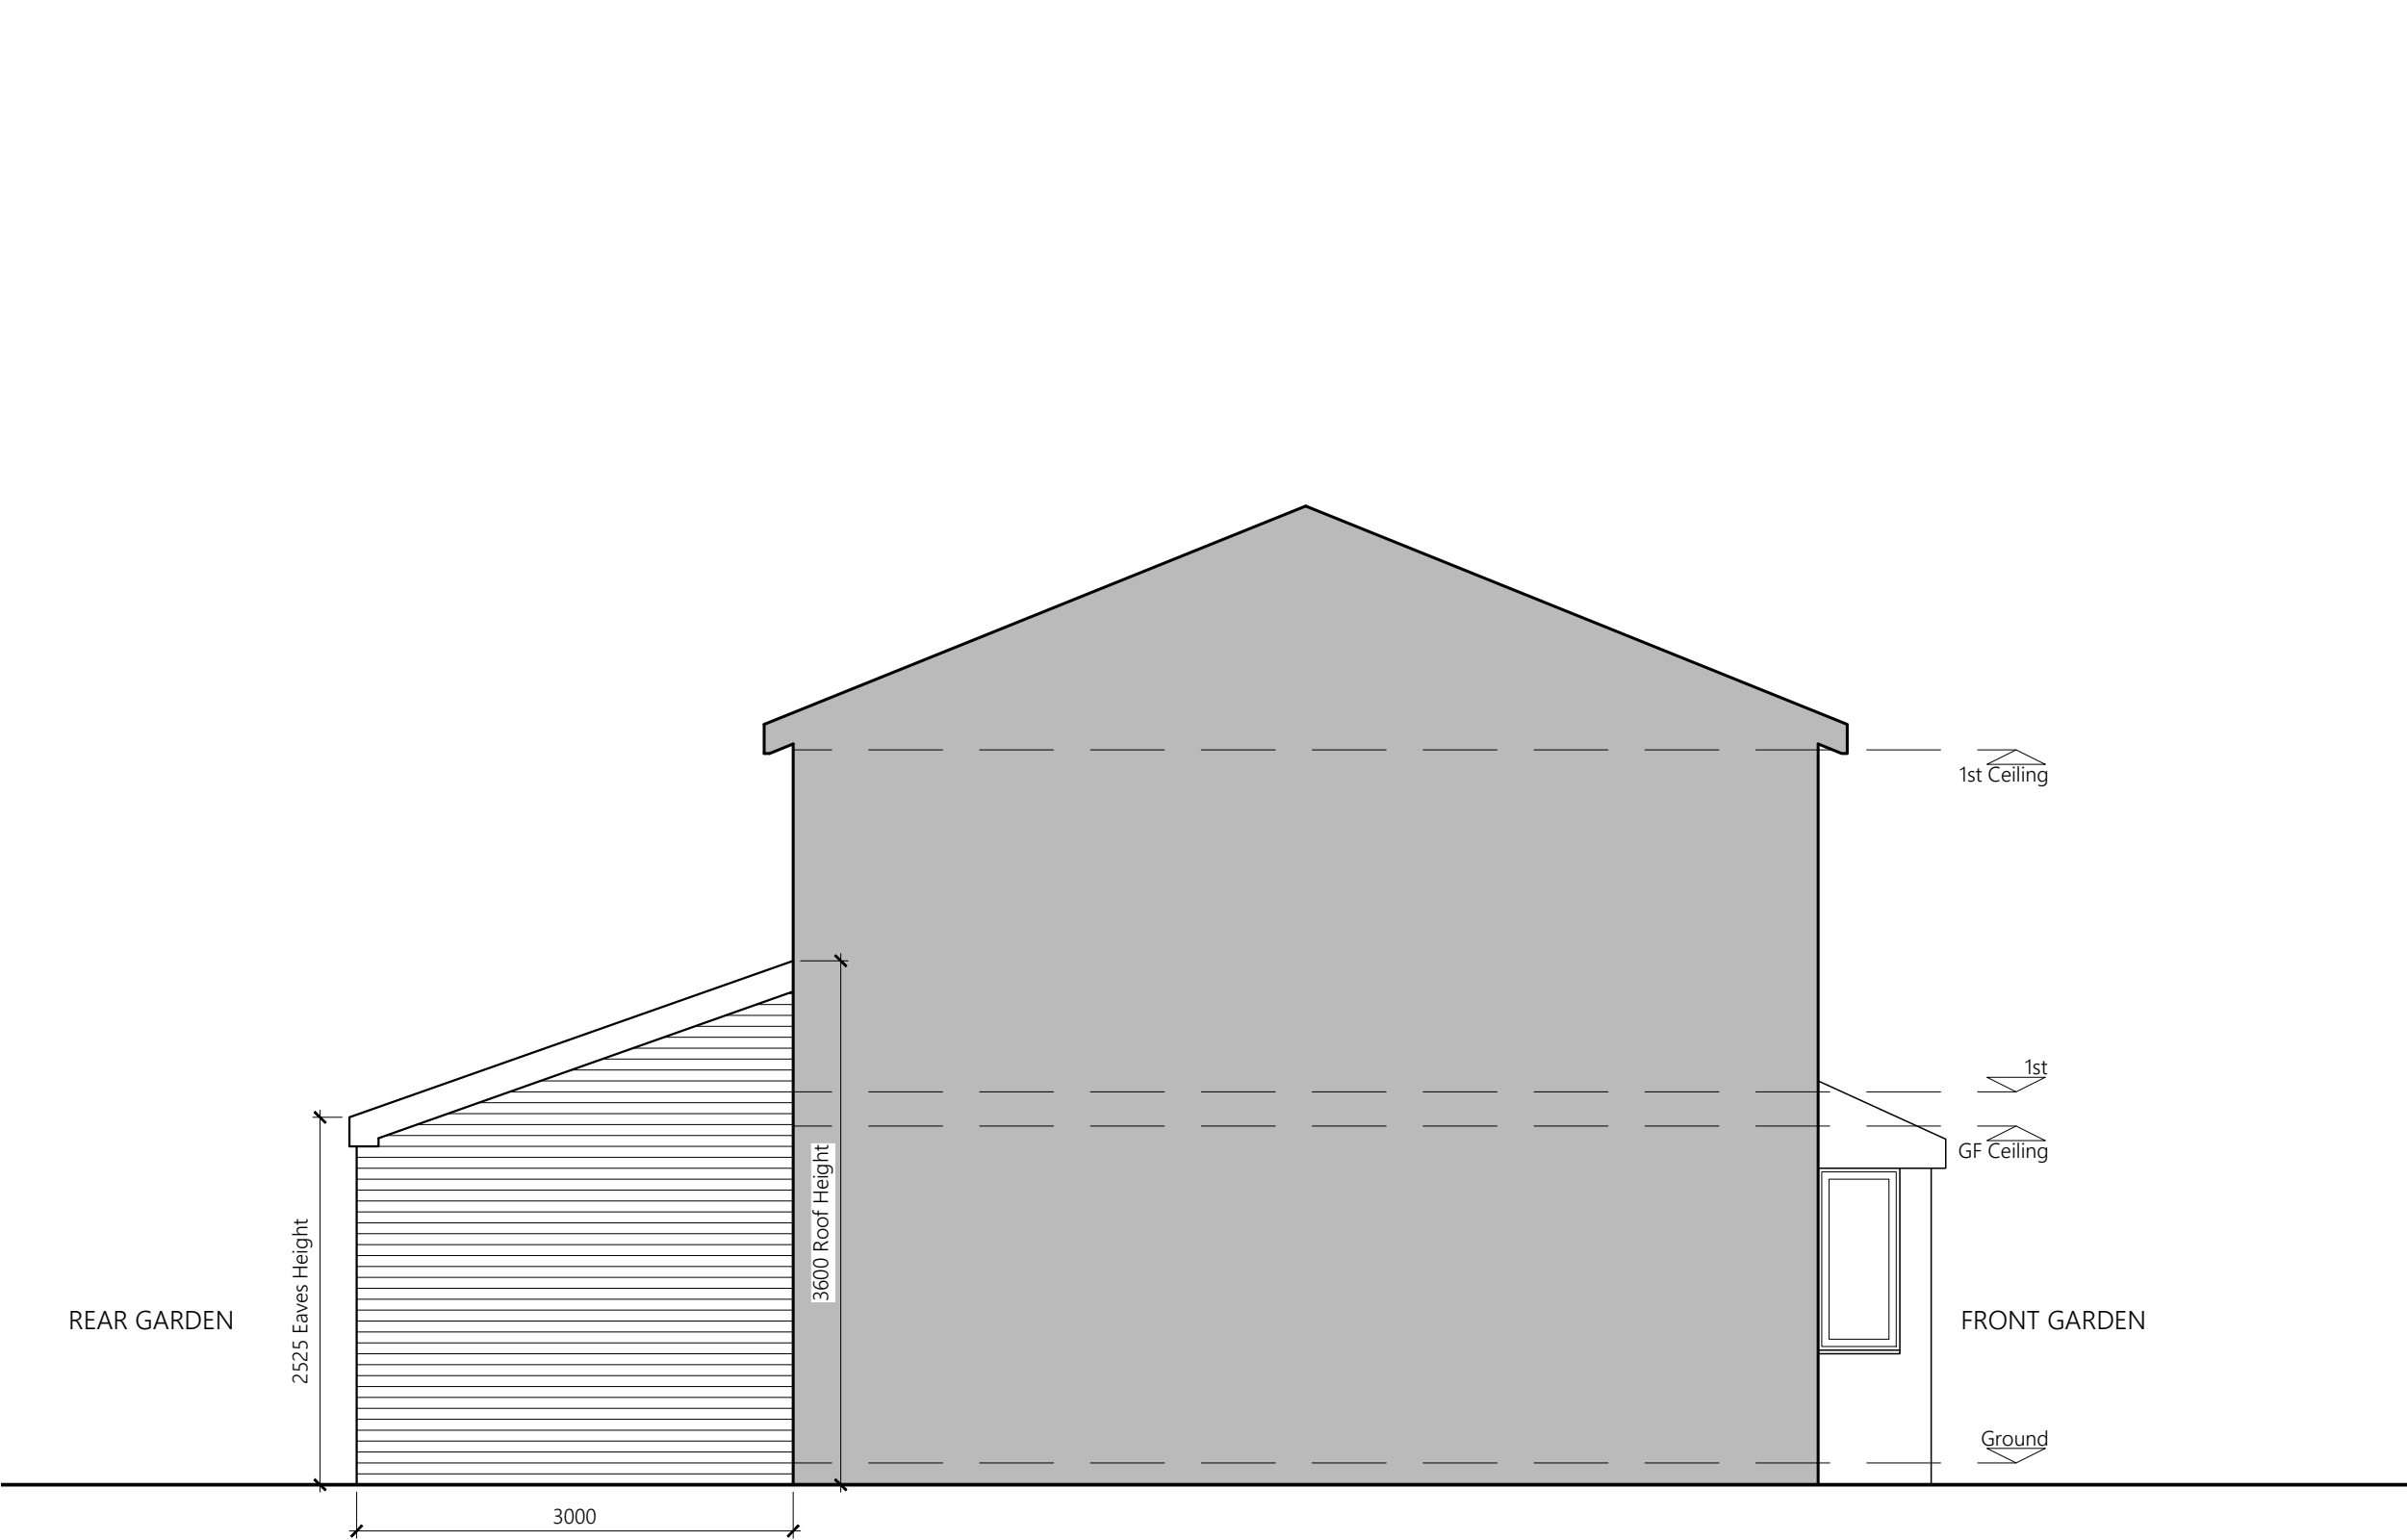

PROPOSED SIDE ELEVATION

0 1 2 3  
Scale Bar 1:50 Metres

|                        |                                          |   |         |
|------------------------|------------------------------------------|---|---------|
| PROJECT                | 31 Dundonald Road<br>Didsbury<br>M20 6RU |   |         |
| CLIENT                 | M Zdziarska                              |   |         |
| STATUS                 | Information                              |   |         |
| DRAWING                | Proposed Plans & Elevations              |   |         |
| DWG No.                | 2444-03                                  | REV   |         |
| SCALE                  | 1:50@A1                                  | DATE   | Jan '25 |
| AGB<br>CAD<br>SERVICES |                                          | website: www.agbcad.co.uk<br>email: info@agbcad.co.uk<br>telephone: 07912 090 125<br>DO NOT SCALE FROM THIS DRAWING |         |