



WELLINGTON STREET

77
77a

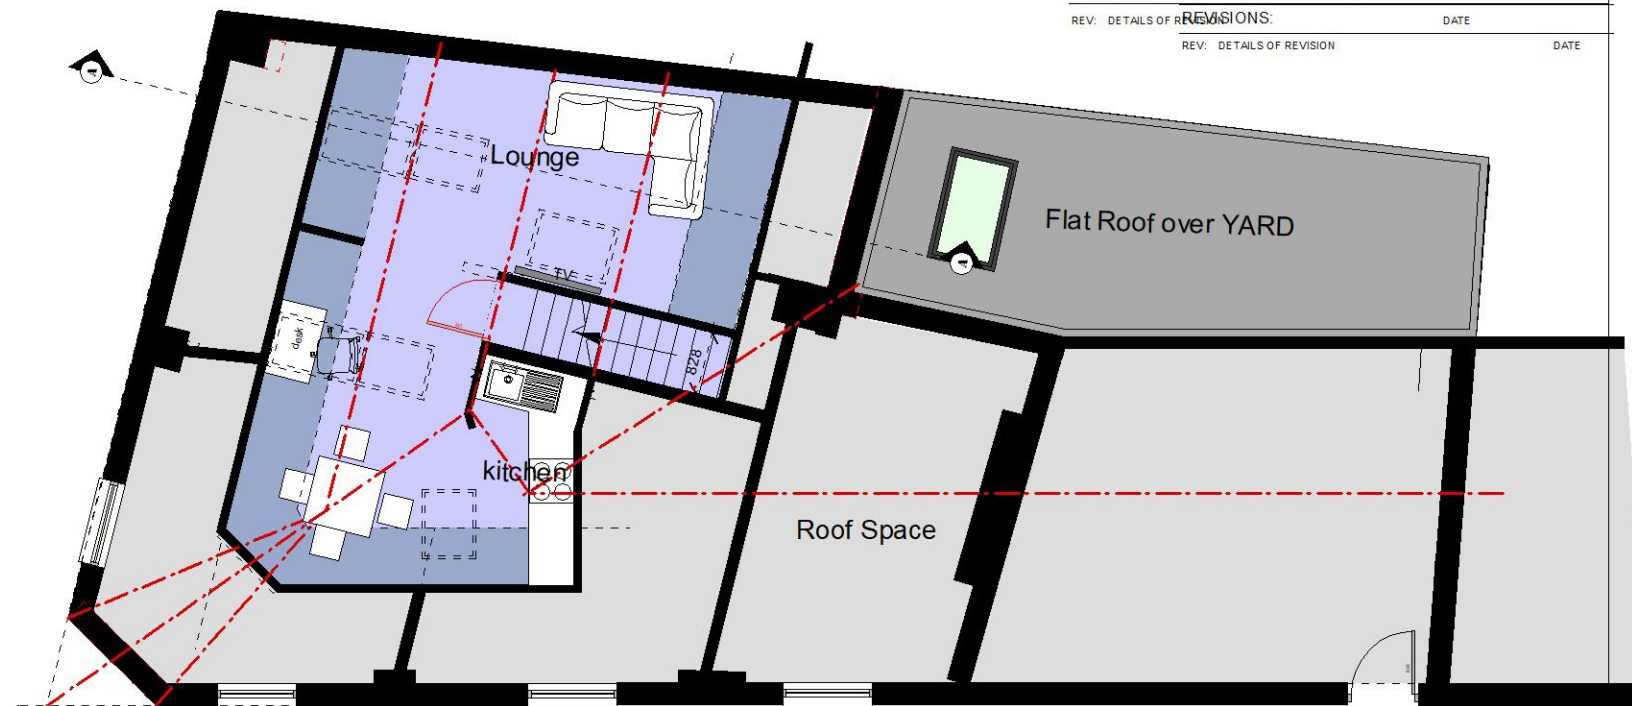

SECOND FLOOR PLAN AS PROPOSED

All Dimensions should be checked on site.
Do not scale this drawing for construction.
Any drawing errors should be brought to the attention of the architect.
COPYRIGHT DaC Design
REVISIONS: COPYRIGHT DaC Design
REV: DETAILS OF REVISIONS: DATE DATE

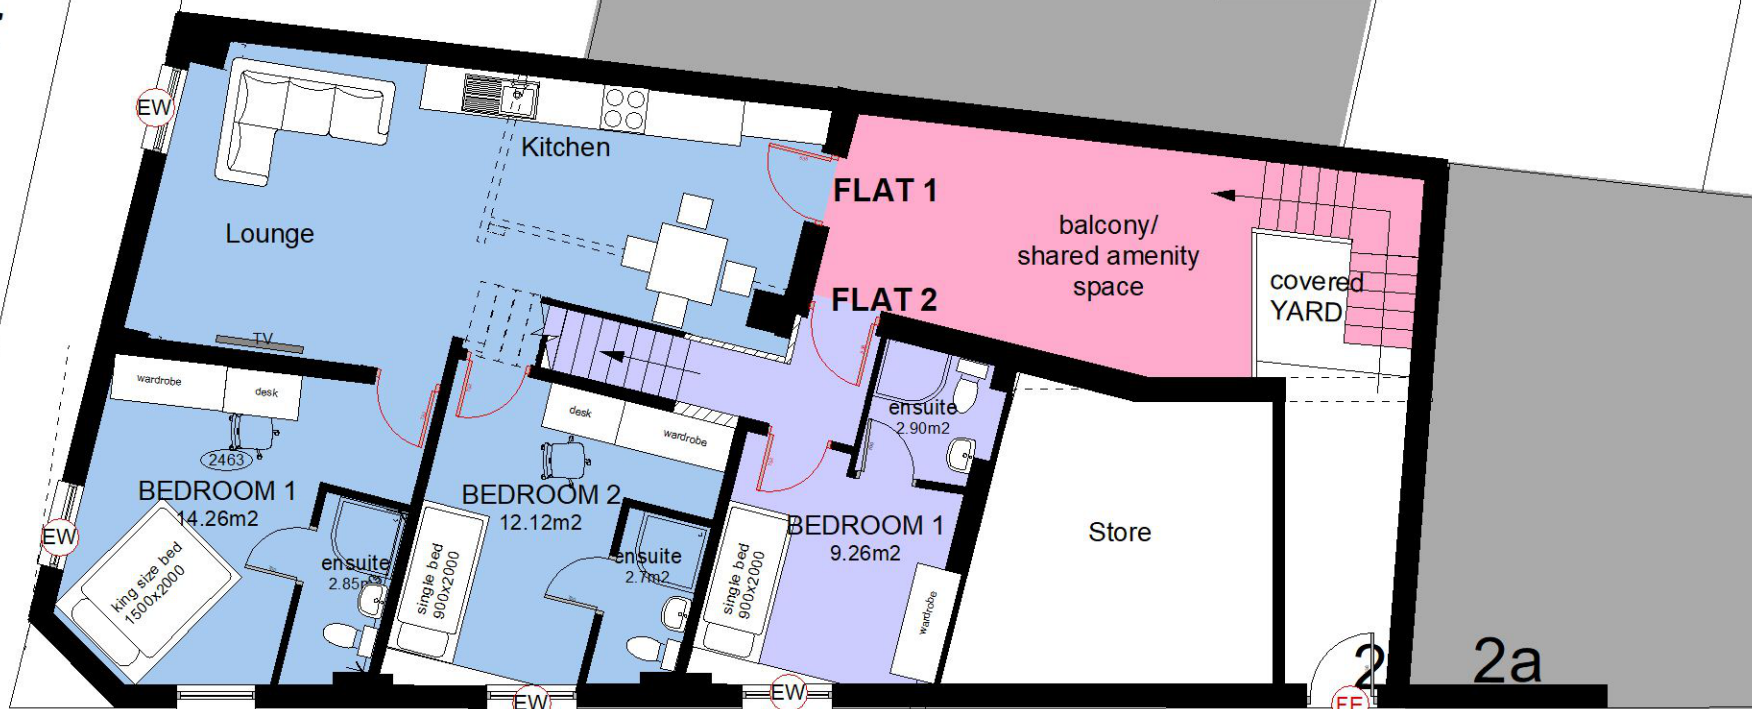

FIRST FLOOR PLAN AS PROPOSED

ENTRANCE FROM STREET LEVEL

JESSOP STREET

ACCOMMODATION SCHEDULE

FLAT 1 - 3 person 2 Bed Flat of 65.5m2

FLAT 2 - 1person 1Bed Flat of 40.5m2

0m 2m 4m 5m
SCALE

D@C DESIGN
ARCHITECTURE & PLANNING
0776 452 3545 0161 425 3934

CLIENT: Mr H Khan
SCALE: 1:100 @ A3
DATE: Nov 2023

DRAWING: FLOOR PLANS as Proposed

JOB TITLE: PD APPLICATION for 2 flats over retail - 79 Wellington Street & 2 Jessop Street, Gorton, M18 8TZ

P03A