



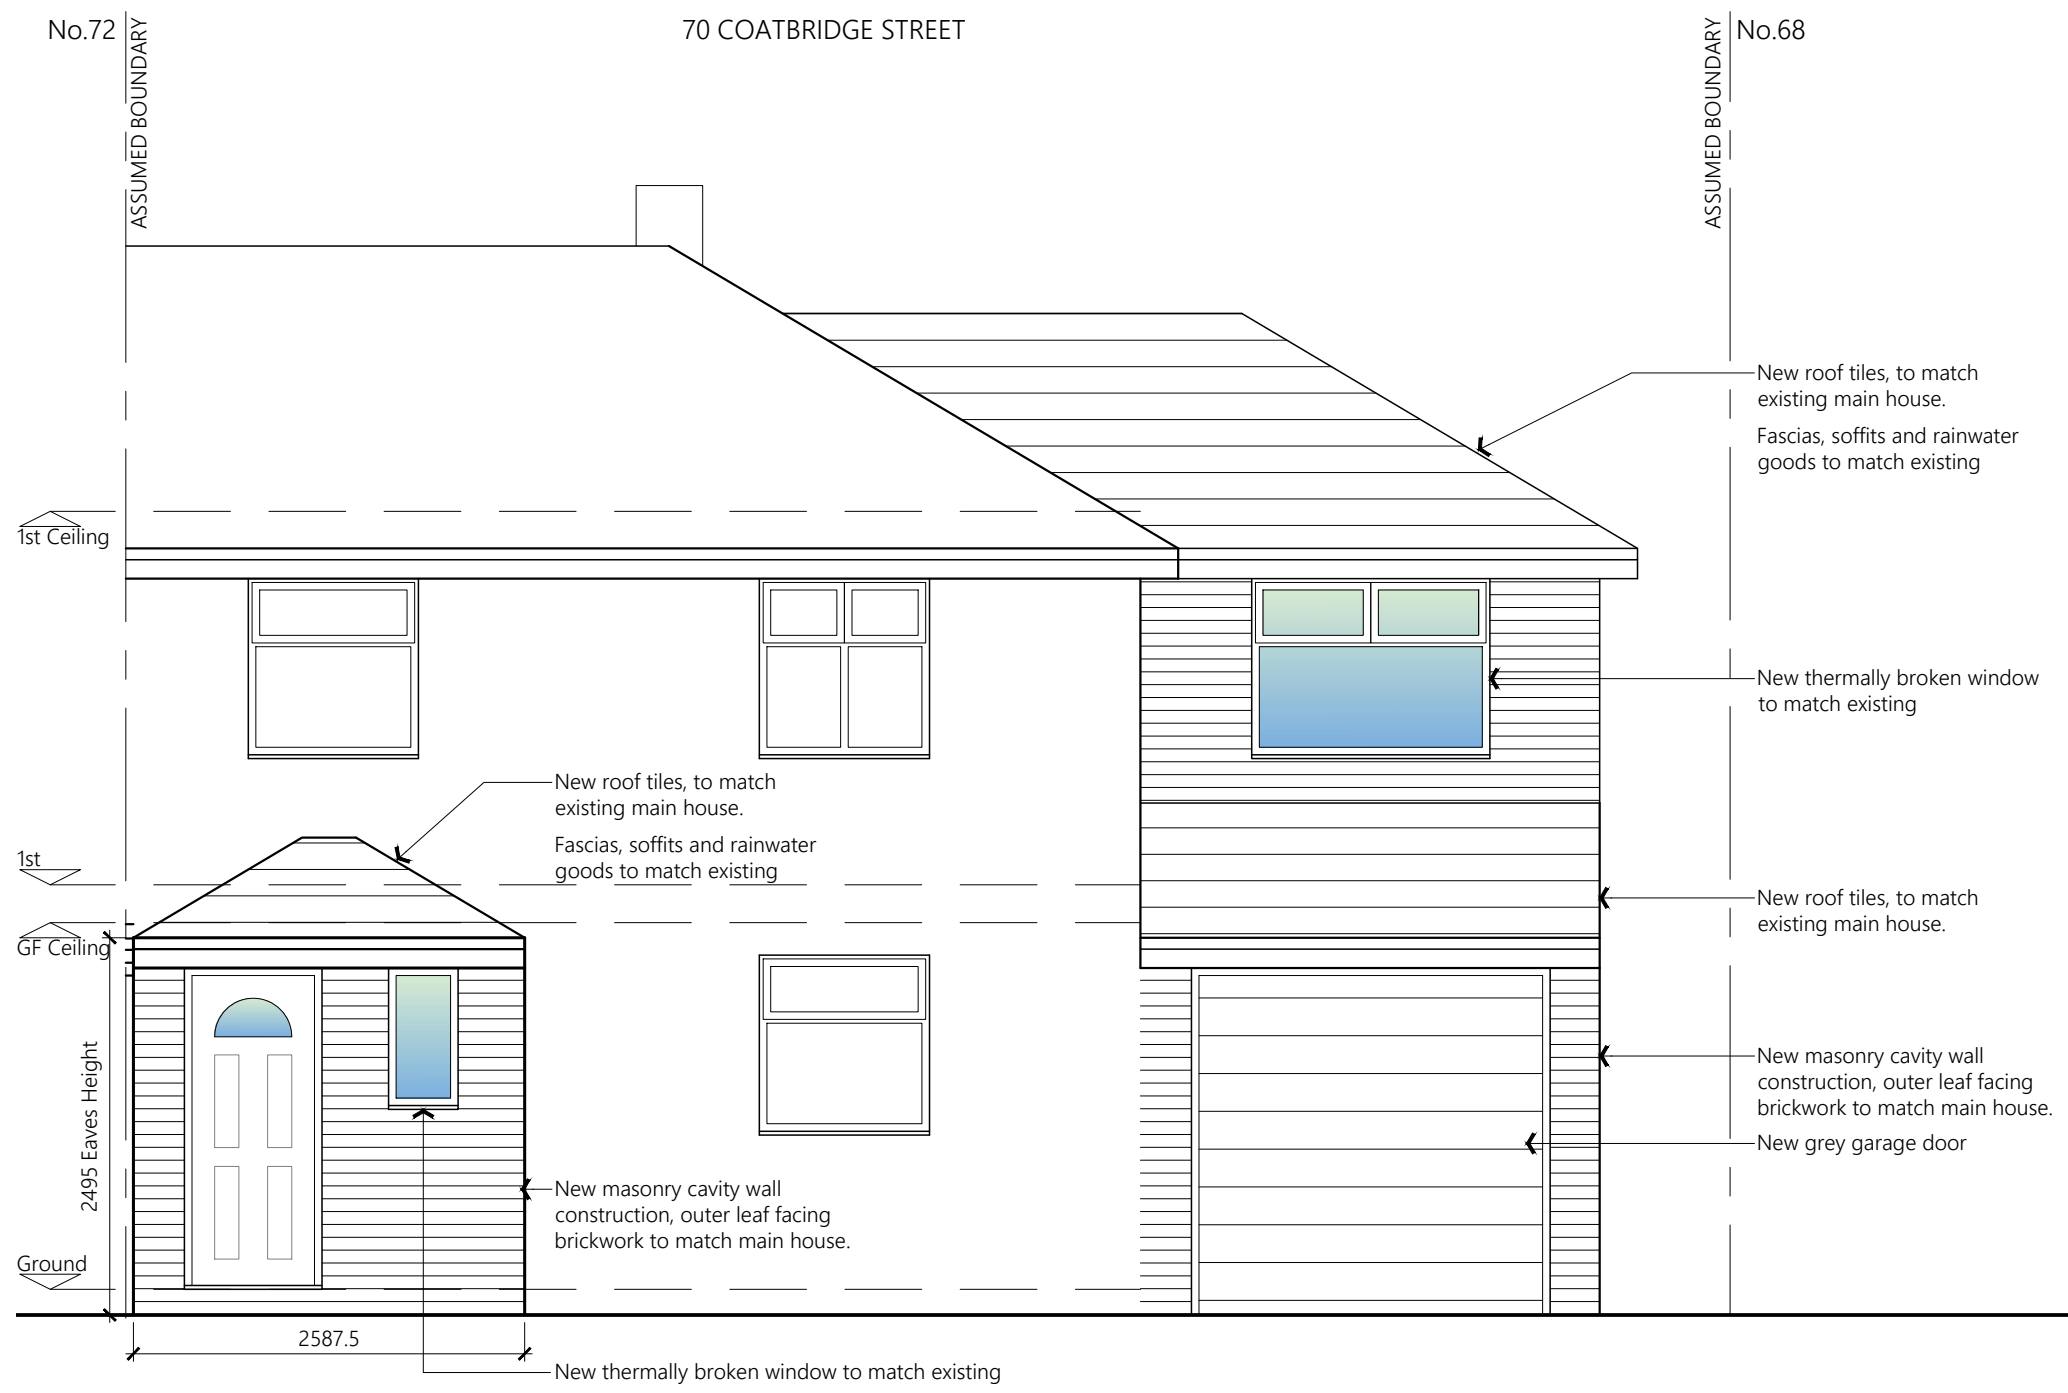


PROPOSED FRONT ELEVATION

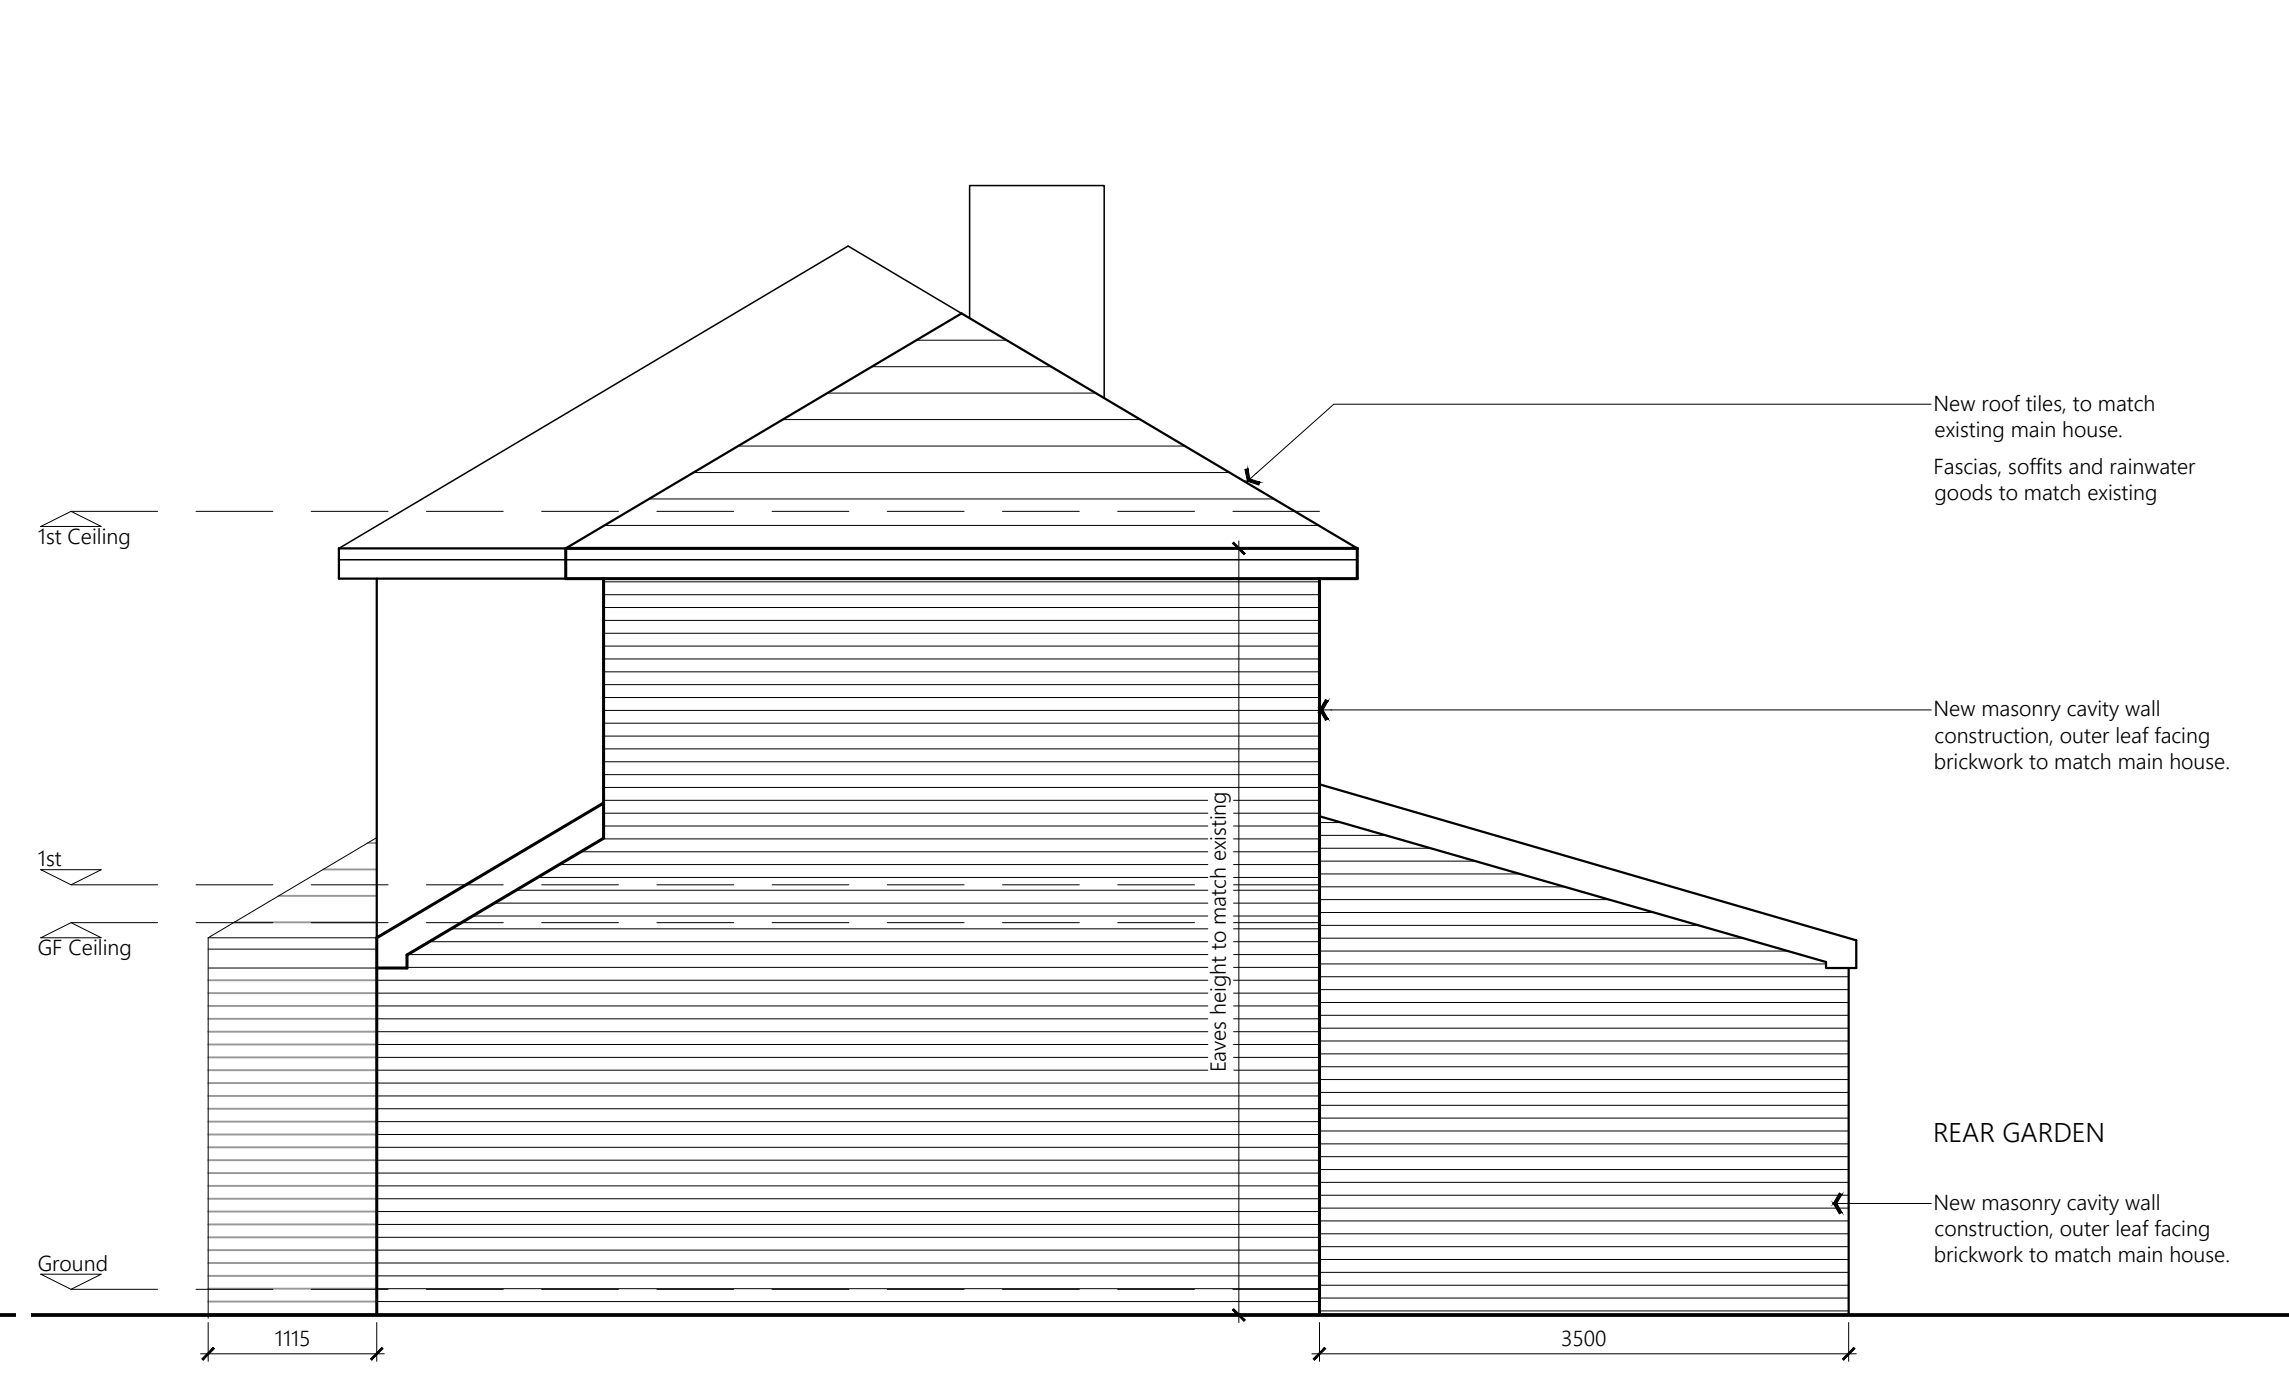


PROPOSED SIDE ELEVATION




PROPOSED REAR ELEVATION

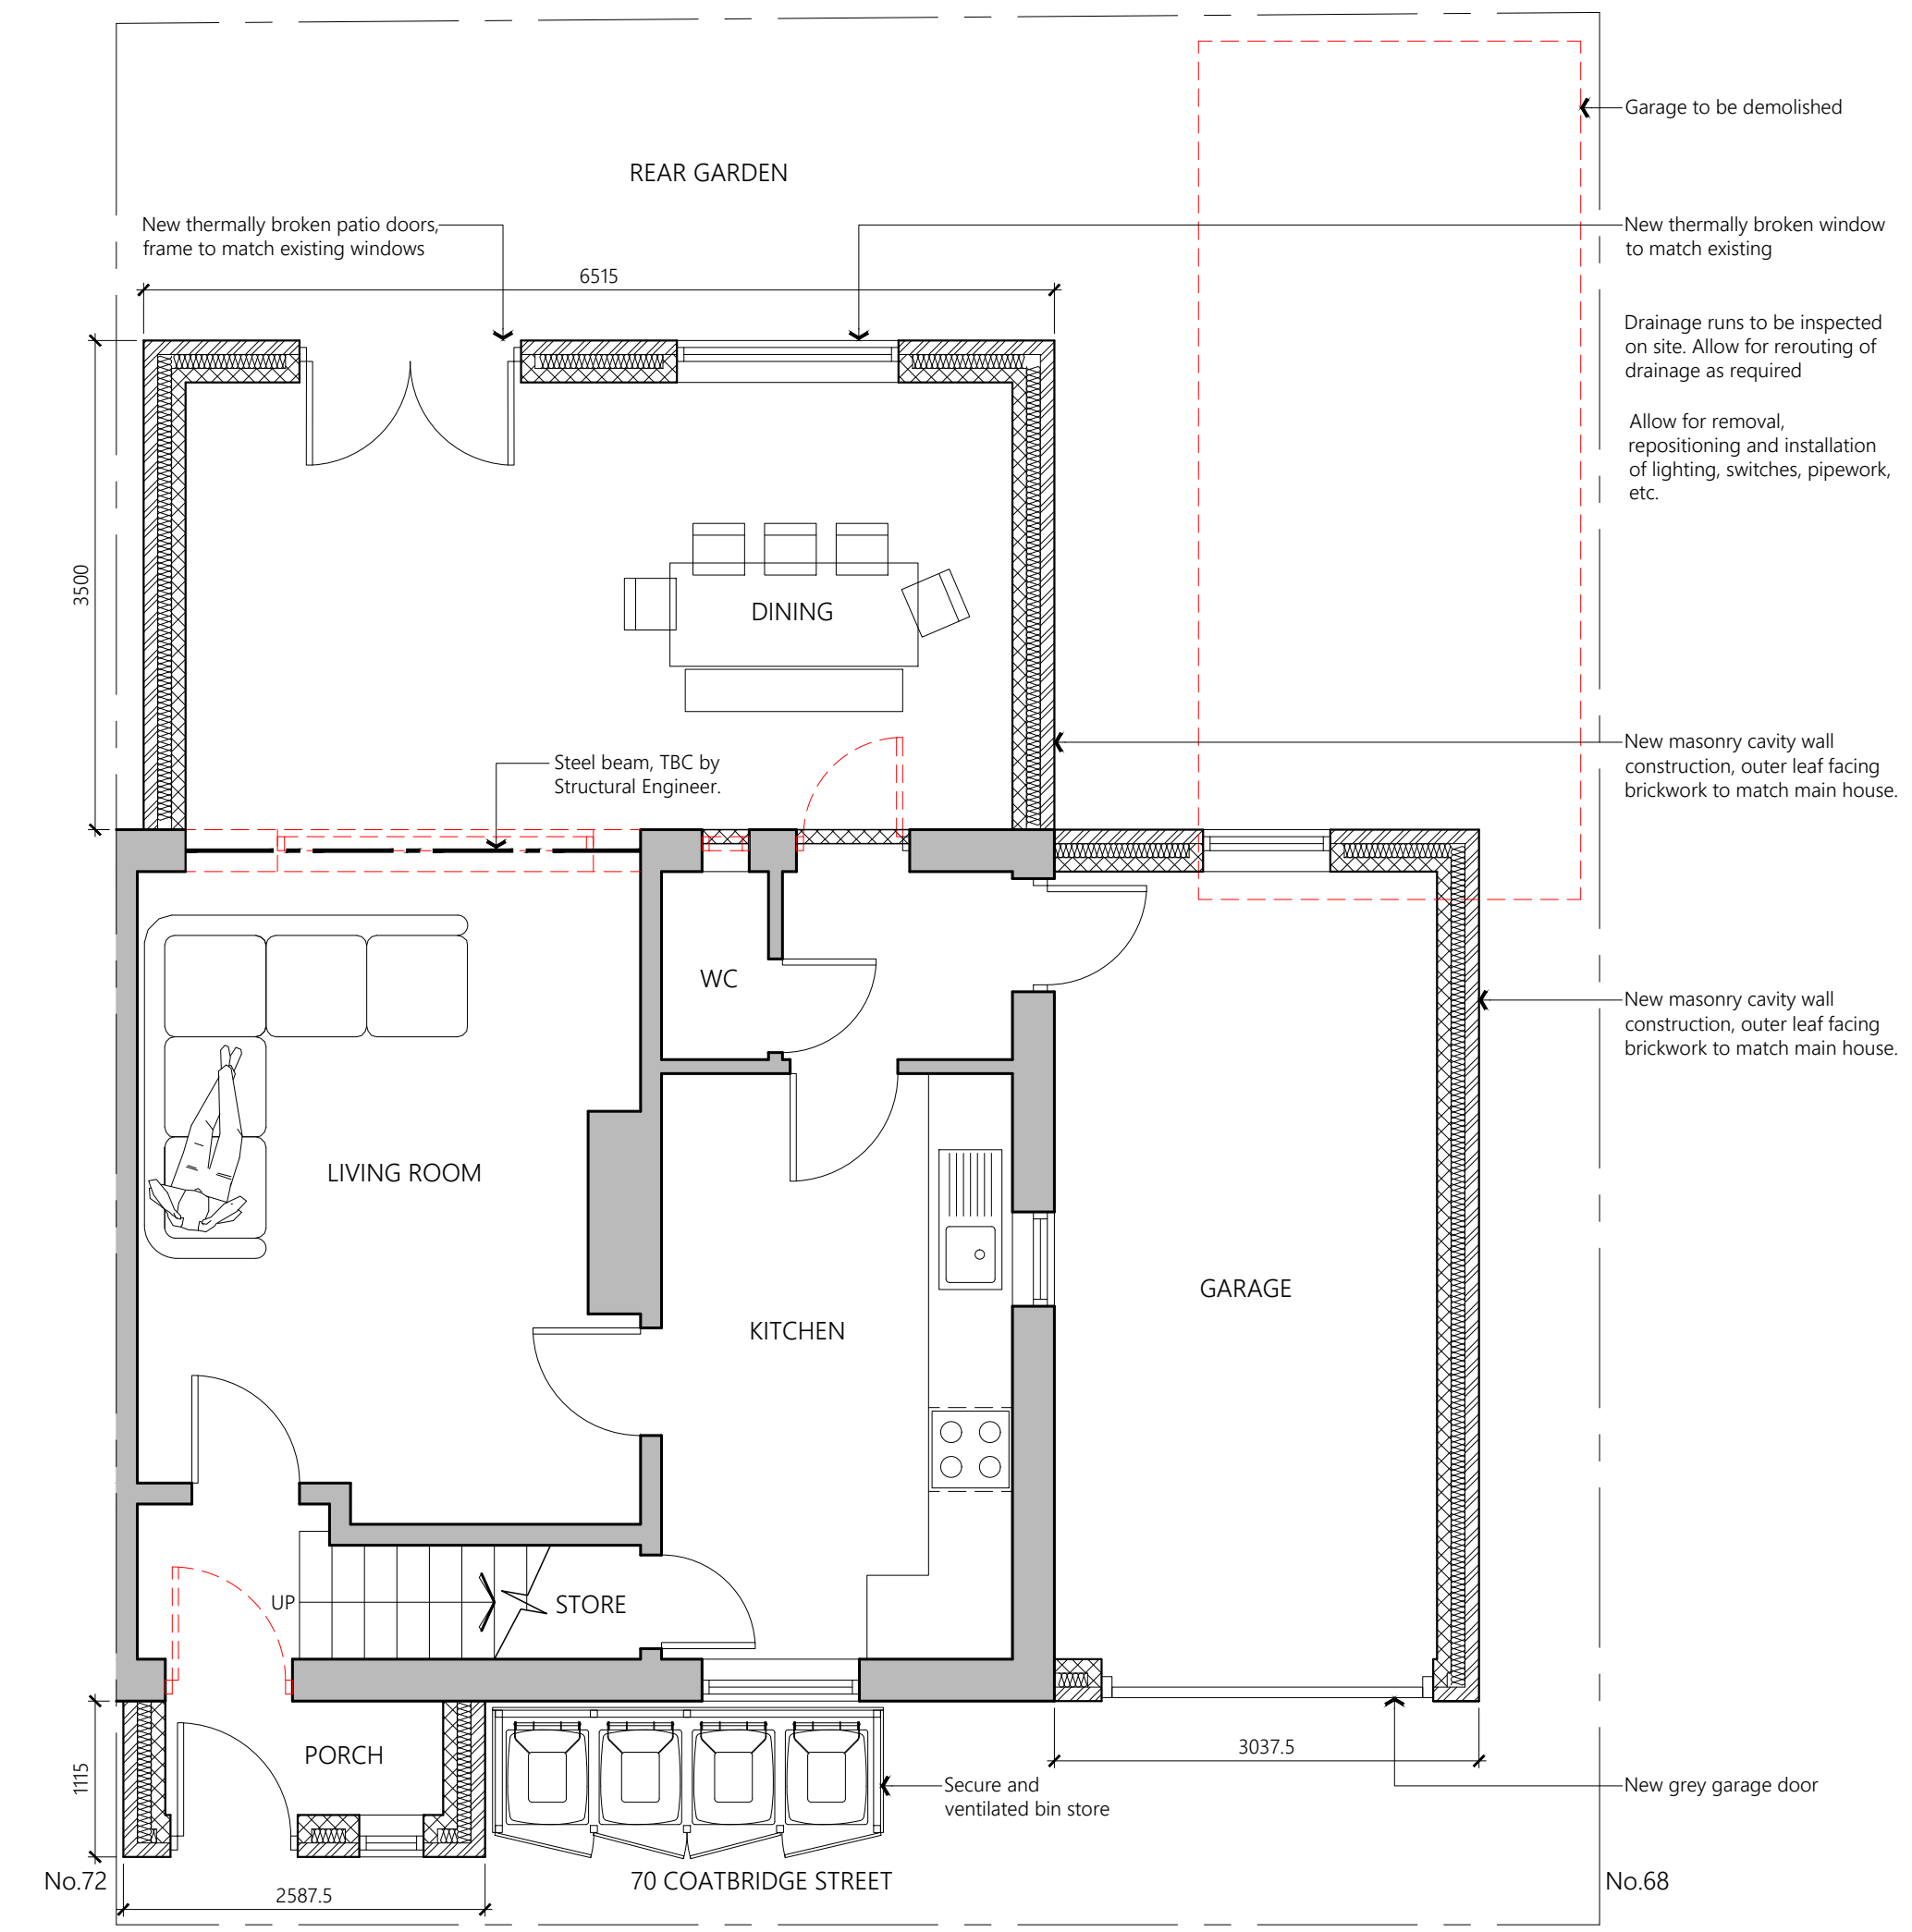

PROPOSED GROUND FLOOR PLAN

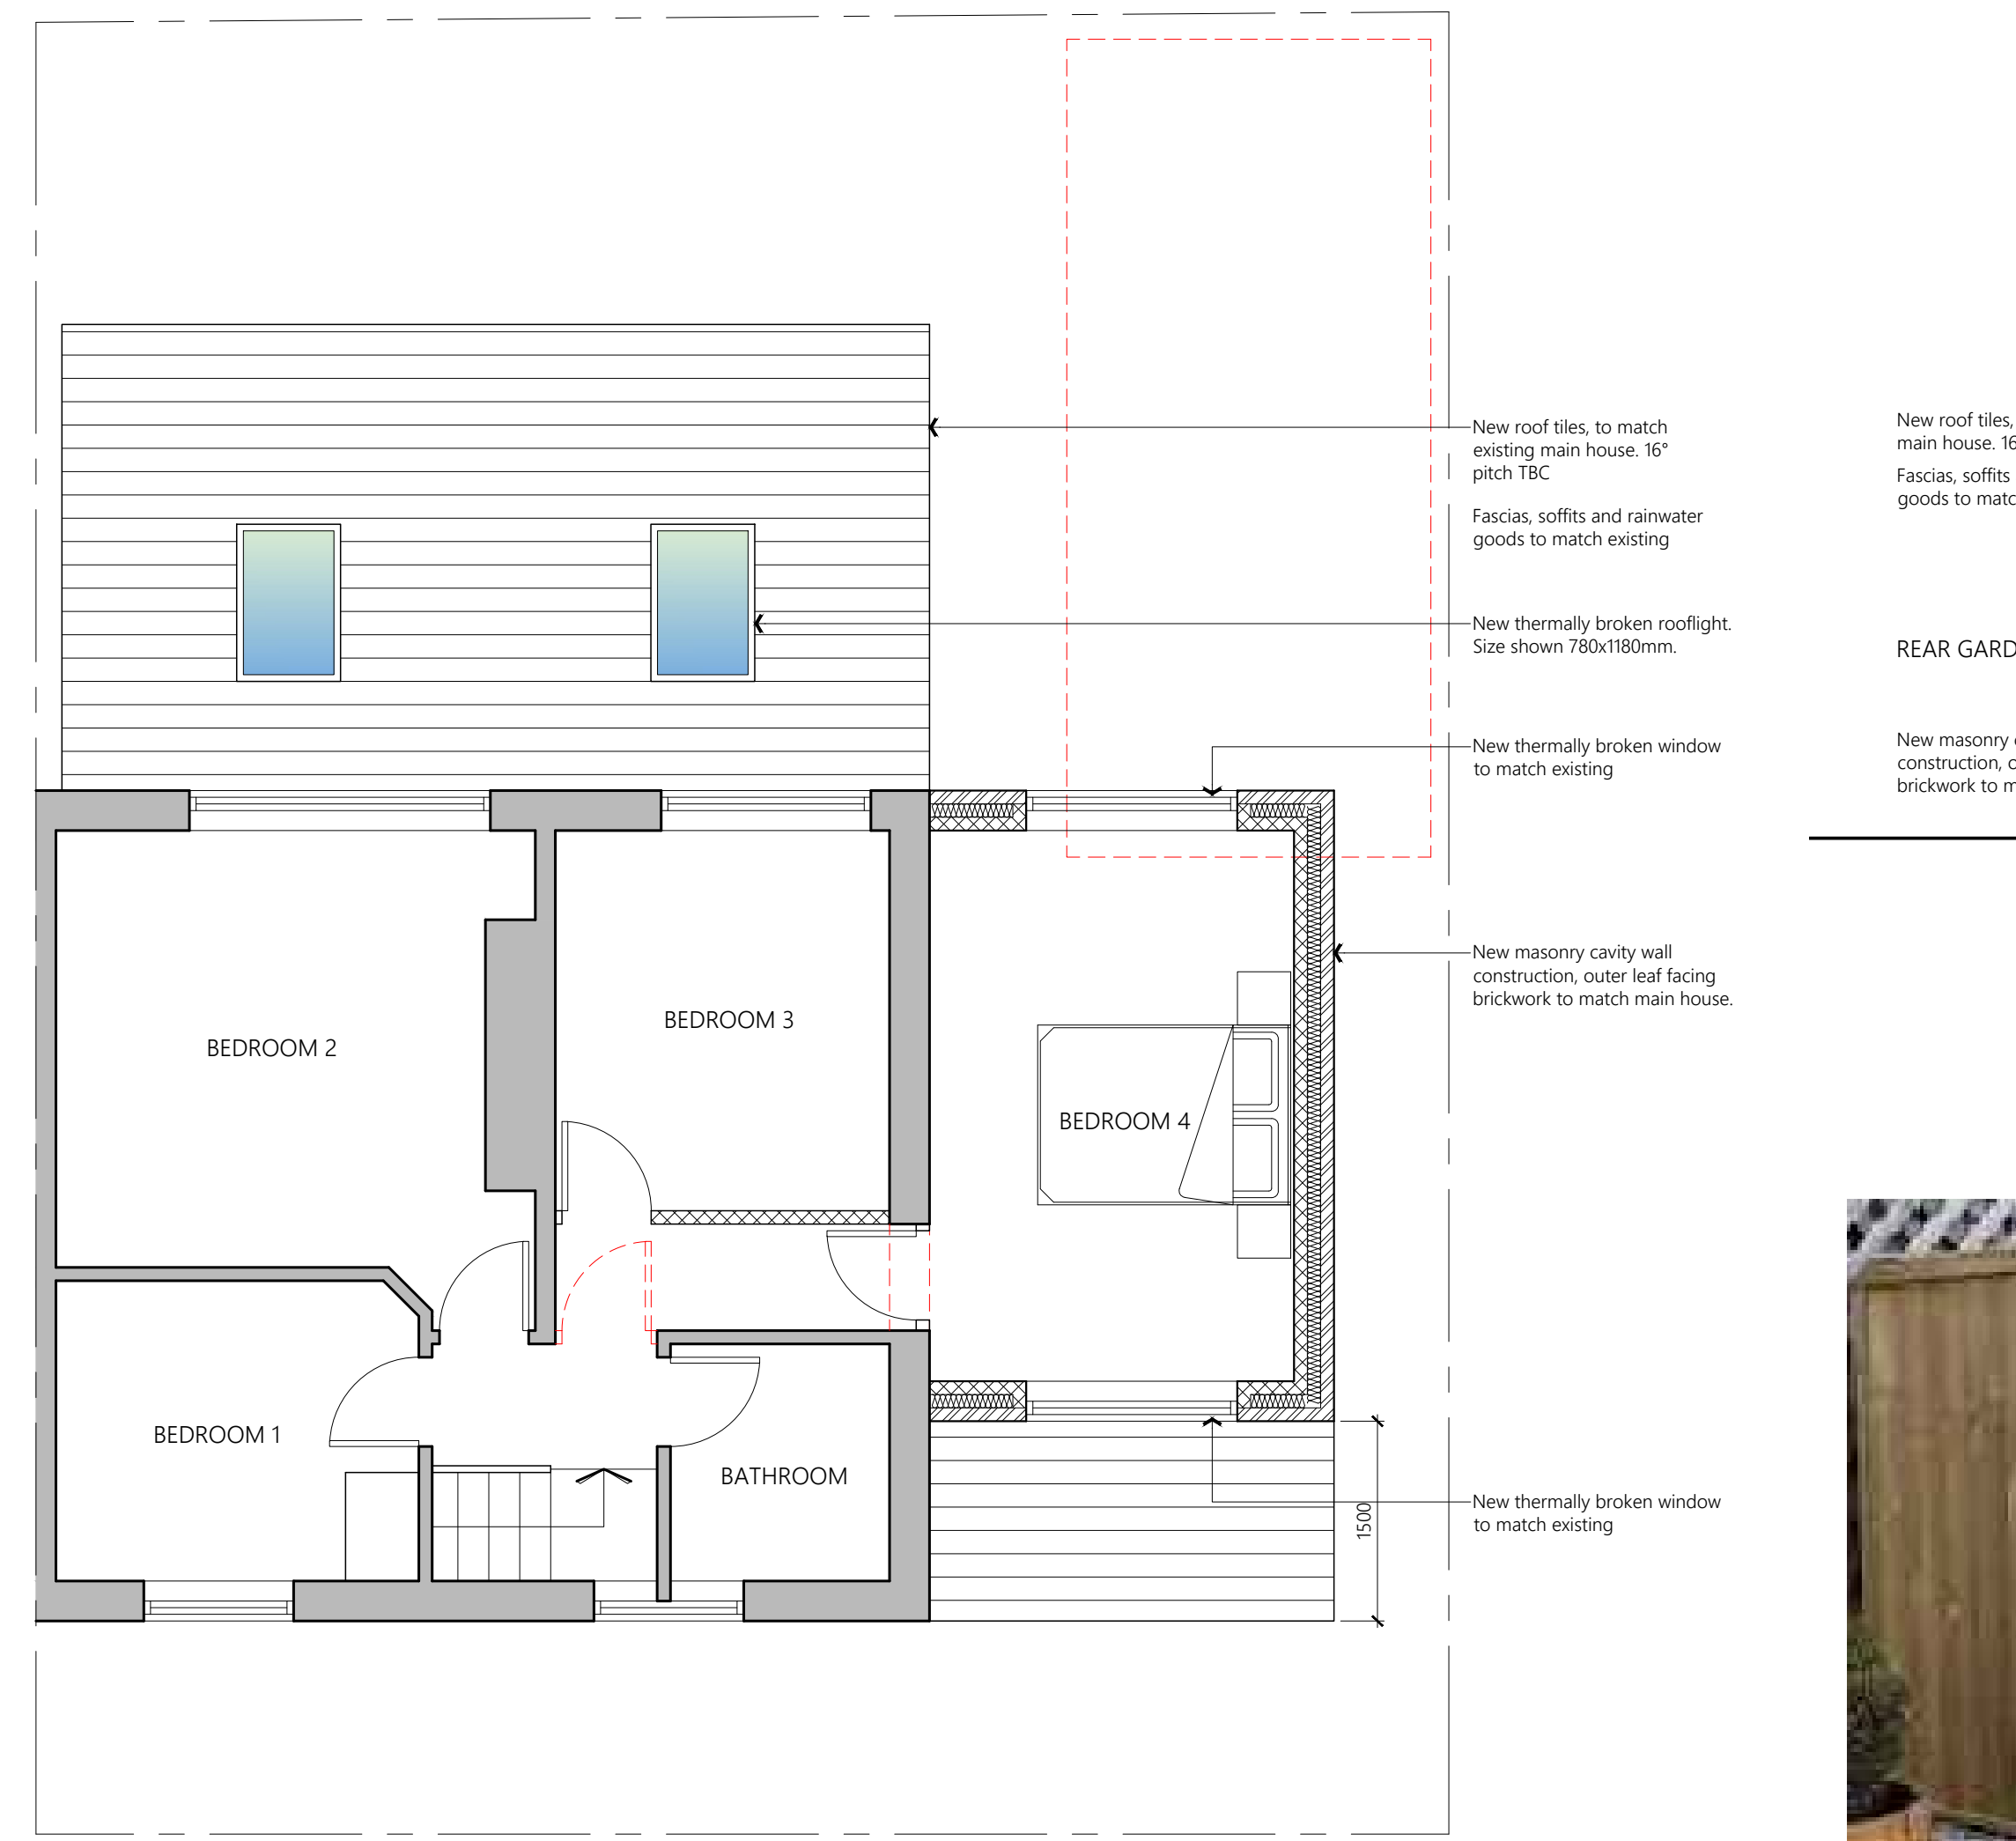


PROPOSED FIRST FLOOR PLAN

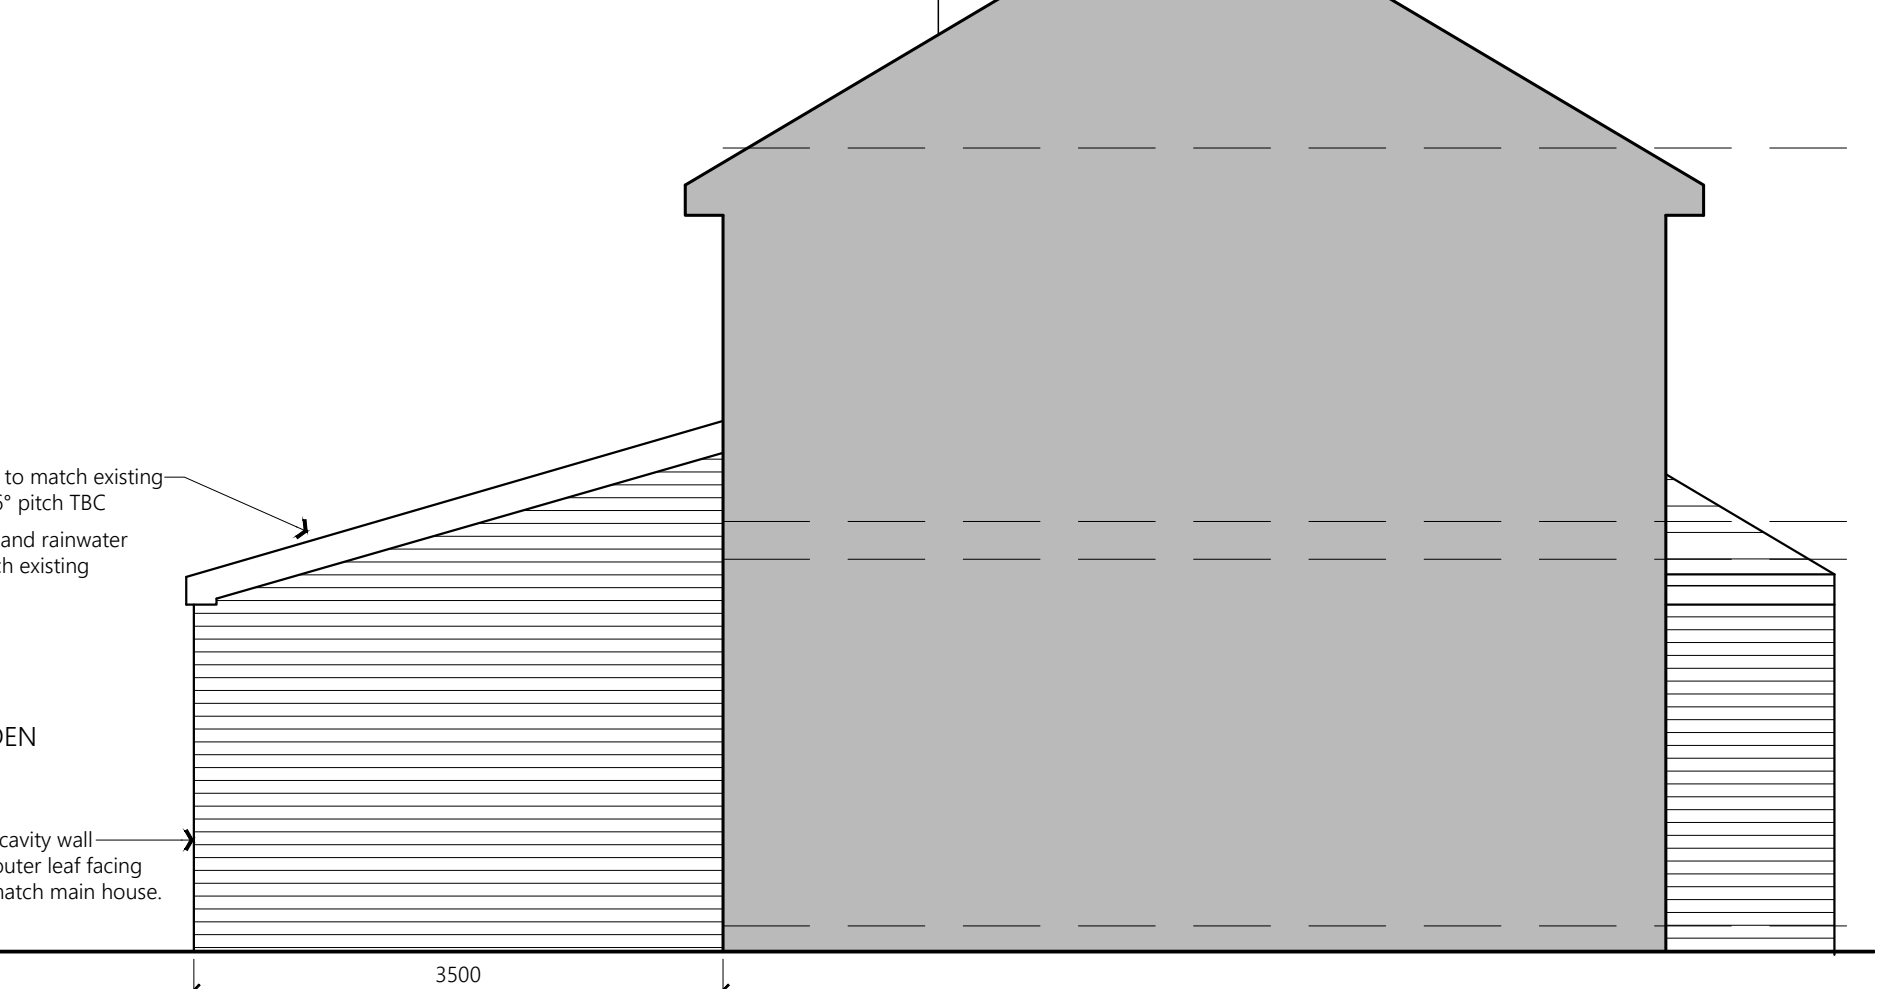

PROPOSED SIDE ELEVATION



EXAMPLE IMAGE OF BIN STORE

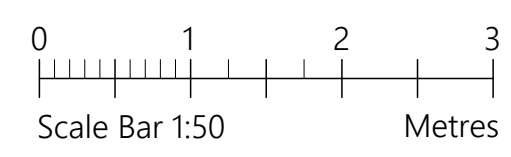

PROJECT	70 Coatbridge Street Clayton M11 4QY		
CLIENT	X Shi		
STATUS	Information		
DRAWING	Proposed Plans & Elevations		
DWG No.	2453-03	REV	B
SCALE	1:50@A1	DATE	Nov '24
AGB CAD SERVICES			
website: www.agbcad.co.uk email: info@agbcad.co.uk telephone: 07912 090 125 DO NOT SCALE FROM THIS DRAWING			