


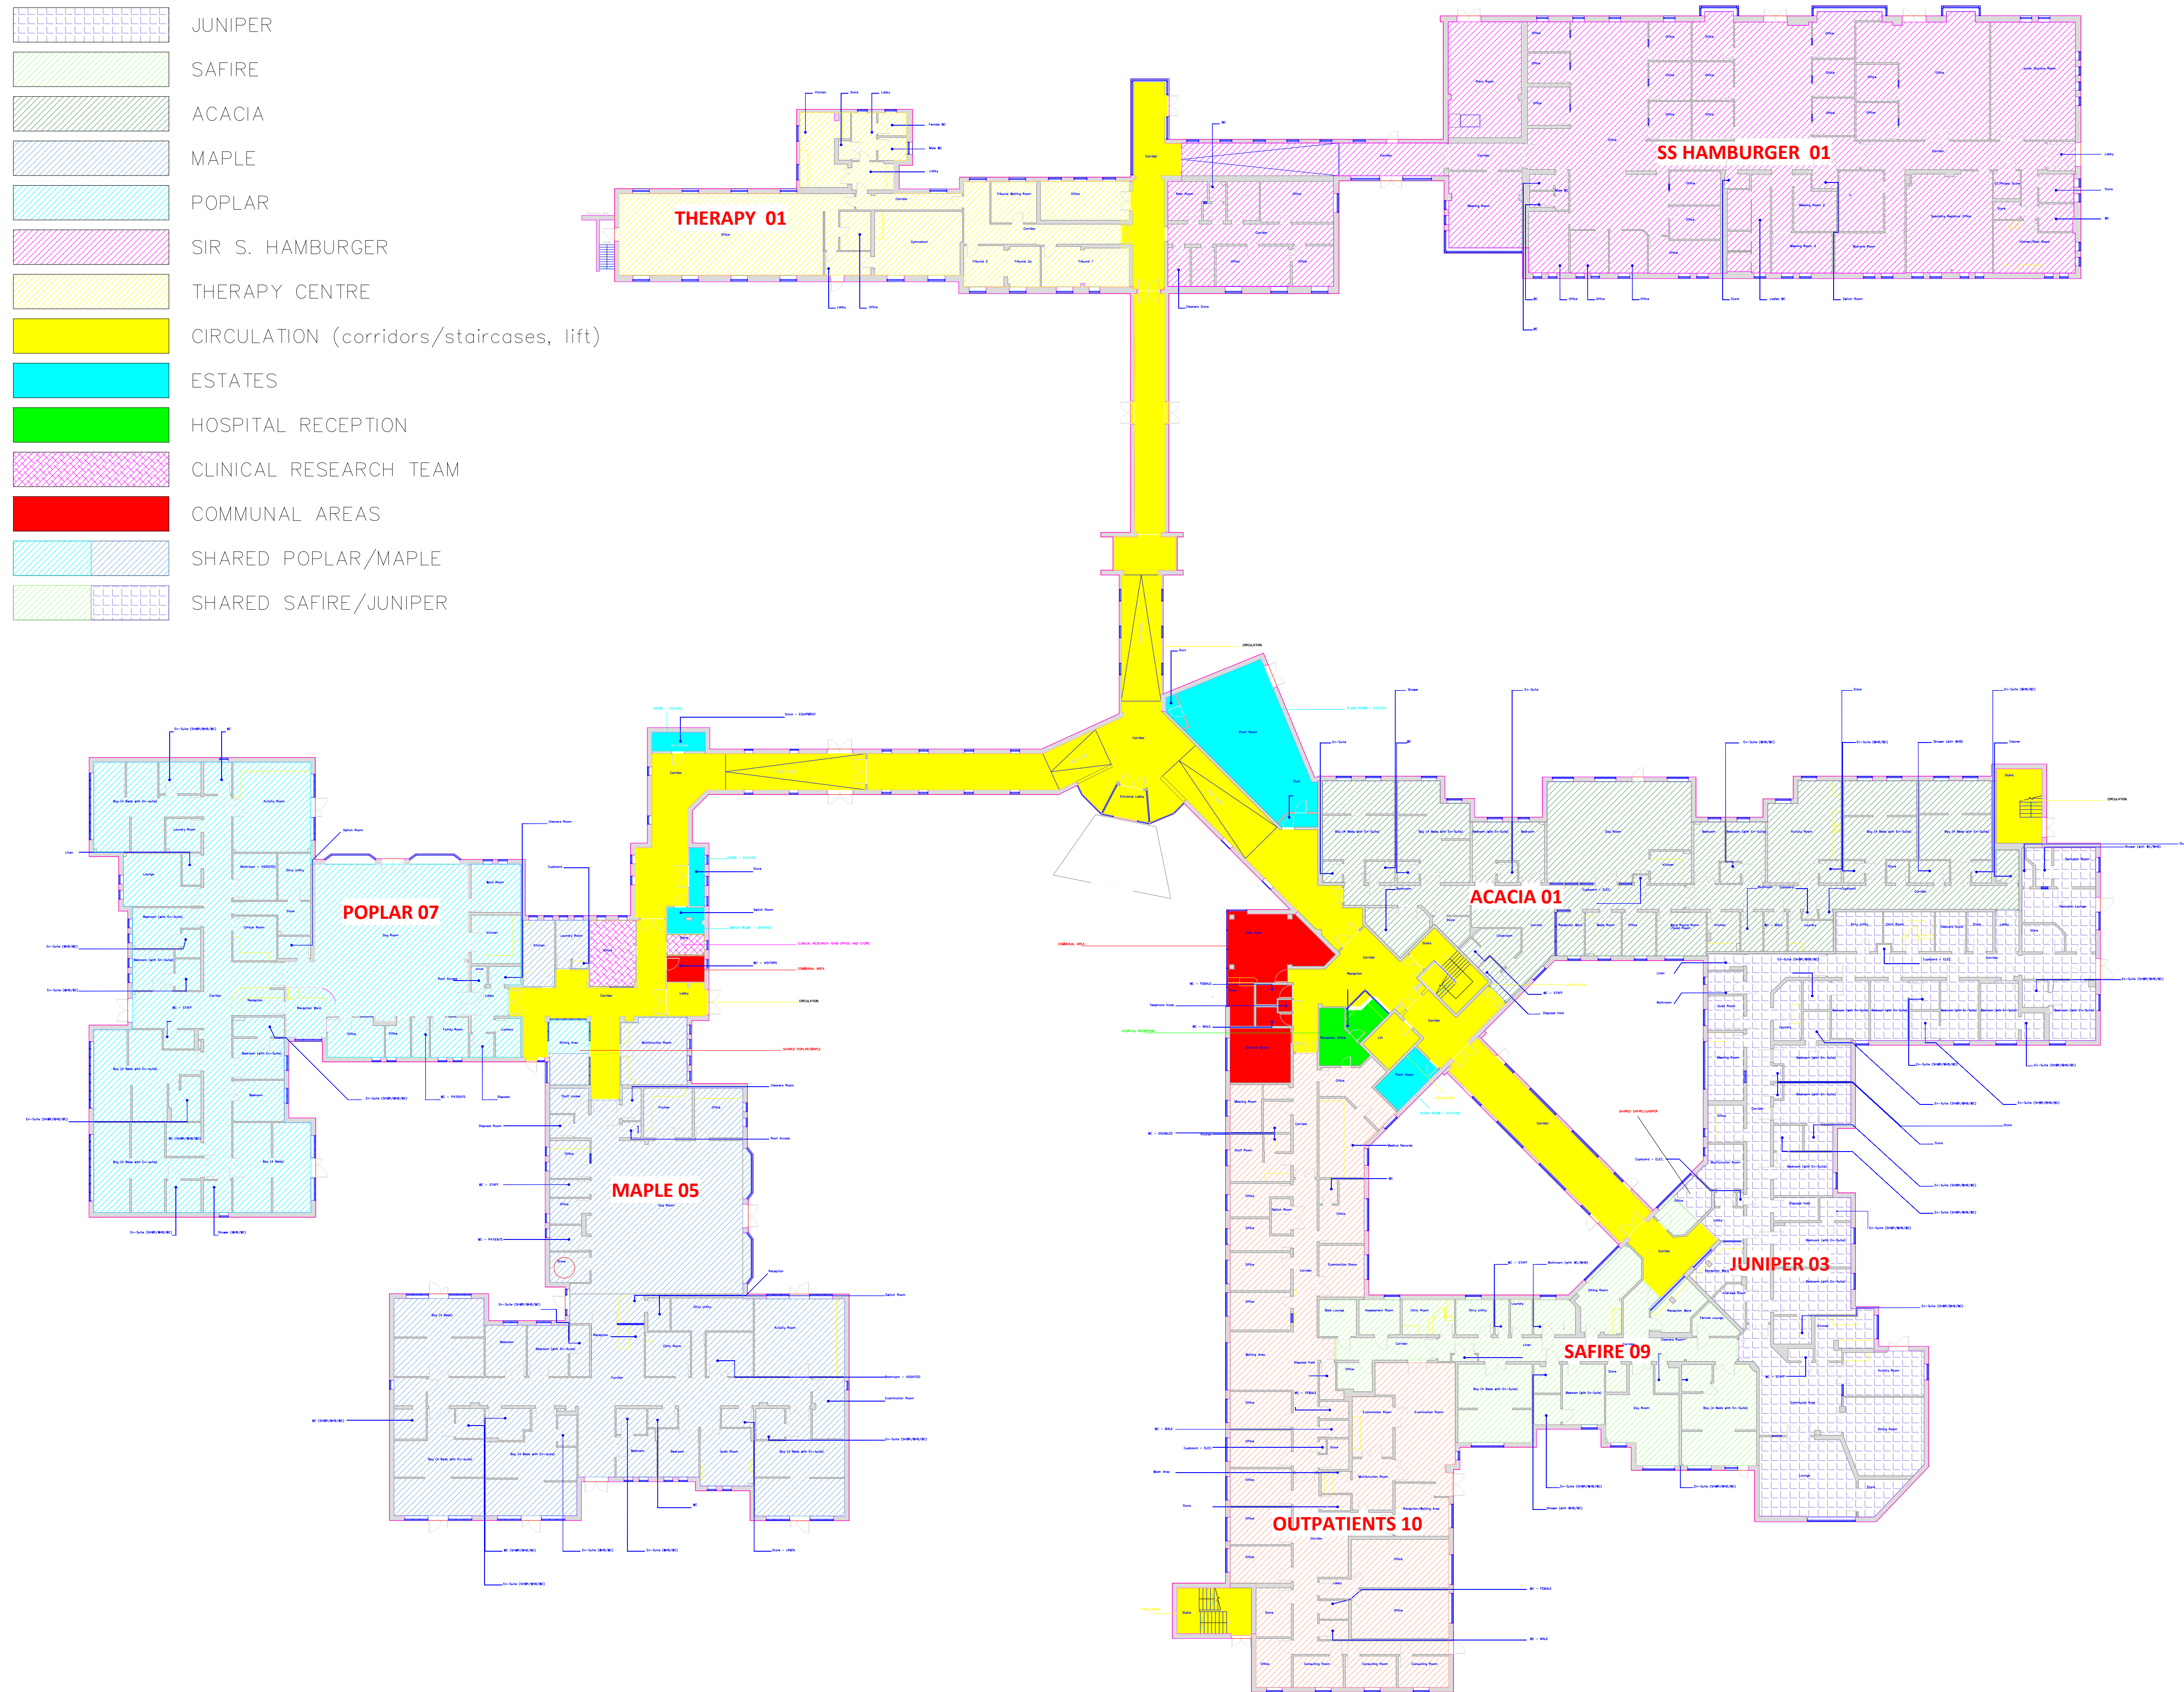

PROPERTY DATA	
The following information has been coordinated and reported to assist with the property data collection for the Greater Manchester West Mental Health NHS Foundation Trust Estates & Facilities Services. All information is correspond with the Estates Return Information Collection (ERIC) return which is collated and submitted annually by the NHS Information Centre (IC).	
SITE North Manchester General Hospital	SYT LAND AREA N/A
PROPERTY Park House	BLOCK REF PKHO
DATE OF CONSTRUCTION ?	NUMBER OF FLOORS 2
POSER INTERNAL COVER 0.00 m²	NET COVERED AREA (m²) 0.00 m²
EXPOSED VOLUME ?(m³)	WALL AREA (m²) 0.00 m²
PERCENT OCCUPIED AREA ?(m²)	NONPERCENT OCCUPIED AREA (-m²)
SINGLE BEDROOM WITH ENSUITE FACILITY N/A	SINGLE BEDROOMS WITHOUT ENSUITE FACILITY N/A

NHS

**Greater Manchester
Mental Health**
NHS Foundation Trust

Capital & Property Services
Estates & Facilities Services
Harrop House
Bury New Road
Prestwich, M25 3BL
t: 0161 772 3638 | f: 0161 772 3556
w: www.gmmv.nhs.uk

North Manchester General Hospital

Ground Floor Plan Layout
Park House
Delaunays Road, Crumpsall,
Manchester, M8 5RB

Drawn by	Topsan	Dwg.Chk.	-	Status
Date	27/04/17	Sheet Size	1:250 @ A1	

MiCAD

=====/BASE