
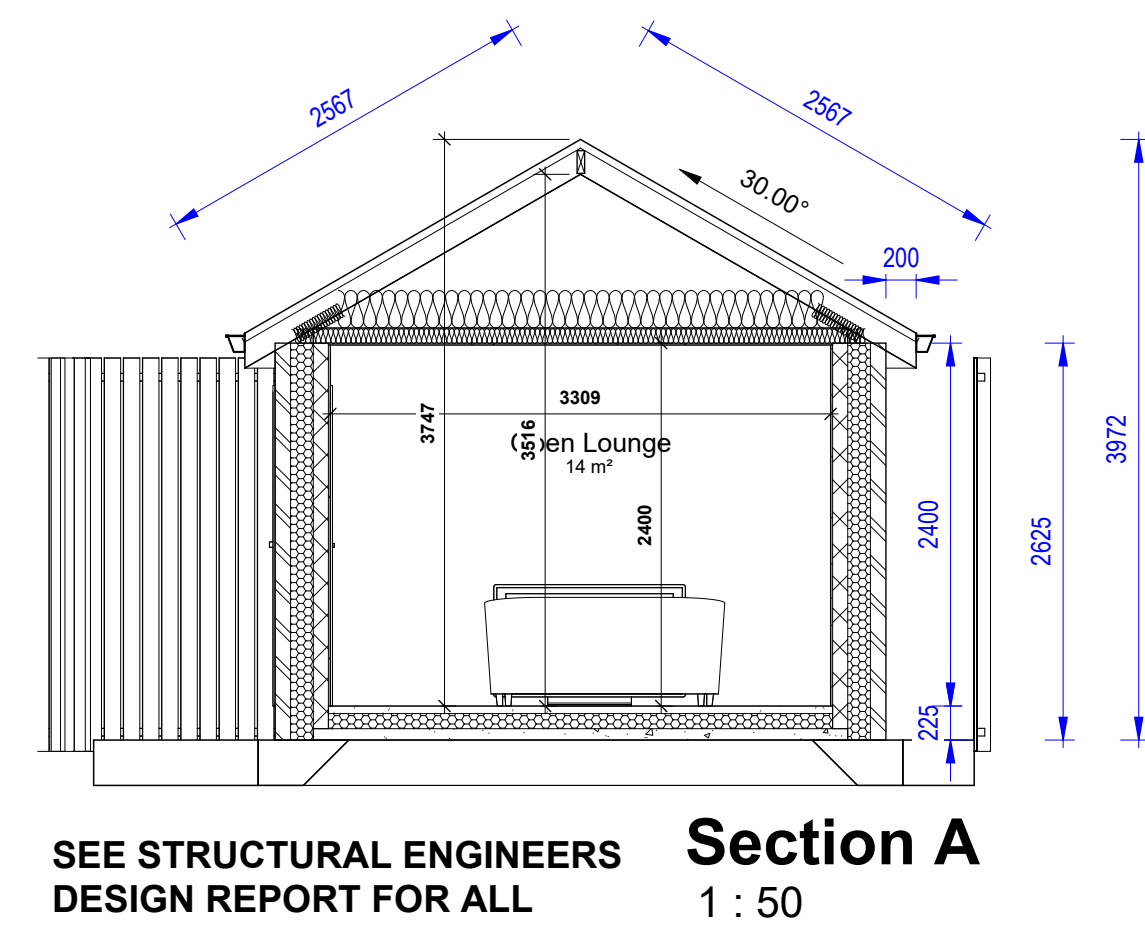
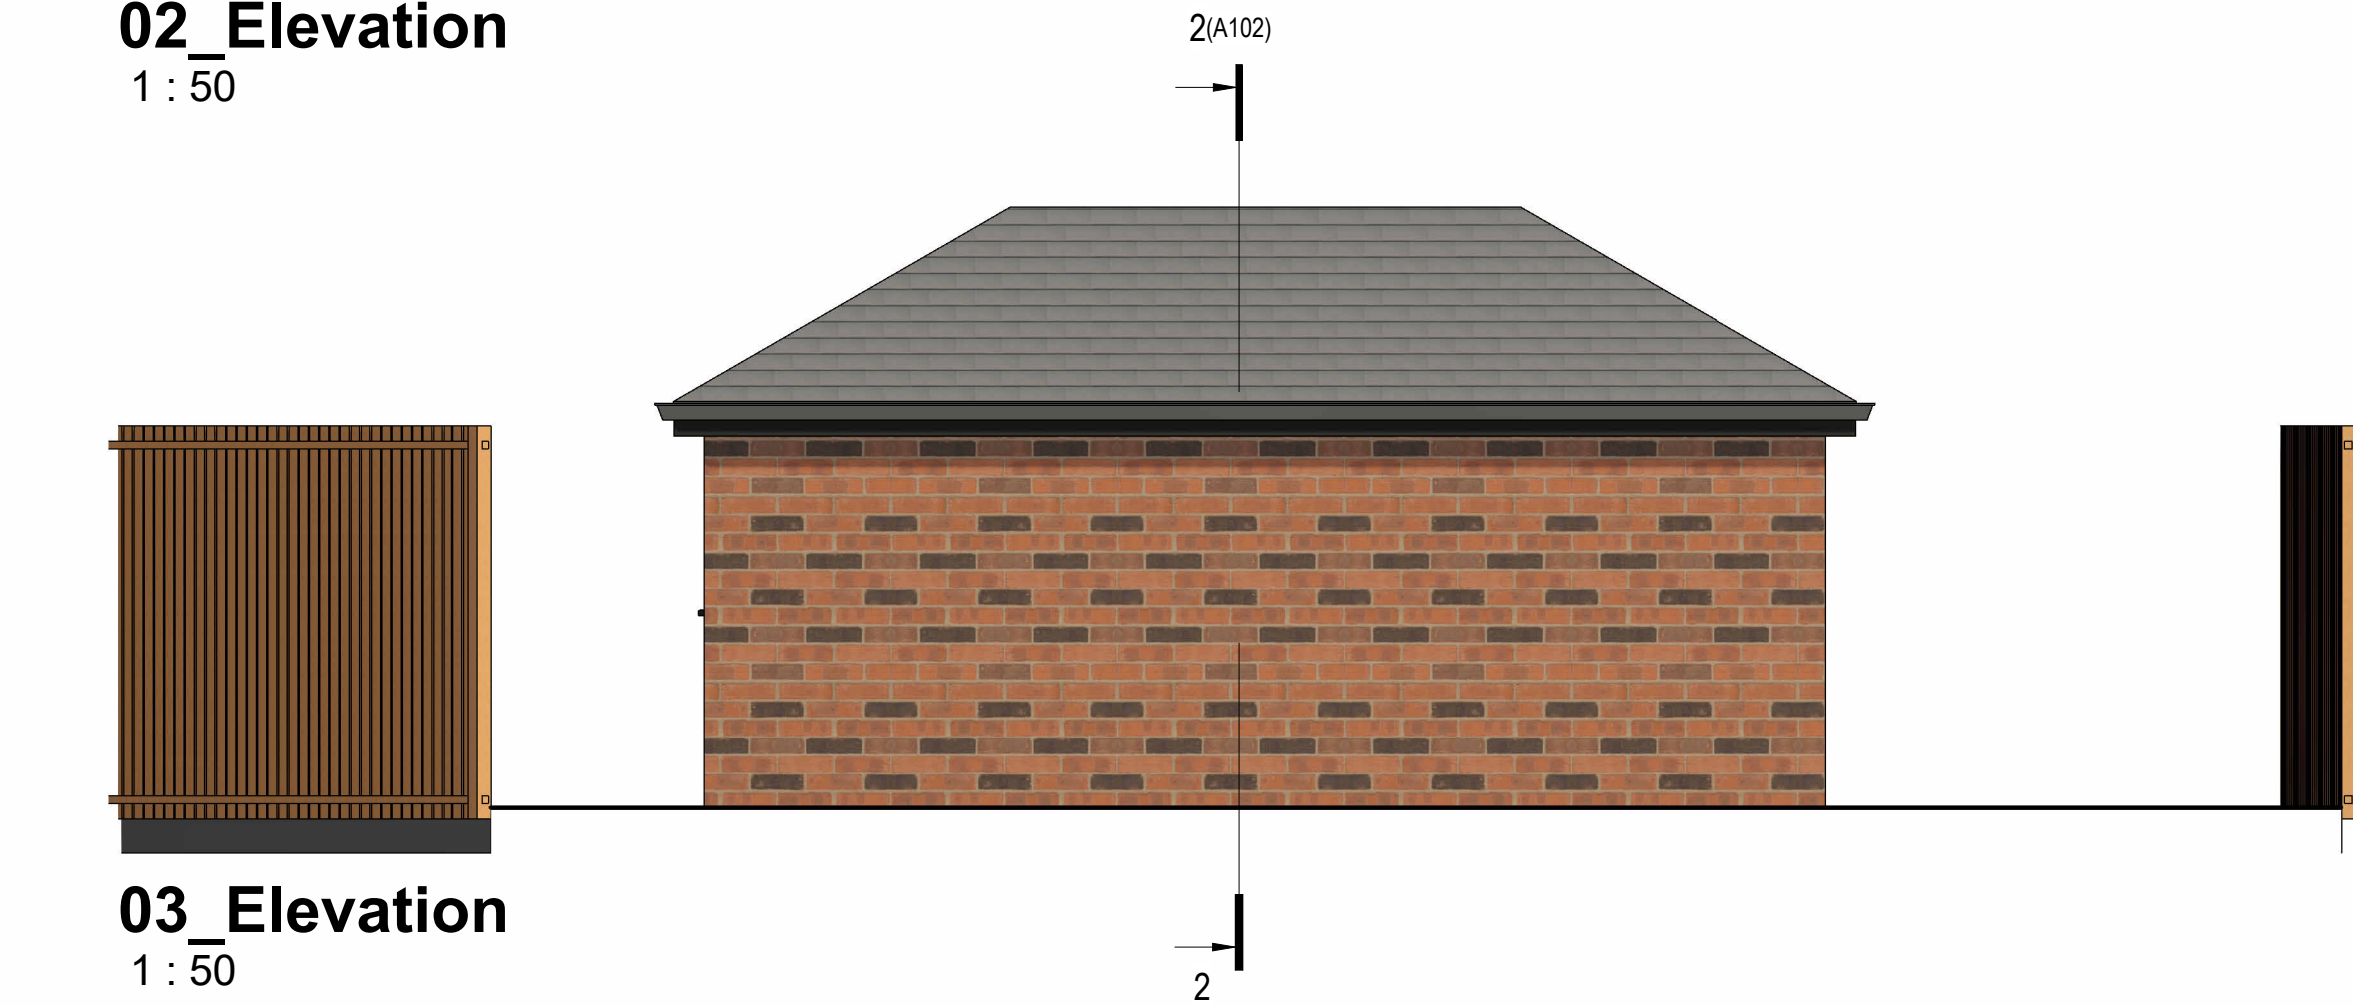
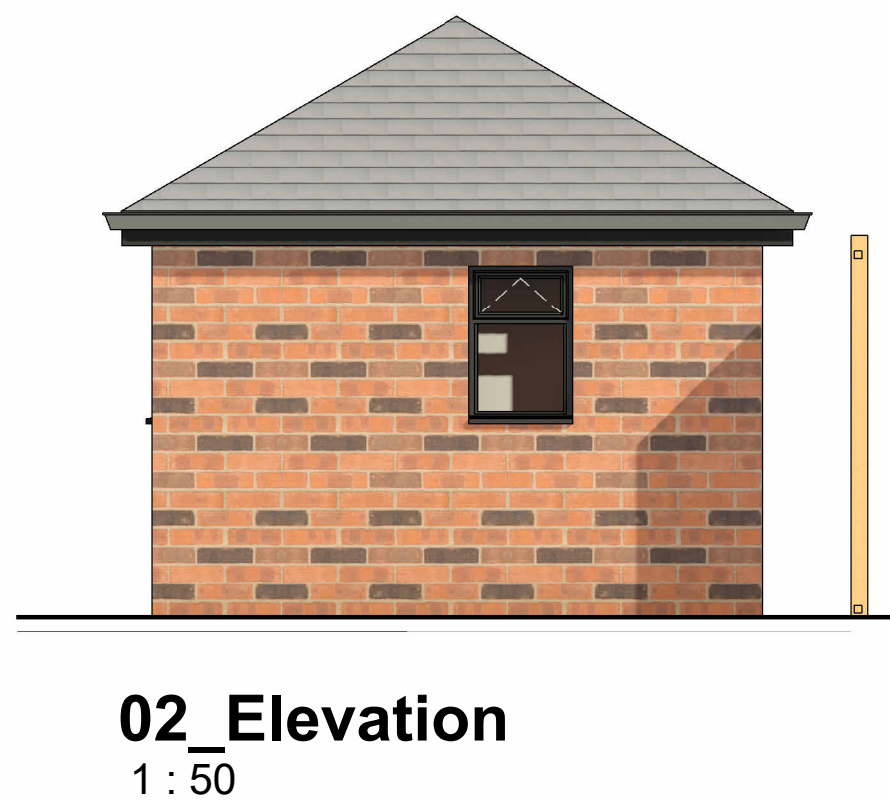
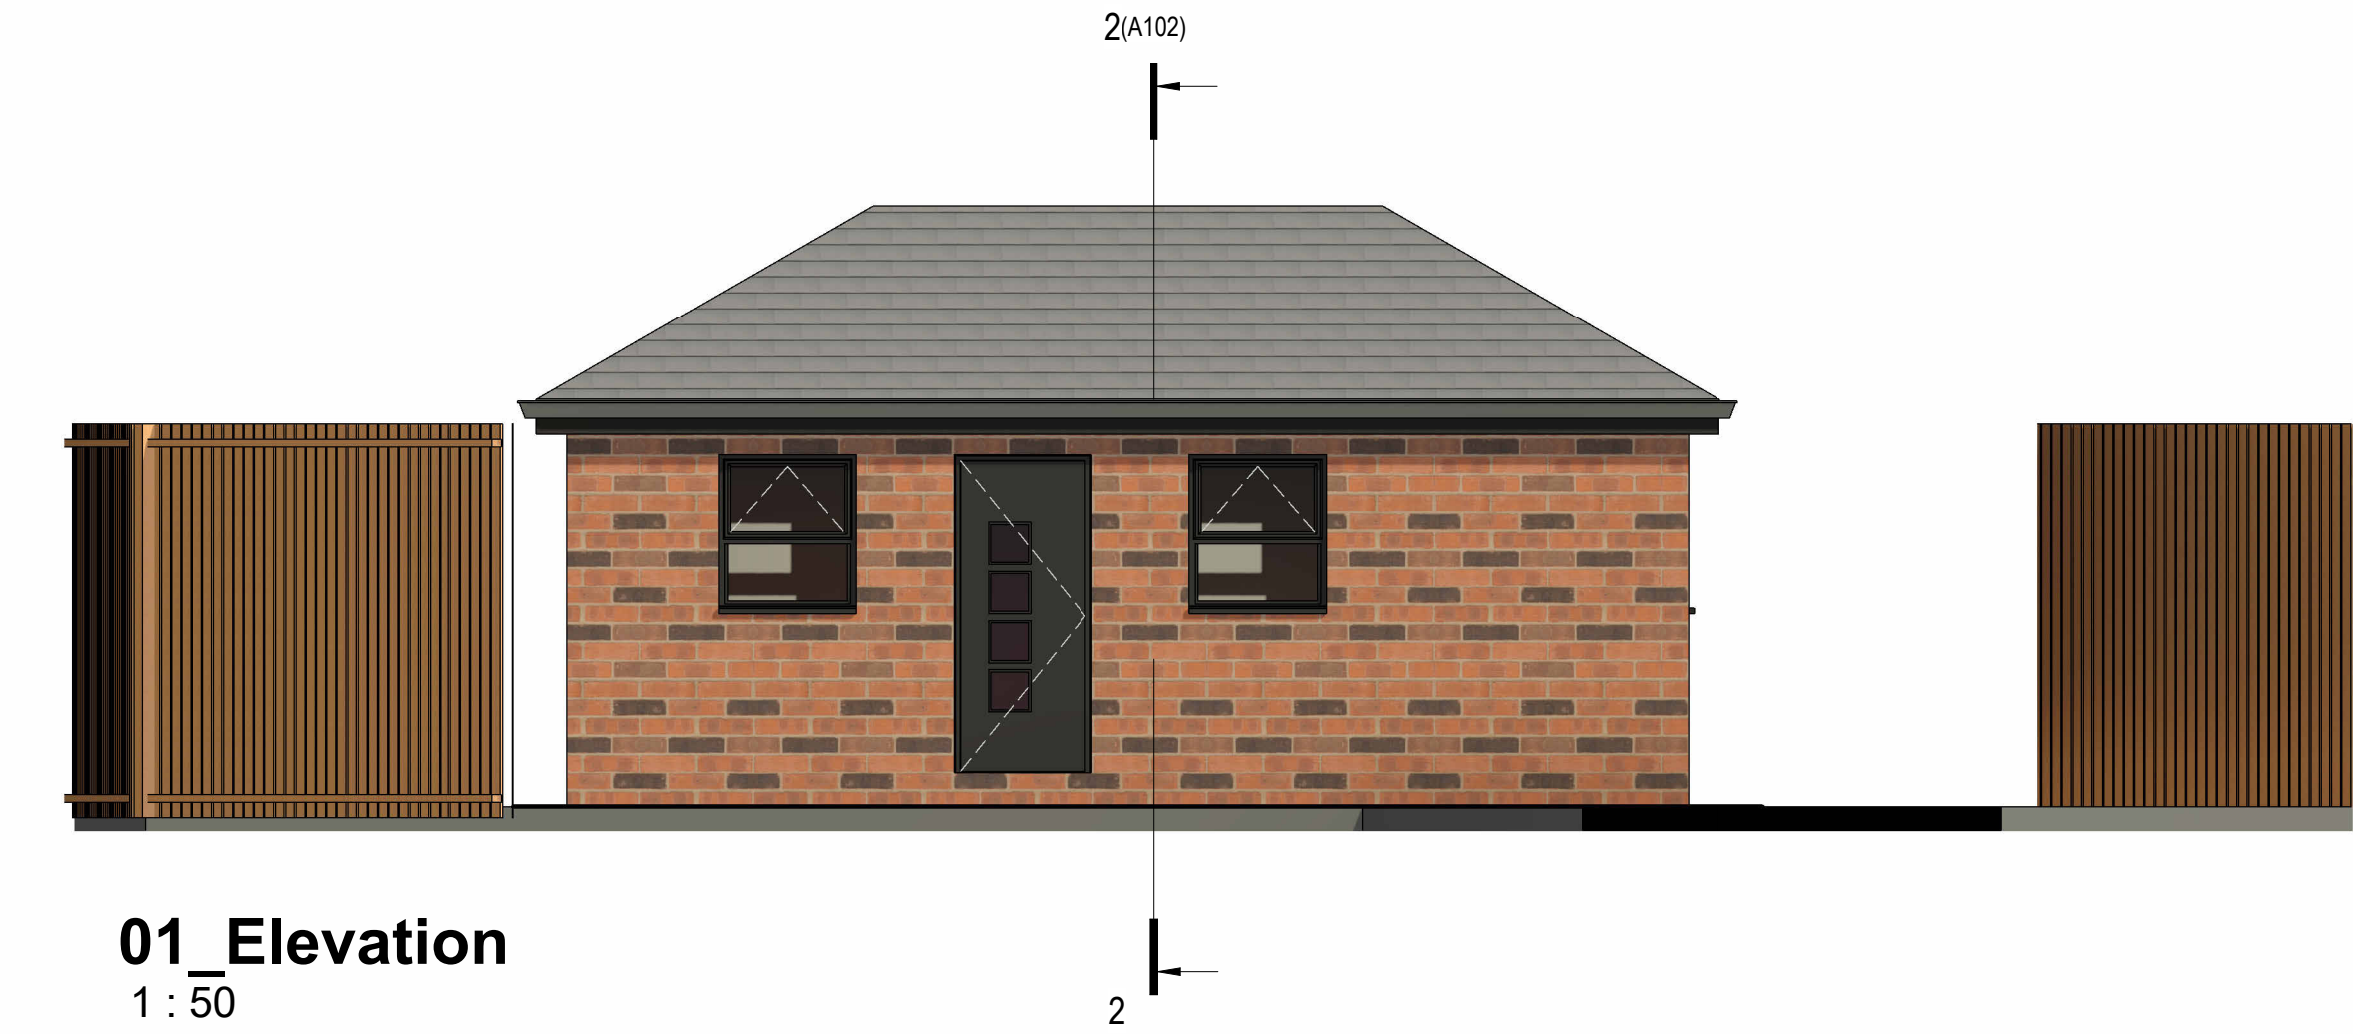


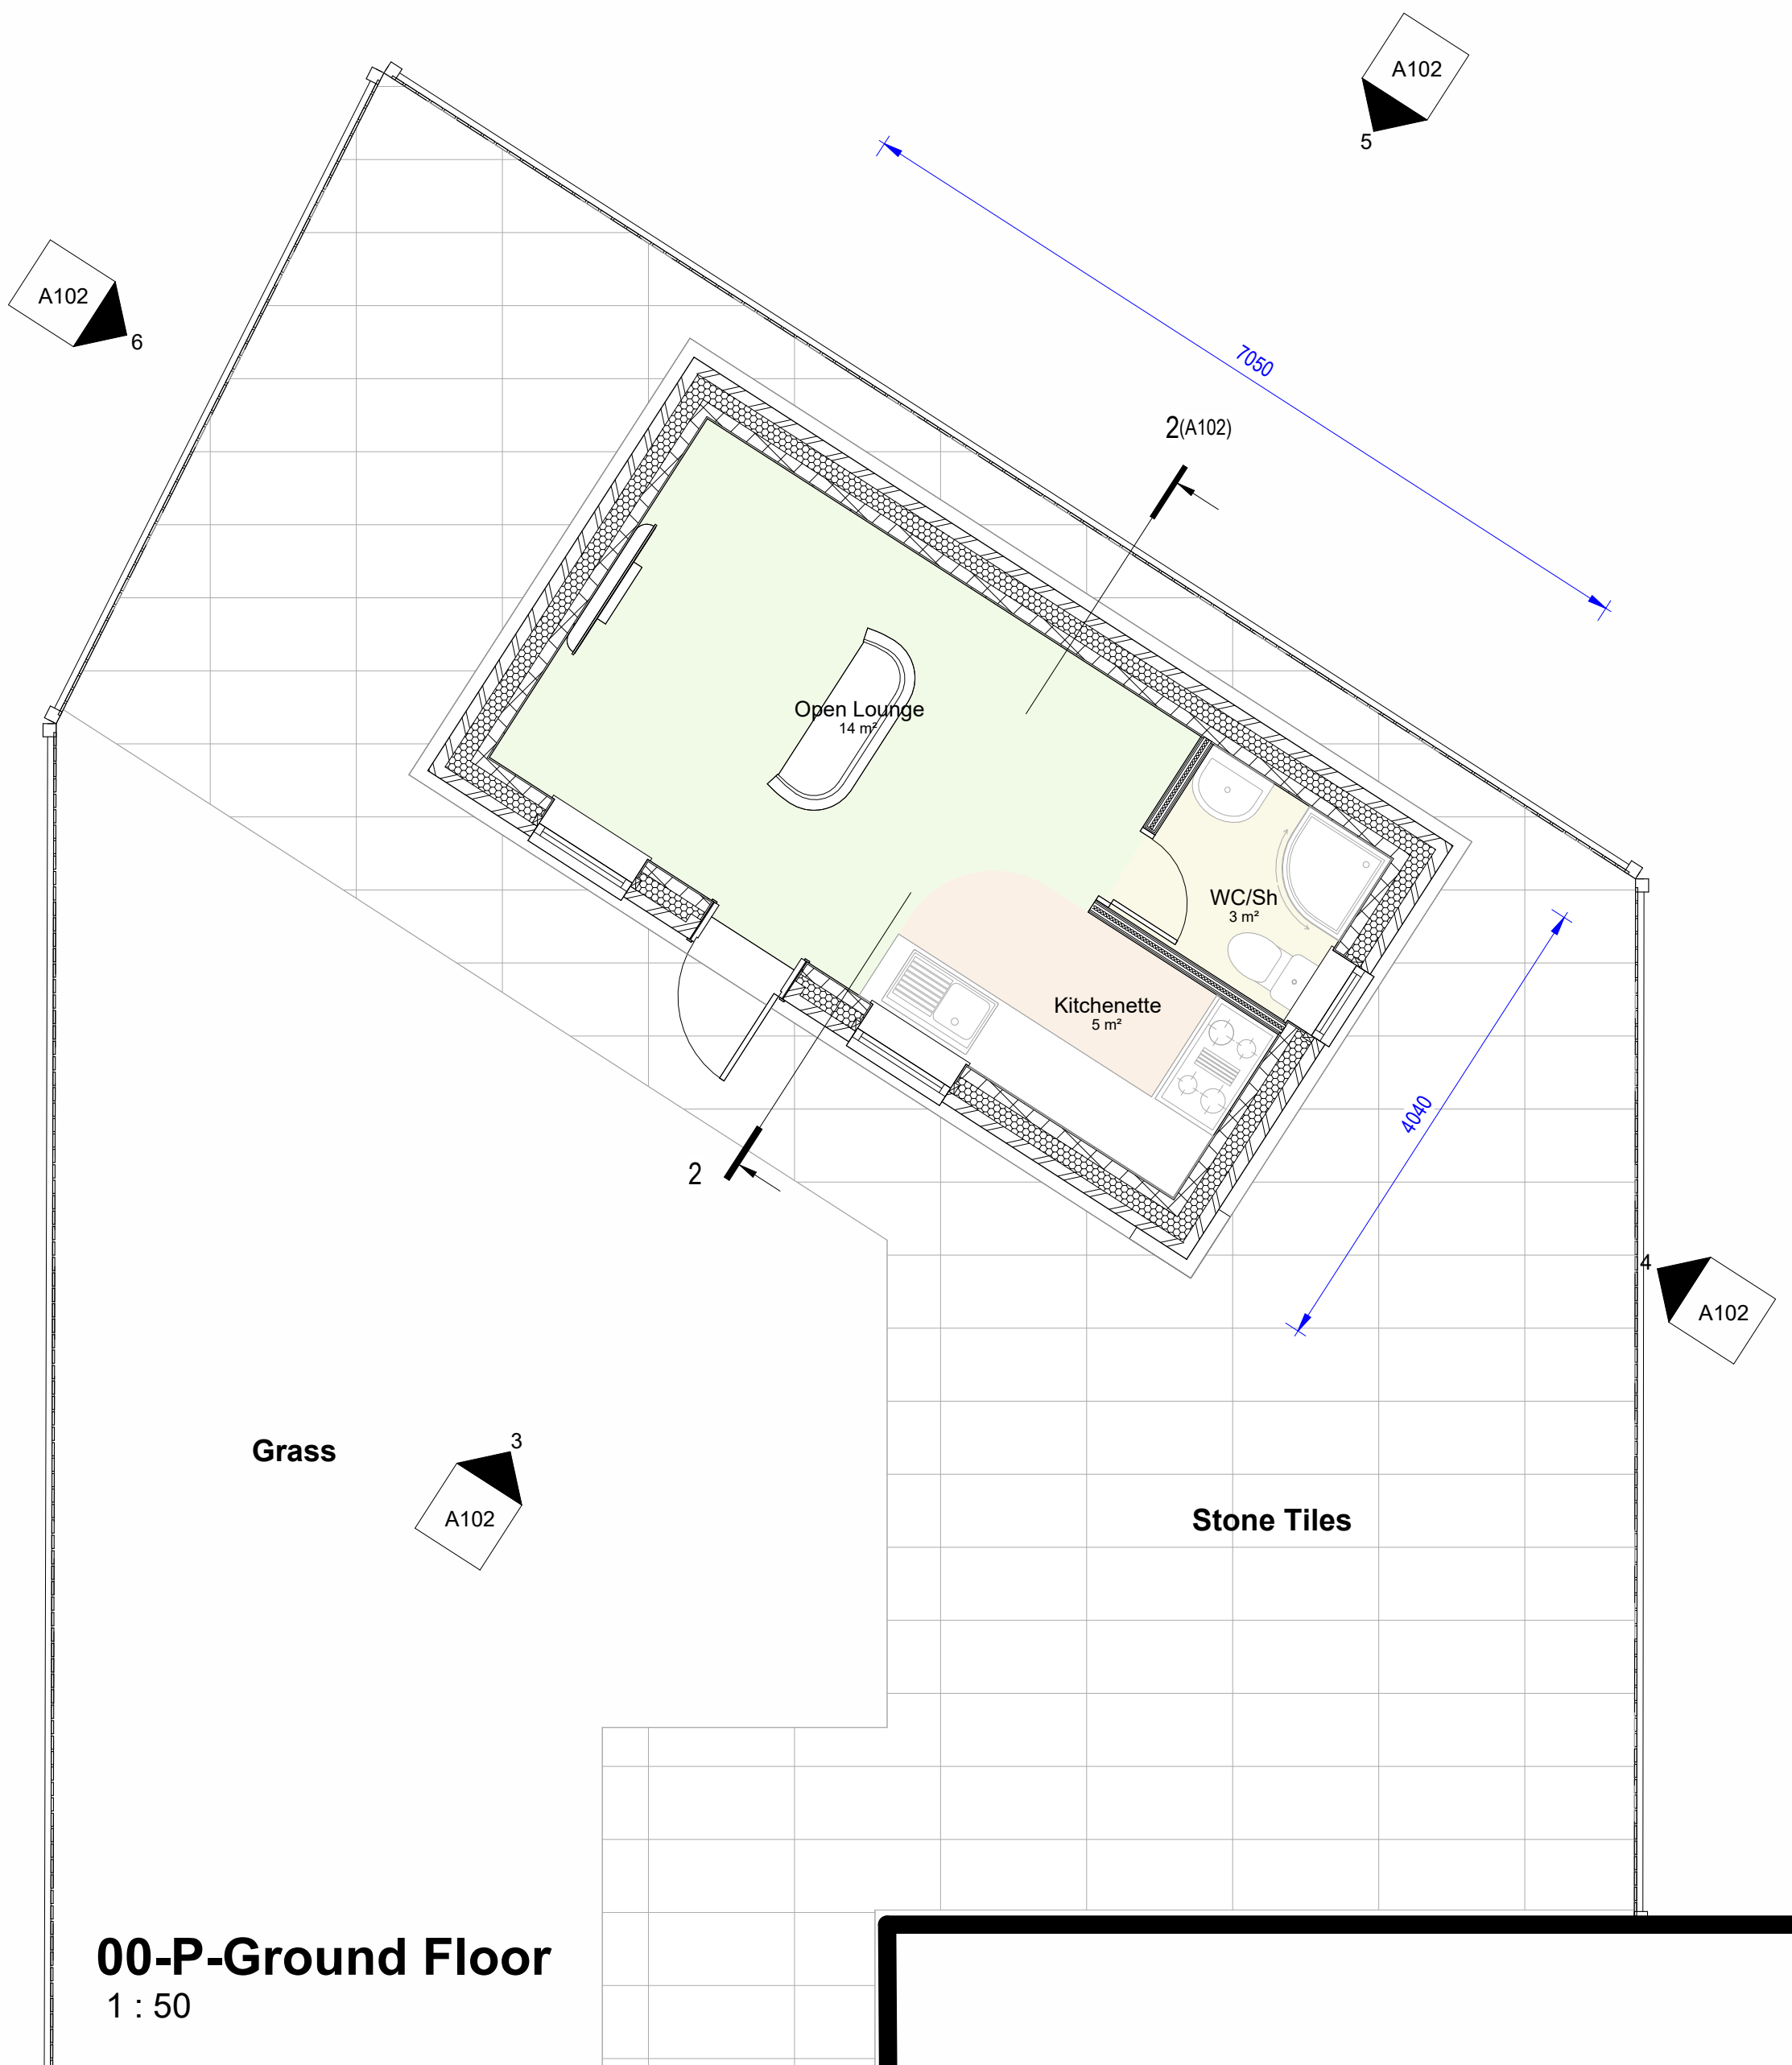

COPYRIGHT © ALL RIGHTS RESERVED BY VIKAS ALYAS LTD. DO NOT SCALE FROM DRAWING. DRAWING INDICATES DESIGN INTENT ONLY. REPORT ANY DISCREPANCIES TO CLIENT / VA LTD. NOT TO BE USED FOR CONSTRUCTION UNLESS STATED SO. TO BE READ IN CONJUNCTION WITH OTHER DRAWINGS OR SPECIFICATION WHERE PROVIDED.

**ARCHITEK**  
BUILDING DESIGN CONSULTANCY

**0161 511 8479**  
vikas@architek.uk  
916 Stockport Road, Levenshulme,  
Manchester, M19 3AB

| Rev | Description       | Date       |
|-----|-------------------|------------|
| P1  | Issue to Planning | 27.11.2024 |
|     |                   |            |
|     |                   |            |
|     |                   |            |
|     |                   |            |

CLIENT

**Ms Saira Bibi**

PURPOSE OF ISSUE

**Planning**

**Manchester City Council**

ADDRESS

**27 Calbourne Crescent Longsight M12 5GX**

PROJECT

*Proposed outbuilding ancillary to main house for additional accommodation*

TITLE

**Proposed Floor Plan and Elevations**

|                               |                        |                    |
|-------------------------------|------------------------|--------------------|
| DRAWN BY<br>VA                | CHECKED BY<br>VA       | DATE<br>27.11.2024 |
| SCALE (@ A1)<br>1 : 50        | PROJECT NUMBER<br>1048 |                    |
| DRAWING NUMBER<br><b>A102</b> | REV<br>P1              |                    |