


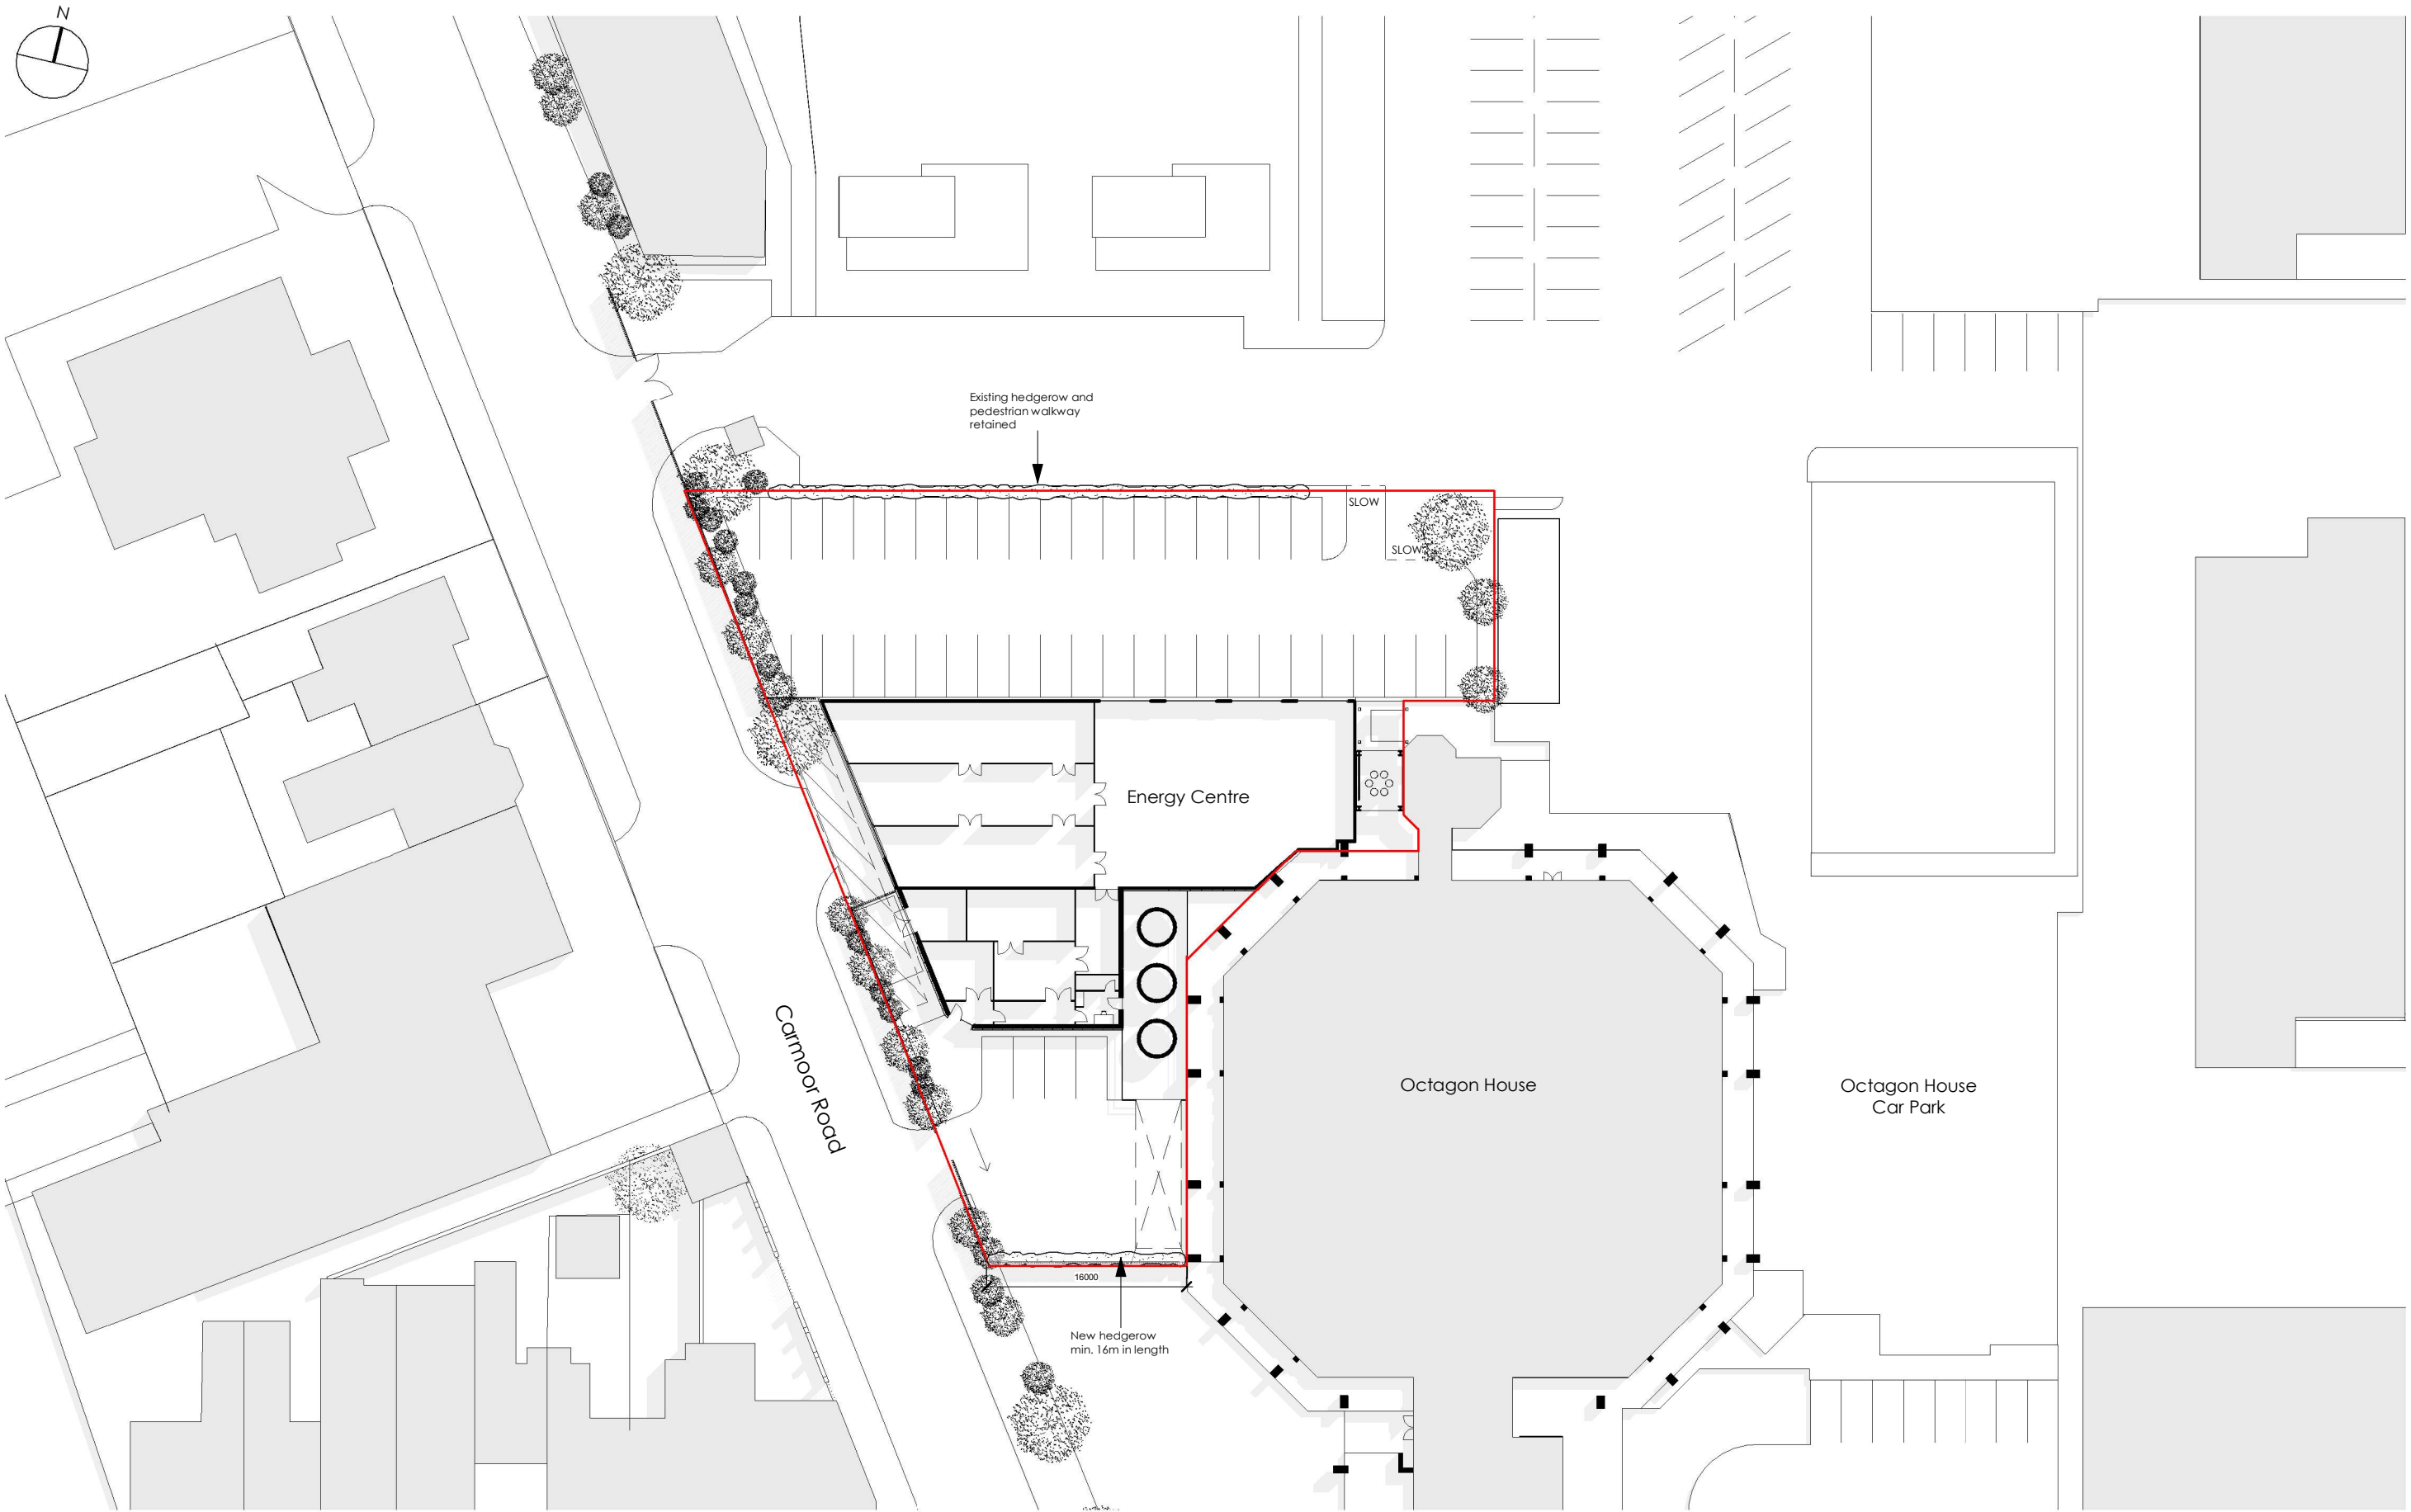

DO NOT SCALE FROM THIS DRAWING.
All drawings and visuals are provided for illustrative purposes only and are indicative proposals subject to detailed design and structural coordination. AA advises all measurements to be checked on site.
Specific details and materials/colours are subject to further design development.

COPYRIGHT: Artform Architects.

Rev	Description	Date	By
01	Amendments made following comments by planners	29/01/2021	CA
02	Facade line amended along Carmoor Road	10/02/2021	CA
03	Hedgerows added	16/12/2024	JE

SCALE
1 : 500 @A3

DWG No
OEC/PL/001

STATUS
PLANNING

DRAWN
CA

DATE
10/02/2021

REV
03

WEB: www.artformarchitects.com | EMAIL: info@artformarchitects.com

Studio Nine, 9 Stevenson Square, Manchester, M1 1DB | TEL 0161 6600377

Energy Centre
Proposed Site Plan
ARTFORM
ARCHITECTS