


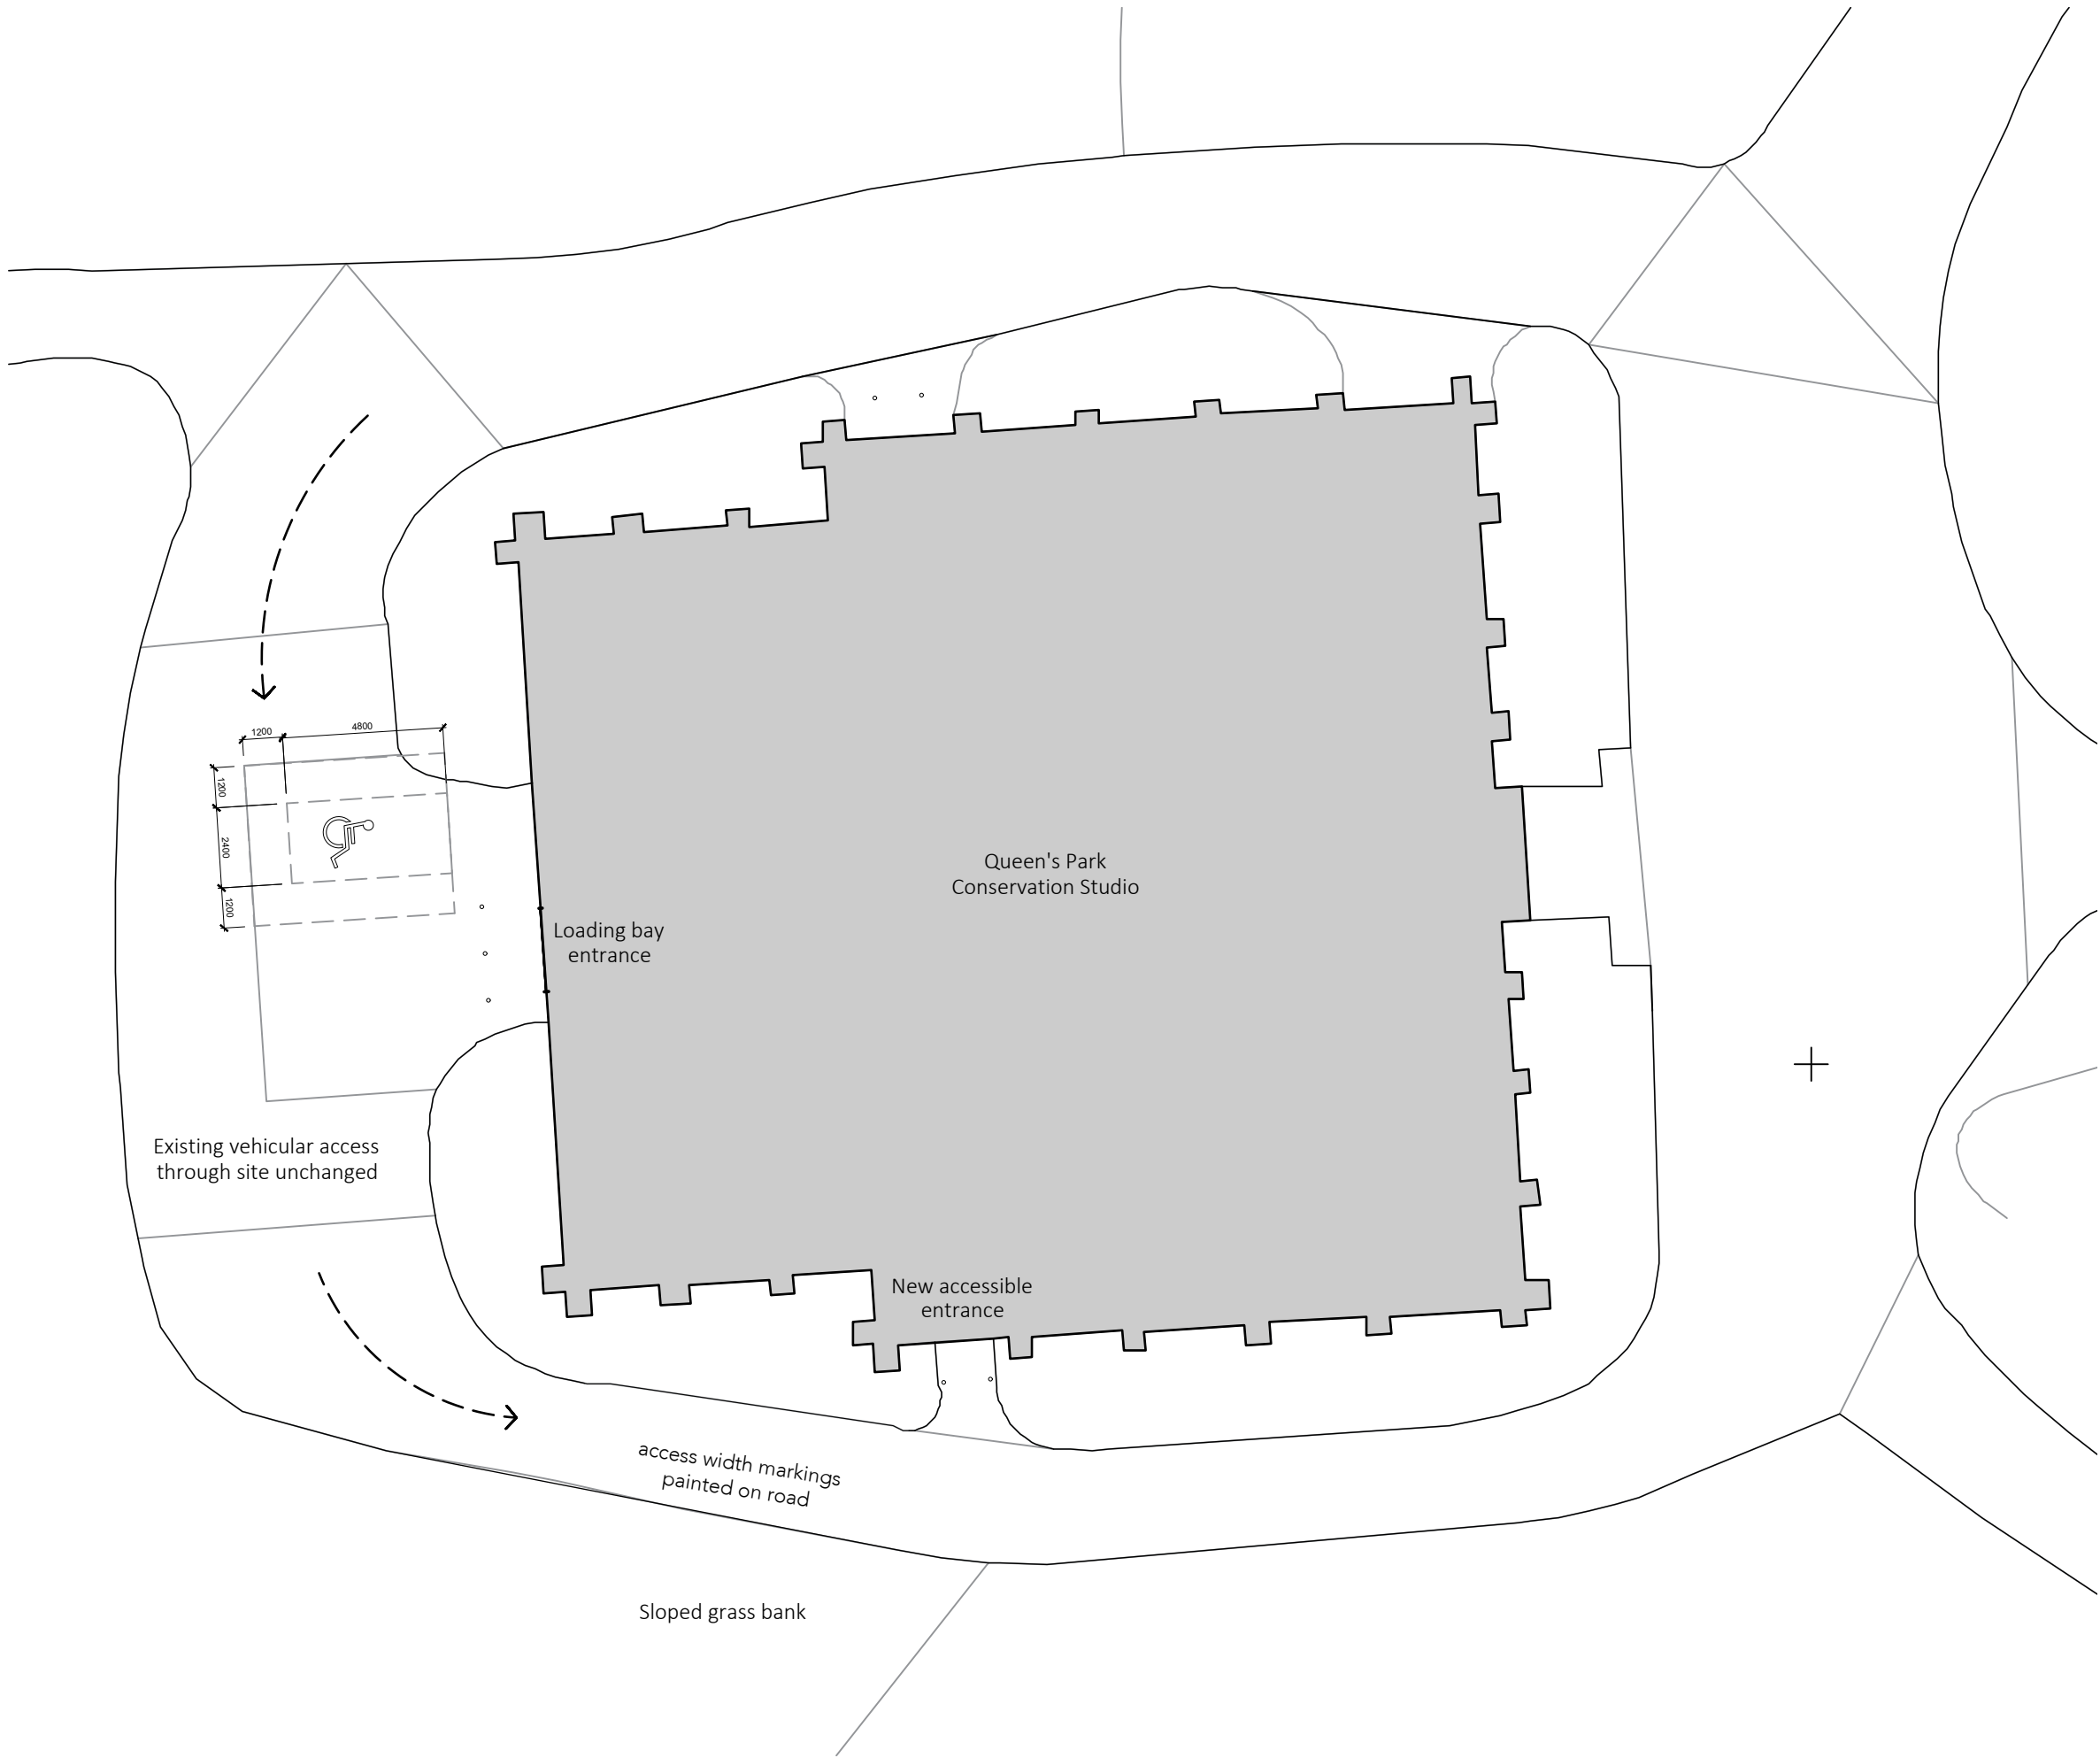

Note:
Do not scale from this drawing.
Dimensions are to be checked on site.
If in doubt please ask.

P2	09/08/23	Relocation of the disabled parking bay
CNS		
P1	16/05/23	Planning Issue
CI		

Rev	Date/Intls	Details
-----	------------	---------

Buttress

41 Bengal St
Manchester
M4 6AF

Clockwise, Yorkshire House
Greek Street, Leeds
LS1 5SH

T 0161 236 3303
E contact@buttress.net
W www.buttress.net

Project Title	Queens Park Conservation Studios
Client	Conlon Construction Ltd
Location	Queens Park, Manchester

Drawing Title	Site Plan Proposed
---------------	-----------------------

Date	12/06/23	Scale	1:200
Checked		Orig Paper Size	A3

Status **For Planning**

Project: Origin: Zone: Level: Type: Disc: Number: Rev:

9450- BA - B1 - 00 - DR - A - (04)100- P2

