




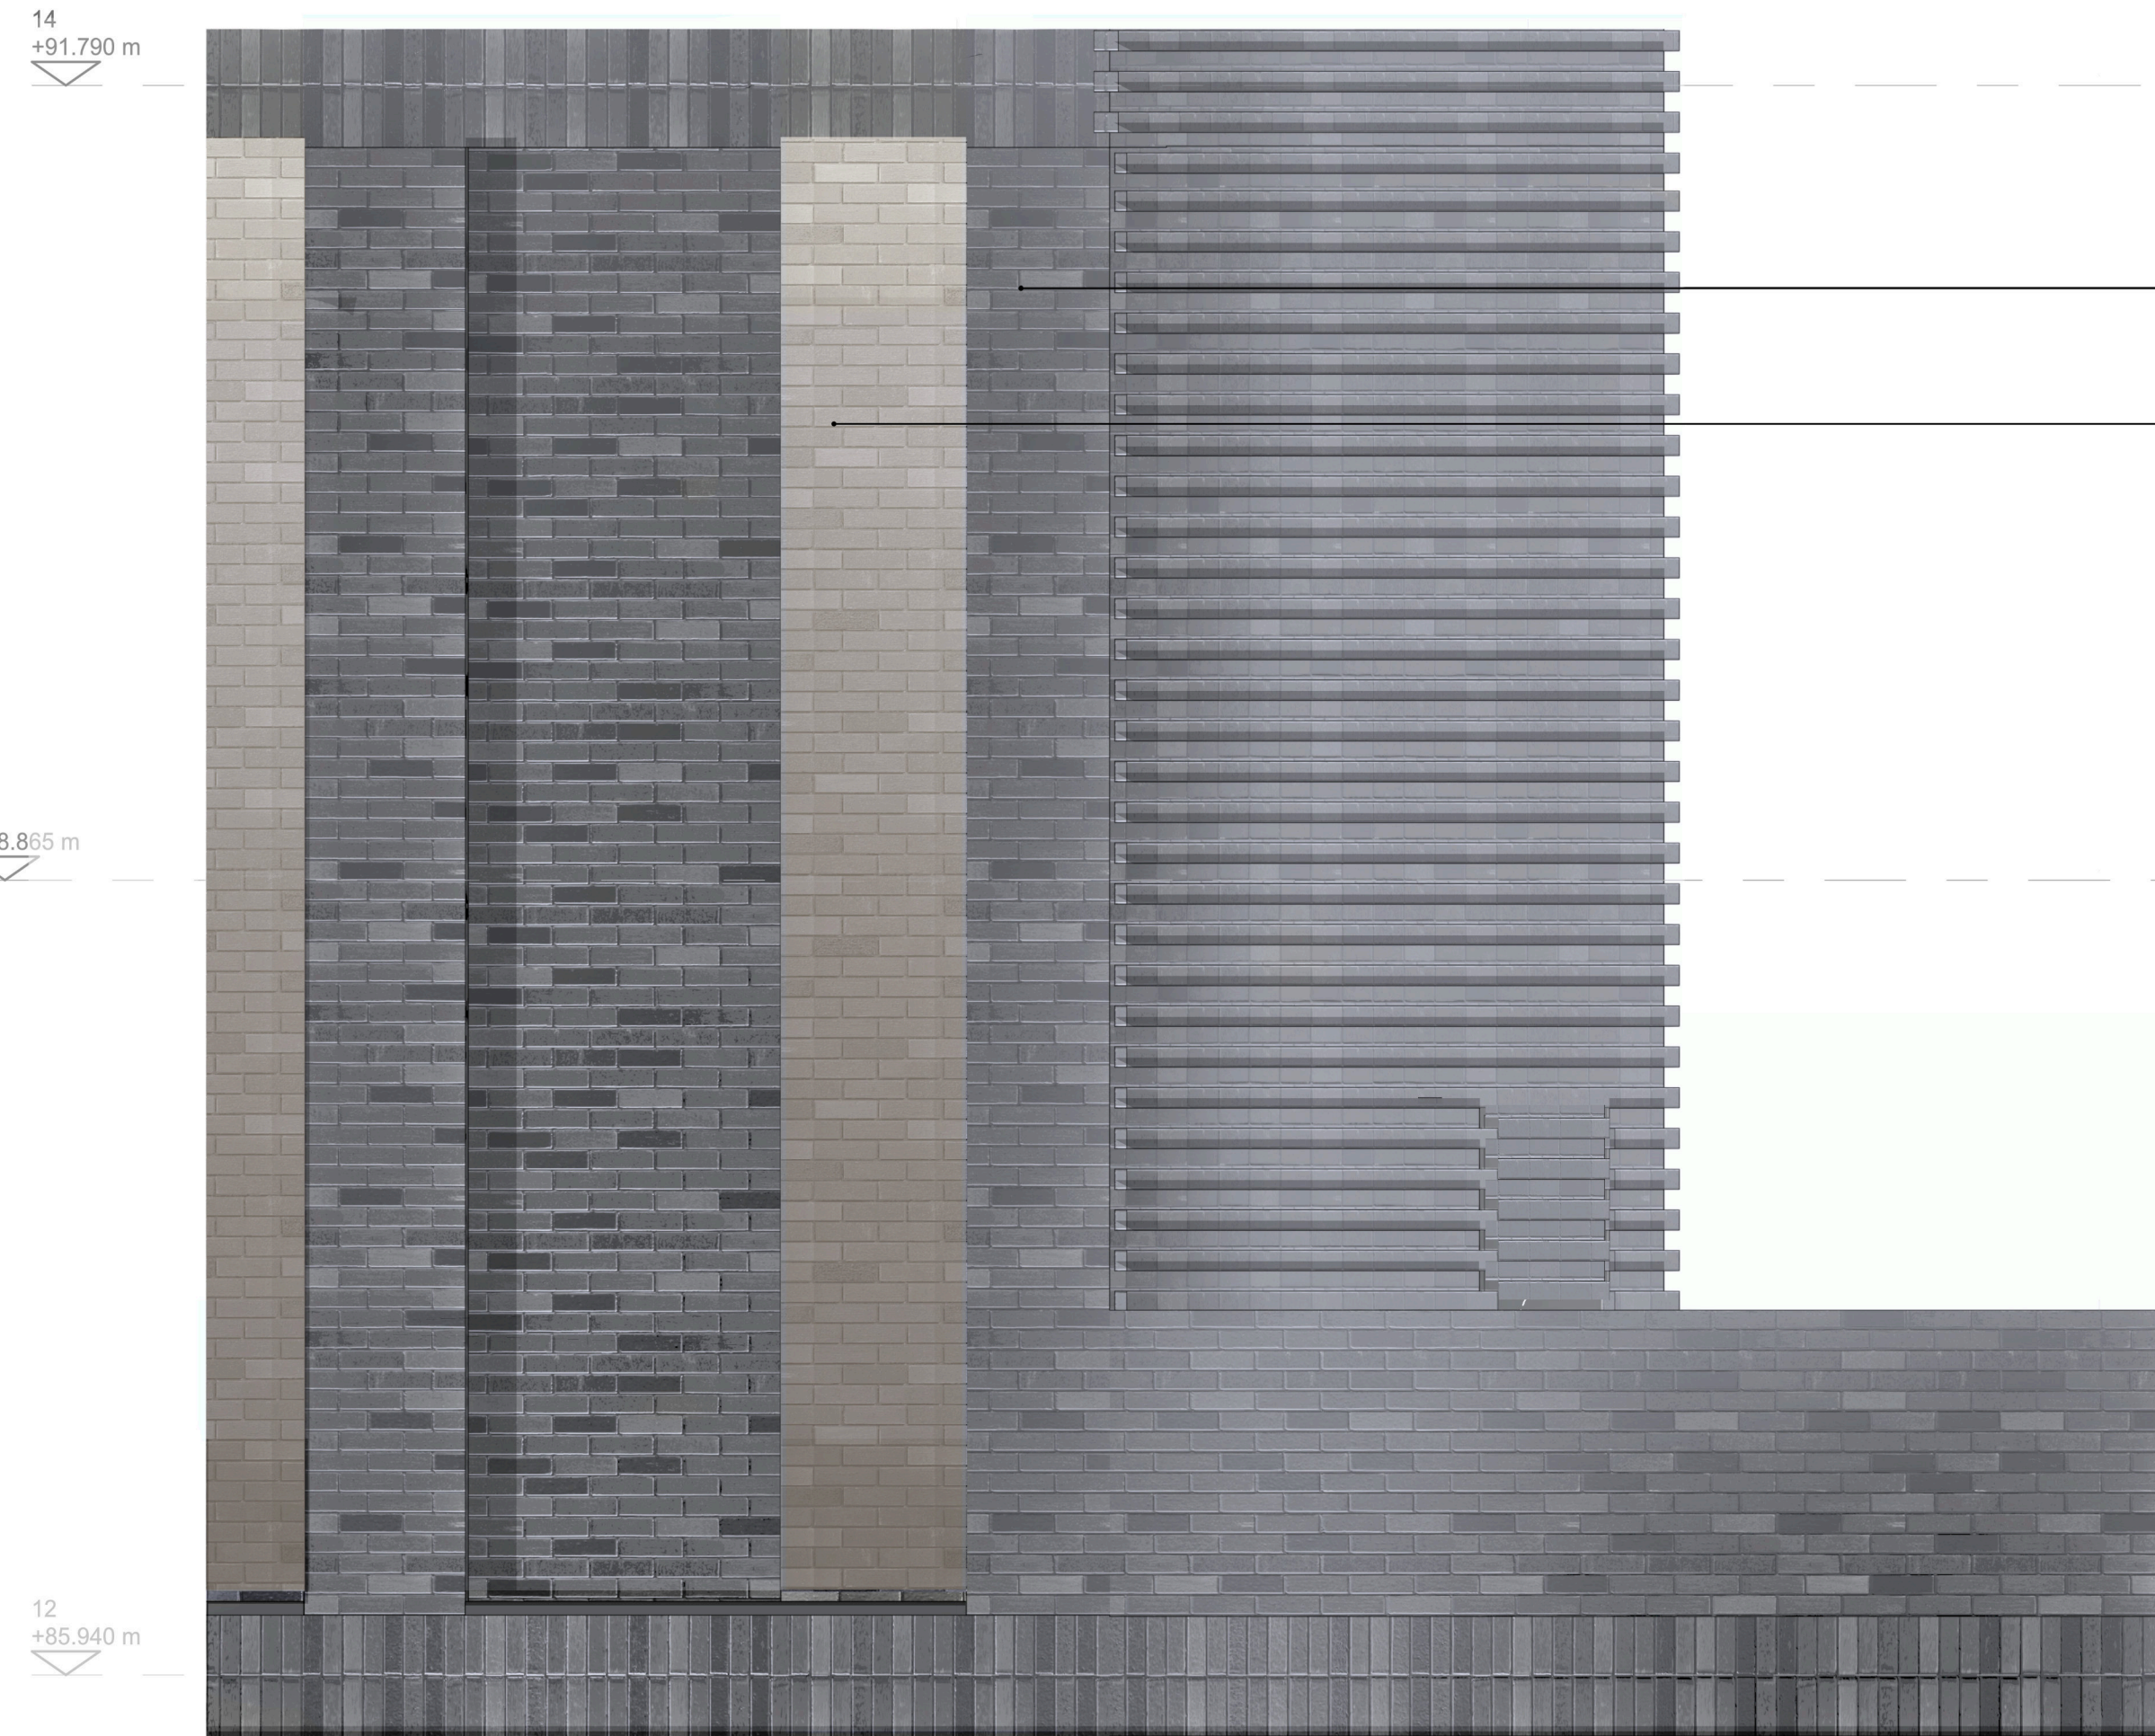


1 Elevation 01
1:25

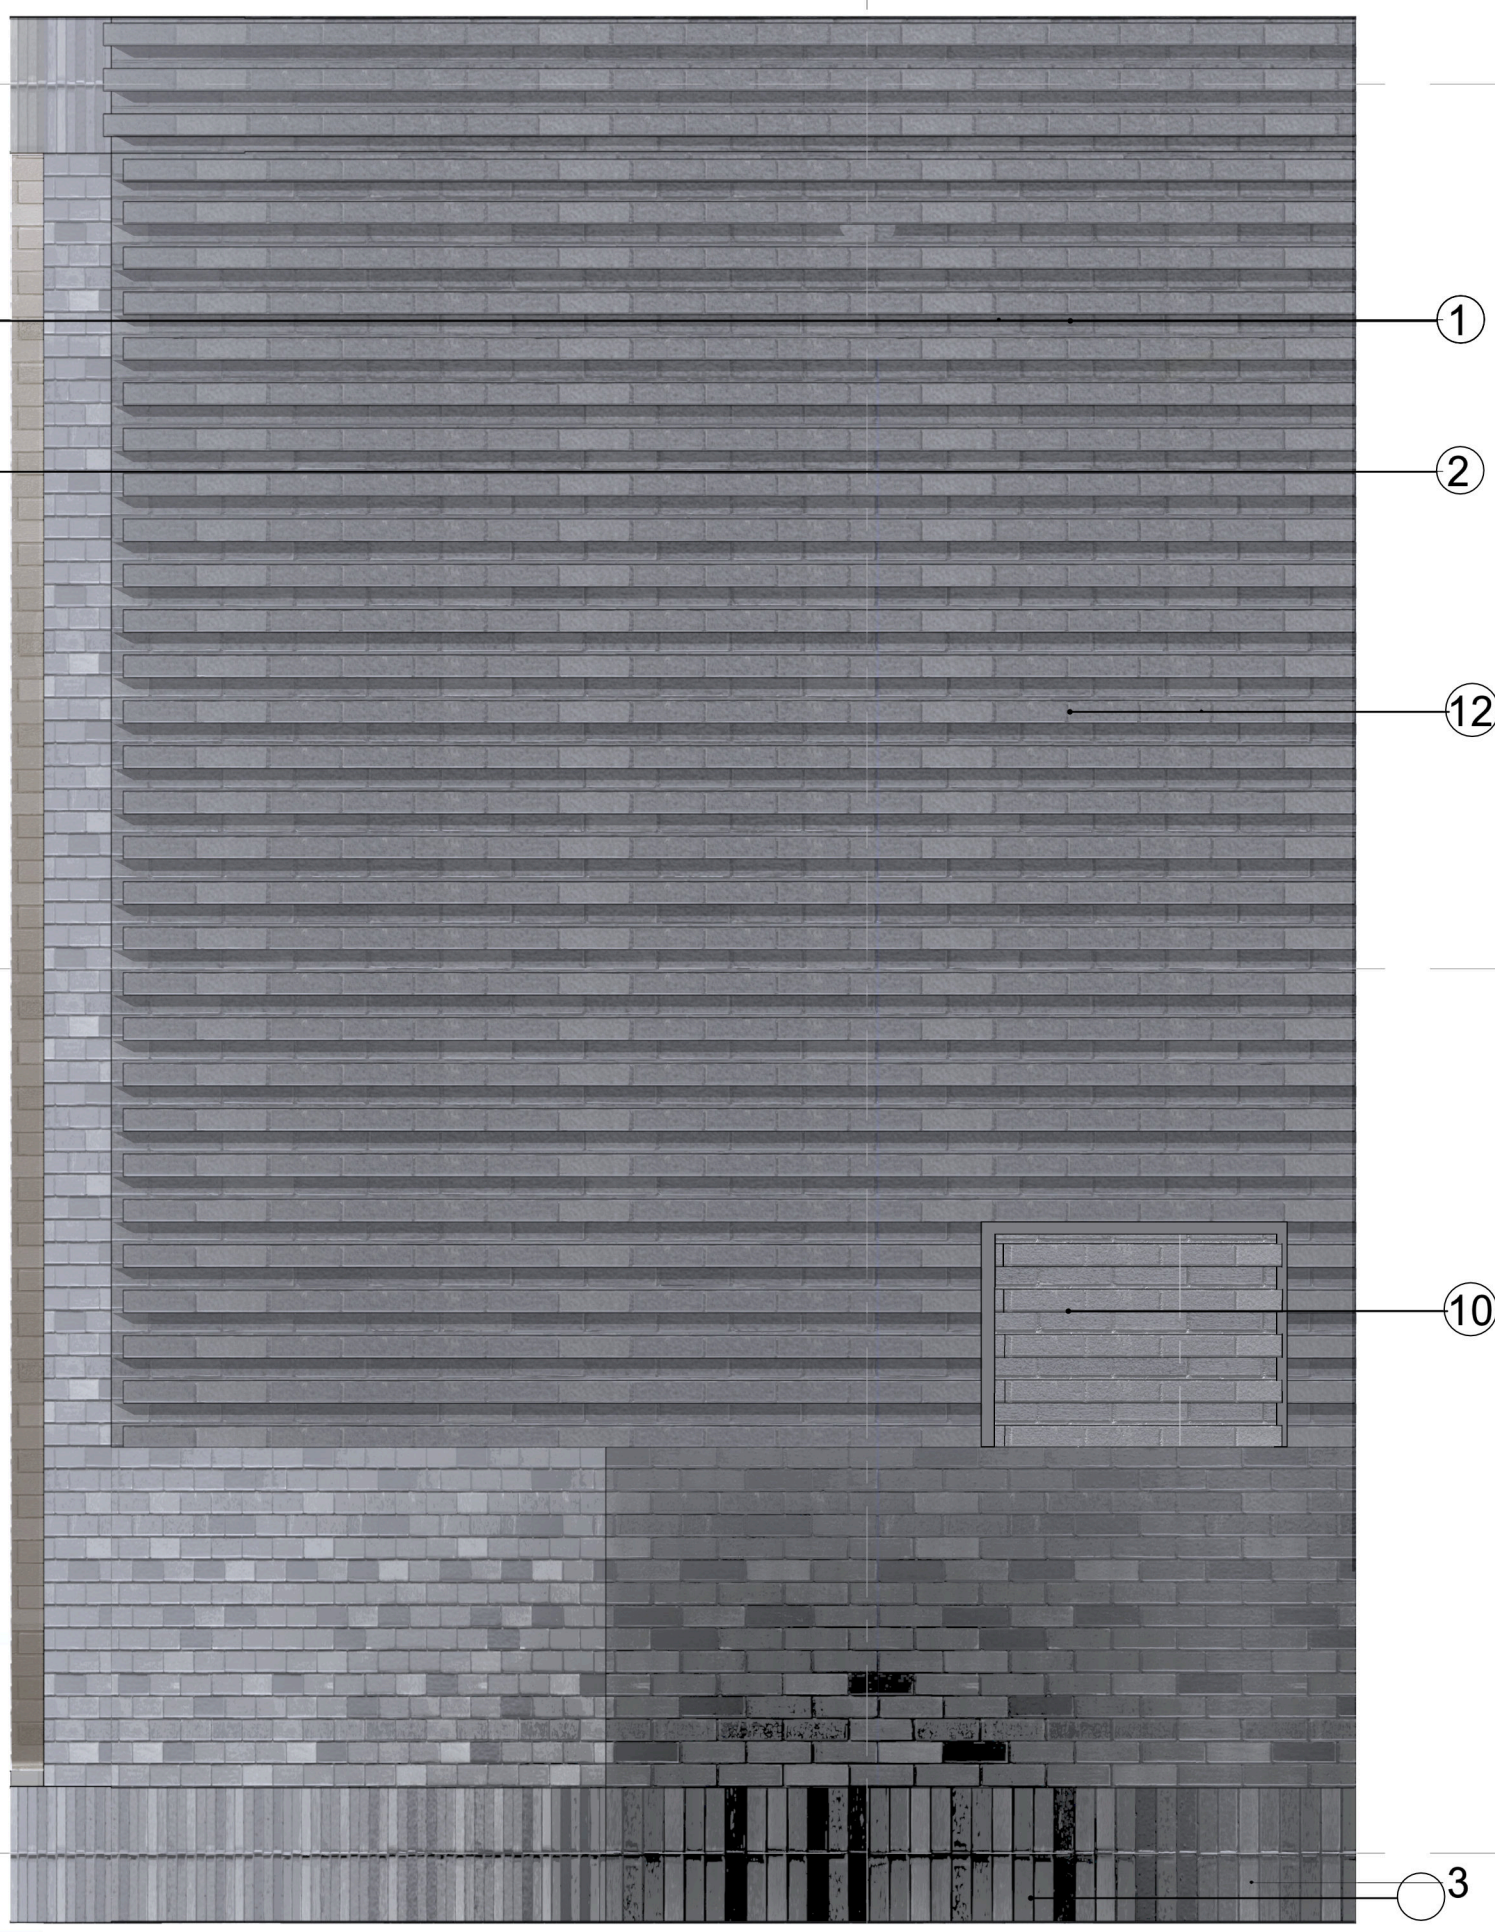


2 Elevation 02
1:25

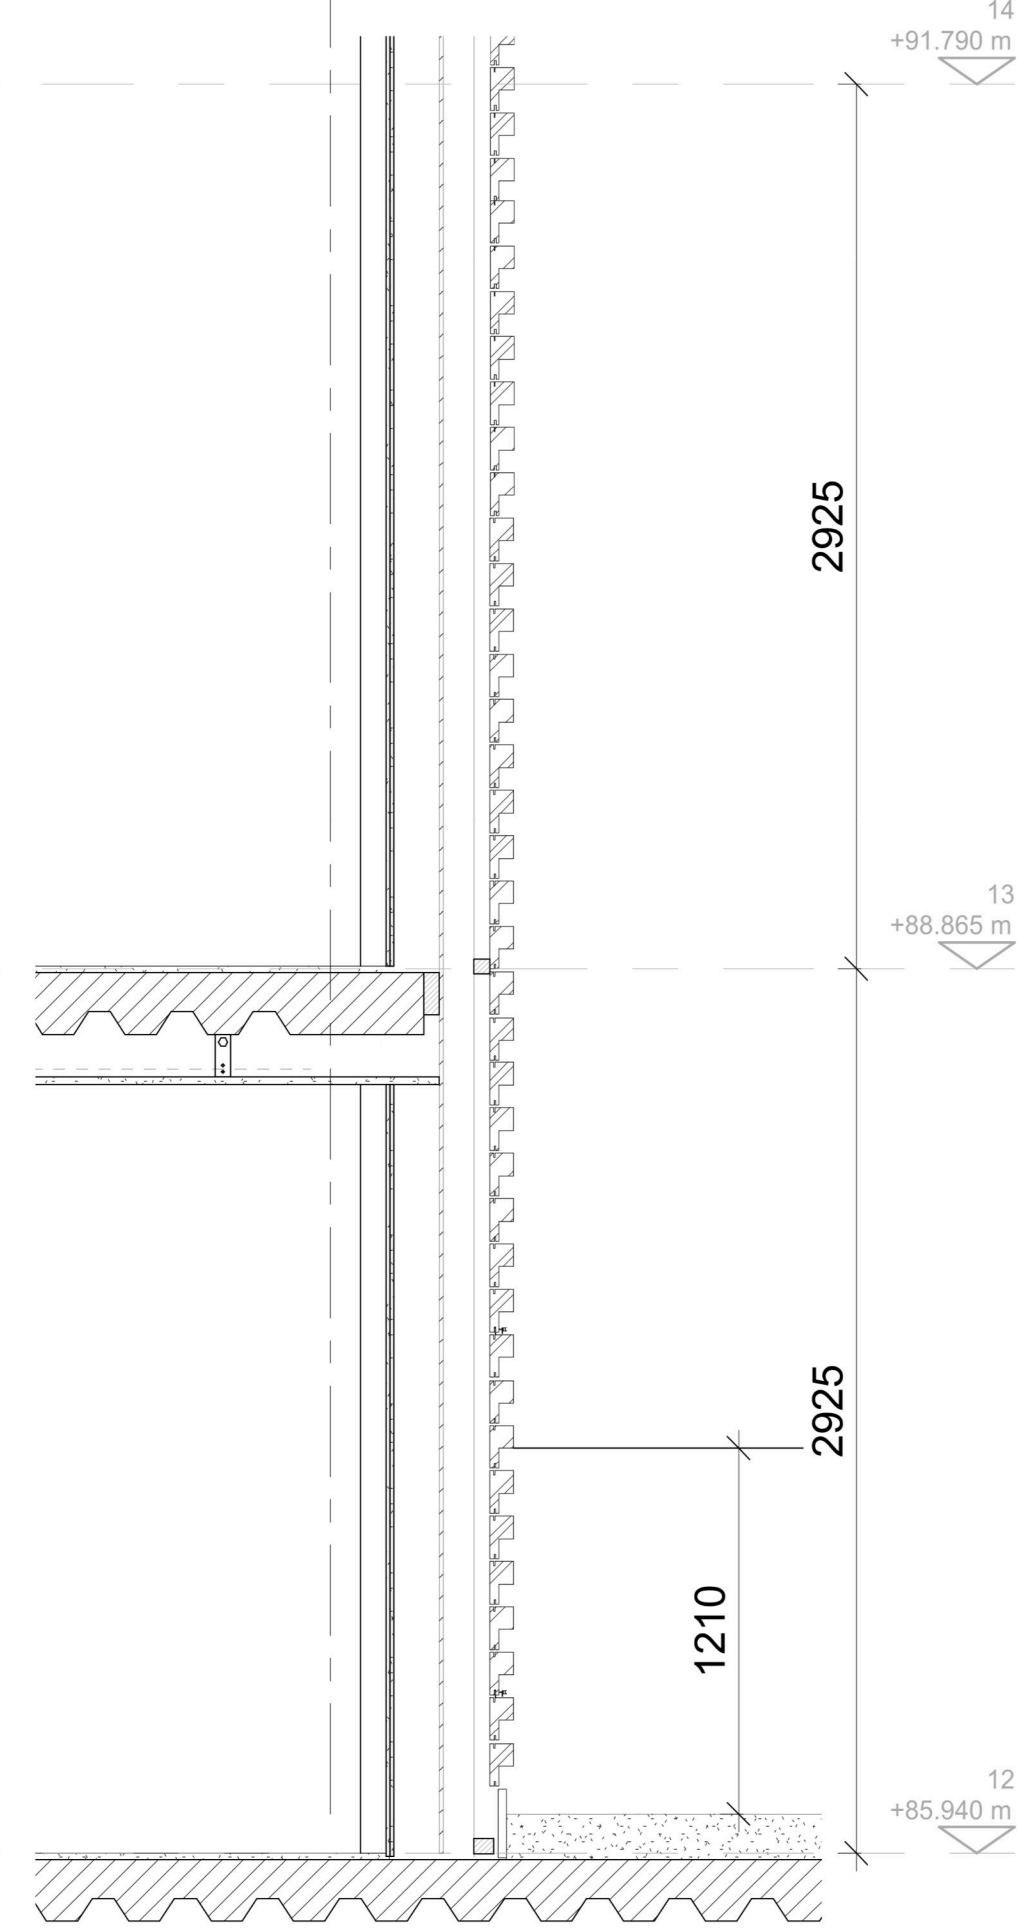

3 Section
1:25

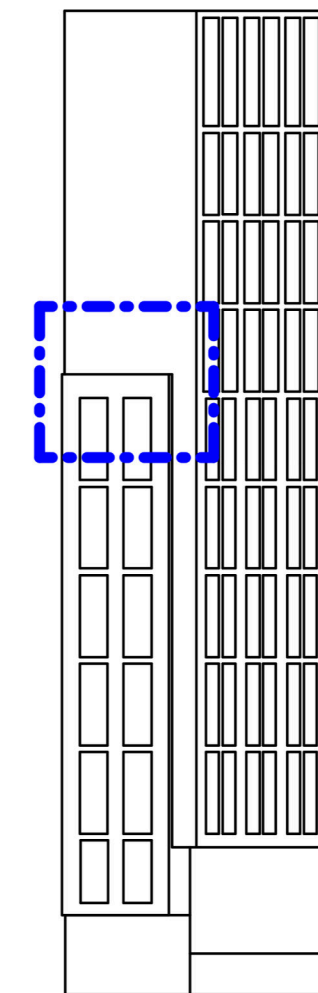

West Elevation Key

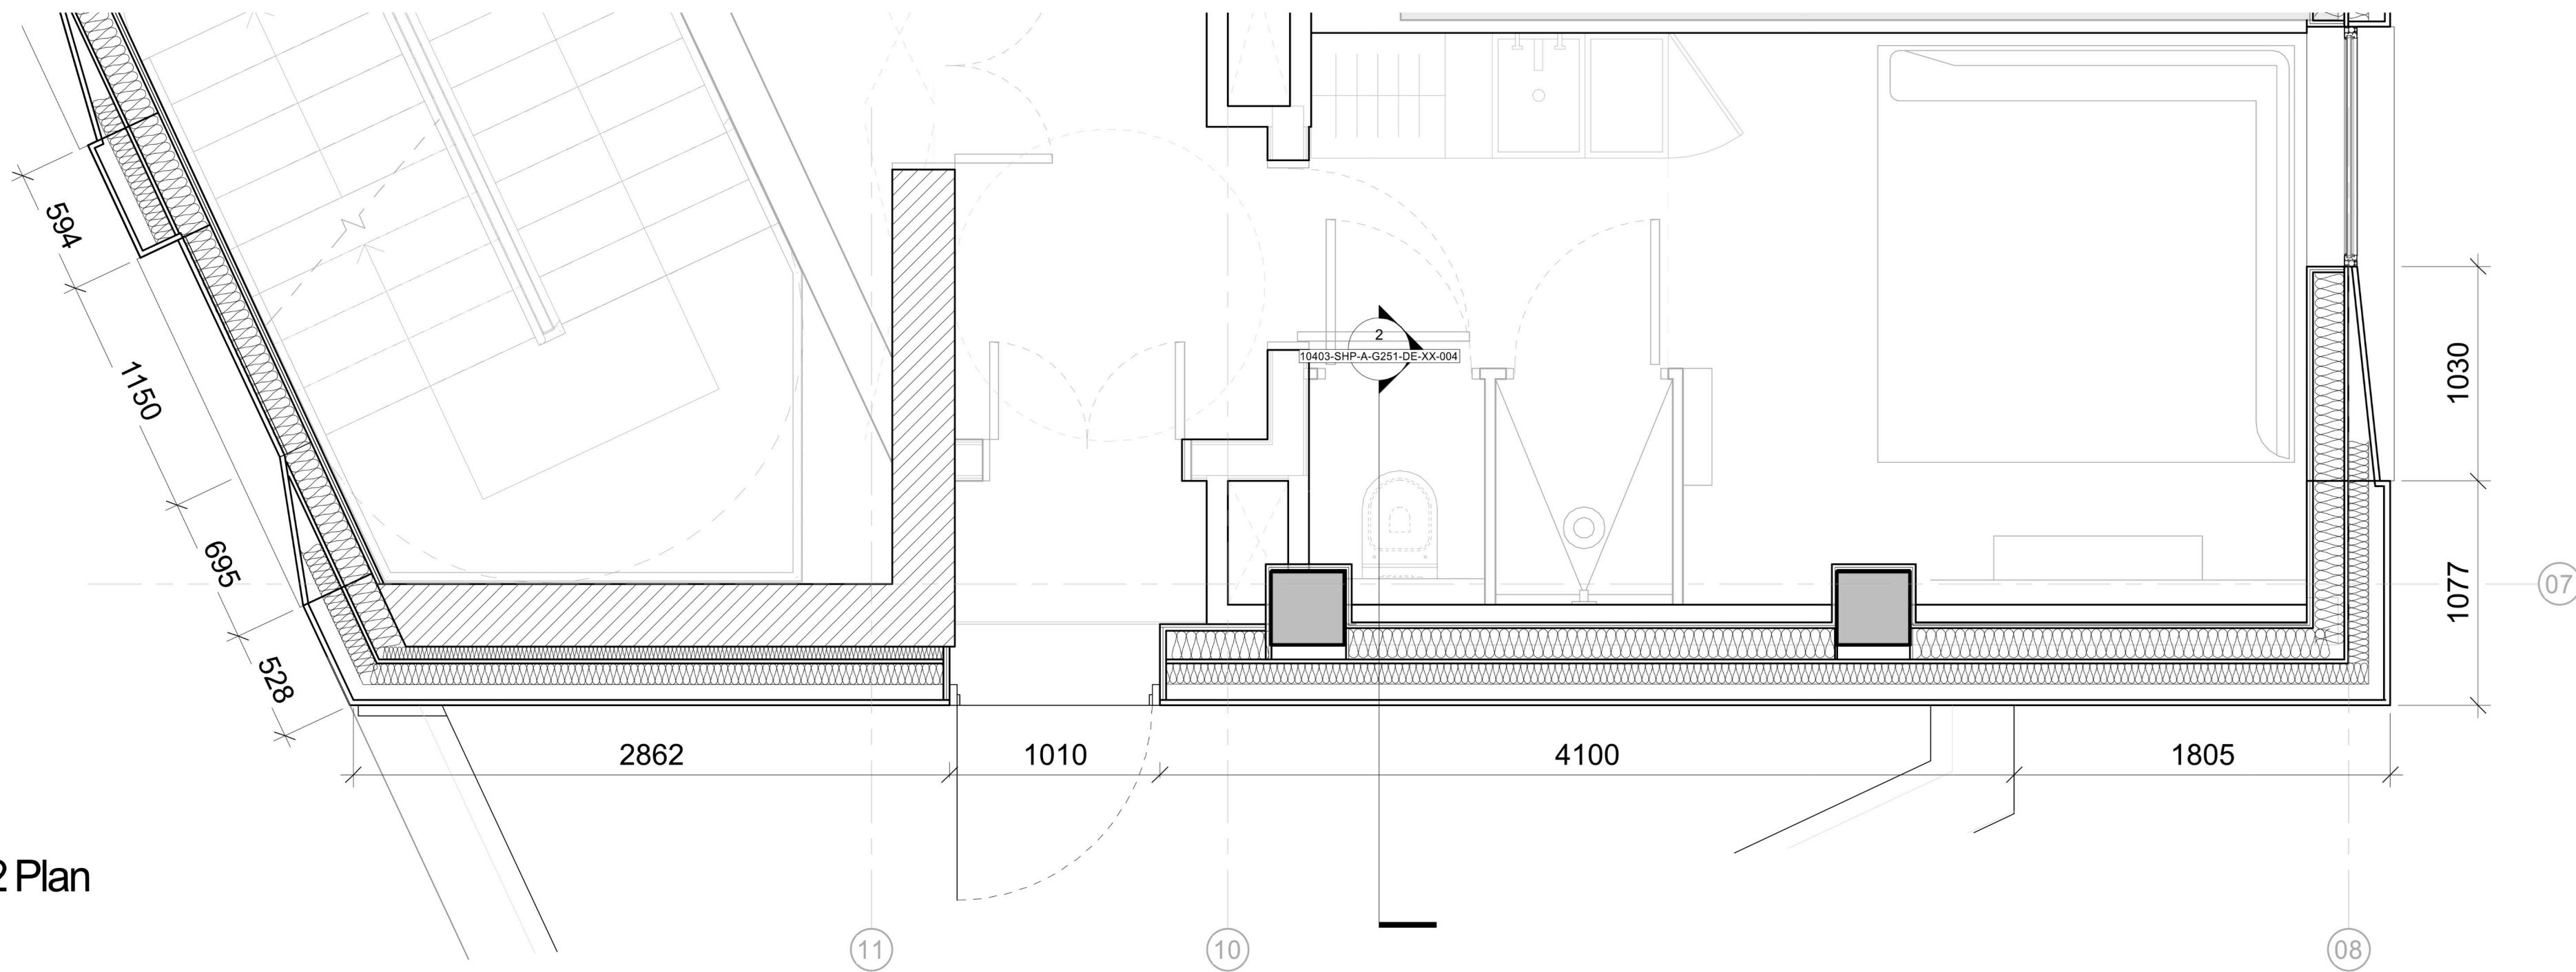

4 Level 12 Plan
1:25

This drawing is copyright.
Do not scale off dimensions.

All dimensions to be checked on
site by contractor.

Contractor to report any dimensional
discrepancies, errors or omissions
prior to commencing on site.

KEY:

1. Brick Slip System (Matte Brick)
2. Brick Slip System (Glazed Brick)
3. Brick Slip (Soldier Course)
4. Glazing (Vision Unit) Anodised Aluminum frames
5. Glazing (Fritted) Anodised Aluminum frames
6. Dark Grey Anodised Aluminium Spandrel

7. Brick Slip System (Matte Brick)
8. Glazed Curtain Wall Anodised Aluminum frames (Clear)
9. Glazed Curtain Wall Anodised Aluminum frames (Fritted)
10. Door (Metal)
11. External Door (Glass)
12. Brick Slip with Textured Relief
13. External Door (Louvered)
14. Back Painted Glass

Rev	Date	Description
P01	2022-11-18	Submitted for Planning
P02	2023-03-22	Materials amended
P03	2024-08-14	Submitted for Planning

Project Title
Laystall Street
Manchester

Status
PLANNING

Drawing Title
Facade Study 04

Project No
10403

Scale

1:50 @ A1

10403-SHP-A-B5D9-G251-DE-XX-004 P03

simpsonhaugh

Manchester
+44 (0)161 835 2345

London
+44 (0)20 7549 4000

© SimpsonHaugh and Partners 2022