


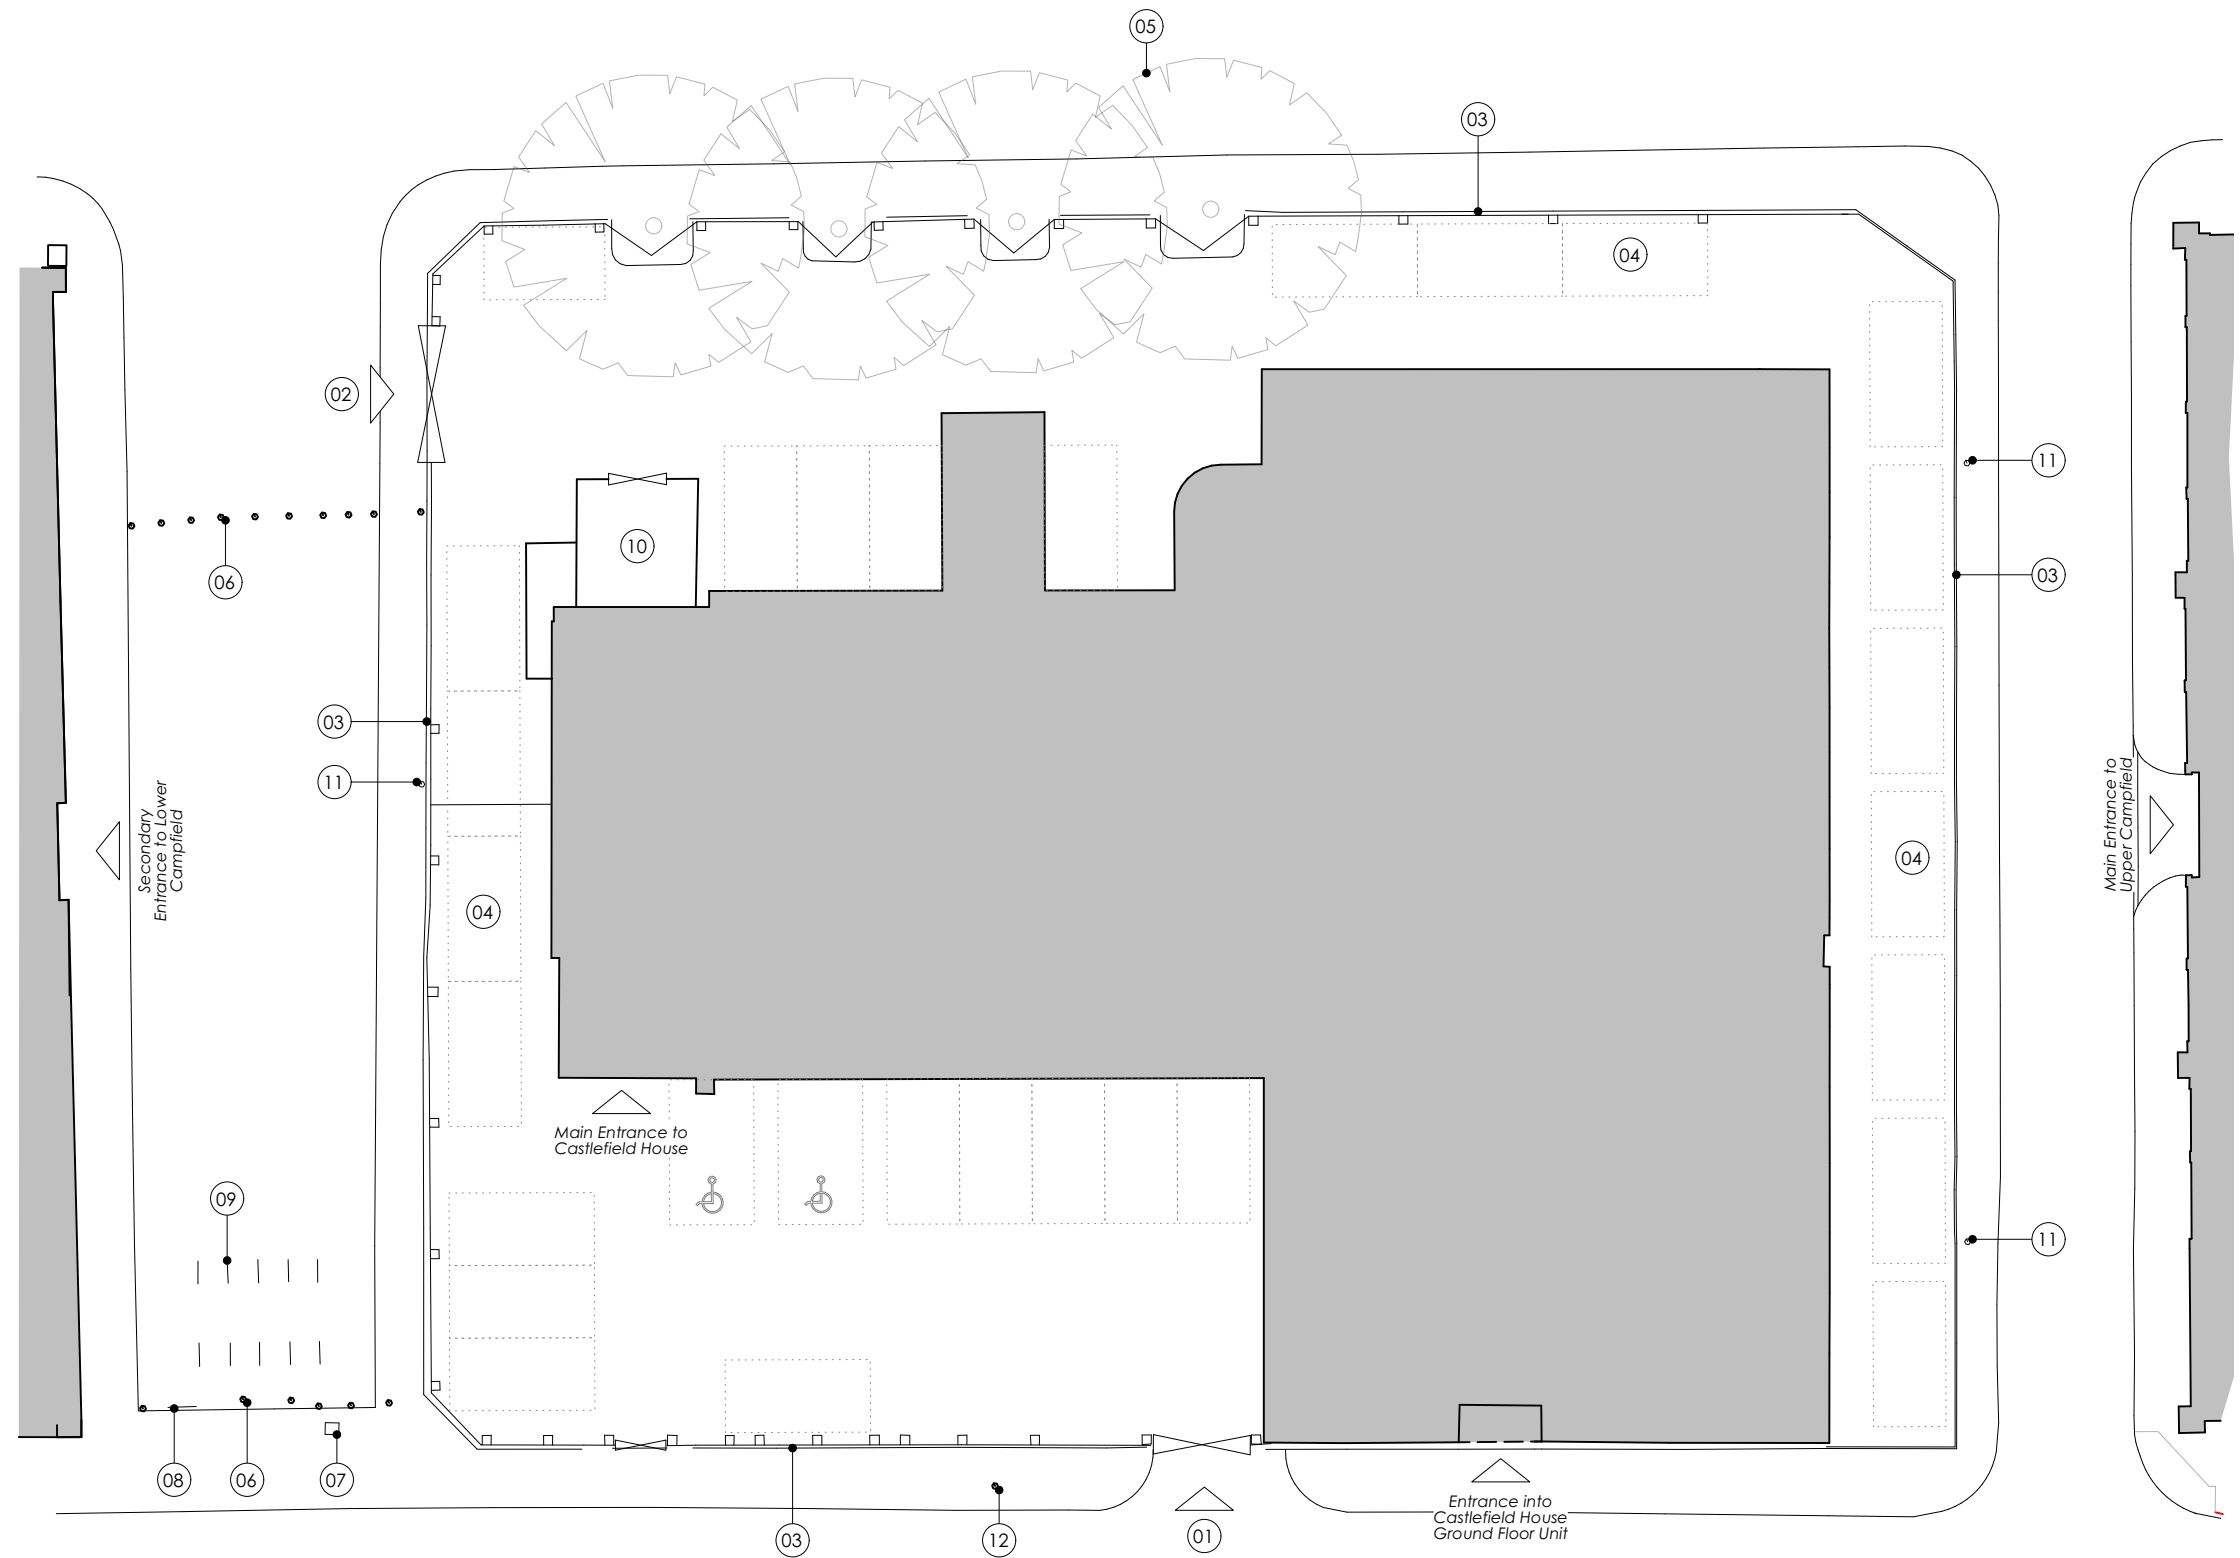

Studio Hart Limited
7-8 Saville Row
London, W1 SPE

PROJECT

Castlefield House

DRAWING

EXISTING SITE PLAN

SCALE 1:250 at A3

PROJECT NUMBER 24-021

DATE Nov 2024

DRAWING STATUS Planning

DWG No. CH-EX-01

REVISION P1

Drawing Key:					
01	Vehicle access off Liverpool Road, through a sliding gate	05	Existing trees	09	10no. Existing Sheffield cycle stands
02	Vehicle access off Byrom Street, through a sliding gate	06	Existing bollards	10	Existing bin store
03	Railings around the full site boundary	07	Existing CCTV camera	11	Existing lamp post
04	30no. Existing car parking spaces, a number of which are inaccessible and/or unusable	08	Existing information board	12	Existing bus stop

P1	Planning	22/11/24	General Notes: All dimensions to be checked on site prior to commencement of any works, and/or preparation of any shop drawings. Sizes of and dimensions to any structural elements are indicative only. See service engineers drawings for actual sizes / dimensions. Sizes of and dimensions to any service elements are indicative only. See service engineers drawings for actual sizes and dimensions. This drawing to be read in conjunction with all other Architect's drawings, specifications and other Consultants' information. All proprietary systems shown on this drawing are to be installed strictly in accordance with the Manufacturers/Suppliers recommended details. Any discrepancies between information shown on this drawing and any other contract information or manufacturers/suppliers recommendations is to be brought to the attention of the Architect. DO NOT SCALE FROM THIS DRAWING.
STATUS	REVISION	DATE	