



This drawing & Design is the Copyright of 1618 Architects and may not be reproduced in any way without prior written consent. Any discrepancies on this drawing or between drawings are to be reported to this office. Unless specifically specified these drawings are not to be used for construction purposes or placing of any orders. Do not scale from this drawing.

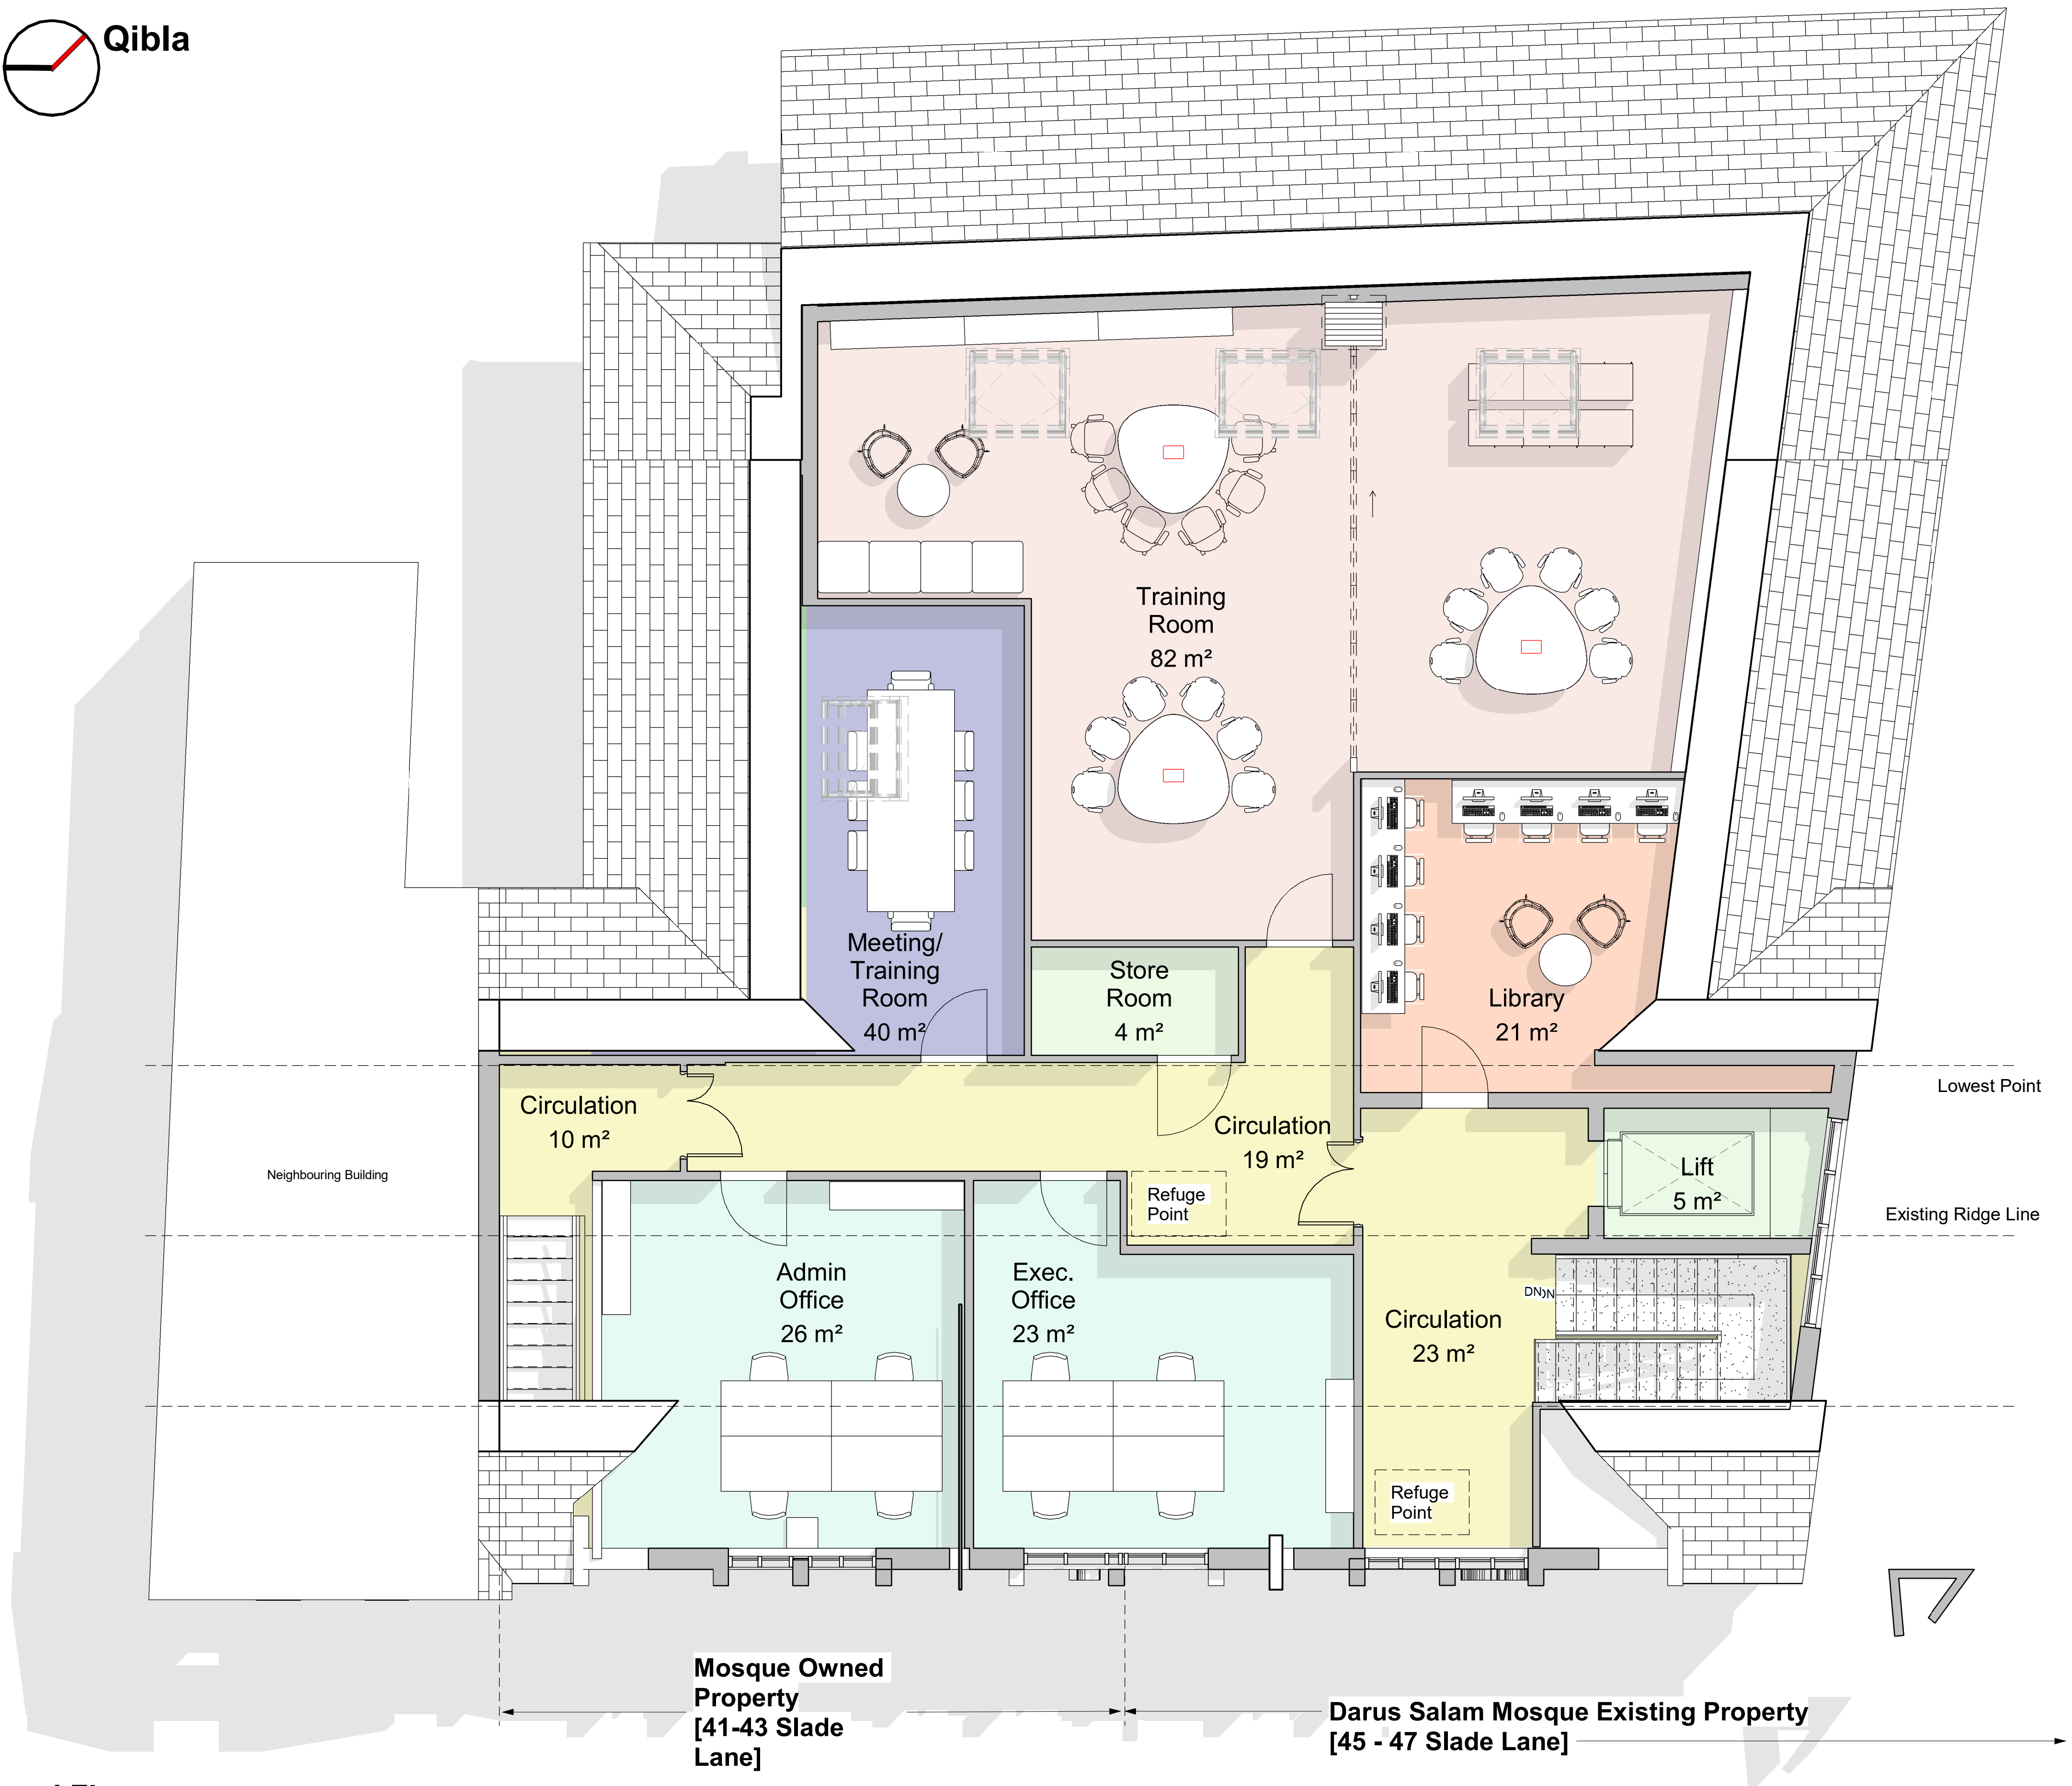

Room Key

- Admin Office
- Circulation
- Exec. Office
- Kitchen
- Library
- Lift
- Meeting/ Training Room
- Store Room
- Training Room

1 Second Floor
1 : 50

 

PROJECT	CLIENT		
Darus Salam Mosque & Islamic Center	Darus Salam Mosque		
	Project number	Scale (@ A1)	
	661	1 : 50	
SHEET	DRAWING No	Date	REV
Proposed Second Floor Plan	P103	31/10/2024	E

- ☐ FEASIBILITY
- ☒ PLANNING APPROVAL
- ☐ BUILDING REGULATIONS
- ☐ TENDER
- ☐ CONSTRUCTION

No.	Description	Date
A	Client Comments	29/08/2024
B	Pre app Submission	04/09/2024
C	Client Comments	18/09/2024
D	Pre-App Comments	10/10/2024
E	Client Comments (Lift, Stair, Mortuary)	31/10/2024

NORTHERN OFFICE
761 Winslow Rd, Didsbury, Manchester
M20 6RN
Tel: 0161 280 0574
www.1618architects.com

