



Proposed Front Elevation.

- F : Air bricks removed and replaced with brickwork 17 Oct 2024
- E : Pareto Luna signage redesigned, ground floor window frames amended to proposed design, Terracotta air bricks added in plinth, main entrance door design revised. Drawing 15 amalgamated with 17 3 July 2024
- D : Pareto Luna signage redesigned, brick pier reinstated to main entrance, main entrance doors redesigned, louvres removed to ground floor windows and replaced with airbricks as required 20 June 2024
- C : Pareto Luna signage redesigned 24 May 2024
- B : Pareto signage image added, projected sign removed 1 May 2024
- A : Main entrance revised 27April 2024




PROJECT: The Old School House
5-7 Byrom Street Manchester

DRAWING: Proposed Front Elevation
With Signage

DATE: April 24	DRAWN BY:	CHECKED BY:
SCALE: 1/100@A3	DRAWING NO: P1276 / 17	REV: F

403 Chester Road
Woodford
Stockport
Cheshire
SK7 1QP

Tel 0161 439 1502

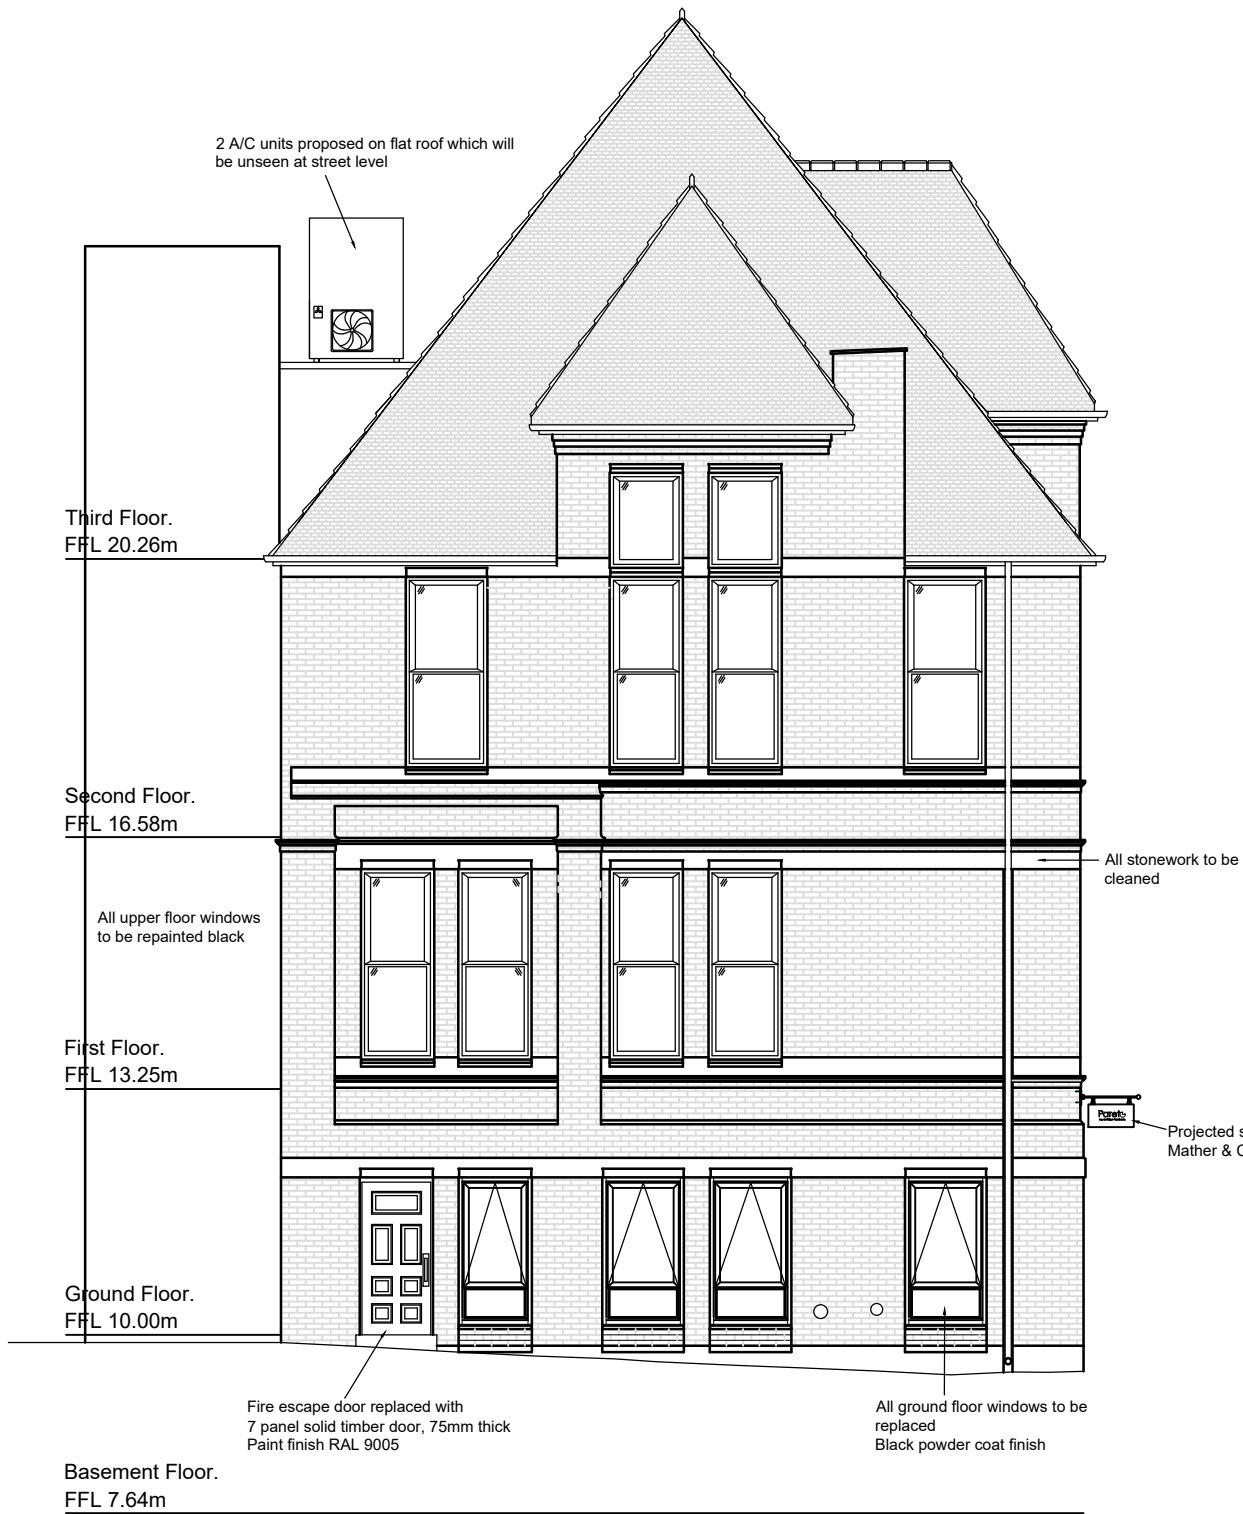

Proposed Left Side Elevation.



Proposed Right Side Elevation.

- D : Black louvered vents removed 21 June 2024
- C : Pareto Luna projected signage added, louvres removed to ground floor windows. 20 June 2024
- B : Projected signage removed 1 May 2024
- A : Louvered grills, outline of staircase tower behind adjacent building and AC units and notes added 29th April 2024



PROJECT: The Old School House
5-7 Byrom Street Manchester

DRAWING: Proposed Side Elevations
with Signage

DATE: April 24	DRAWN BY:	CHECKED BY:
SCALE: 1/100@A3	DRAWING NO: P1276 / 18	REV: F

F : Brickwork hatch added below sills on ground floor windows
17 Oct 2024
E : Pareto Luna signage redesigned, ground floor window frames
amended to proposed design, Terracotta air bricks added in plinth,
main entrance door design revised. Drawing 16 amalgamated with 18.
Fire door changed to a 7 panel door 3 July 2024


403 Chester Road
Woodford
Stockport
Cheshire
SK7 1QP

Tel 0161 439 1502



Datum: 6.00m.

Proposed Front Elevation.

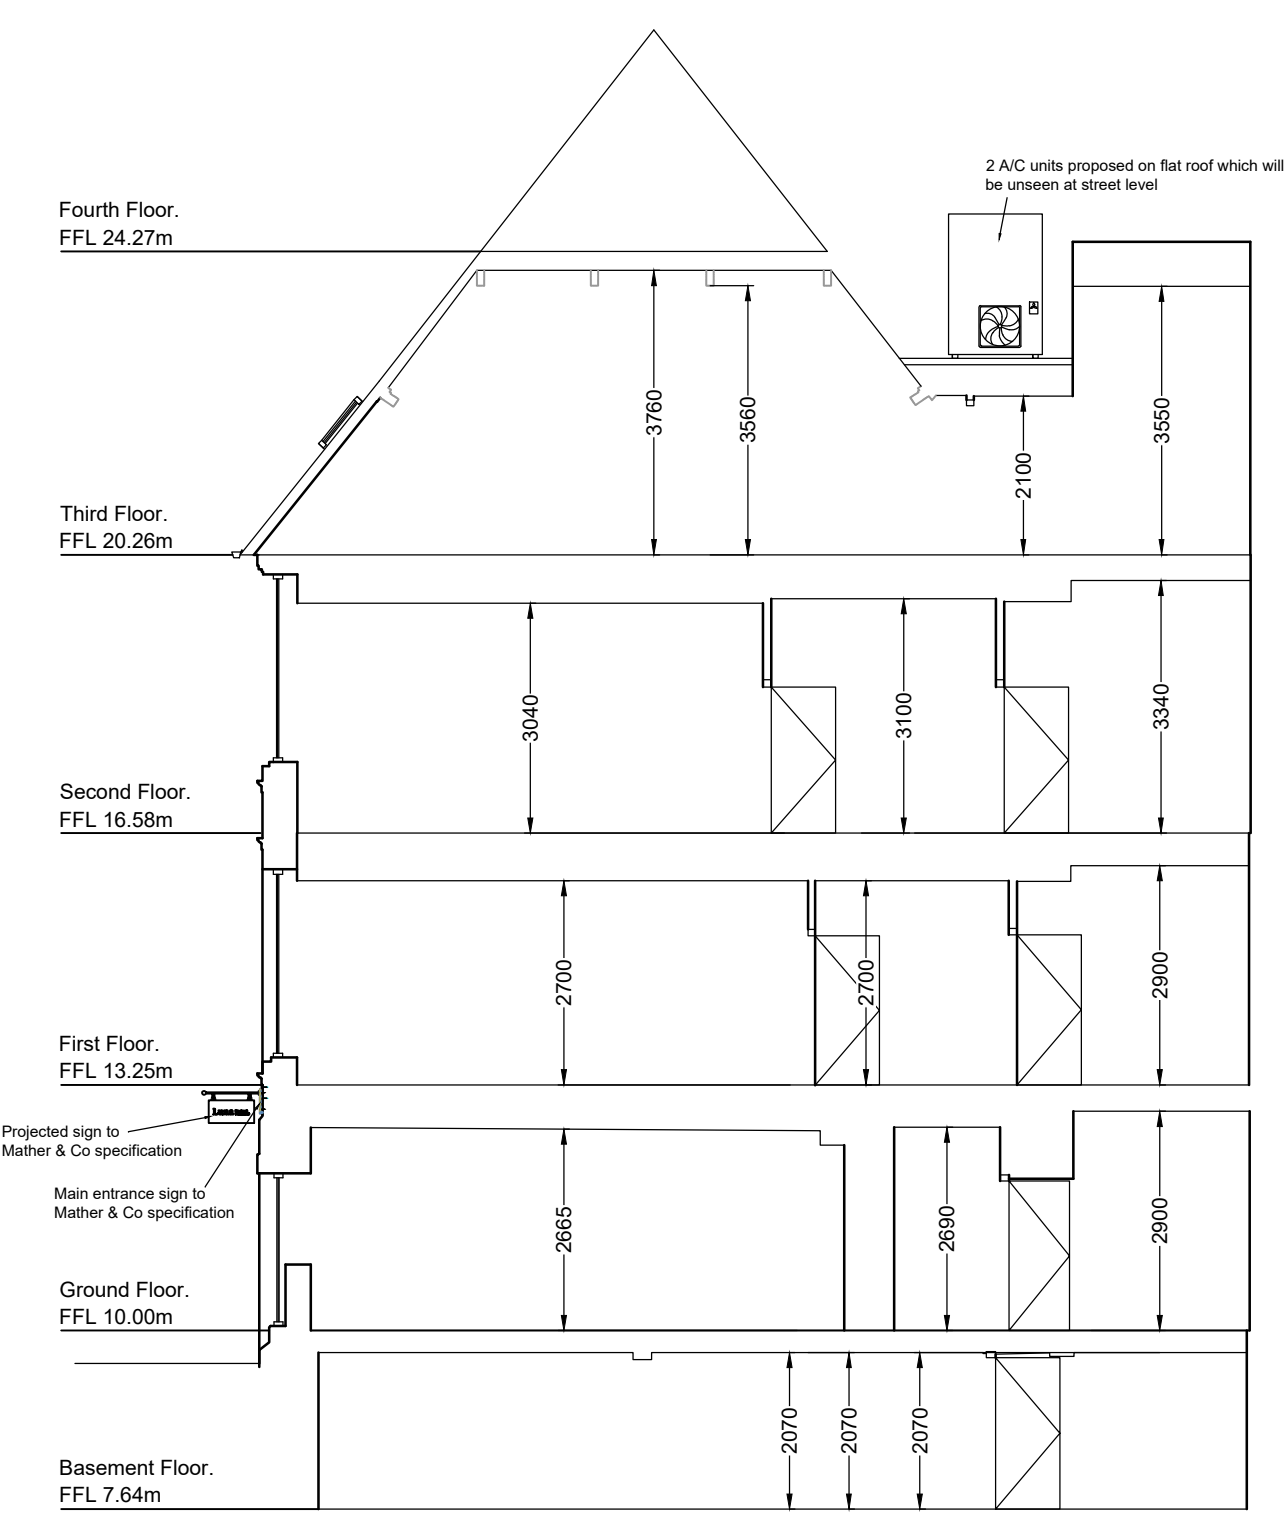

Datum: 6.00m.

Section B.

B : Air bricks removed and replaced with brickwork 17 Oct 2024

A : Signage and additional stone profiles added to section. Part elevation added to support section information 15th July 2024



PROJECT: The Old School House
5-7 Byrom Street Manchester

DRAWING: Proposed Section and Part Front
Elevation

DATE: April 24	DRAWN BY:	CHECKED BY:
SCALE: 1/100@A3	DRAWING NO: P1276 / 19	REV: B

403 Chester Road
Woodford
Stockport
Cheshire
SK7 1QP

Tel 0161 439 1502