



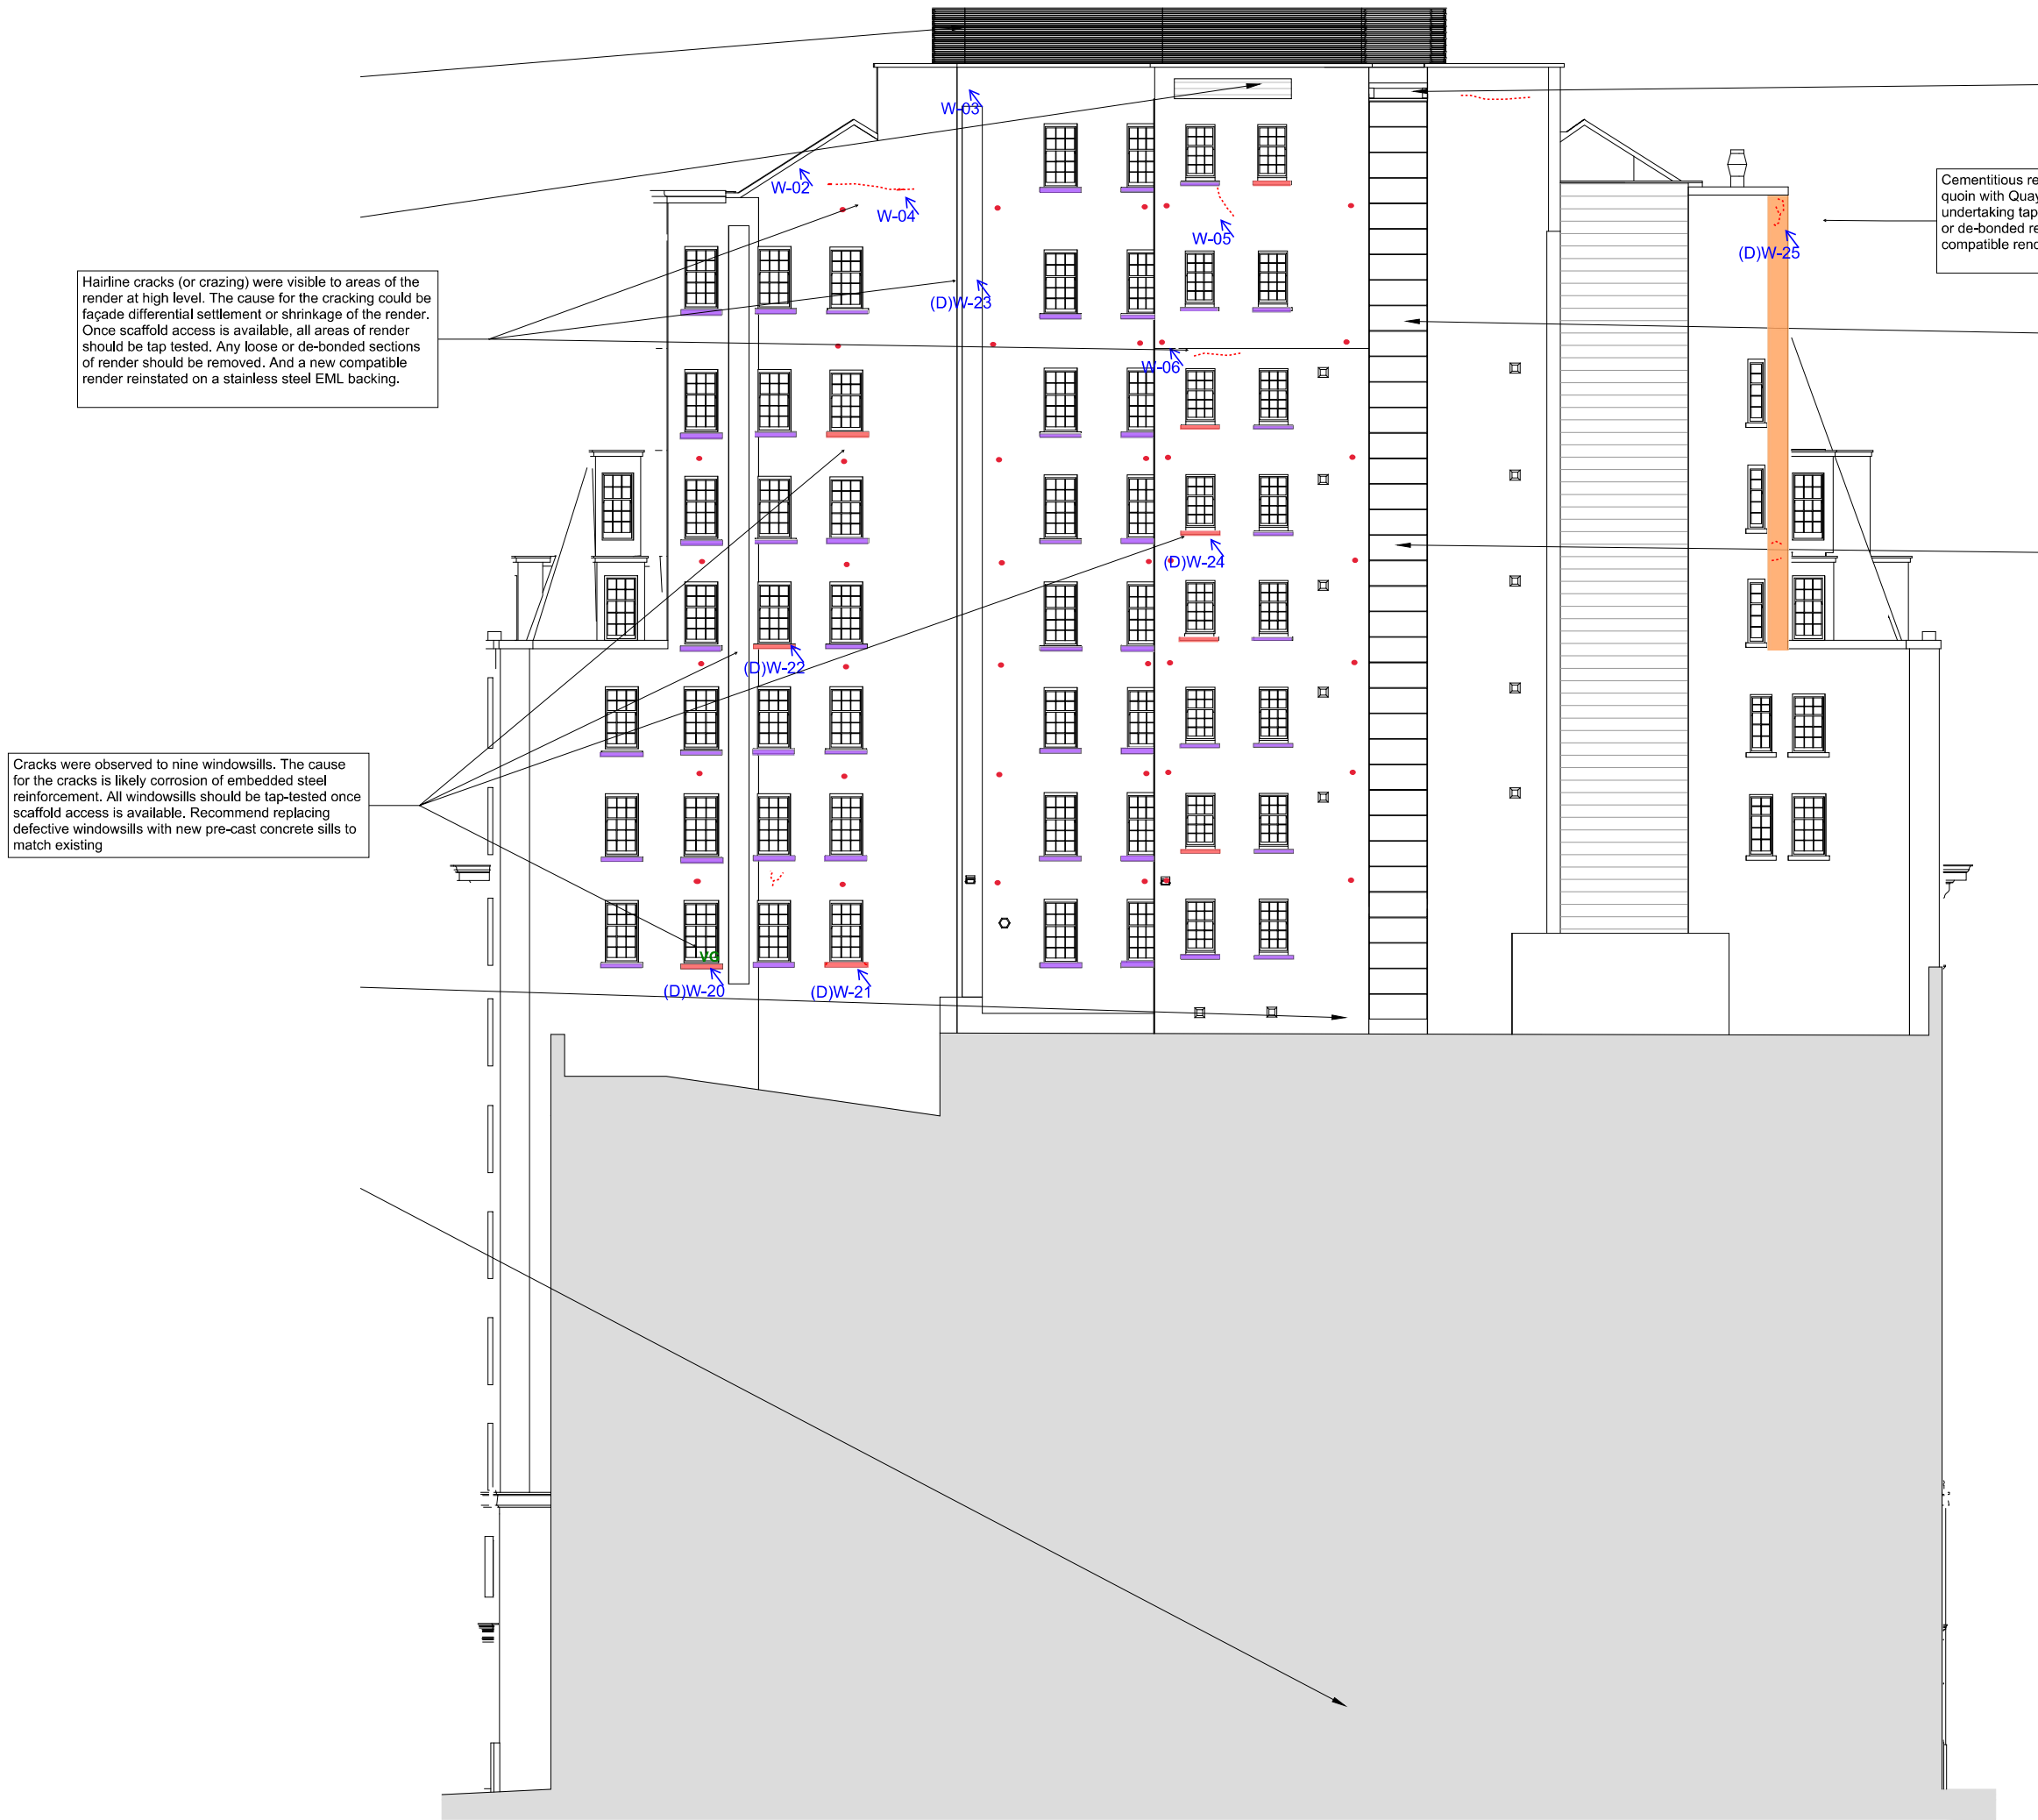

WEST ELEVATION

 


- NOTES
1. No dimensions to be scaled from this drawing.
 2. All dimensions to be checked on site.
 3. The designer must be notified where any discrepancy occurs between specification and drawing.
 4. COPYRIGHT: The contents of this drawing may not be reproduced in whole or part without the written permission of Paye Stonework & Restoration Ltd.

Sheet Size – A1

KEY	
	Viewpoint
	Fractures
	Hairline fractures
	PIN Recommend stainless steel pin repair (subject to structural engineers recommendation)
	DSP Displaced stone
	FR Friable stone. Recommend de-frassing stone to remove all loose material.
	Damaged stone (notable erosion, sections spalled). Recommend de-frass / indent repair / replacement unit.
	Existing render coat. Recommend tap testing to confirm well bonded.
	Redundant scaffold tie.
	FX Street furniture (e.g. CCTV, alarm etc.).
	Staining to masonry
	No access (excluded from the survey)

REVISIONS	
Architect	TBC
Engineer	HTS Engineers
Contract	Facade Survey, Sunlight House, Manchester, M3 3HP (24008)
Drawing Title	Facade Condition Survey - West Elevation
Date	15/04/2024
Scale	NTS
Drawn by	TH
Chk'd By	
Drawing No.	24008-PAYE-DR-004 rev P01

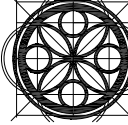
PAYE
Stonework & Restoration
Stationmasters House, Motttingham Station Approach,
London, SE9 4EL.
Website: www.payestone.co.uk Email: info@payestone.co.uk
tel: 020 8857 9111