


Notes

All contractors, subcontractors and/or specialists are responsible for taking and checking all dimensions relating to their work on site.

All Fibre Stone planter troughs,
supplied by IWANTPLANTS

Planters: 32no. 830x300x300mm
troughs to Plant Room Roof inside parapet

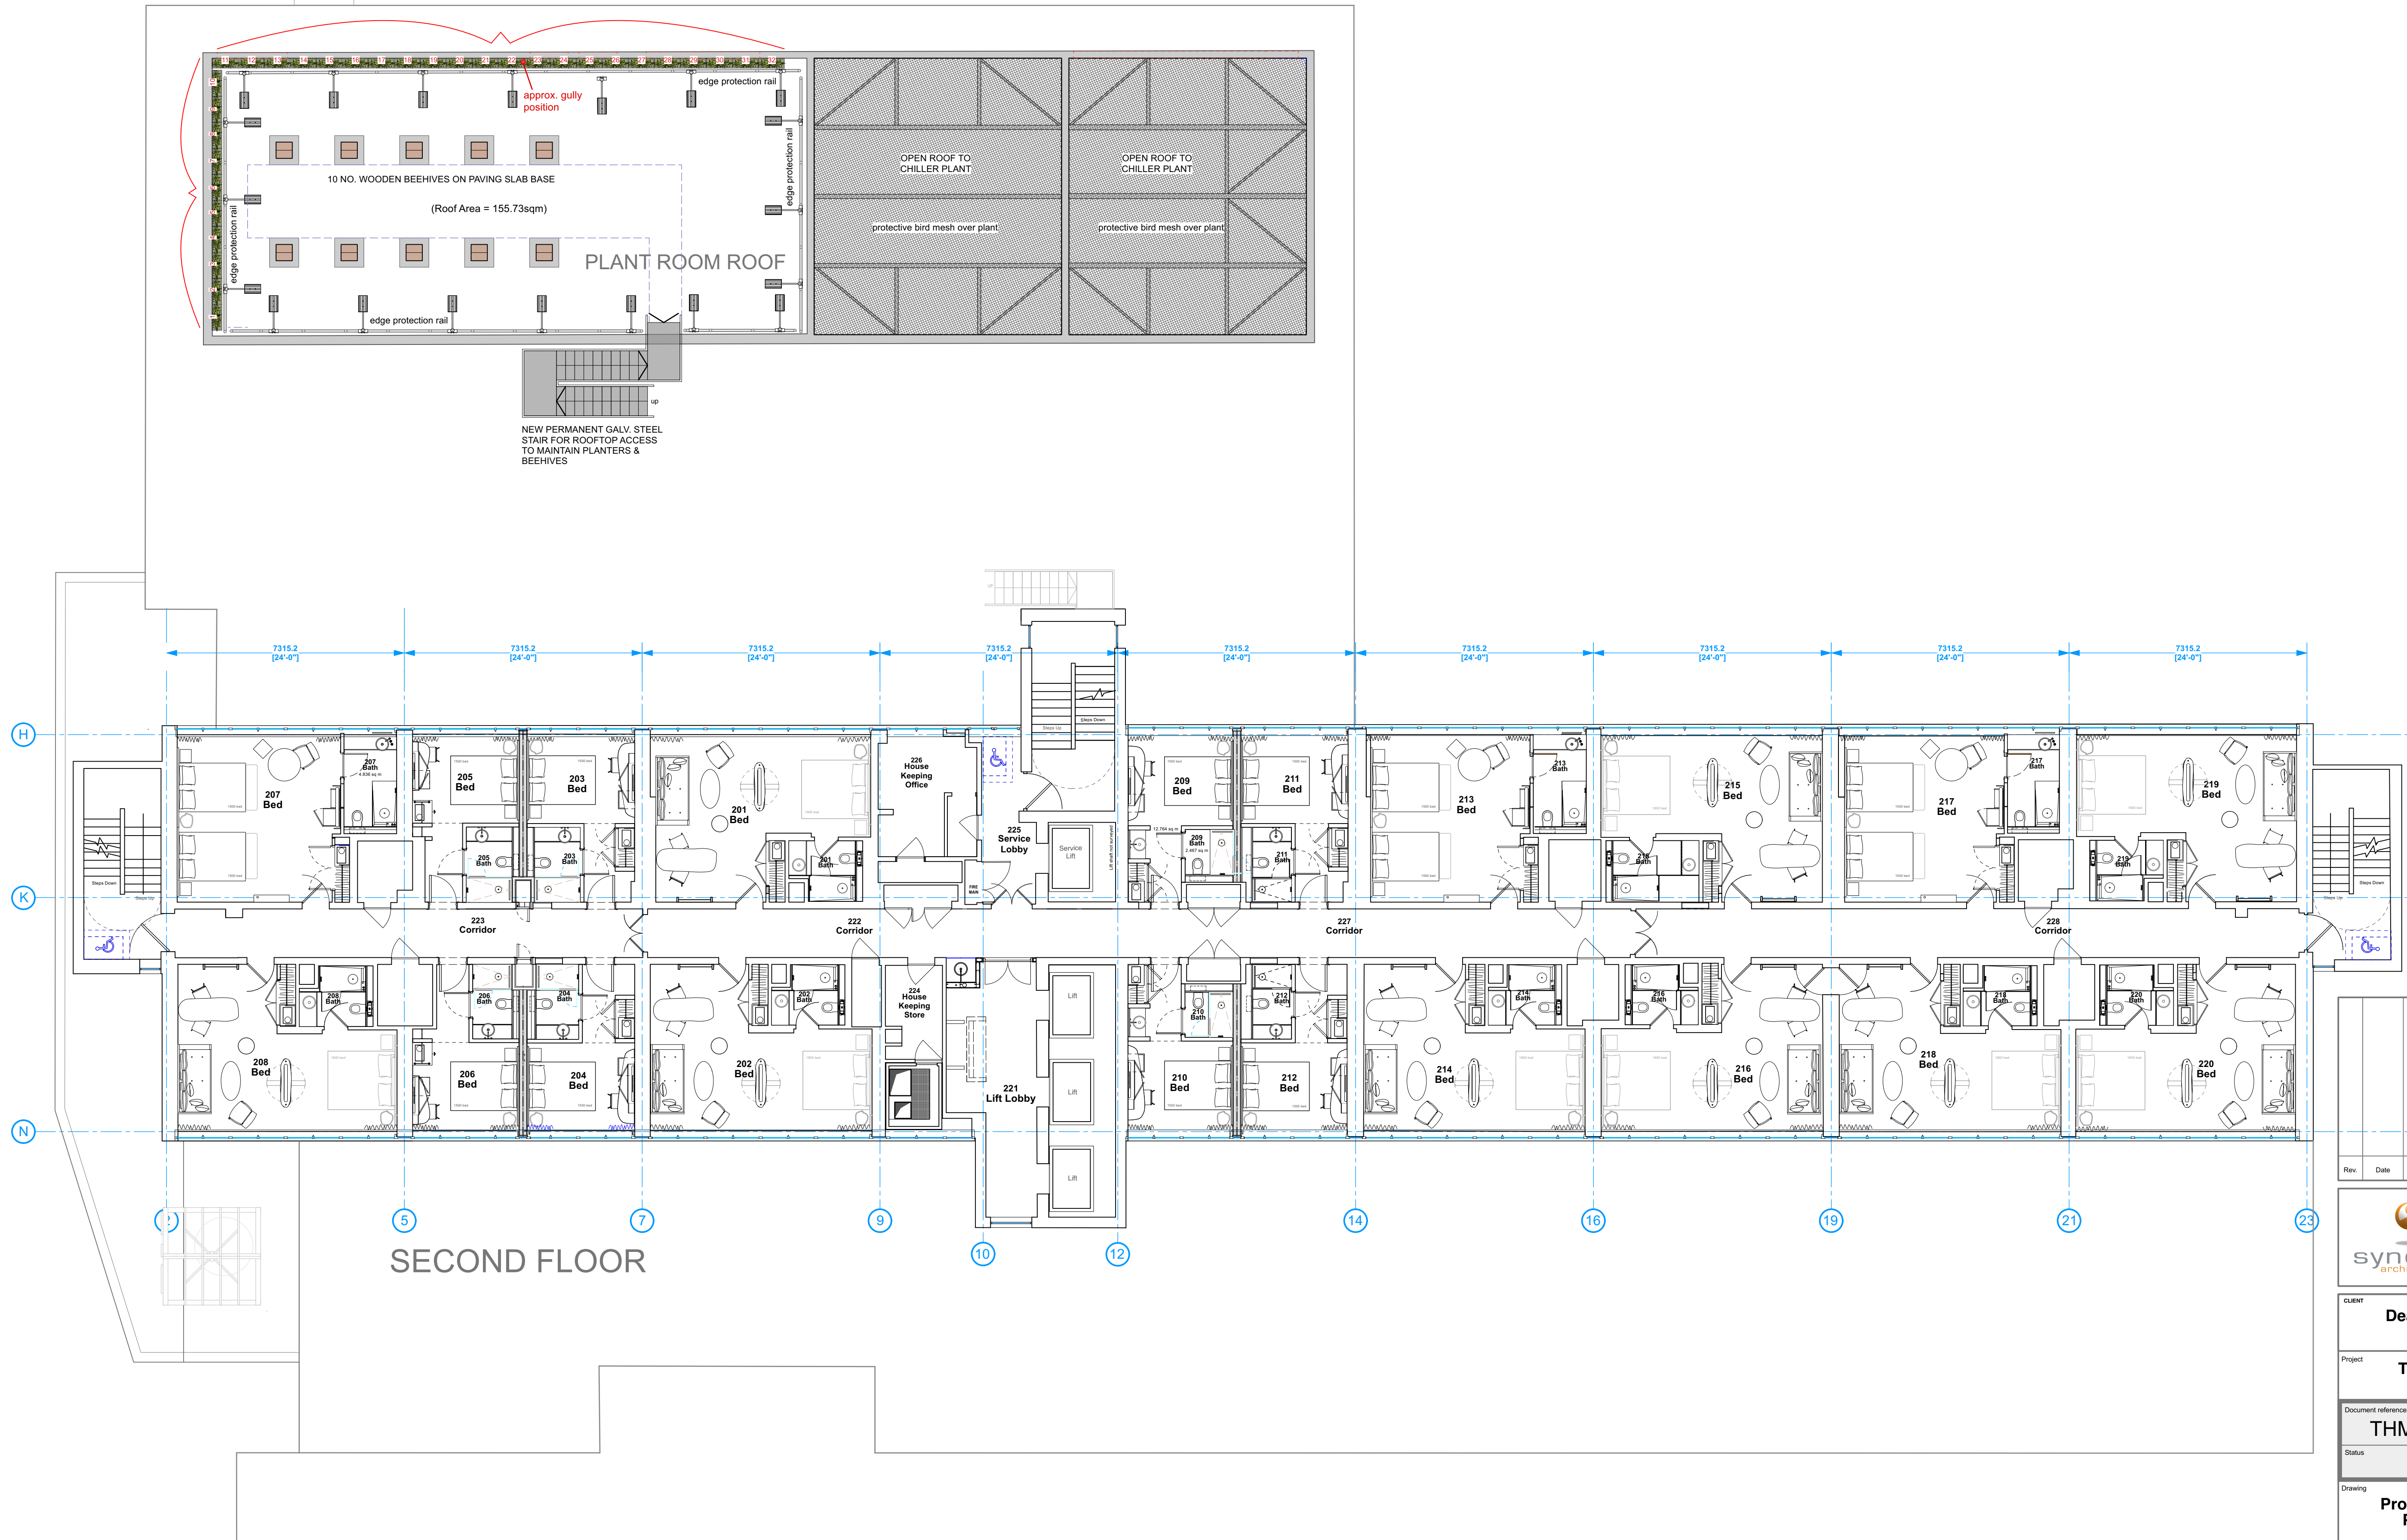

SECOND FLOOR

Rev.	Date	Description	By	Appr.	
 Synergy Architects Ltd 8 Euston Place Leamington Spa Warwickshire CV32 4LN T: 01925 450391 F: 01925 889086 www.synergyarchitects.co.uk					
CLIENT					
Deansgate SOF Alliance Hotel Co Ltd.					
Project					
TREEHOUSE HOTEL MANCHESTER					
Document reference					
THM1-002-DR-A-14.05					
Status					
PLANNING					
Drawing					
Proposed 2nd Floor Plan- PLANTING LAYOUT					
Scale	1:100 @ A1	Date	21/09/24	By MC	Approved RG
Synergy Job No.	SA813	Synergy Drawing No.	14.05	Revision	
				-	
Copyright Synergy Architects Limited. The information contained in this document may not be used, reproduced or distributed, in whole or in part, without the written consent of Synergy Architects. Only parties to which this document has been intentionally issued by Synergy Architects may use the information. Synergy Architects will not accept responsibility for any consequence of its unauthorised use.					