

PROJECT REF
24059

DRAWING REF
201 A

Bluechip Architecture

SCALE
1:50 @ A1


DATE
NOV '24

CLIENT
MR A EDWARDS
23 TALBOT ROAD
FALLOWFIELD
MANCHESTER
M14 61A


PROJECT
SINGLE STOREY REAR EXTENSION

DRAWING TITLE
PROPOSED FLOOR PLANS
PLANNING


Bluechip Architecture
07999 294 675
DESIGN@BLUECHIP-ARCHITECTURE.CO.UK
WWW.BLUECHIP-ARCHITECTURE.CO.UK
18 BOTANAY ROAD | WORSLEY | MANCHESTER | M20 9JS

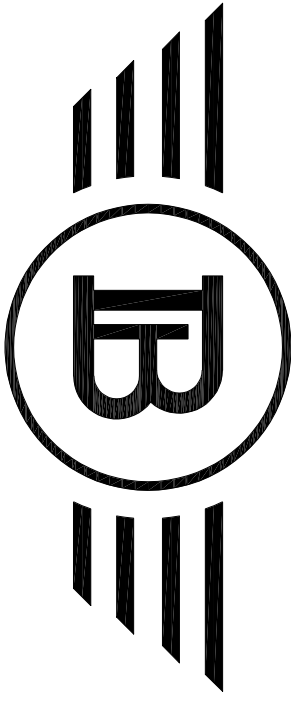


A. CHANGES MADE TO FLAT ROOF
ISSUED FOR PLANNING APPROVAL
12.12.24
29.11.24

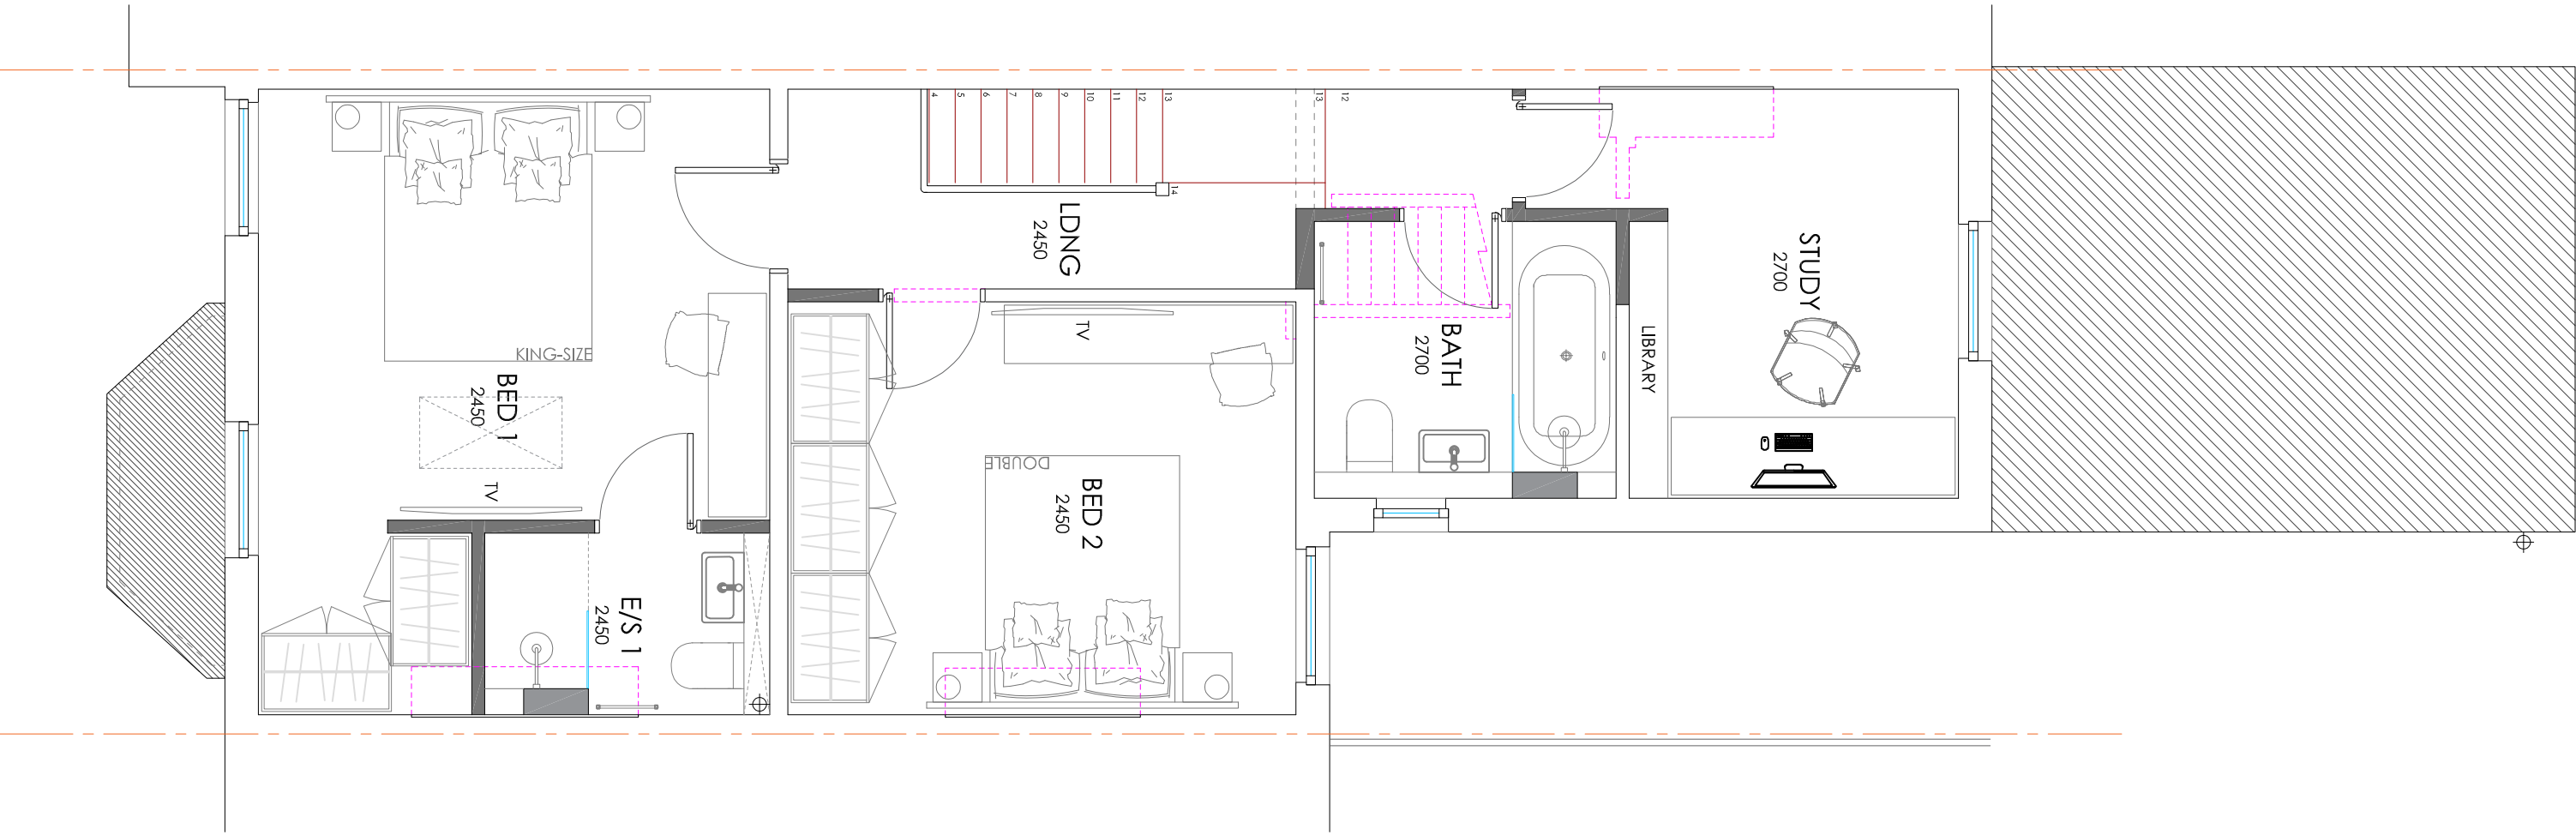

FIRST FLOOR

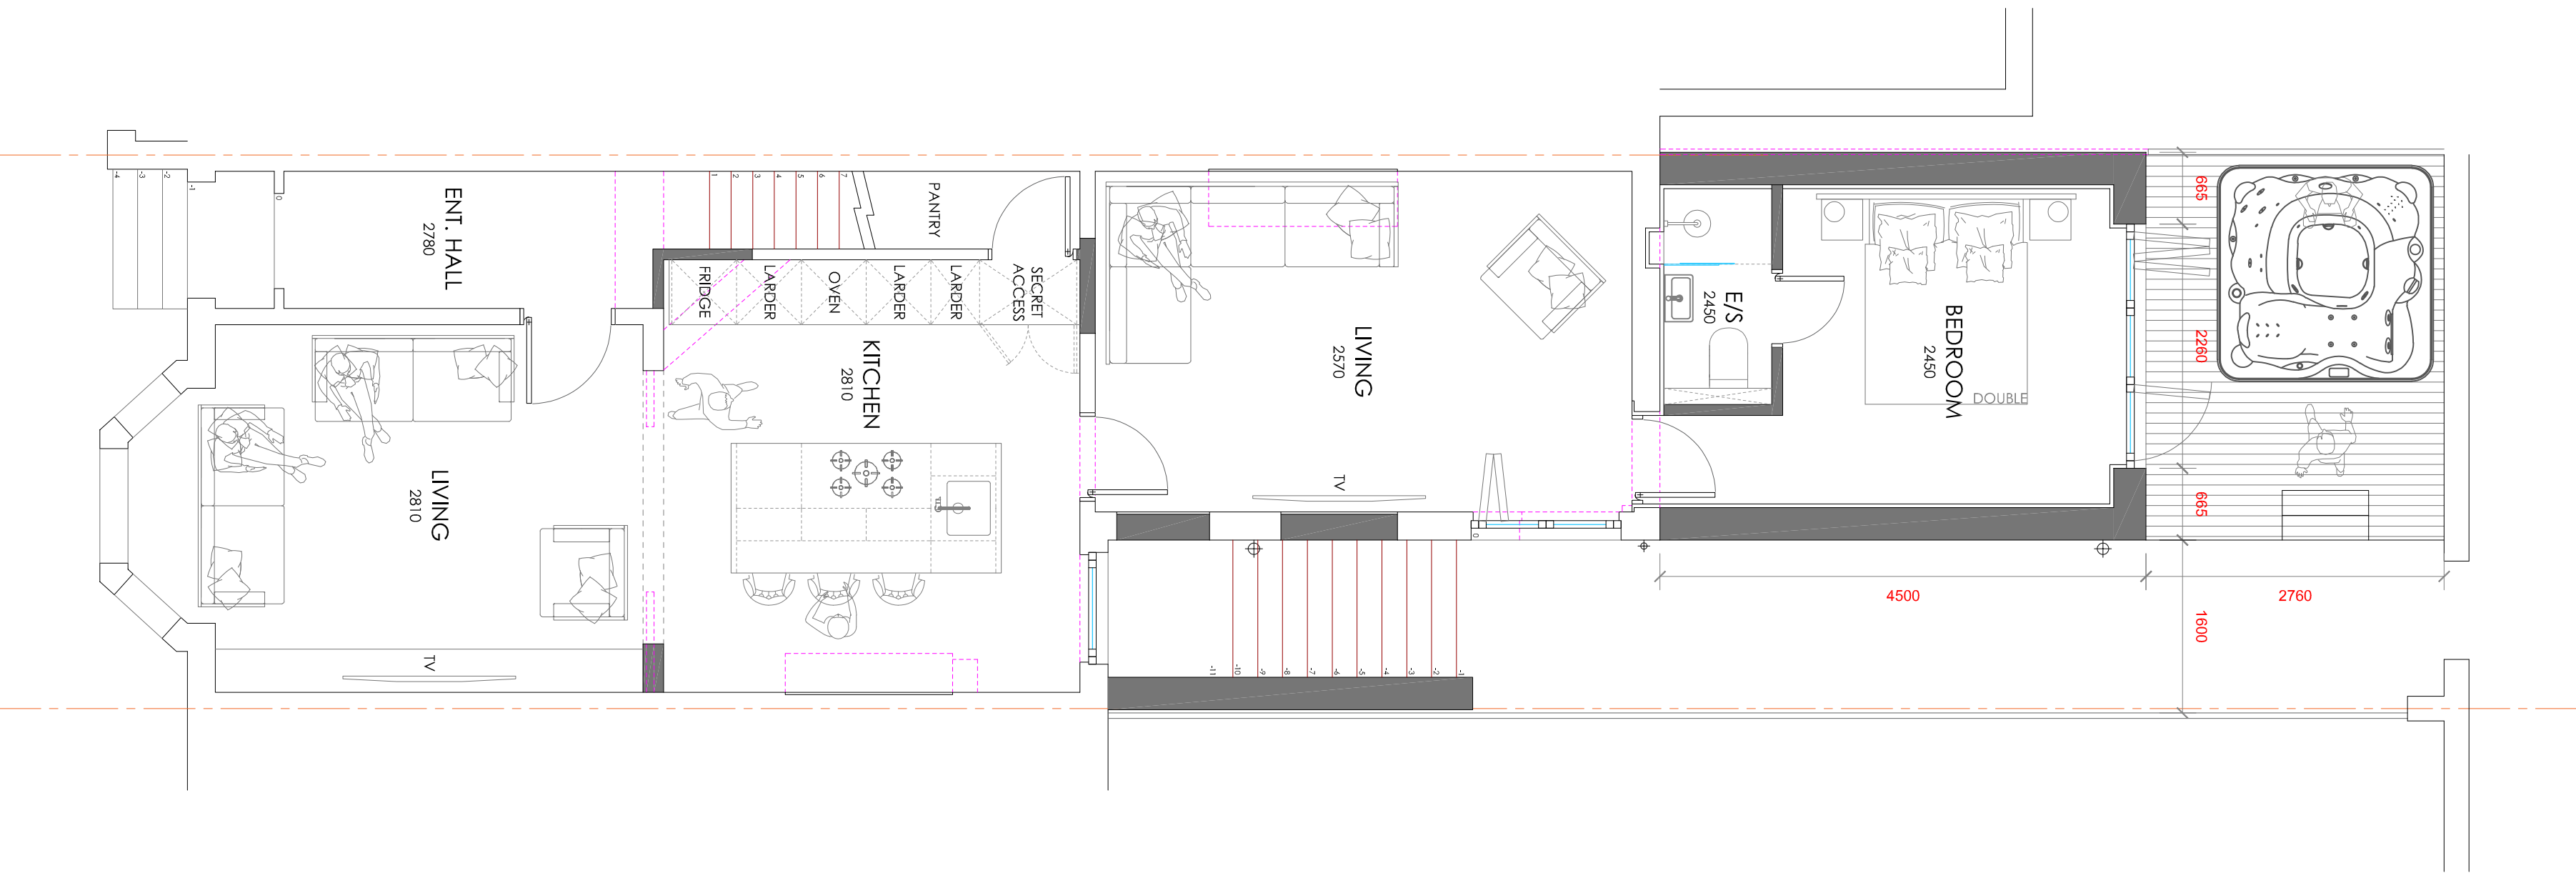

GROUND FLOOR

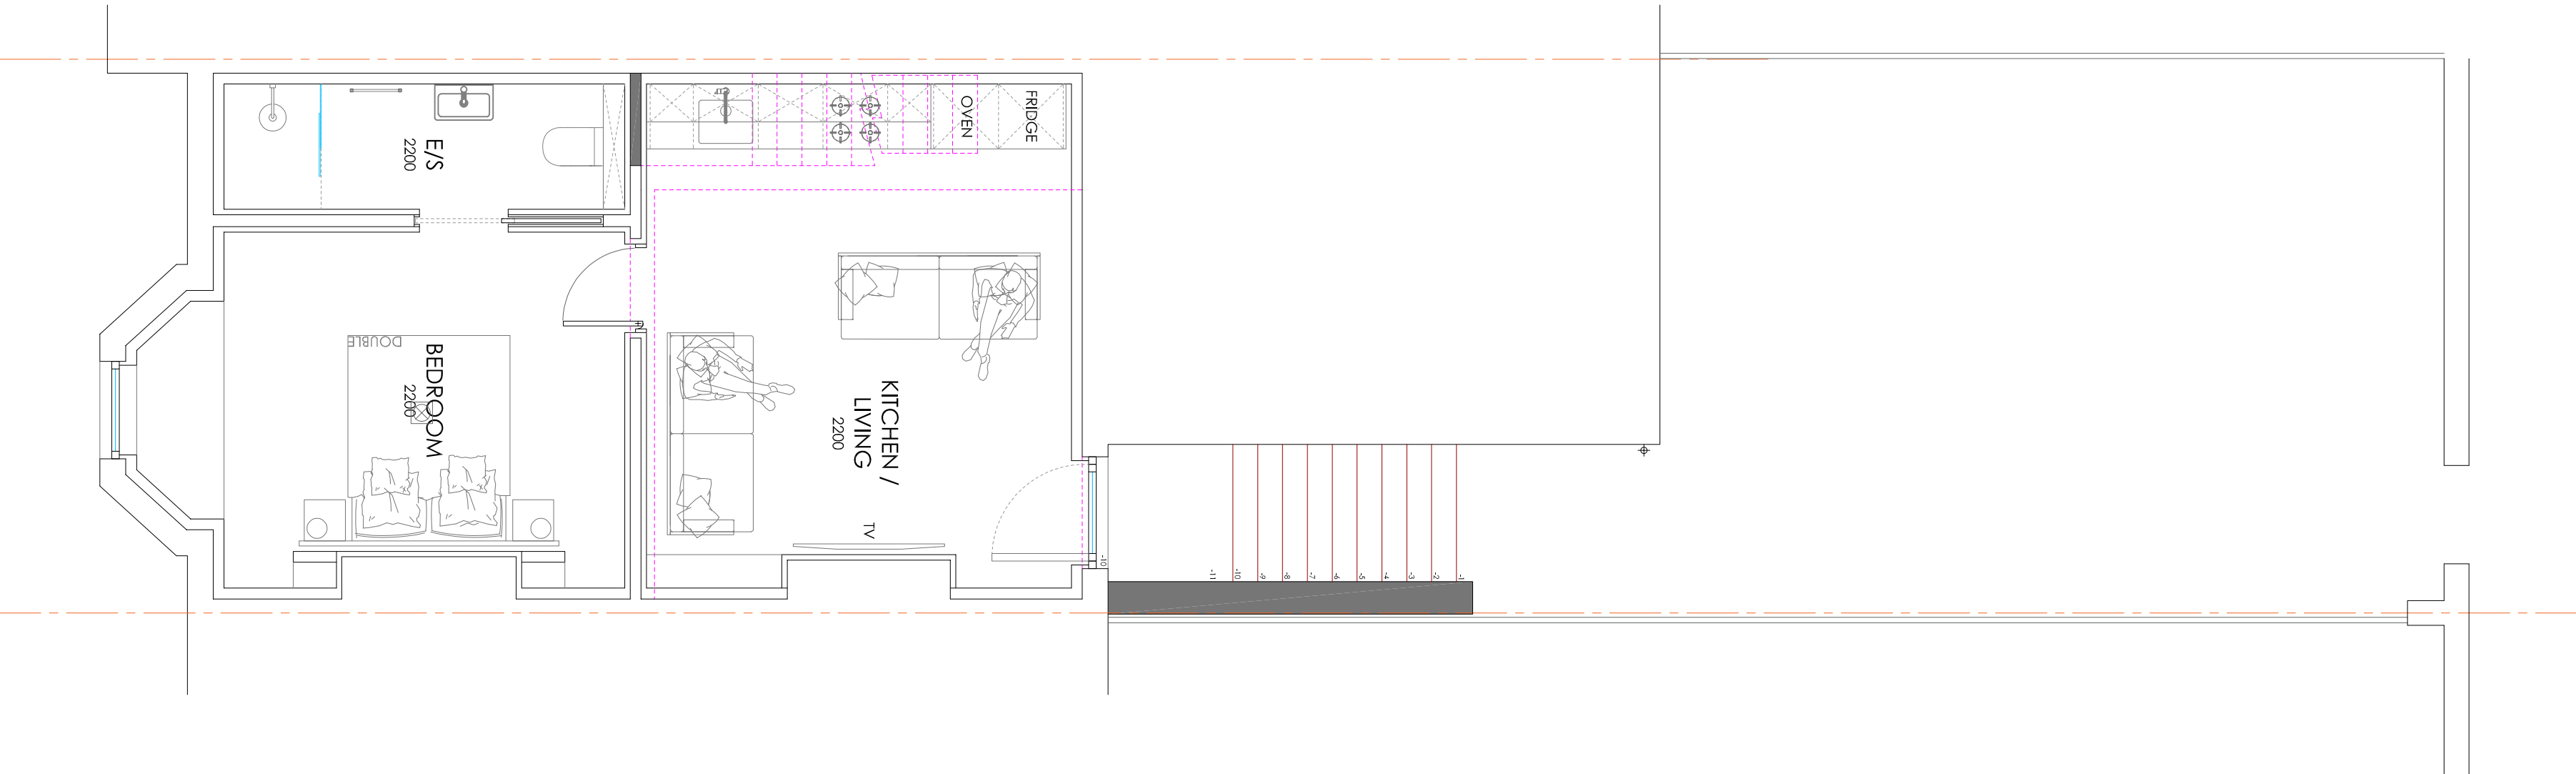

BASEMENT

COPYRIGHT PROTECTED & ISSUED UNDER LICENCE TO THE CLIENT NAMED ABOVE. UNLESS OTHERWISE STATED, ALL RIGHTS ARE RESERVED. 29.11.24