

10-101
03

10-101
03





10-101
03

10-101
03



The contractor must verify all dimensions on site before commencing any work or fabrication drawings. If this drawing exceeds the quantities taken in any way GTA North are to be informed before the work is initiated. Only figured dimensions are to be taken from this drawing. Do not scale off this drawing. Drawings are based on Ordnance Survey and / or existing record drawings - design and drawing content is subject to detailed Site Survey, Structural Survey, Site Investigations, Planning and Statutory Requirements and Approvals. Authorised reproduction from Ordnance Survey Map with permission of the Controller of Her Majesty's Stationery Office. Crown Copyright reserved. GTA North Limited Copyright. Guy Taylor Associates is a trading name of GTA North Limited.

Drawing Notes:

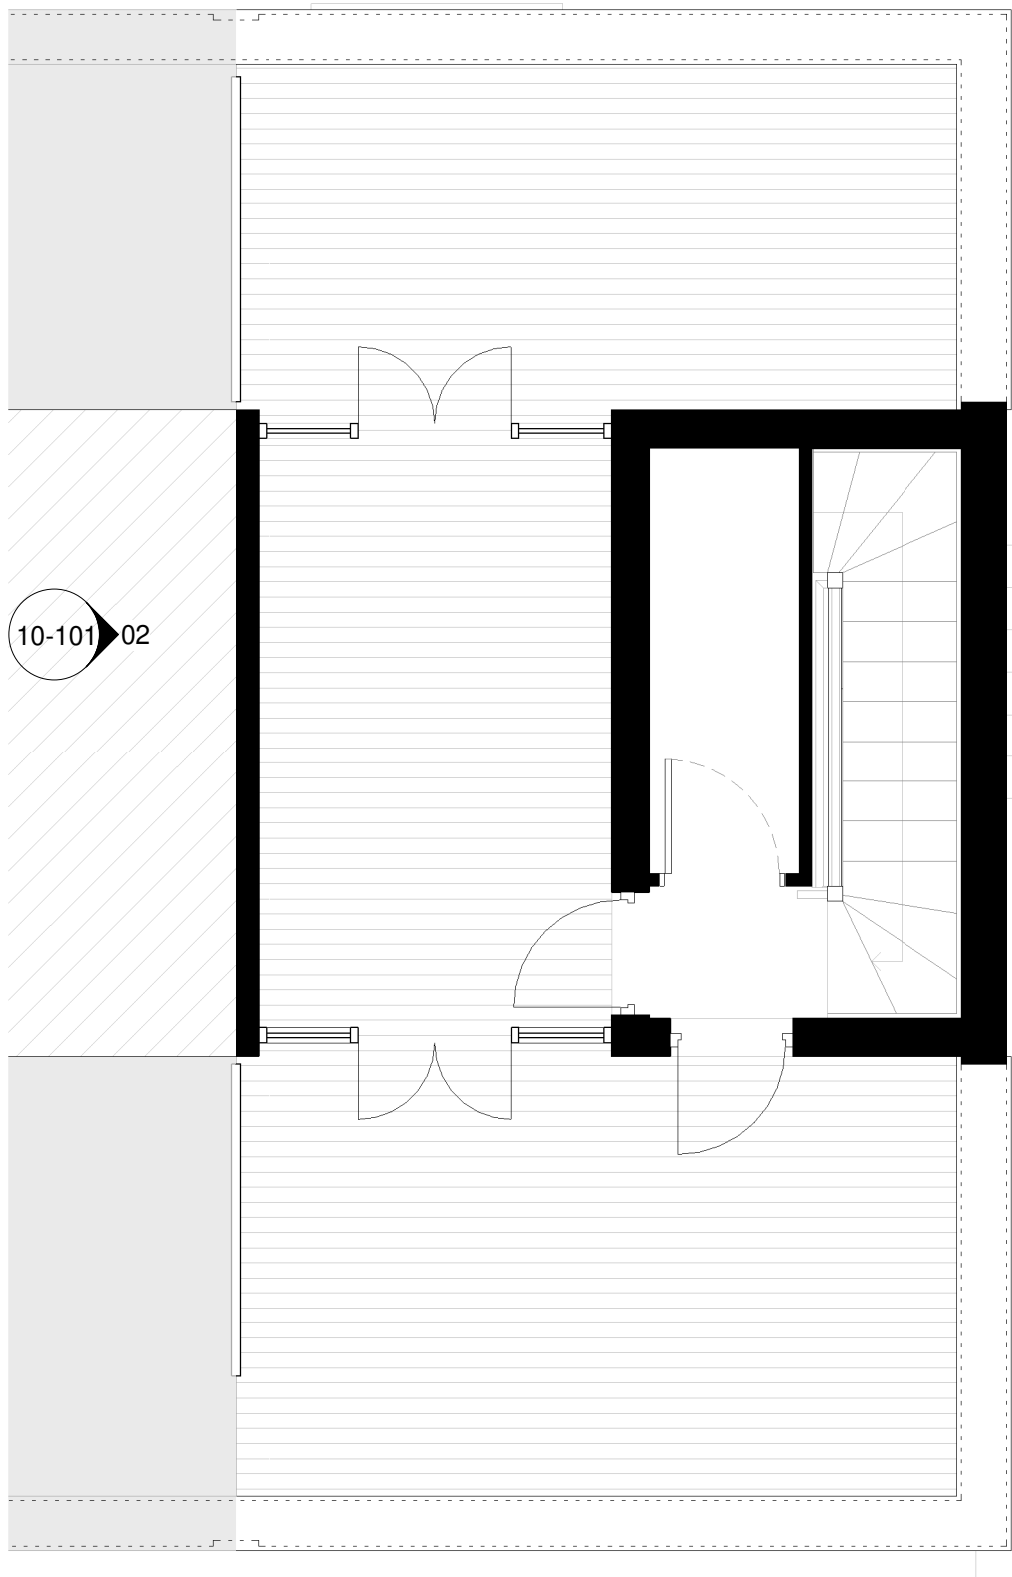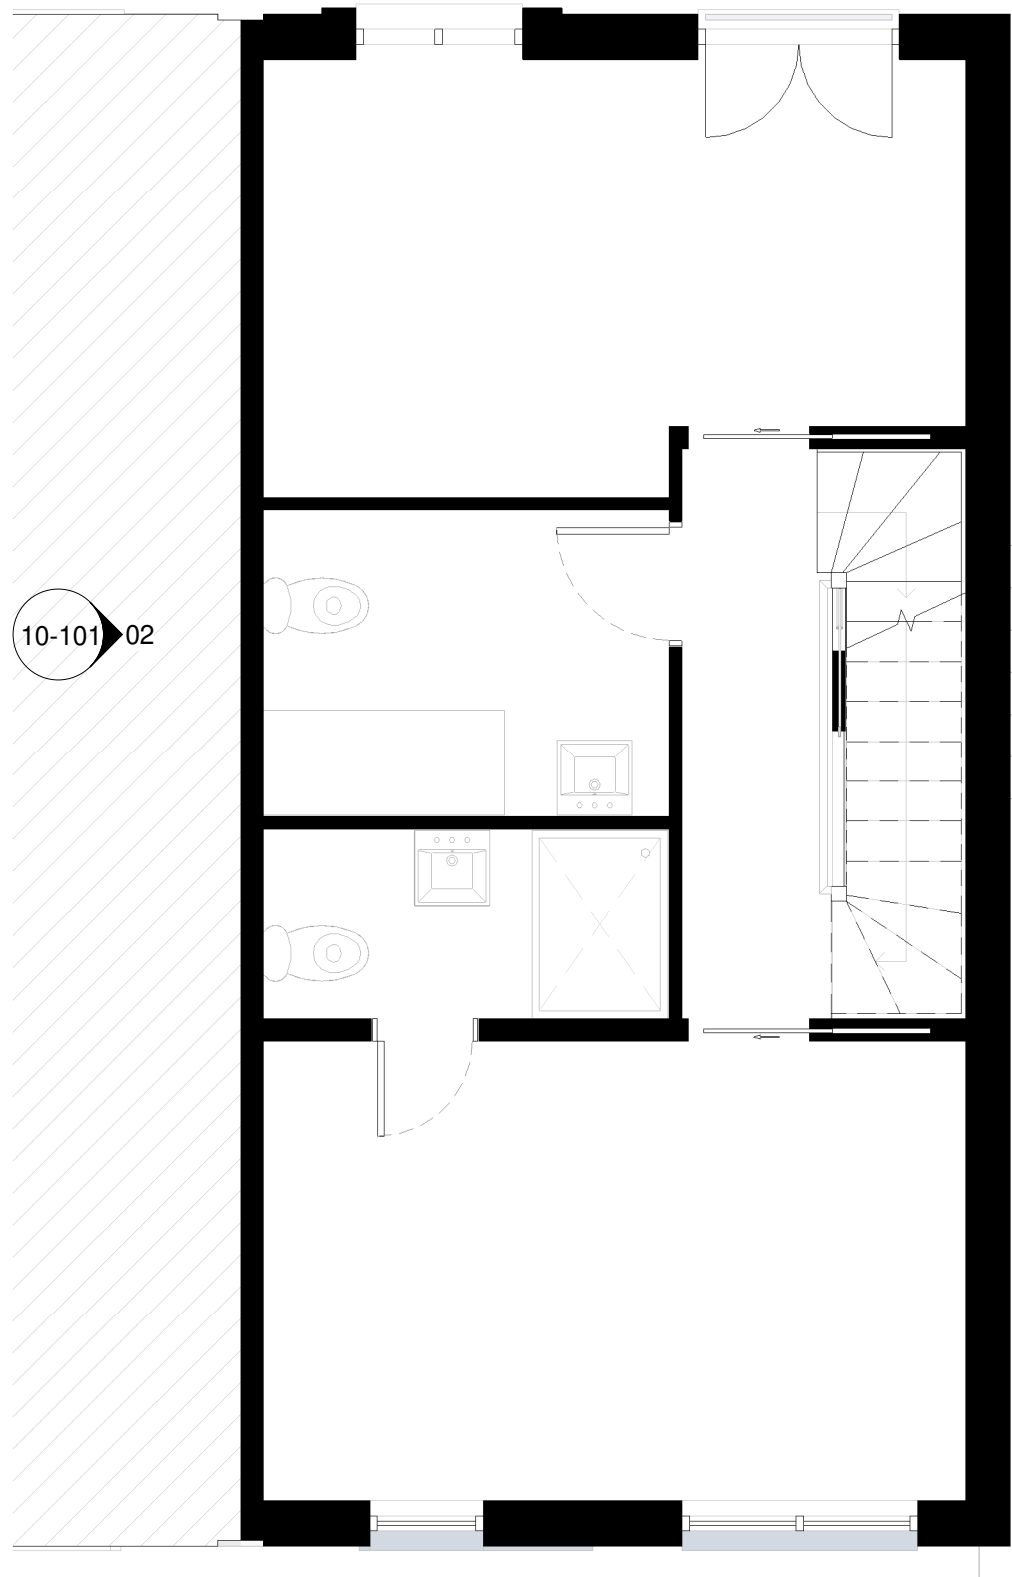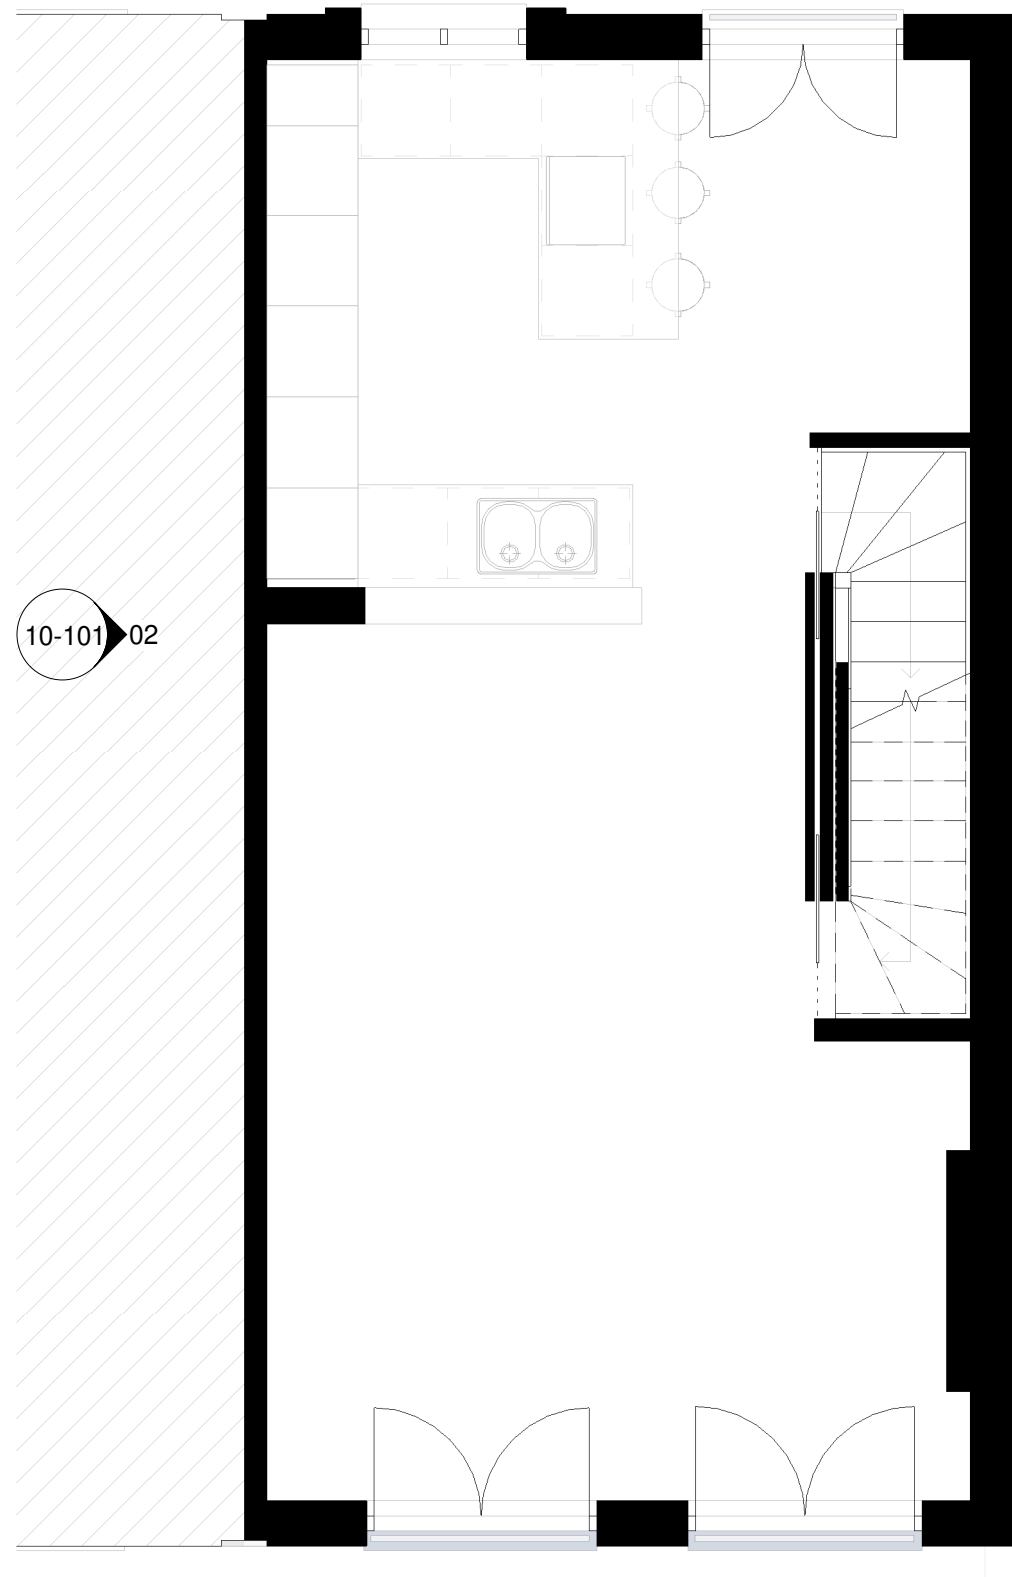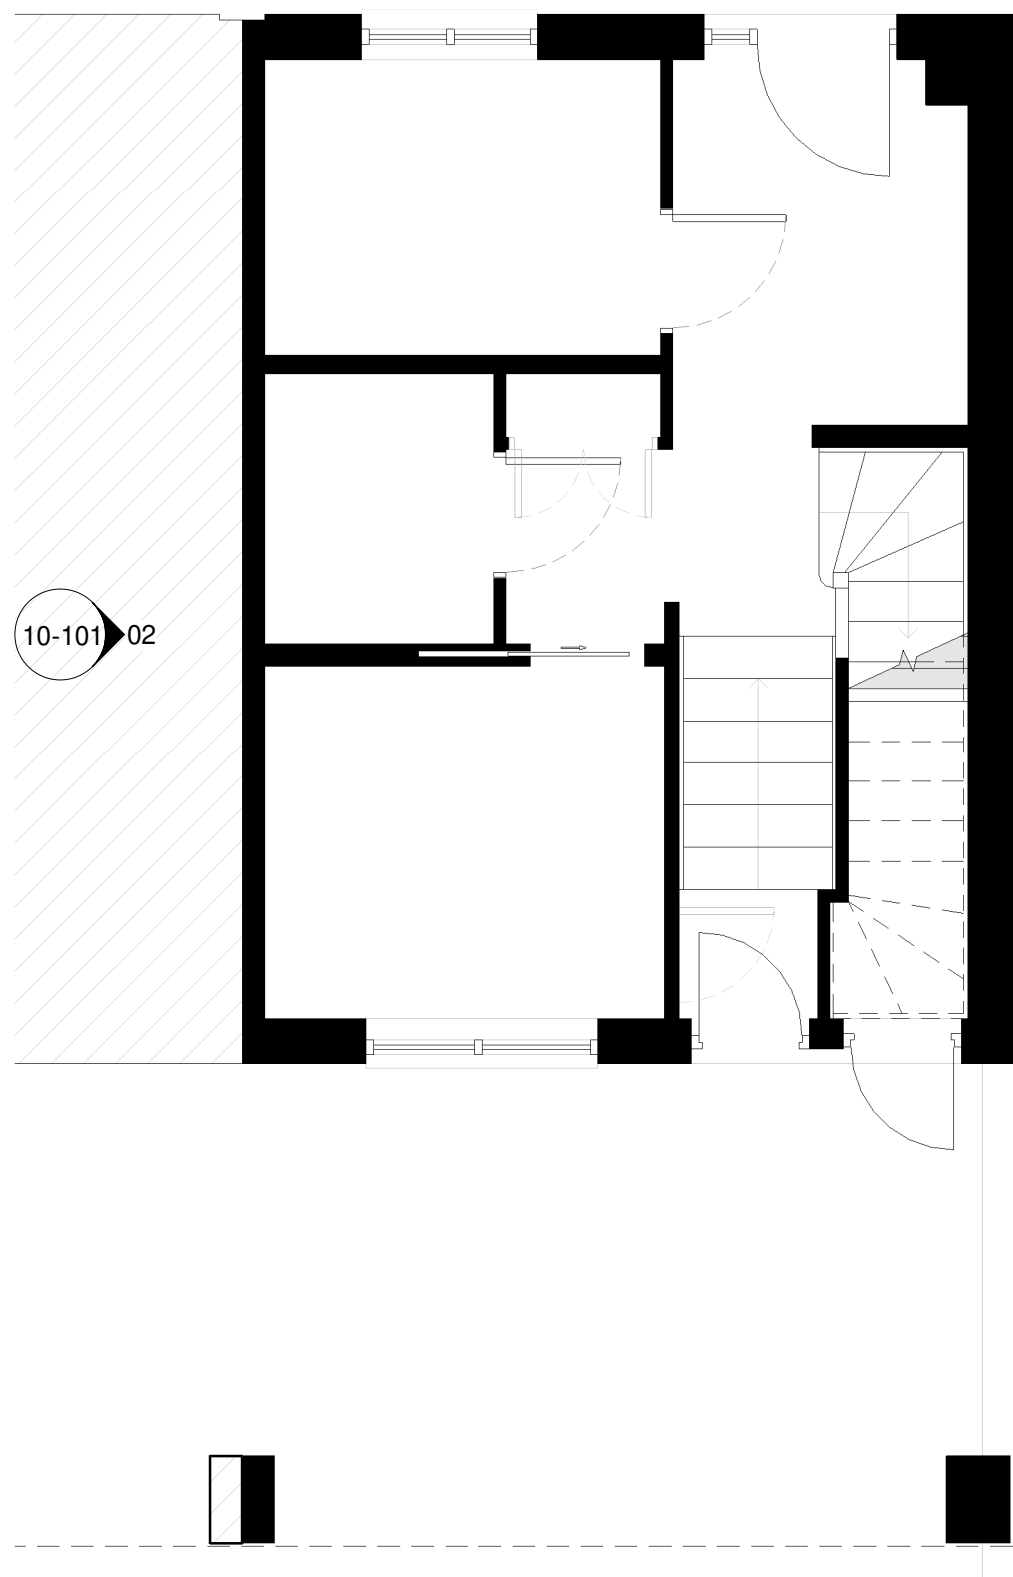

01
10-101
05
10-102

EXISTING FLOOR PLANS - GROUND FLOOR

1:50

01
10-101
05
10-102

EXISTING FLOOR PLANS - FIRST FLOOR

1:50

01
10-101
05
10-102


EXISTING FLOOR PLANS - SECOND FLOOR

1:50

01
10-101
05
10-102


EXISTING FLOOR PLANS - THIRD FLOOR

1:50

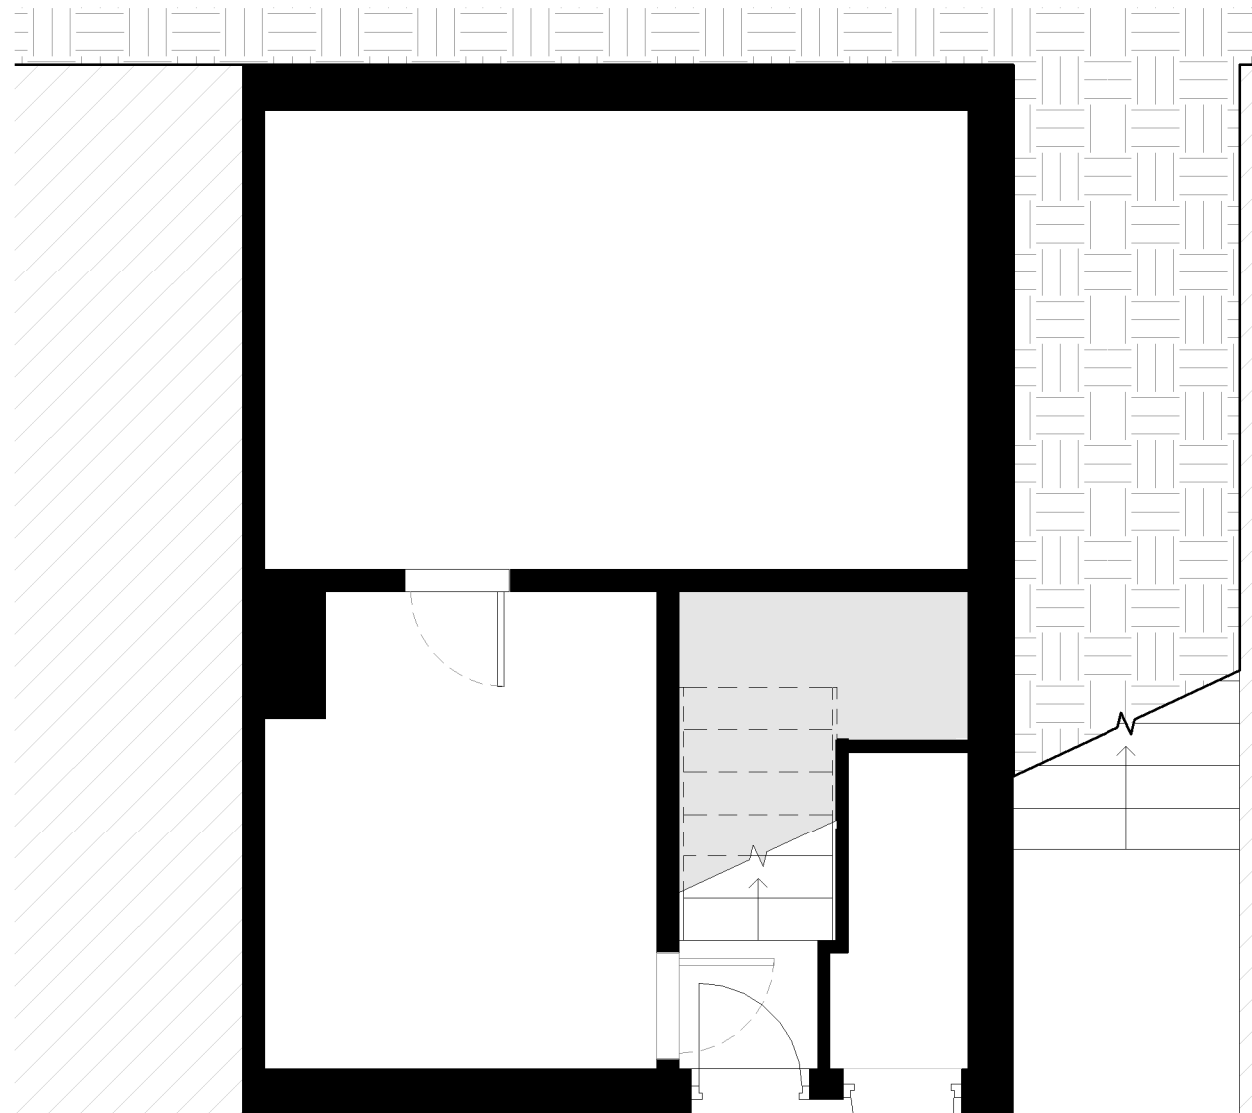


EXISTING FLOOR PLANS - BASEMENT

1:50

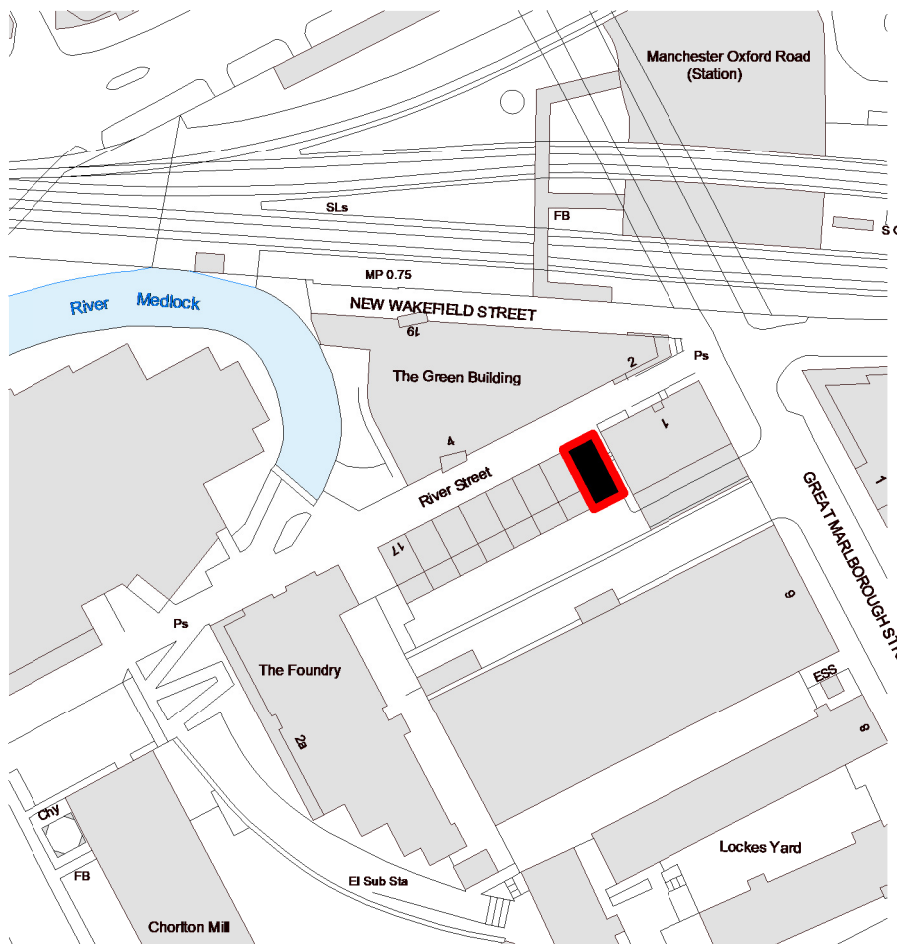

LOCATION PLAN

1:1250

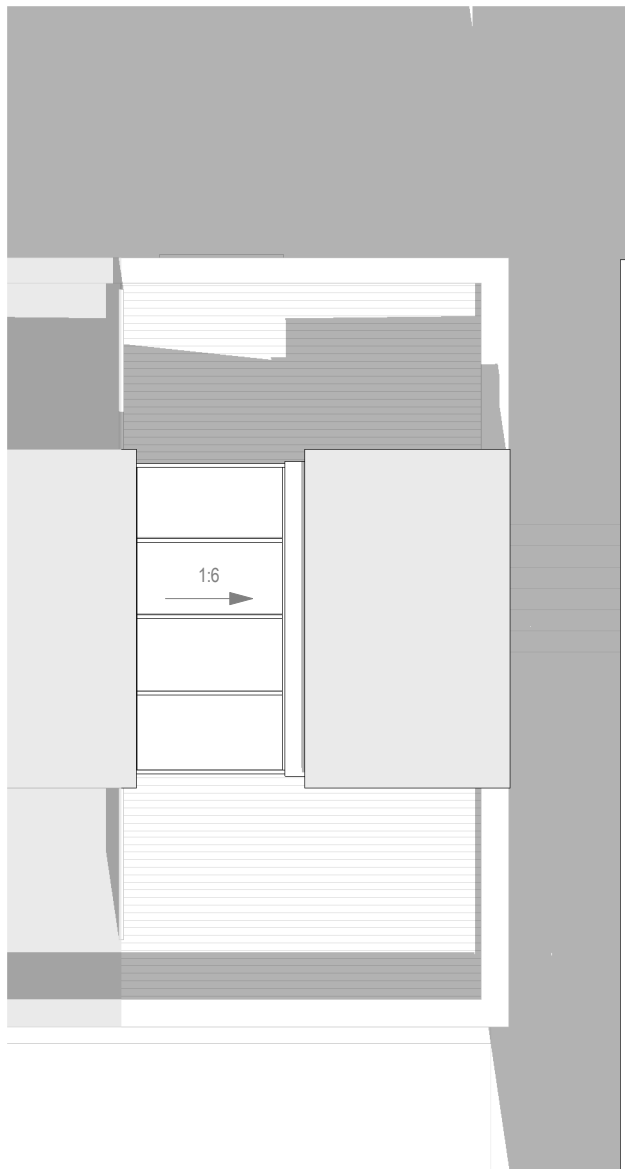

EXISTING FLOOR PLANS - ROOF

1:100

Rev:	Description:	Revised By:	Issue Date:
PL01	PLANNING APPROVAL	CR	17.12.2024

Project:
**3 RIVER STREET
M1 5BG**

Drawing Title:
EXISTING FLOOR PLANS

Scale: As indicated@A1
Original Issue Date:

Original Drawn By: AM
Original Checked by: CR

Drawing Number:
24-0013-10-002

Revision:
PL01

Reason For Issue:
PLANNING APPROVAL