



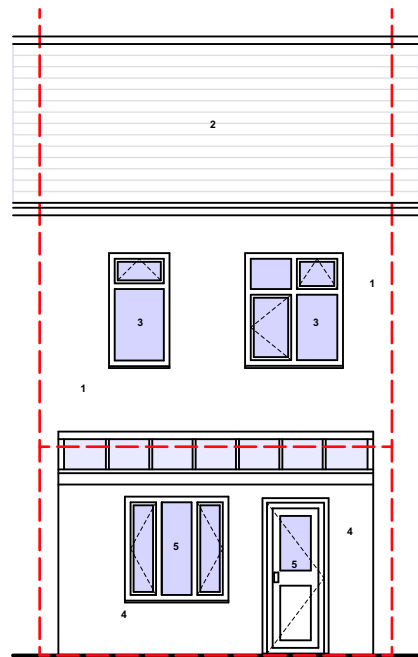


PROPOSED GA REAR
ELEVATION

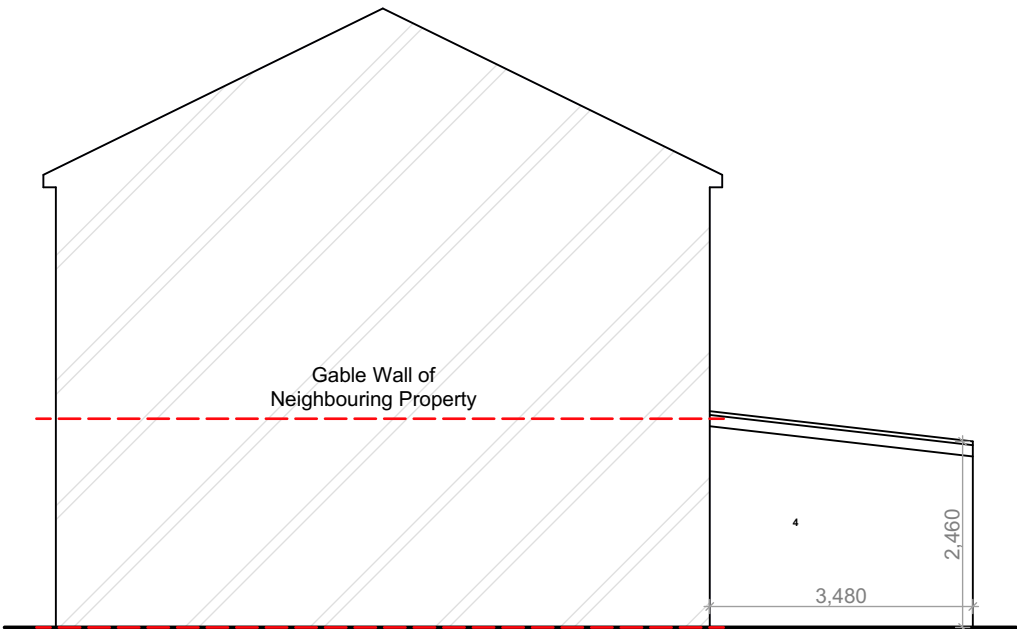


PROPOSED GA SIDE
ELEVATION 1



PROPOSED GA SIDE
ELEVATION 2

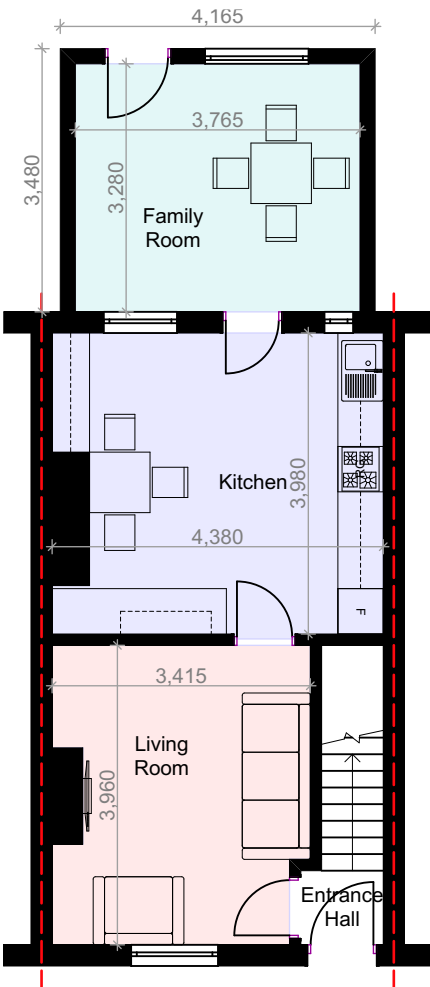

PROPOSED GA GROUND
FLOOR PLAN

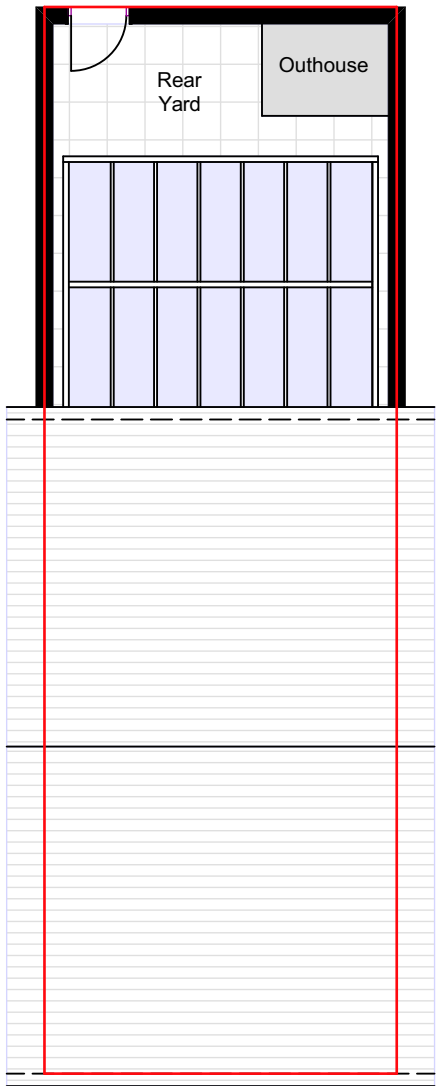

CYCLONE
STREET
PROPOSED GA SITE
PLAN

notes

This drawing is subject to a detailed building and site survey, therefore no guarantee of its accuracy can be given. This drawing has been draughted in accordance with the clients design requirements. All areas are approximate and are subject to a detailed building and site survey and further design development. All dimensions should be checked prior to commencement of construction on site. Measurements should not be taken off the drawing.

All dimensions shown are in millimetres (mm).

Text Key

- Existing render
- Existing slate roof tiles
- Existing uPVC door/window
- Proposed render
- Proposed uPVC door/window



SCALE BAR 1:100

PL0 Planning Issue

18.11.24



NADA Architects Ltd
169 Kingsway
Burnage
Manchester
M19 2ND
Mob: 07974 735527
E: ahmed@nadaarchitects.com
W: www.nadaarchitects.com

D - design PL - planning PT - pre-tender
T - tender P - preliminary
C - construction R - record

PETER TANG

REAR EXTENSION
4 CYCLONE STREET,
MANCHESTER, M11 3RG

PROPOSED GA ELEVATIONS,
FLOOR PLAN & SITE PLAN

scale 1:100 @ A3 date 18.11.24 drawn MI checked AC

job no (category) dwg no revision

24-1304 (02)001 PL0

Drawing measurements shall not be obtained by scaling. Verify all dims prior to construction. Immediately report any discrepancies on this drawing to Architect. This drawing shall be read in conjunction with associated specifications and related consultant's documents.