


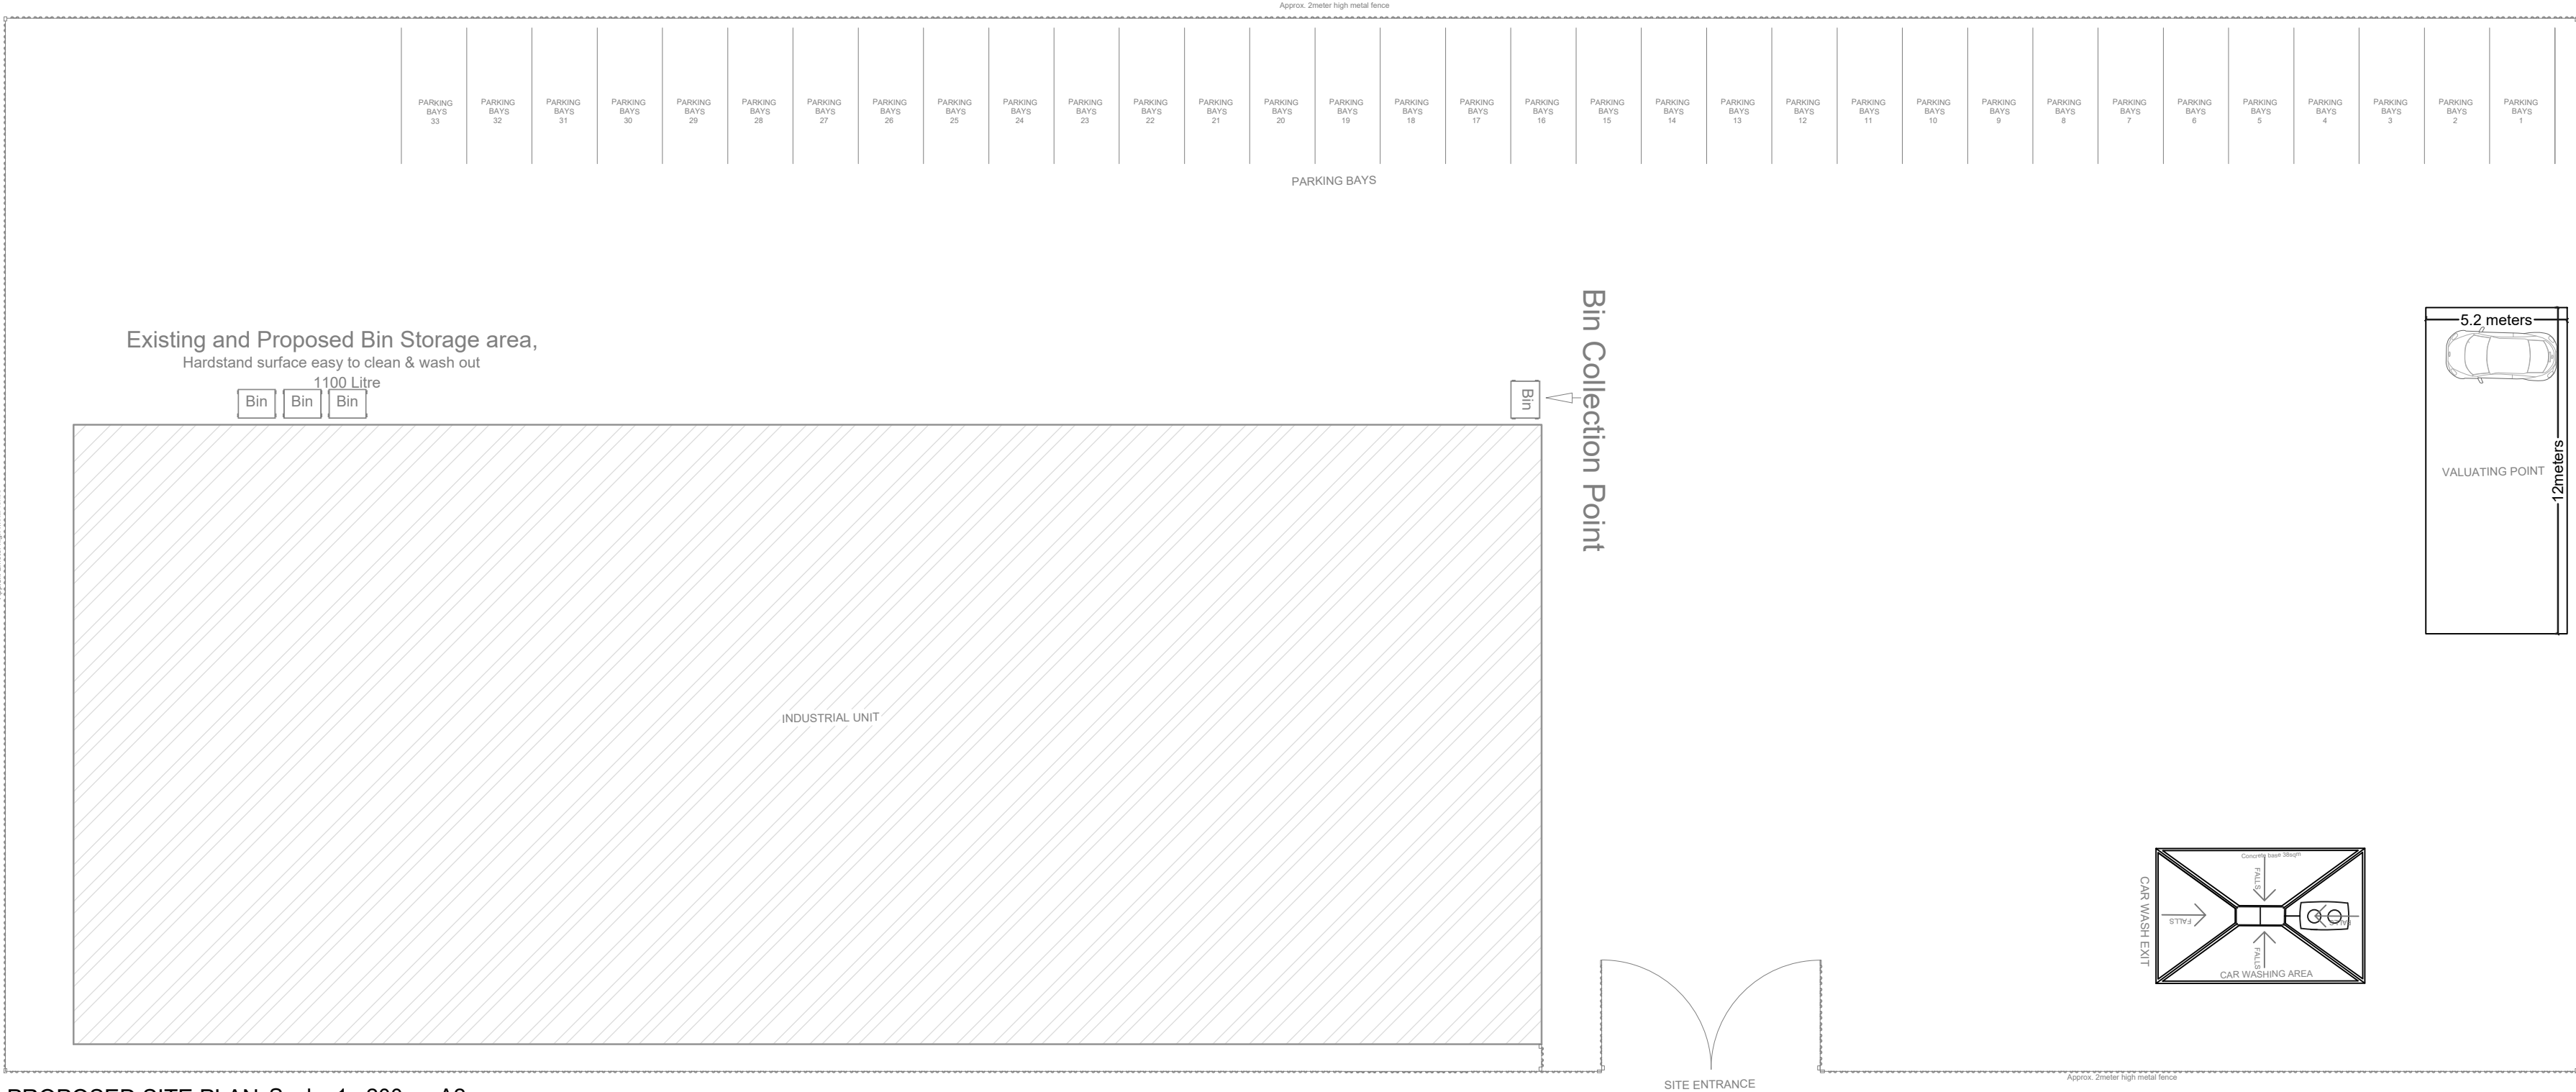

PROPOSED SITE PLAN Scale :1 : 200 on A2
Change of use to 402sqm area

This drawing is the property of IPS Architects and copyright is reserved by them.
This drawing is not to be copied or disclosed by or to any unauthorized person without the prior written consent of IPS Architects.

Do not scale from this drawing.

All dimensions are to be checked on site prior to construction, manufacture of any components and ordering of materials and equipment.

Any discrepancies are to be reported to the architects for clarification.

All materials and workmanship to be accordance with the current British Standards and codes of practice.

This drawing is to be read in conjunction with all relevant Architectural Structural Engineers, Mechanical Engineers, Electrical Engineers and Specialists drawings and specifications.

0 5m 10m

IPS Planning Services email: ipsuk@live.co.uk	2A Cook Street, Bury, Lancashire, BL9 0RP, 0161 8717405	Proposed Bin Storage & Collection points of 144 Bradford Road, Manchester, M40 7AS	Scale : 1 : 200 on A2	All Dimensions in Meters	REV:	Proposal
			Ref.: IPS/R/144/M407AS	Date : 15/08/2024	REV:	
			SHT 3a of 6			



PROPOSEDSITE PLAN @ Scale: 1:1250