

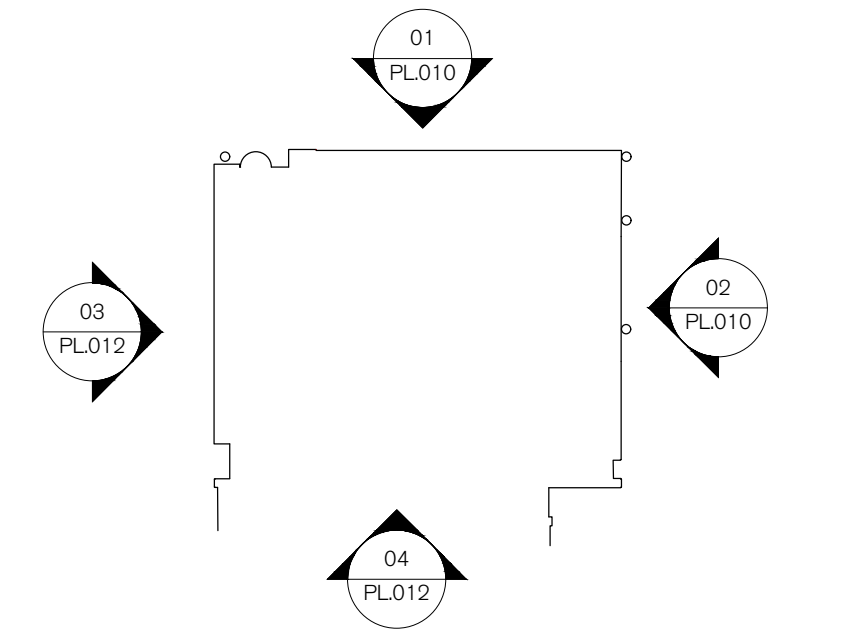
 


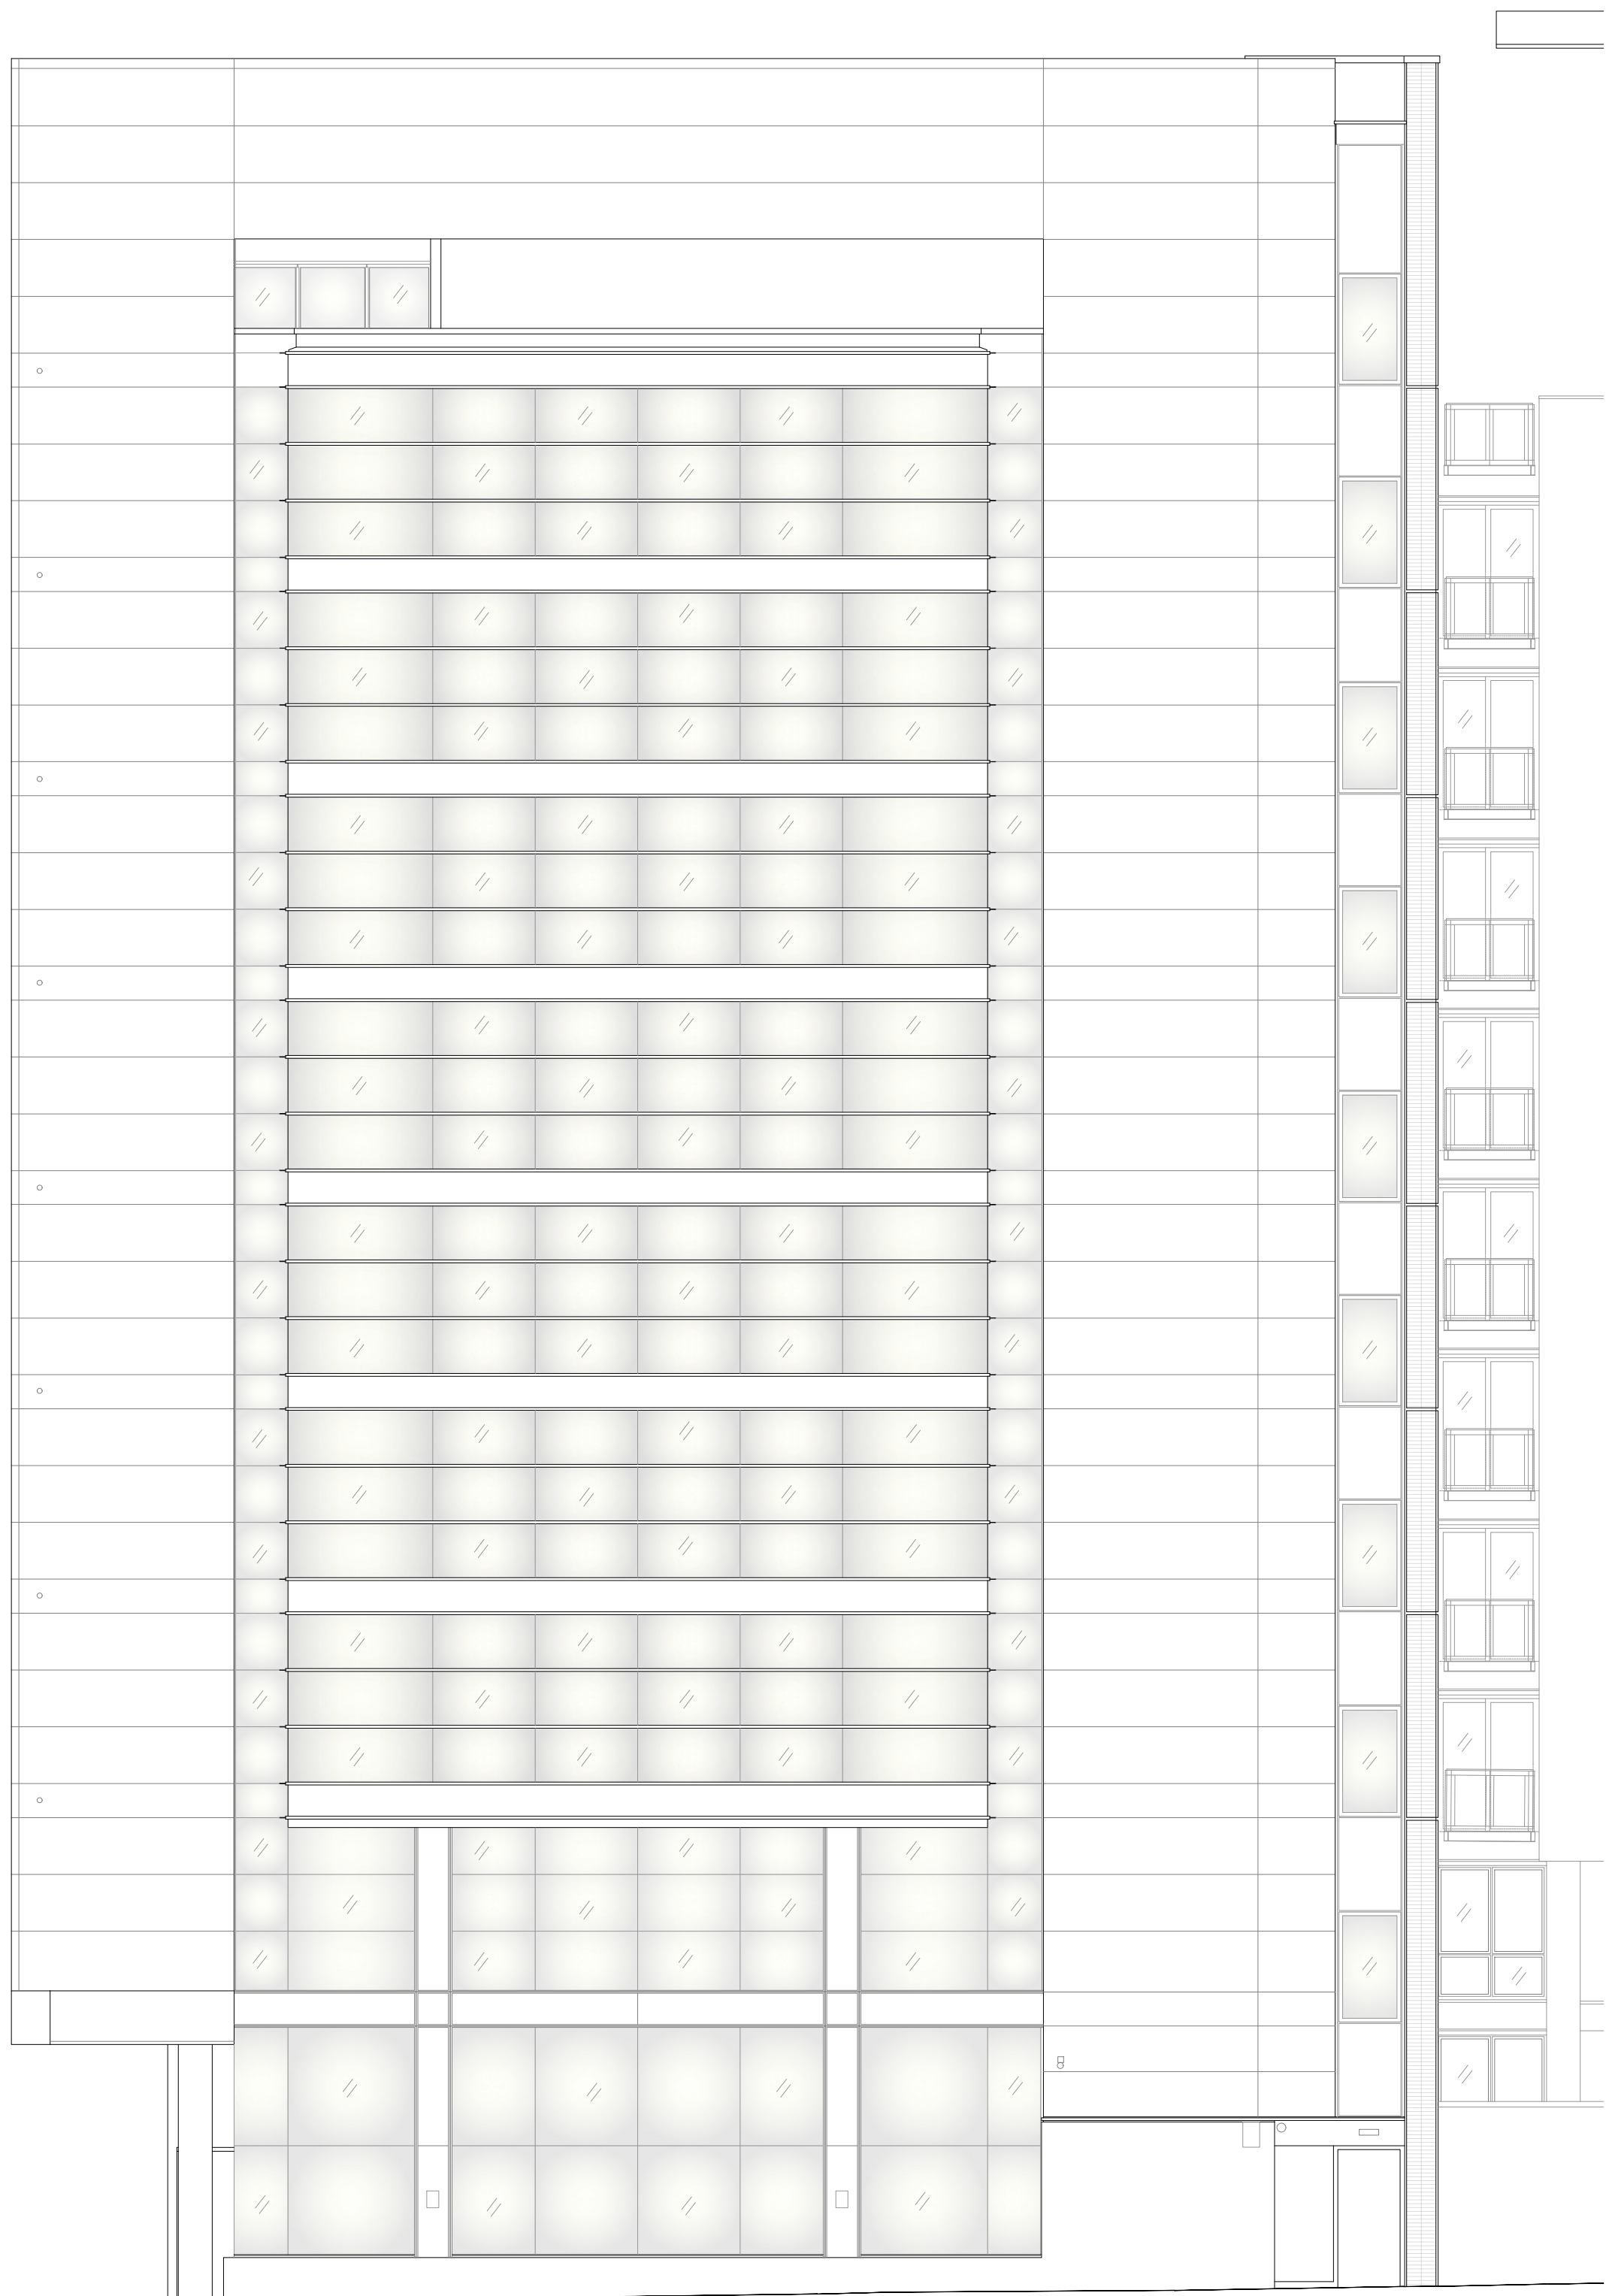

1

EXISTING WEST ELEVATION 03
1:100

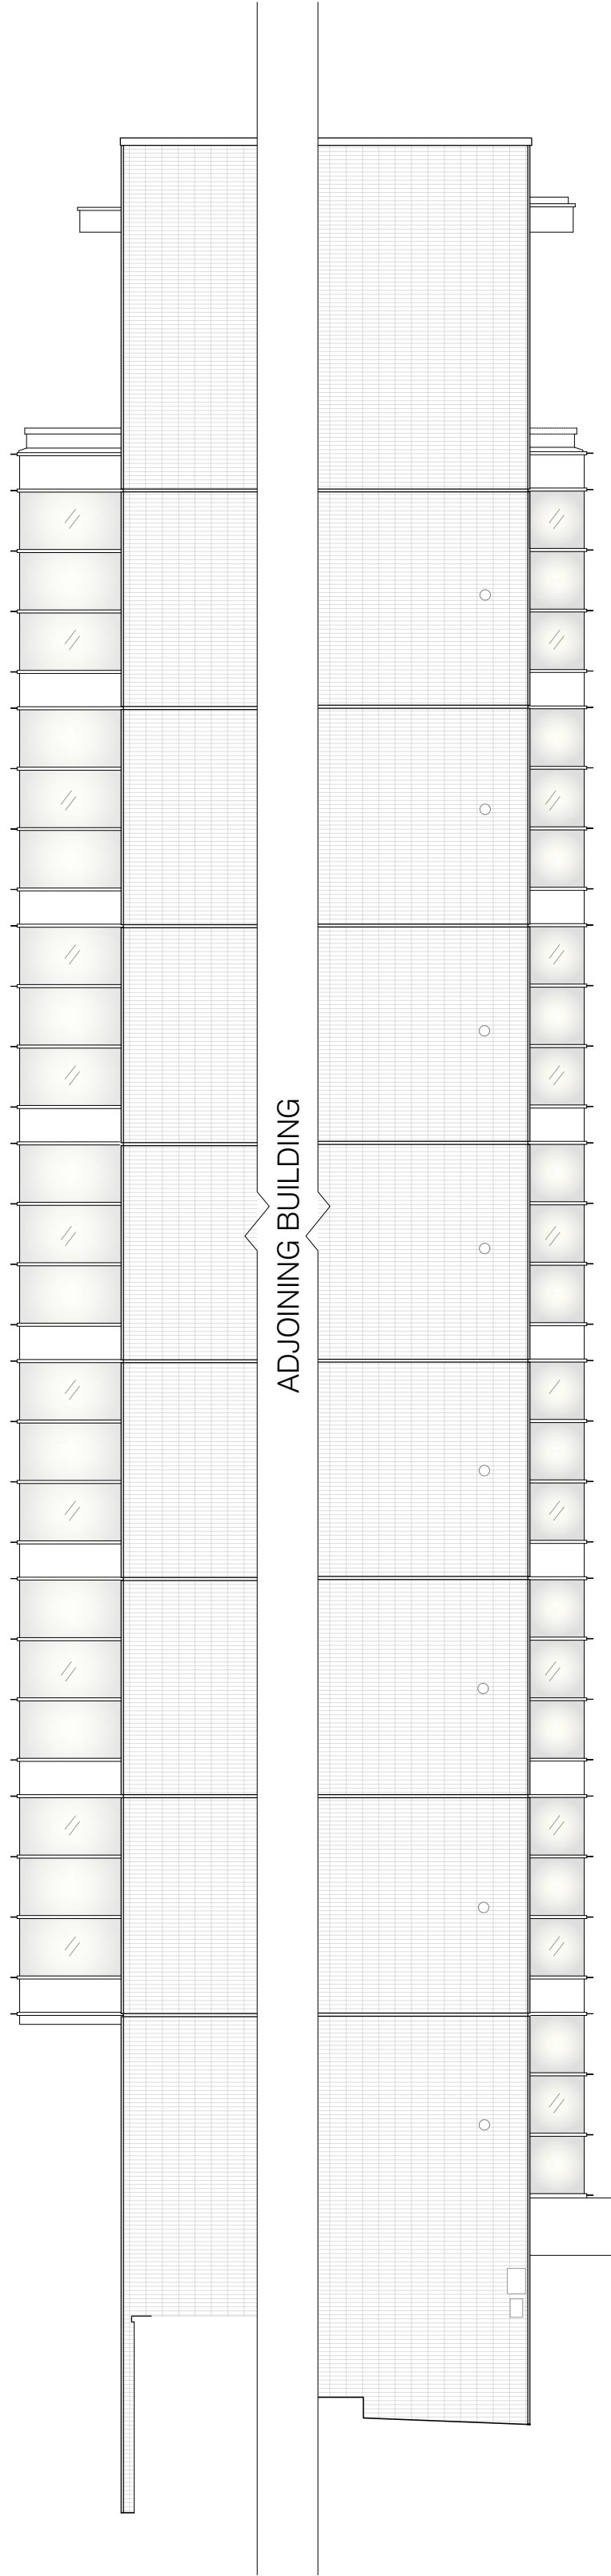

2

EXISTING SOUTH ELEVATION 04
1:100

REV.	ISSUED	DESCRIPTION	DRAWN	CHECKED
-	-	-	-	-
-	-	-	-	-
-	-	-	-	-

PROJECT
BAUHAUS
MANCHESTER

DESCRIPTION
EXISTING WEST & SOUTH
ELEVATION

DATE
OCT '24
SCALE AT A1
1:100

STATUS
PLANNING

DRAWN
CW
CHECKED
CK

JOB NO
24.066

DRAWING NO
PL.006

REV
-

CLIENT
ORCHARD STREET INVESTMENT MANAGEMENT

S
& P